


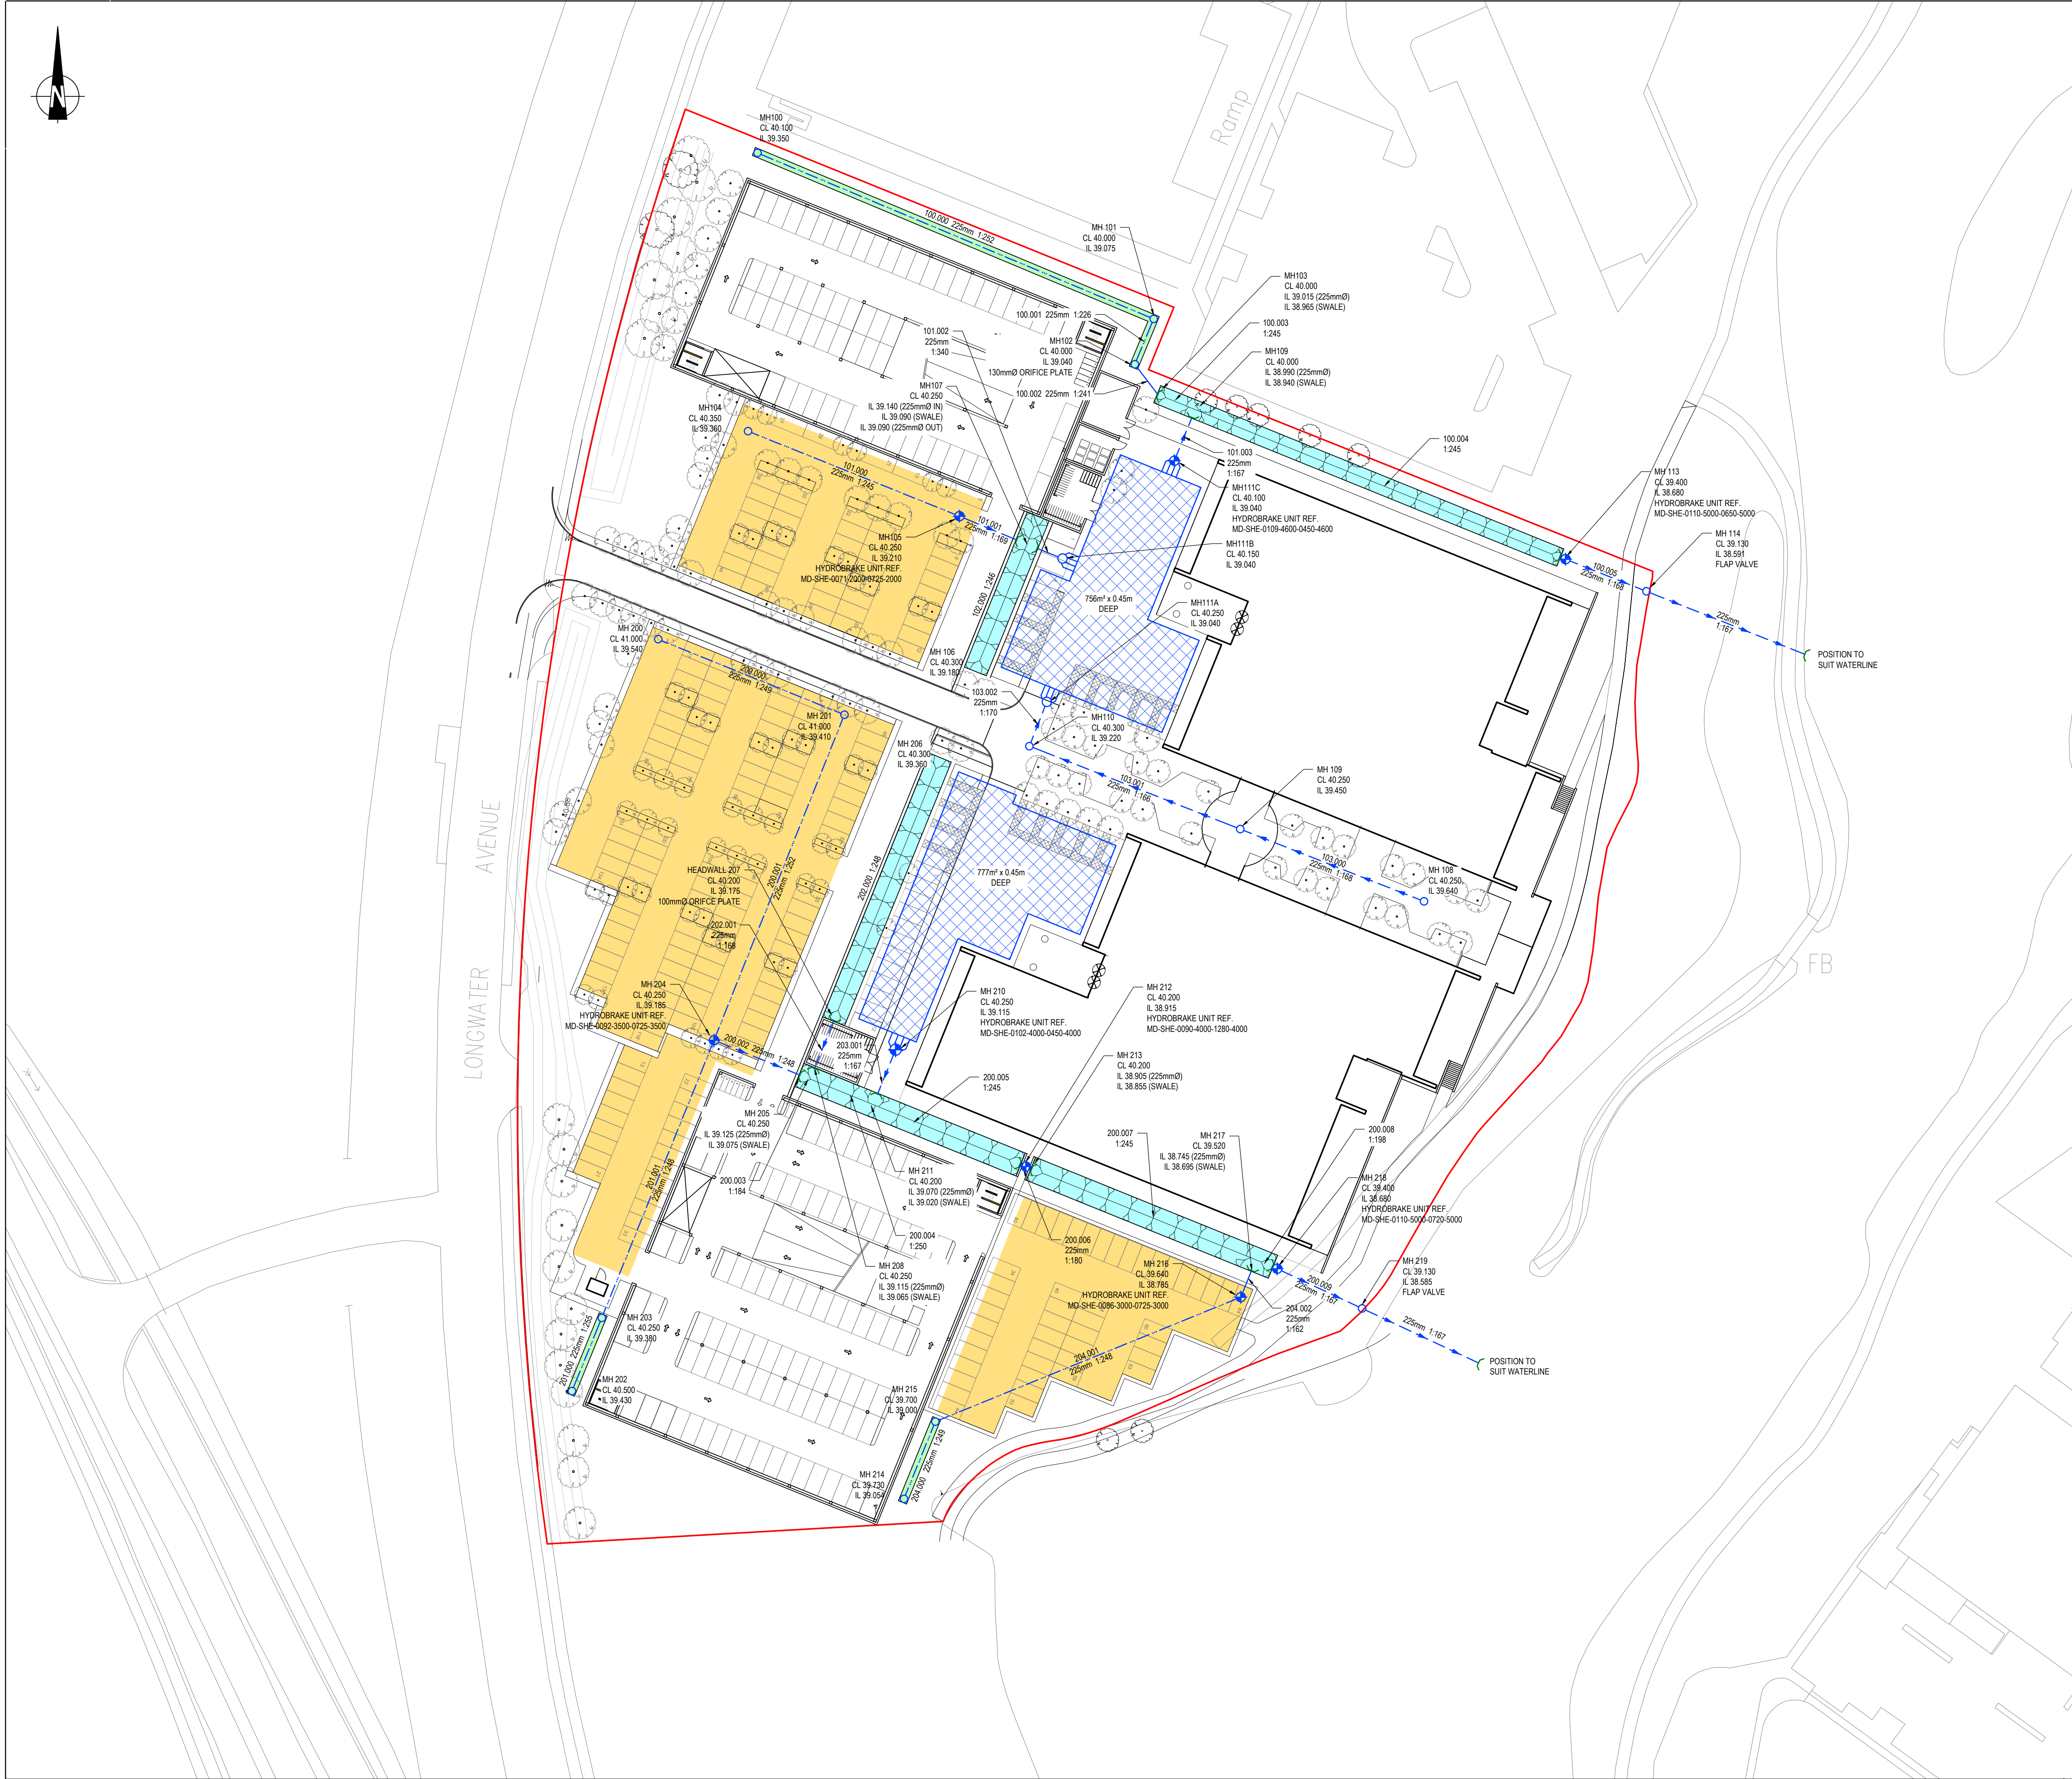

- NOTES:**
- DO NOT SCALE THIS DRAWING. IF IN DOUBT PLEASE REQUEST FURTHER INFORMATION.
 - ALL DIMENSIONS ARE IN METRES UNLESS STATED OTHERWISE.
 - THIS DRAWING IS TO BE READ IN CONJUNCTION WITH ALL OTHER RELEVANT CONTRACT DRAWINGS, CONSTRUCTION DETAILS AND SPECIFICATIONS.
 - FOR DRAINAGE CONSTRUCTION DETAILS REFER TO PBA DRAWING 24177/2007/002.

- KEY:**
- SITE BOUNDARY
 - PROPOSED SURFACE WATER NETWORK AND MANHOLE
 - PROPOSED SURFACE WATER PERFORATED PIPE
 - PROPOSED CATCHPIT AND CELLULAR STORAGE CONNECTOR
 - PROPOSED CONTROL CATCHPIT
 - PROPOSED ATTENUATION CRATES
 - PROPOSED SWALE
 - PROPOSED PERMEABLE PAVING
 - PROPOSED 0.6m LINED FILTER DRAIN
 - PROPOSED HEADWALL

Mark	Revision	Date	Drawn	Chkd	Appd
------	----------	------	-------	------	------

SCALING NOTE: Do not scale from this drawing. If in doubt, ask.
UTILITIES NOTE: The position of any existing public or private sewers, utility services, plant or apparatus shown on this drawing is believed to be correct, but no warranty to this is expressed or implied. Other such plant or apparatus may also be present but not shown. The Contractor is therefore advised to undertake his own investigation where the presence of any existing sewers, services, plant or apparatus may affect his operations.

Drawing Issue Status

FOR INFORMATION

400 LONGWATER AVENUE GREEN PARK PROPOSED SURFACE WATER LAYOUT

Client GREEN PARK READING No. 1 LLP			 Offices throughout the UK and Europe www.peterbrett.com © Peter Brett Associates LLP READING Tel: 0118 950 0761	
Date of 1st Issue 04.05.2016	Designed -	Drawn CL		
A1 Scale 1:500	Checked CMB	Approved DTH		
Drawing Number 27159/2007/001		Revision -		