


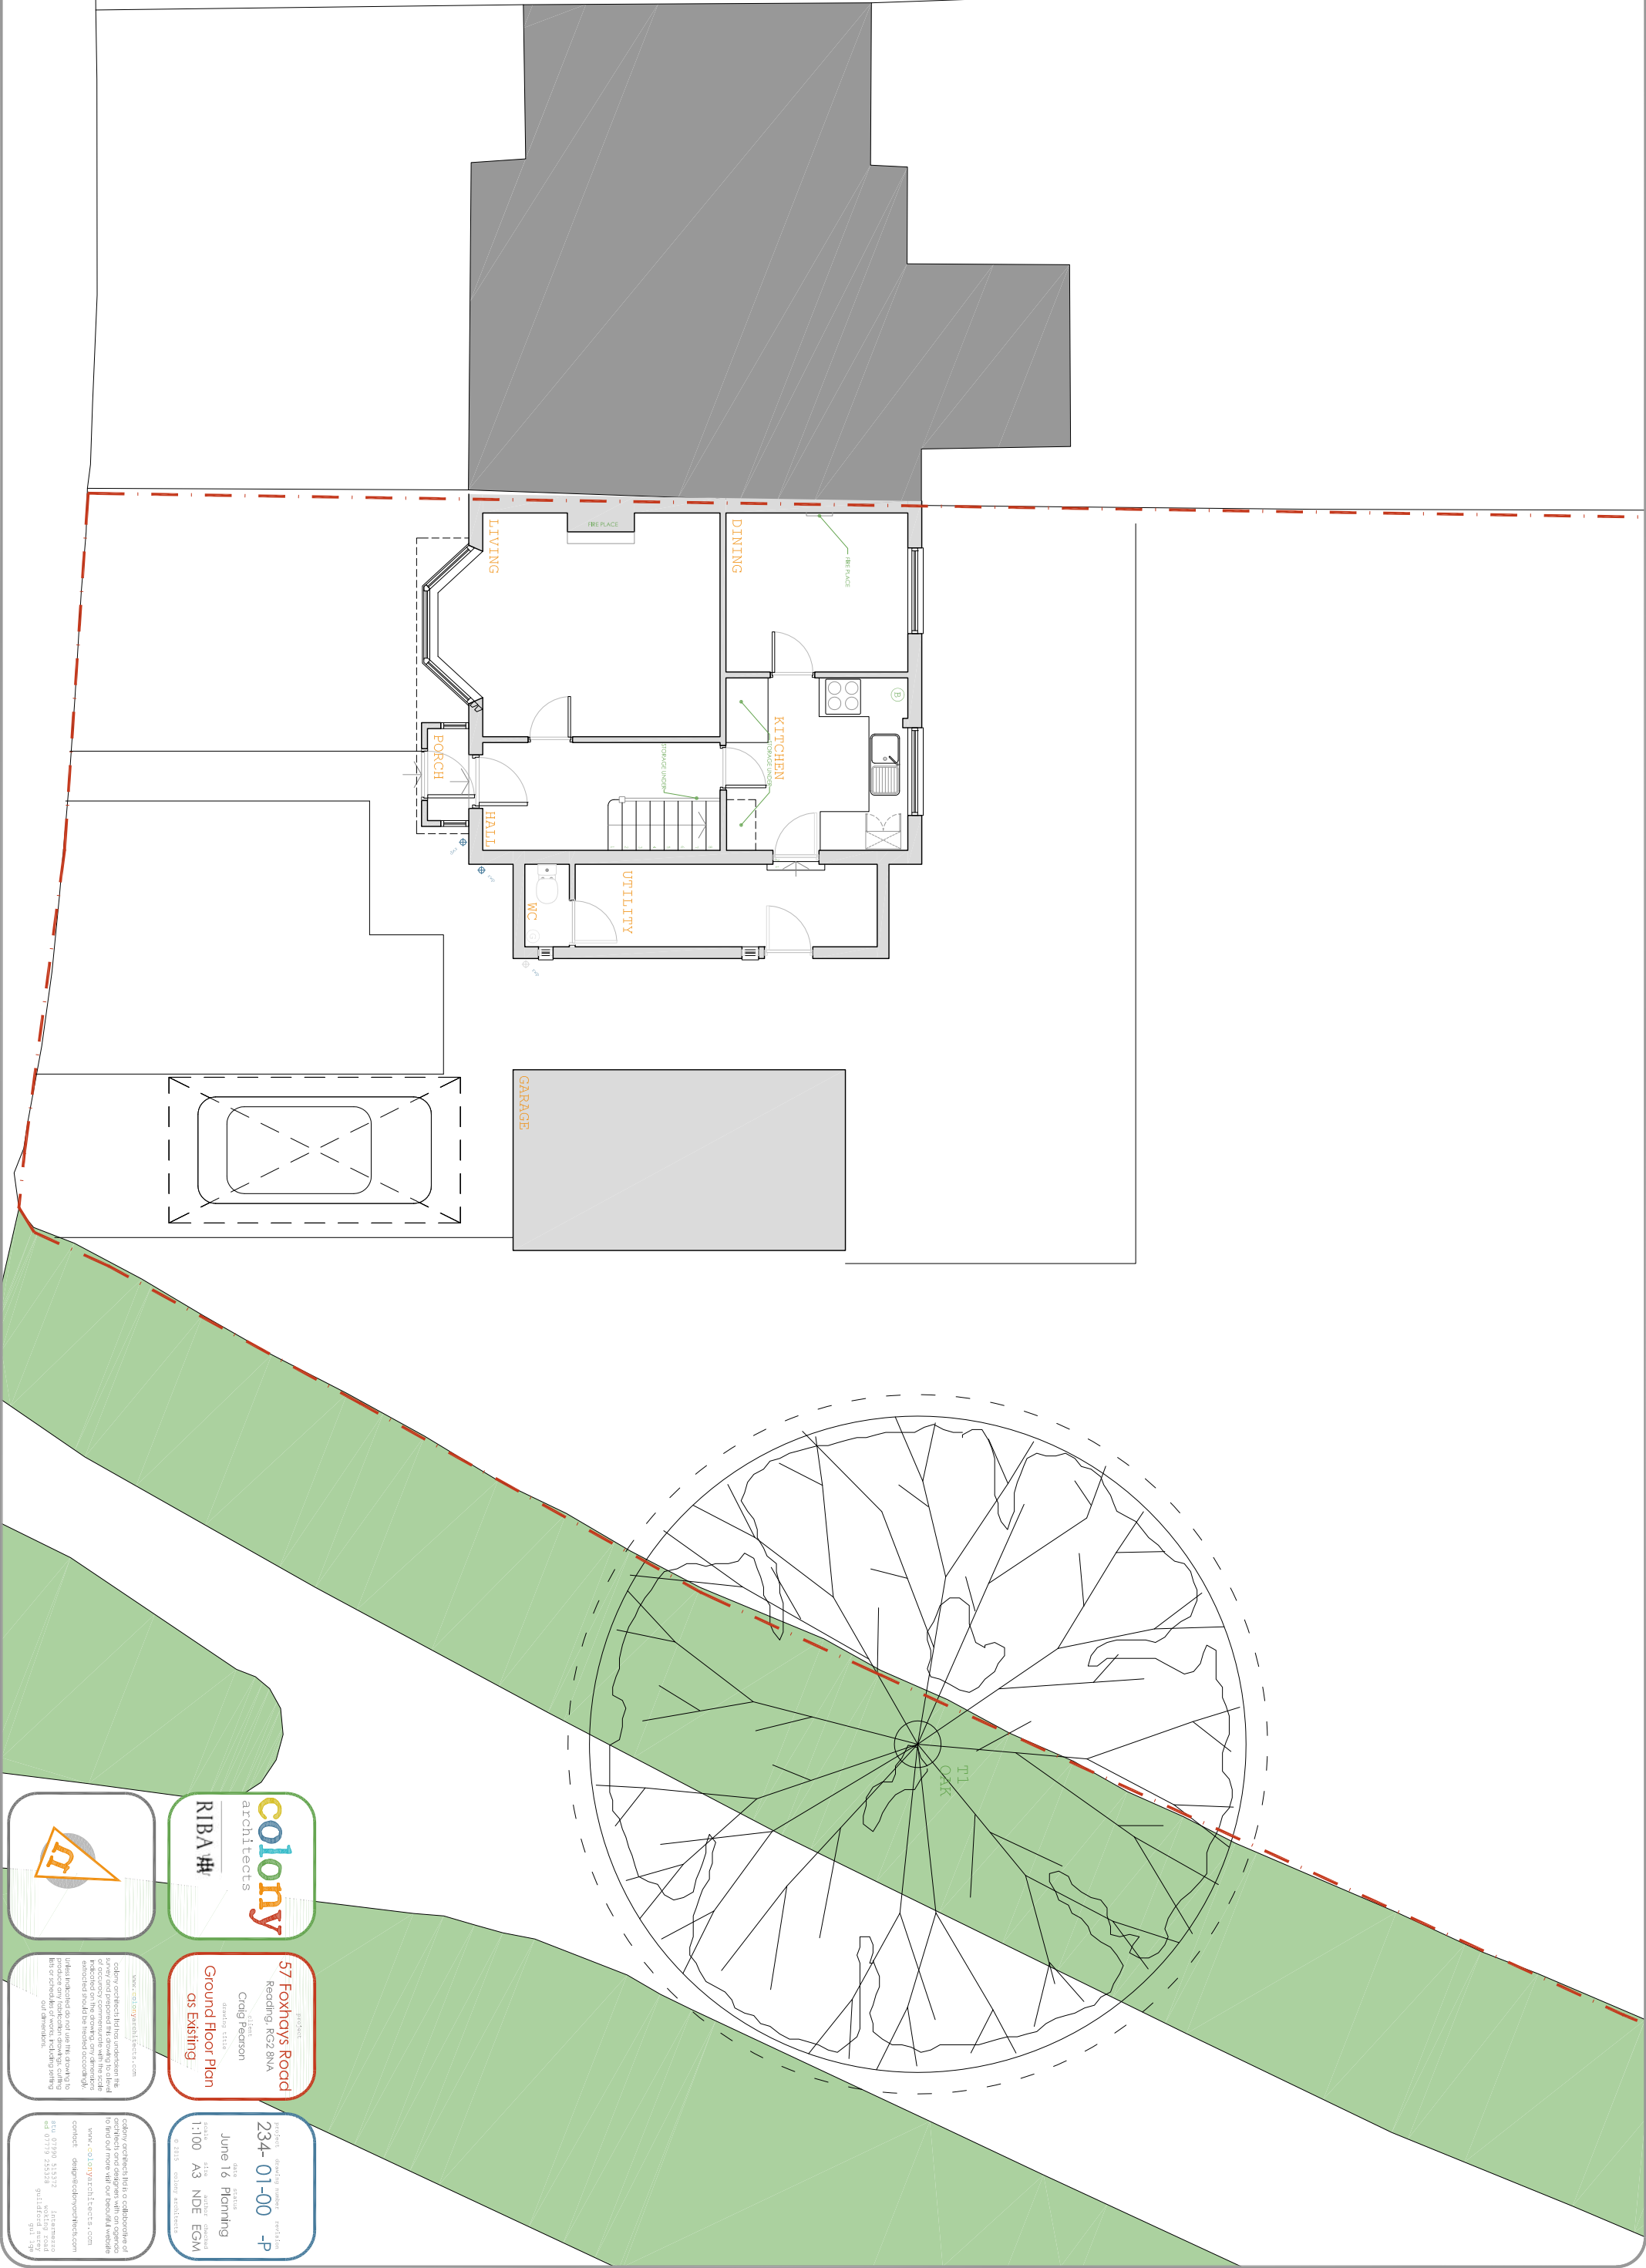

colony architects
RIBA #

57 Foxhays Road
Reading, RG2 8NA
Craig Pearson
drawing title
Ground Floor Plan
as Existing

234-01-00 -P
June 16 Planning
1:100 A3 NDE EGM
© 2018 colony architects



colony architects ltd is a collaborative of
colony architects ltd and colony architects
survey and prepared the drawing to a level
indicated on the drawing. Any dimensions
indicated should be treated accordingly.
unless indicated do not use the drawing to
construct any building. colony architects
ltd is not responsible for any errors or
omissions.

colony architects ltd is a collaborative of
colony architects ltd and colony architects
to find out more visit our website
www.colonyarchitects.com
contact: design@colonyarchitects.com
tel: 01753 255338
tel: 01753 255338
tel: 01753 255338