



DO NOT SCALE FROM THIS DRAWING. VERIFY ALL DIMENSIONS BEFORE SETTING OUT, COMMENCING WORK OR MAKING ANY SHOP DRAWINGS. REPORT ANY DISCREPANCIES TO SUPERVISING OFFICER IMMEDIATELY. COPYRIGHT ©

Rev	Description	Date

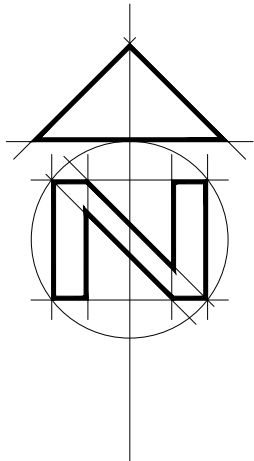

1:200 scale Bar
This Drawing has been produced for printing onto A2 size paper,
If printing on A3 please use the scale below for reference.

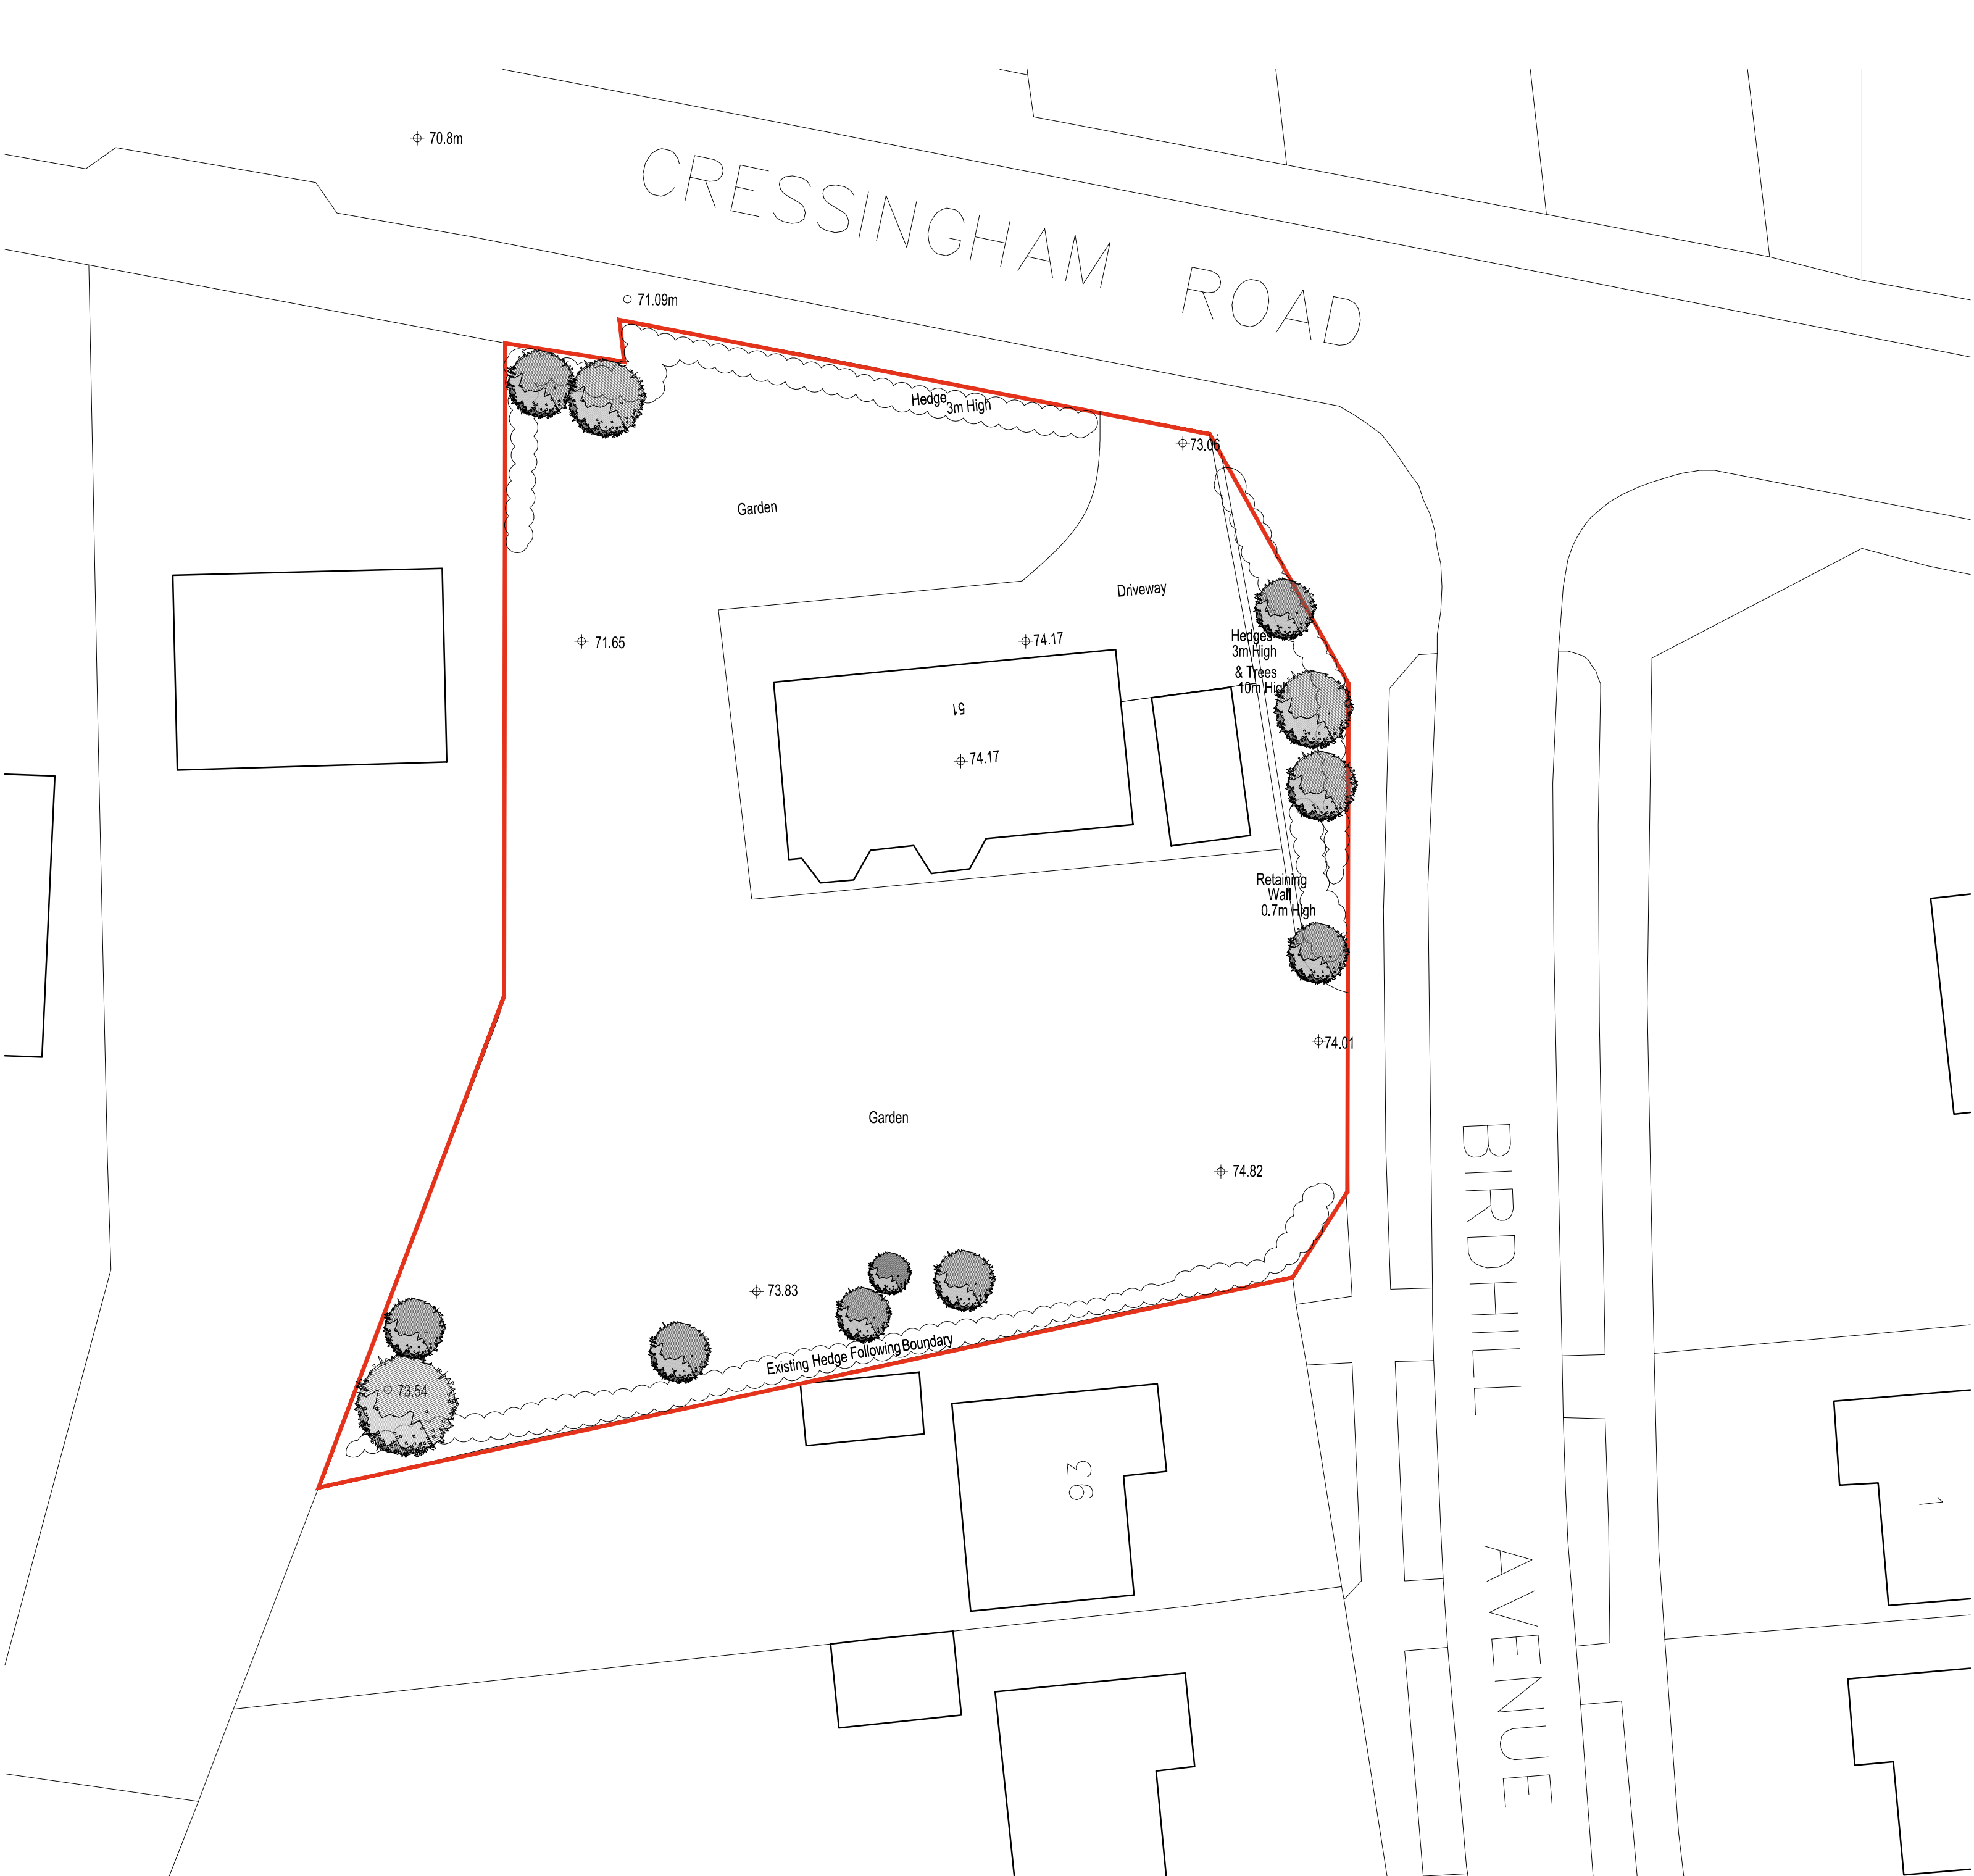

Day • Tanner Partnership ARCHITECTURE AND PLANNING

www.daytanner.co.uk

CLIENT **Morningwood Developments Ltd**

JOB **51 Cressingham Road,
Reading RG2 7RX**

DRG **EXISTING SITE PLAN**

Wokingham	Reading
51 Peach Street	6 Academy Court
Wokingham	36B Church Street
Berkshire	Caversham, Reading
RG40 1XP	RG4 8AU
0118 989 0808	0118 946 1242
info@daytanner.co.uk	rdgoffice@daytanner.co.uk