



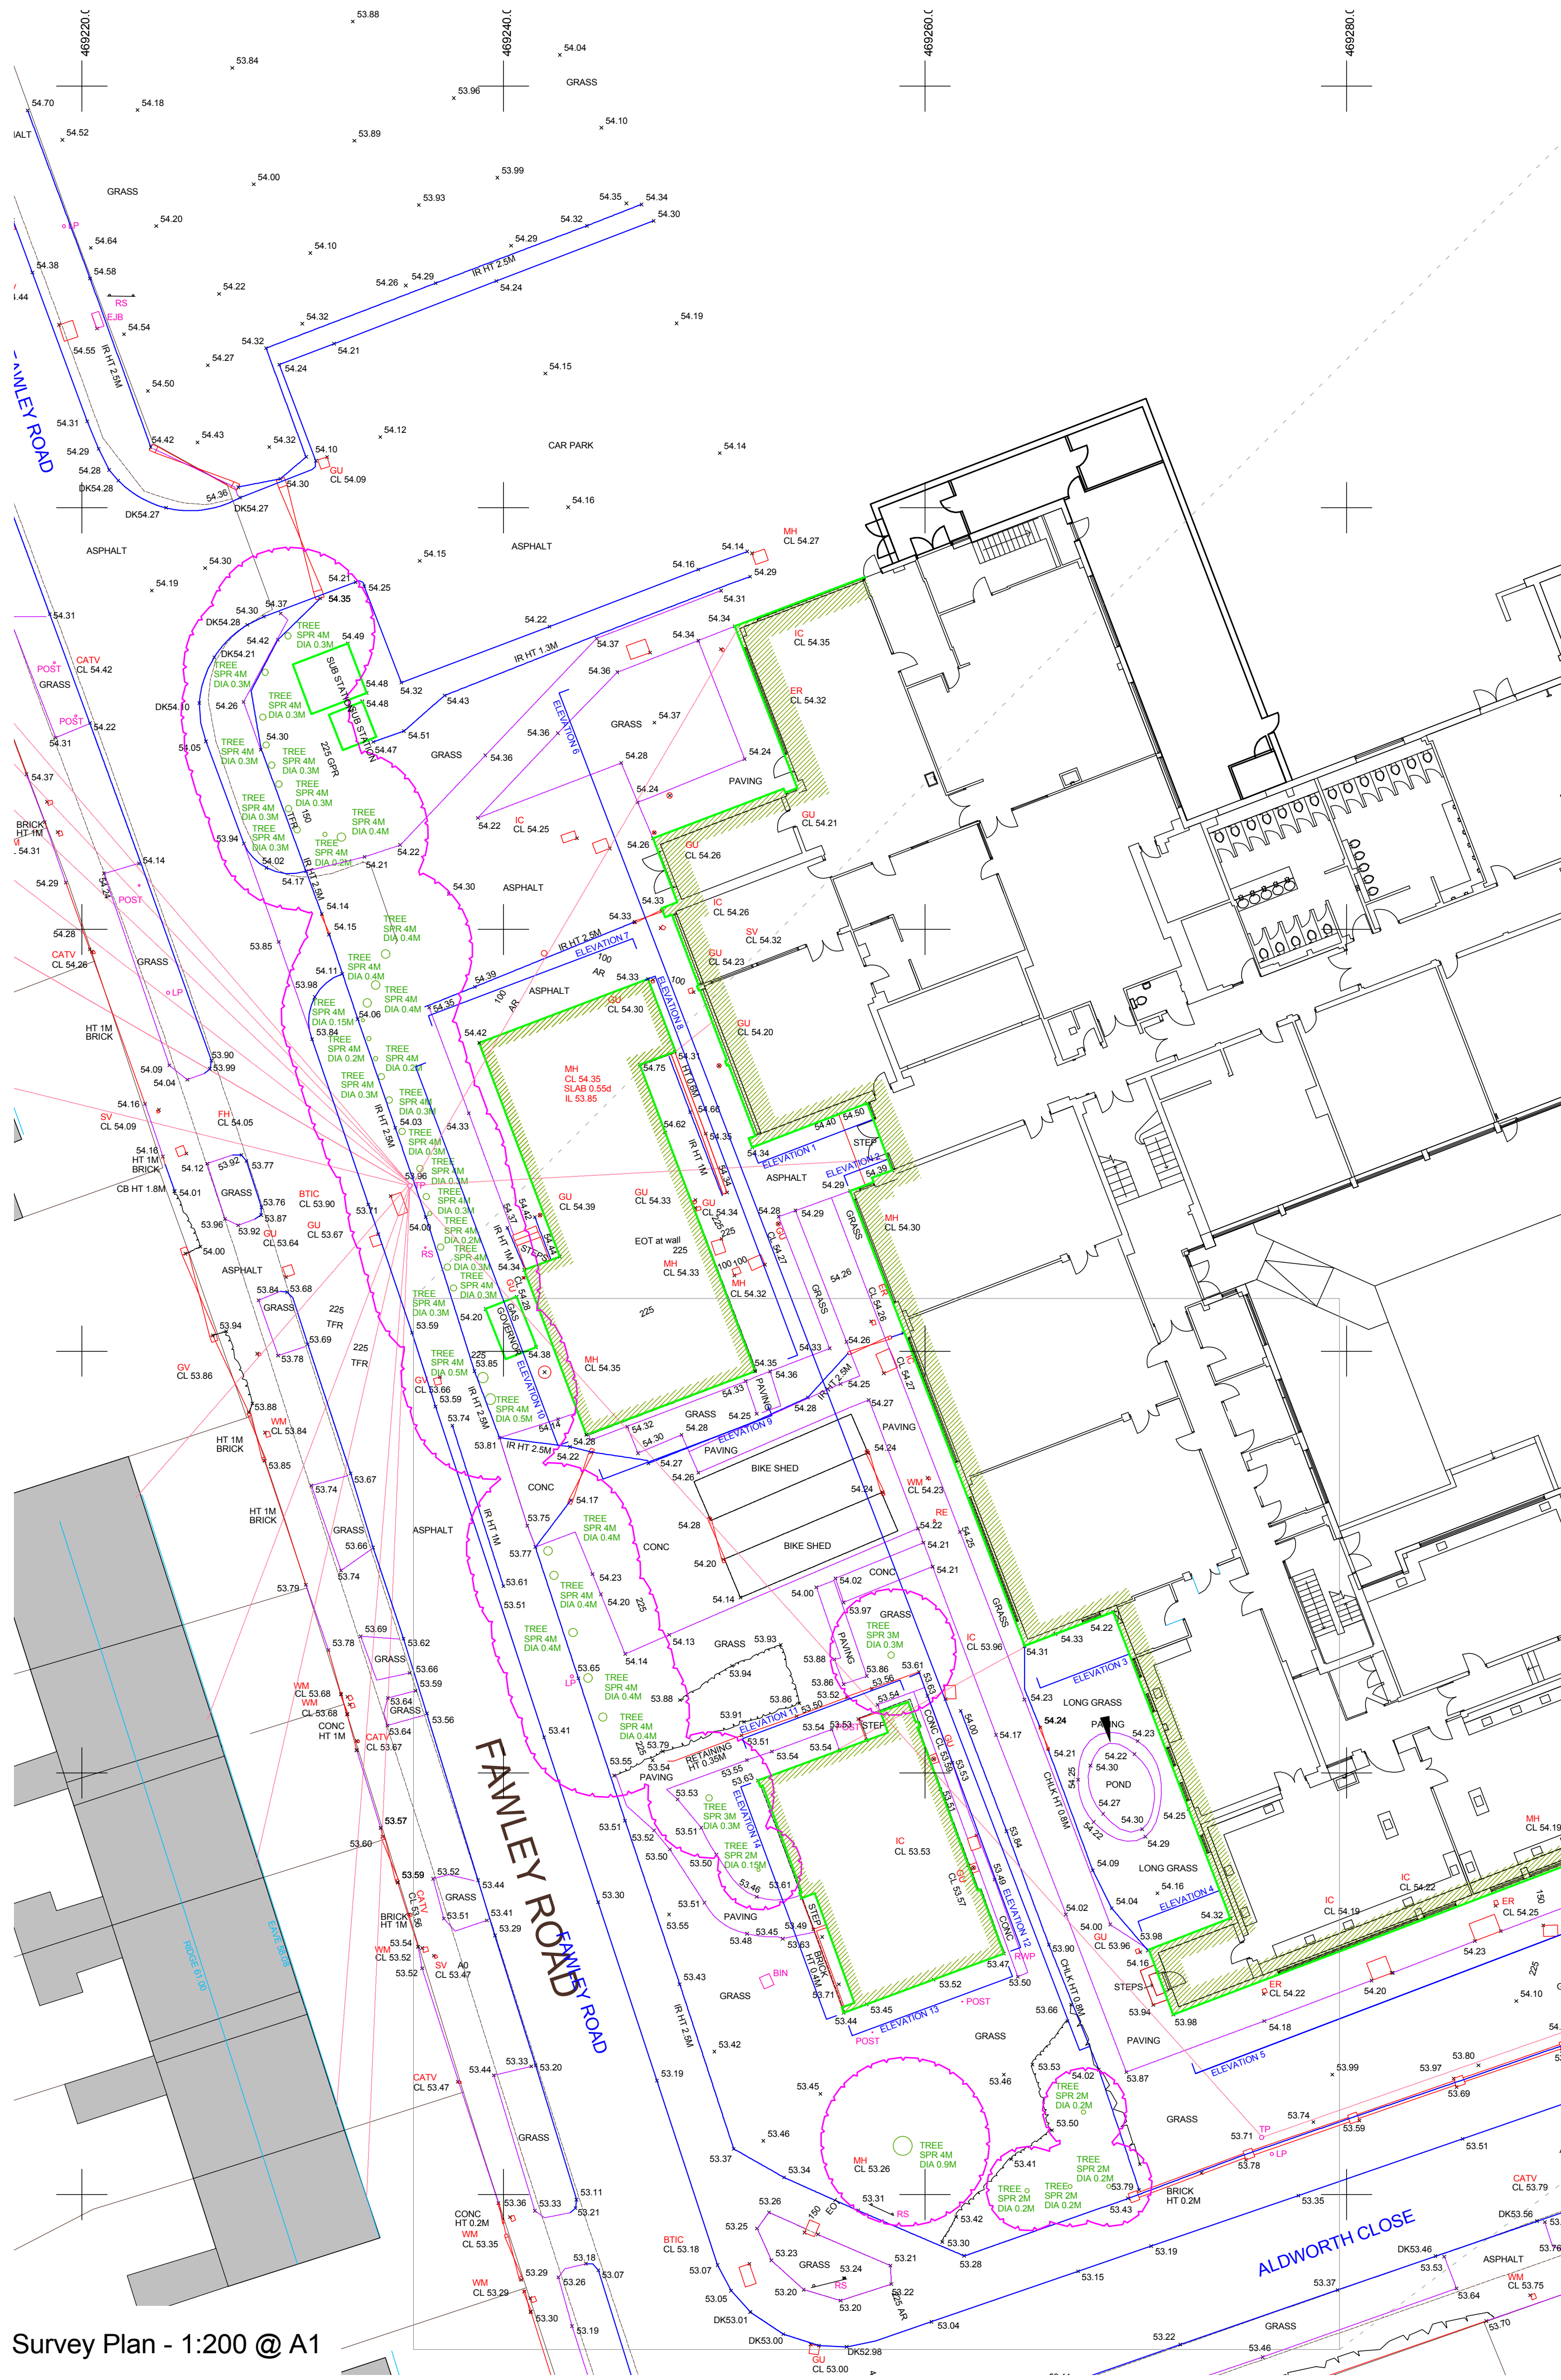

Survey Plan - 1:200 @ A1

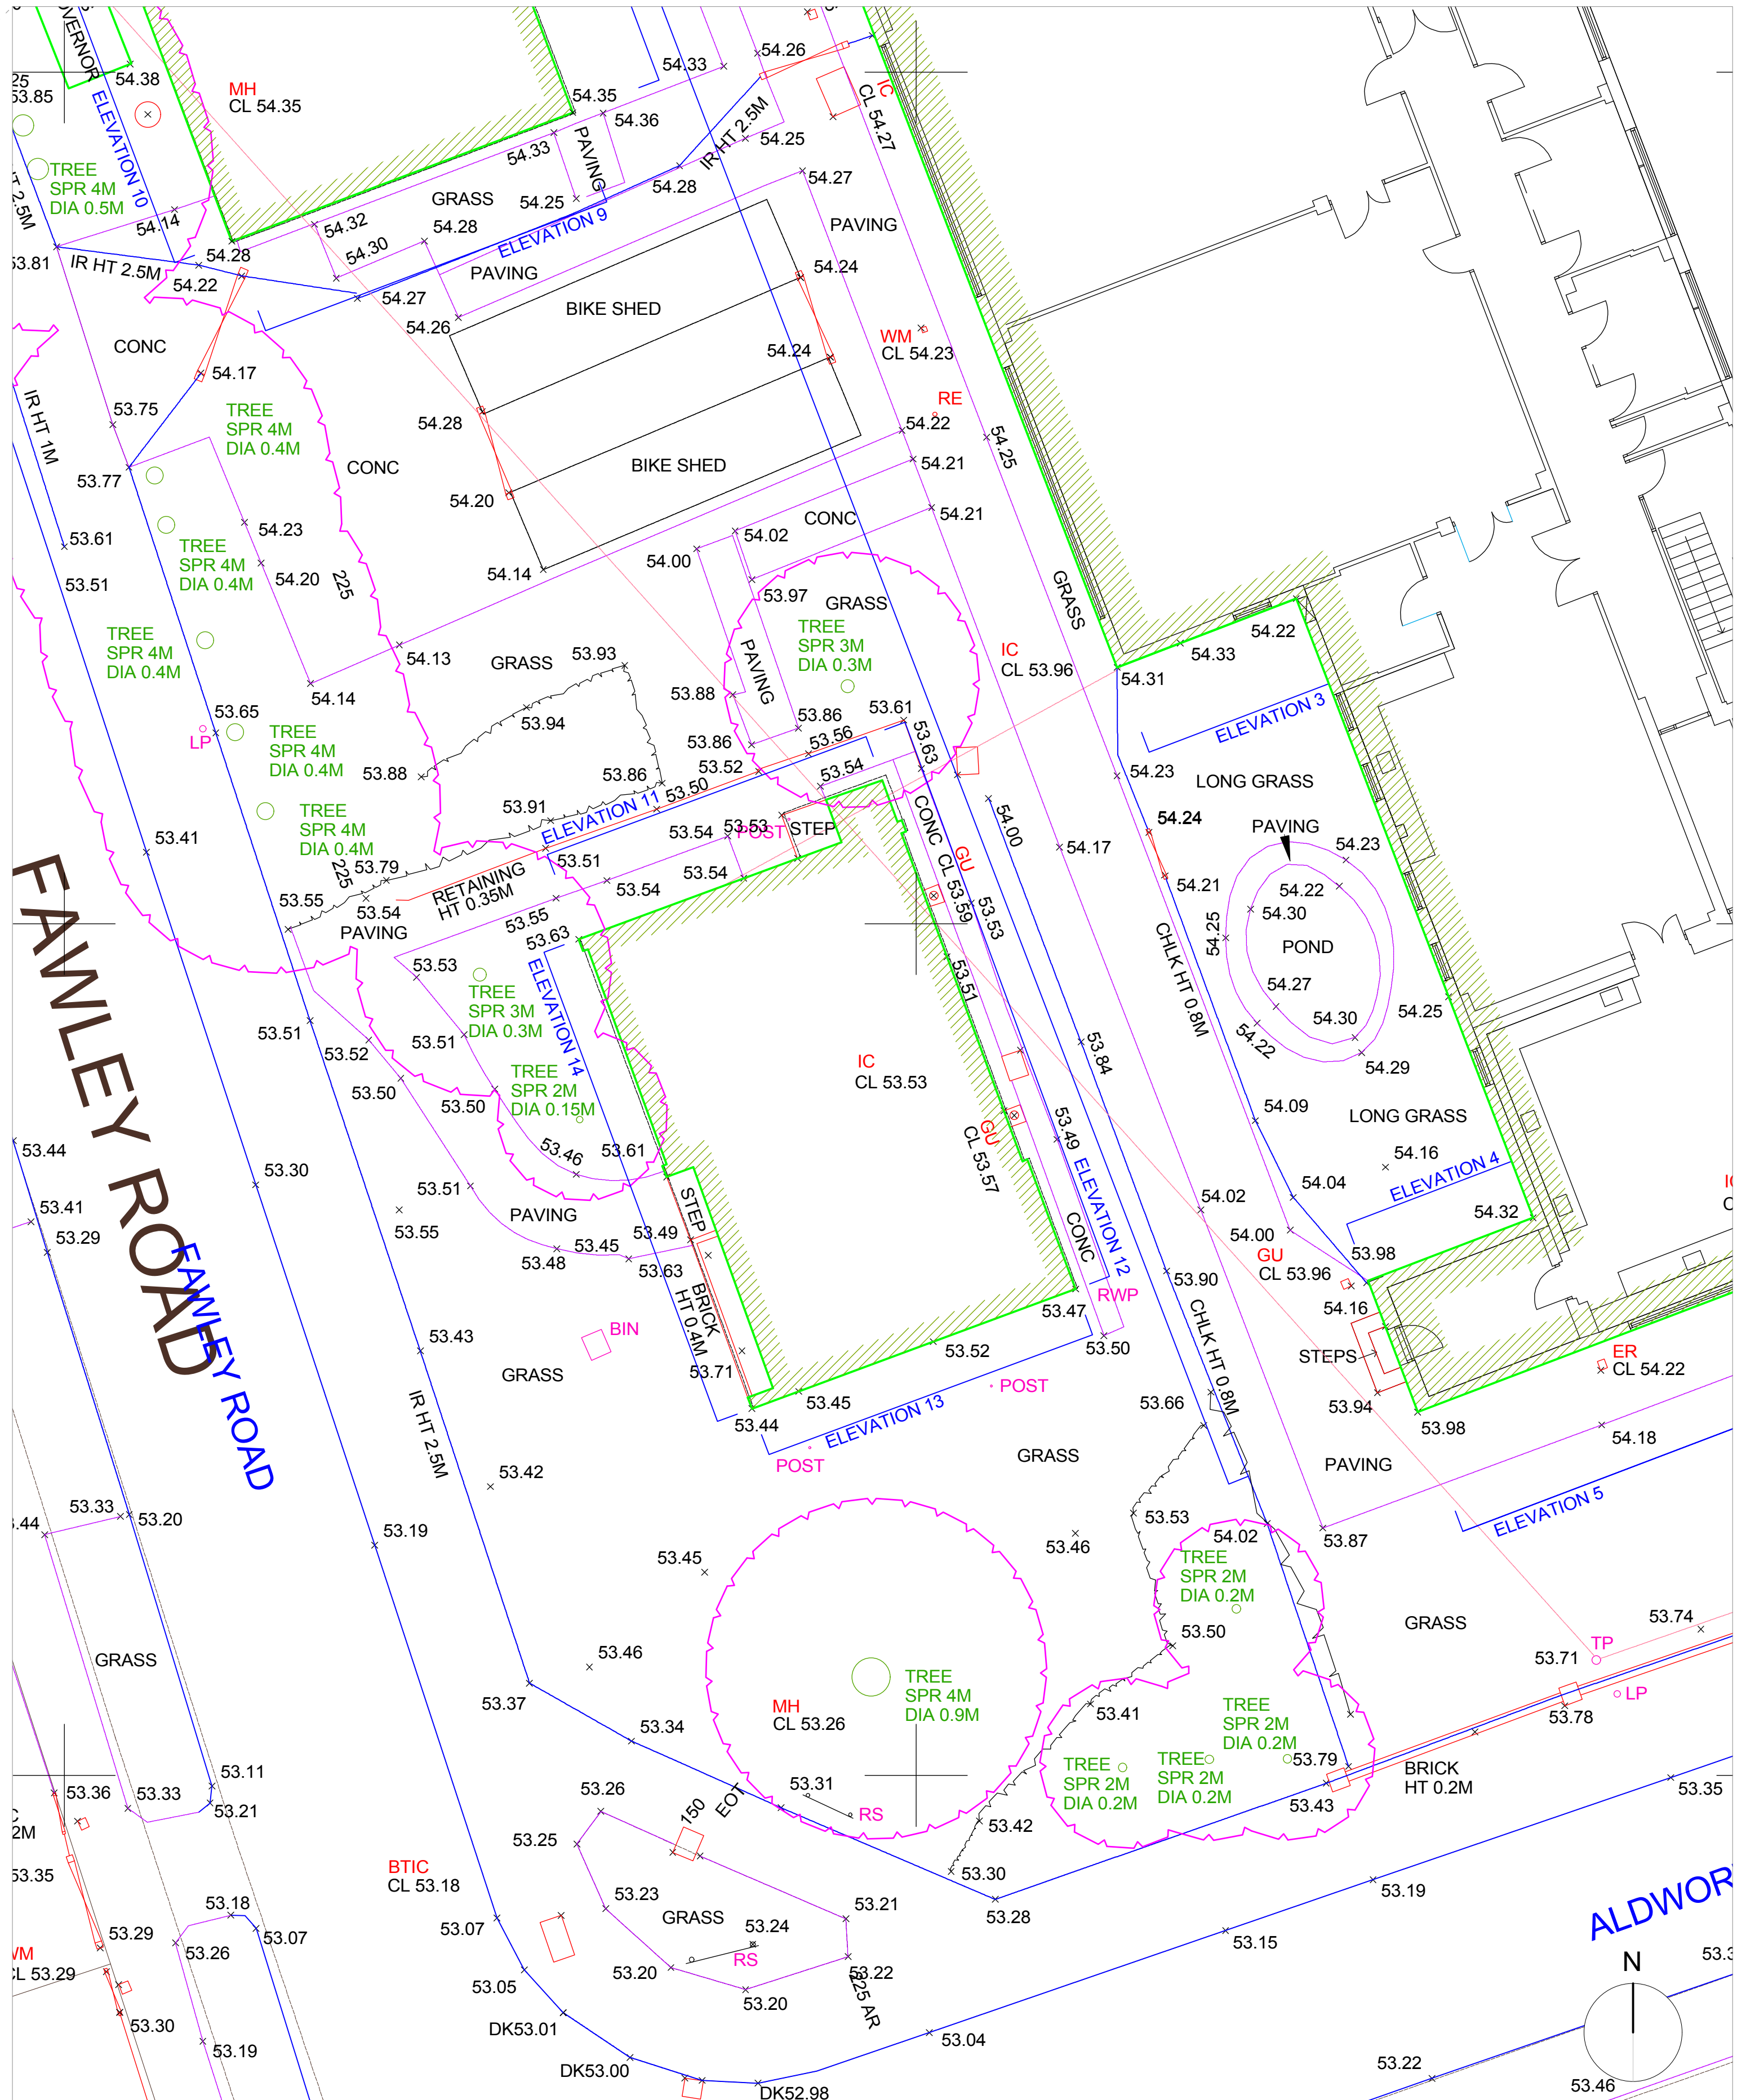

Survey Extract - 1:100 @ A1

Notes

- This drawing is © copyright Hampshire County Council 2016. No unauthorised reproduction of any kind is permitted.
- No Dimensions to be scaled from this drawing
- This map is reproduced from Ordnance Survey material with the permission of Ordnance Survey on behalf of the controller of Her Majesty's Stationary Office © Crown copyright. Unauthorised reproduction infringes Crown Copyright and may lead to prosecution or civil proceedings. (100019190), (2016)

rev	description	date	by
A	Survey Area Amended	26.09.16	CJ
B	Planning Application	26.09.16	CJ

 Hampshire County Council		Reading Borough Council Blessed Hugh Faringdon Asperger Resource Base		 HCC Property Services	
PROJECT		SHEET CONTENTS		REVISION	
Reading Borough Council		Existing Site Survey		B	
Asperger Resource Base		E03174-A-1100		E03174-HCC-ZR-A-1100	
SCALE	DATE	DRAWN	CHKD	DRAWING No.	FILE REF.
@A1 @A3	25/05/16	CJ	RB	E03174-HCC-ZR-A-1100	