


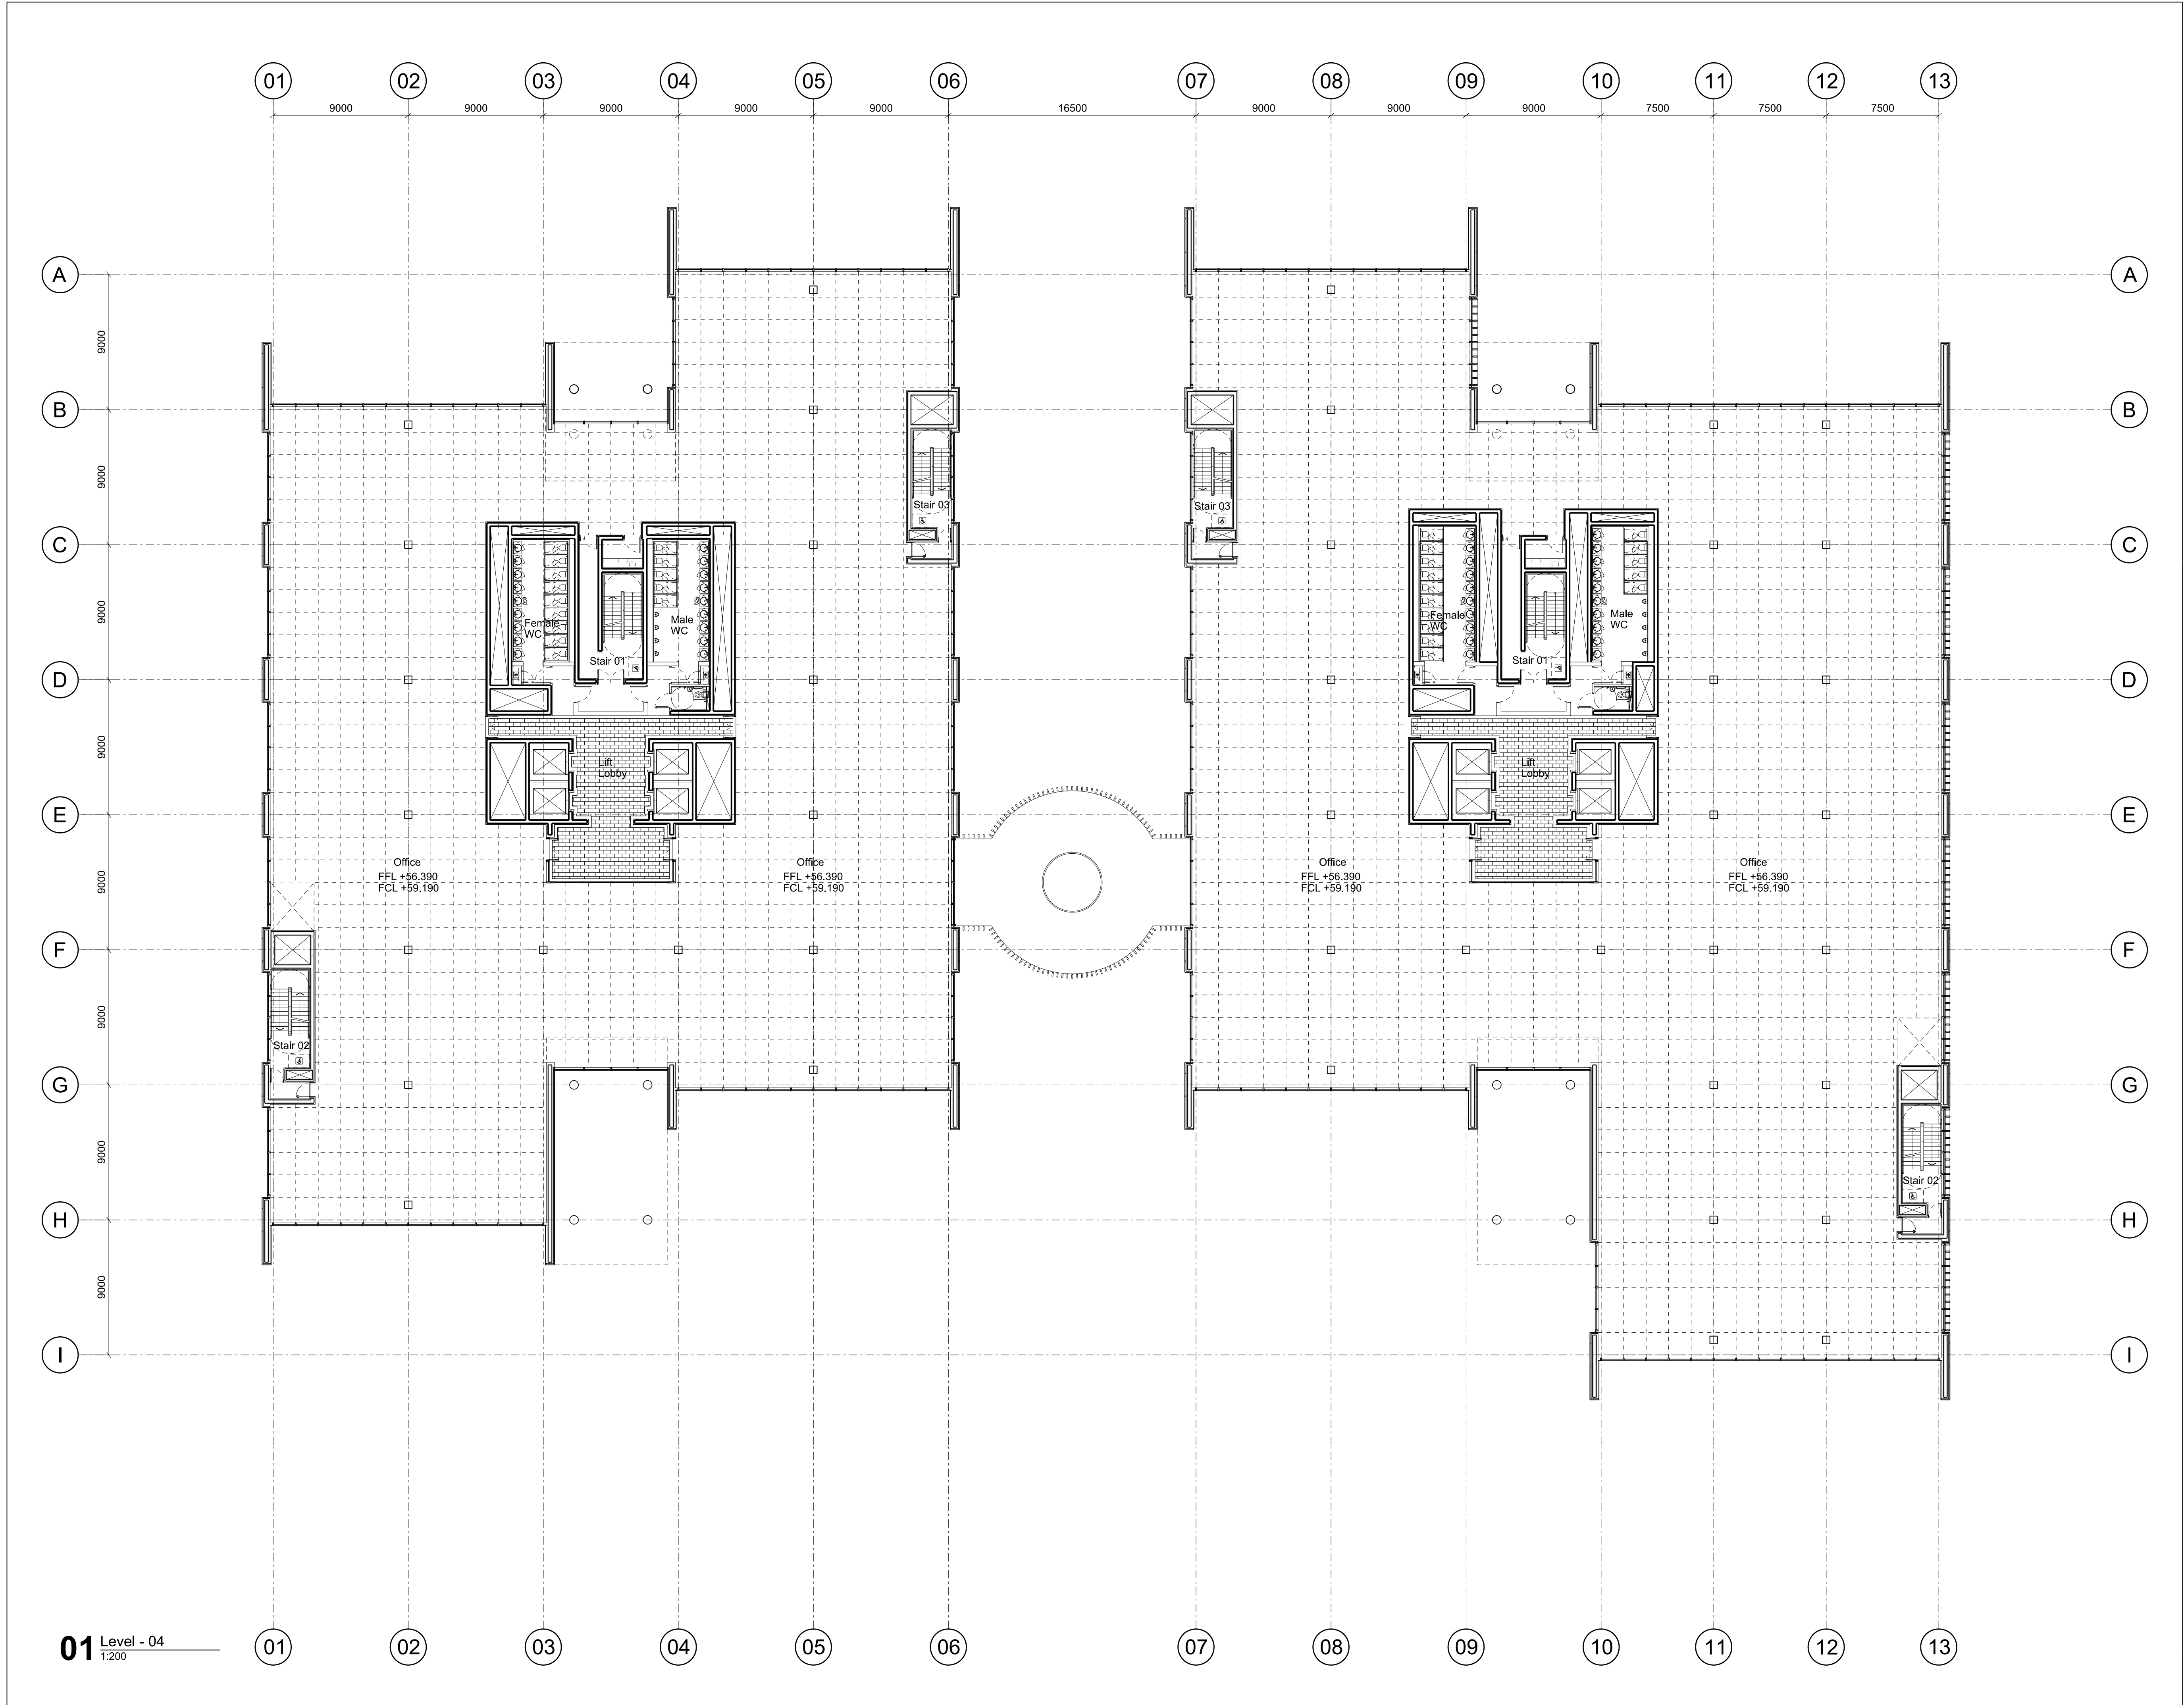

01 Level - 04
1:200

Disclaimer

Do not scale from this drawing.
Check all dimensions on site before fabrication or setting out.
This document is copyright and may not be reproduced without permission of the owner.

Notes

Key

01	Planning Application	16.03.16	RPP	RPP
00	For Information	08.03.16	RPP	RPP
Rev	Notes	Date	Dwn	Iss

Consultants

Landscape Architect: Planning Consultant: Quantity Surveyors: Structure: Building Services: Transport Consultant: Environmental Planning: Civil Engineer: Ecology: Archaeology:	Place Design + Planning Deloitte LLP Gardiner & Theobald LLP Ramboll Hoare Lee Peter Brett Associates Peter Brett Associates Peter Brett Associates Peter Brett Associates Oxford Archaeology
--	--

Key / Location

Robin Partington & Partners

Castleswood
85 New Oxford Street
London
WC1A 1DG
+44 20 7419 3500
mail@rpplondon.com
www.rpplondon.com

Client

Green Park Reading No.1 LLP

Project

400 Longwater Avenue, Green Park

Drawing Title

**General Arrangements Plan
Level - 04**

Scale	Drawn By	Issued By
1:200 @ A1 1:400 @ A3	RPP	RPP

Stage 2

Project No.	Drawing No.	Revision
15011	A_PL_104	01