
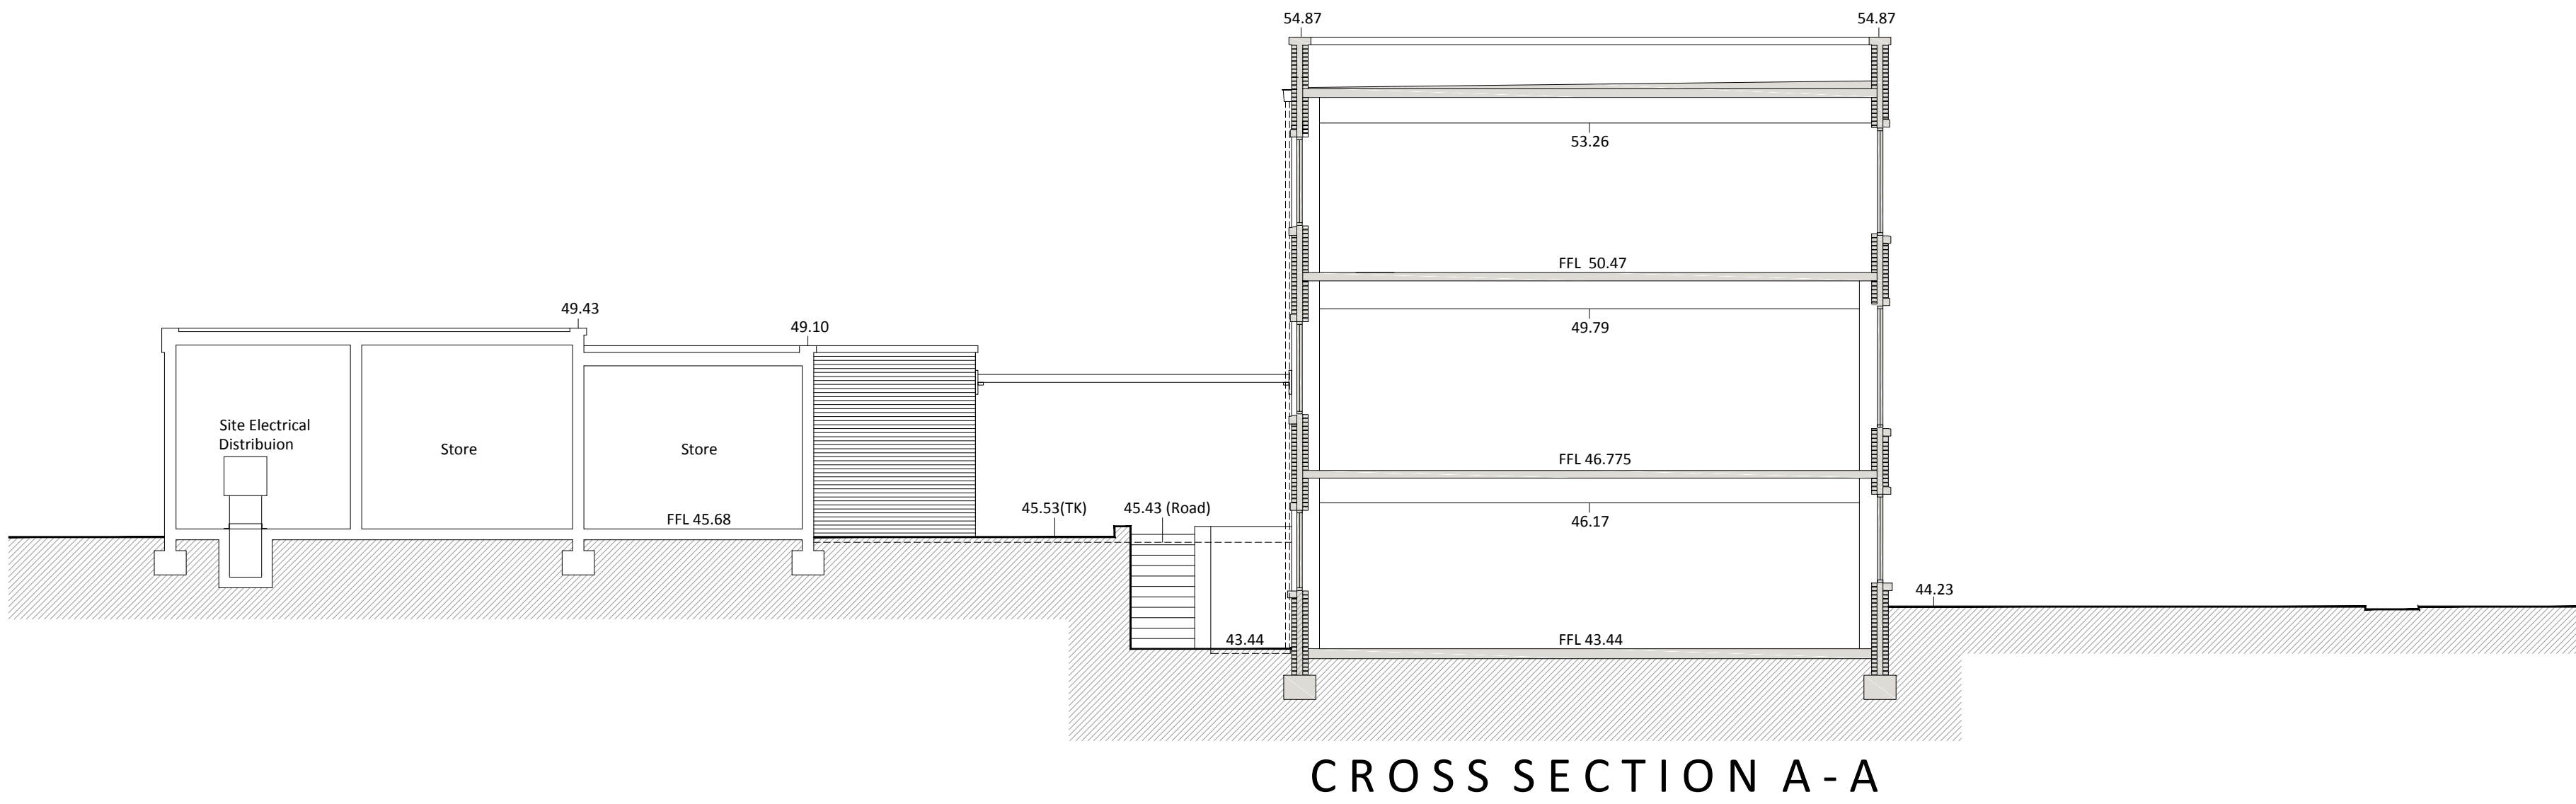
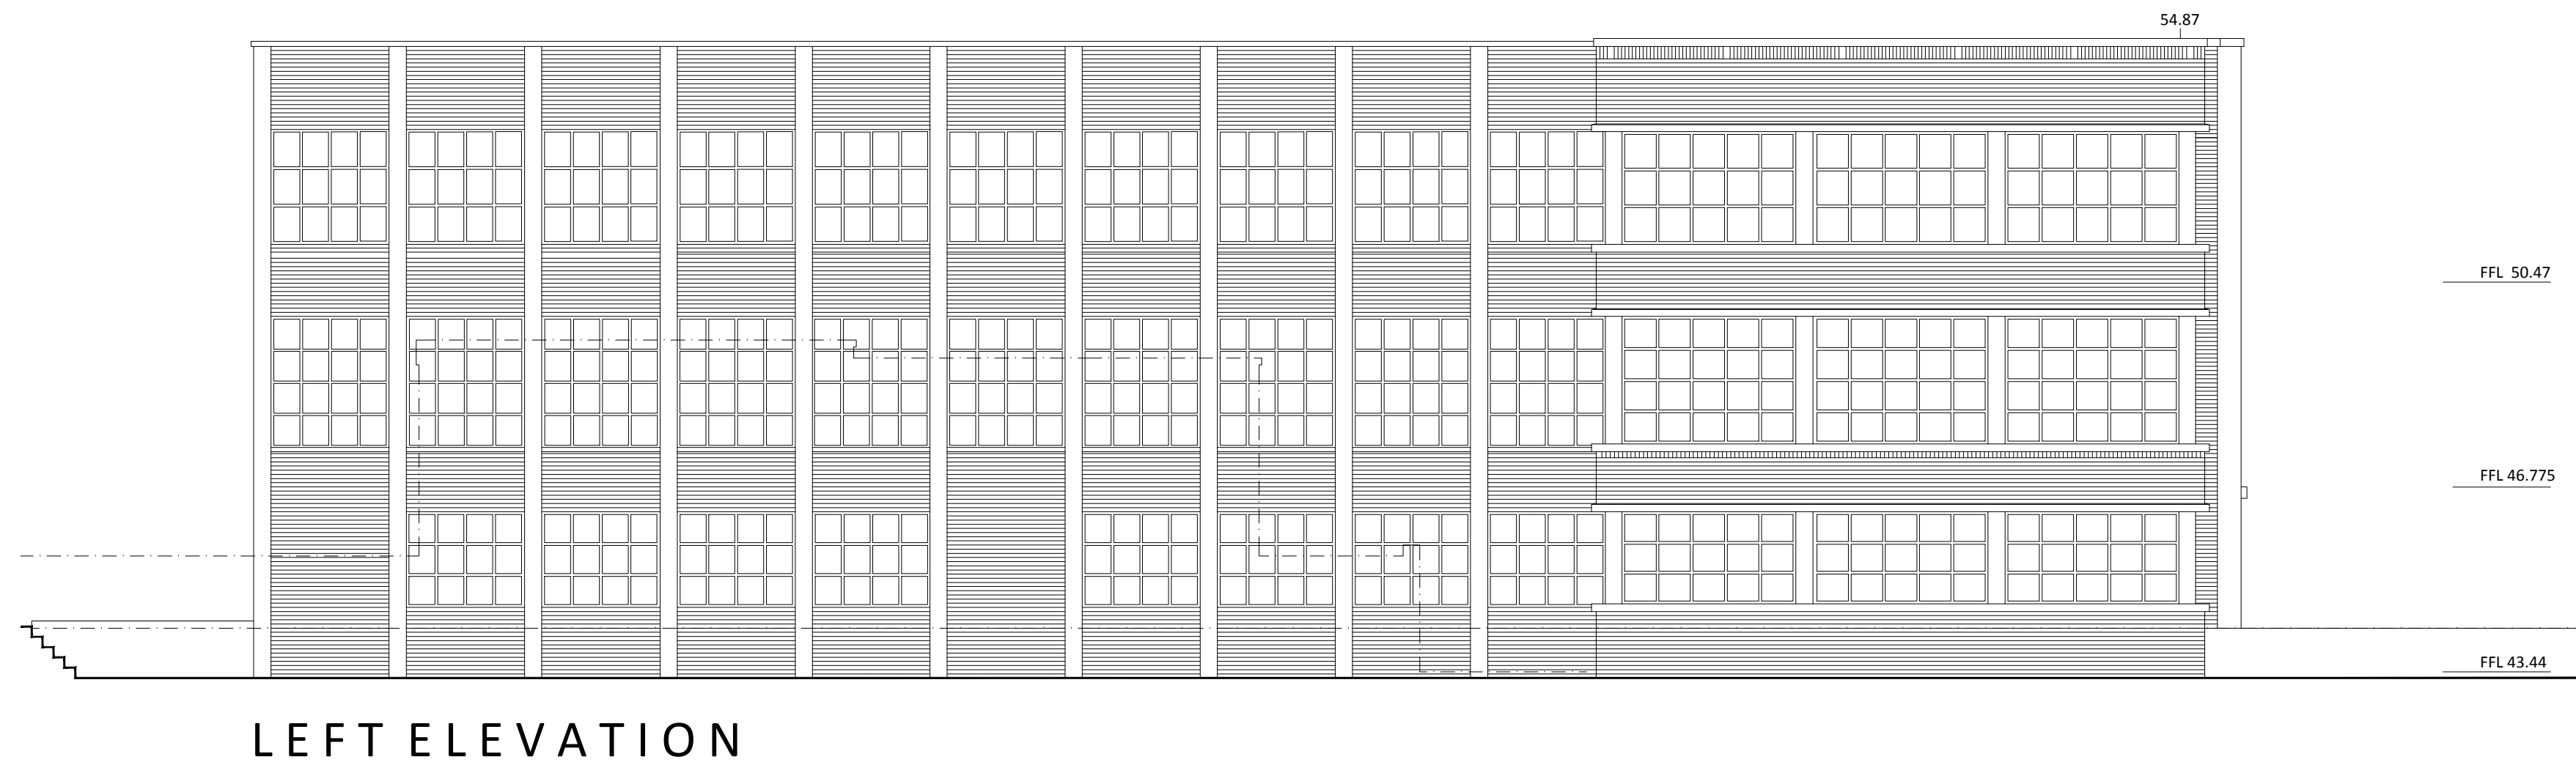


PLANNING

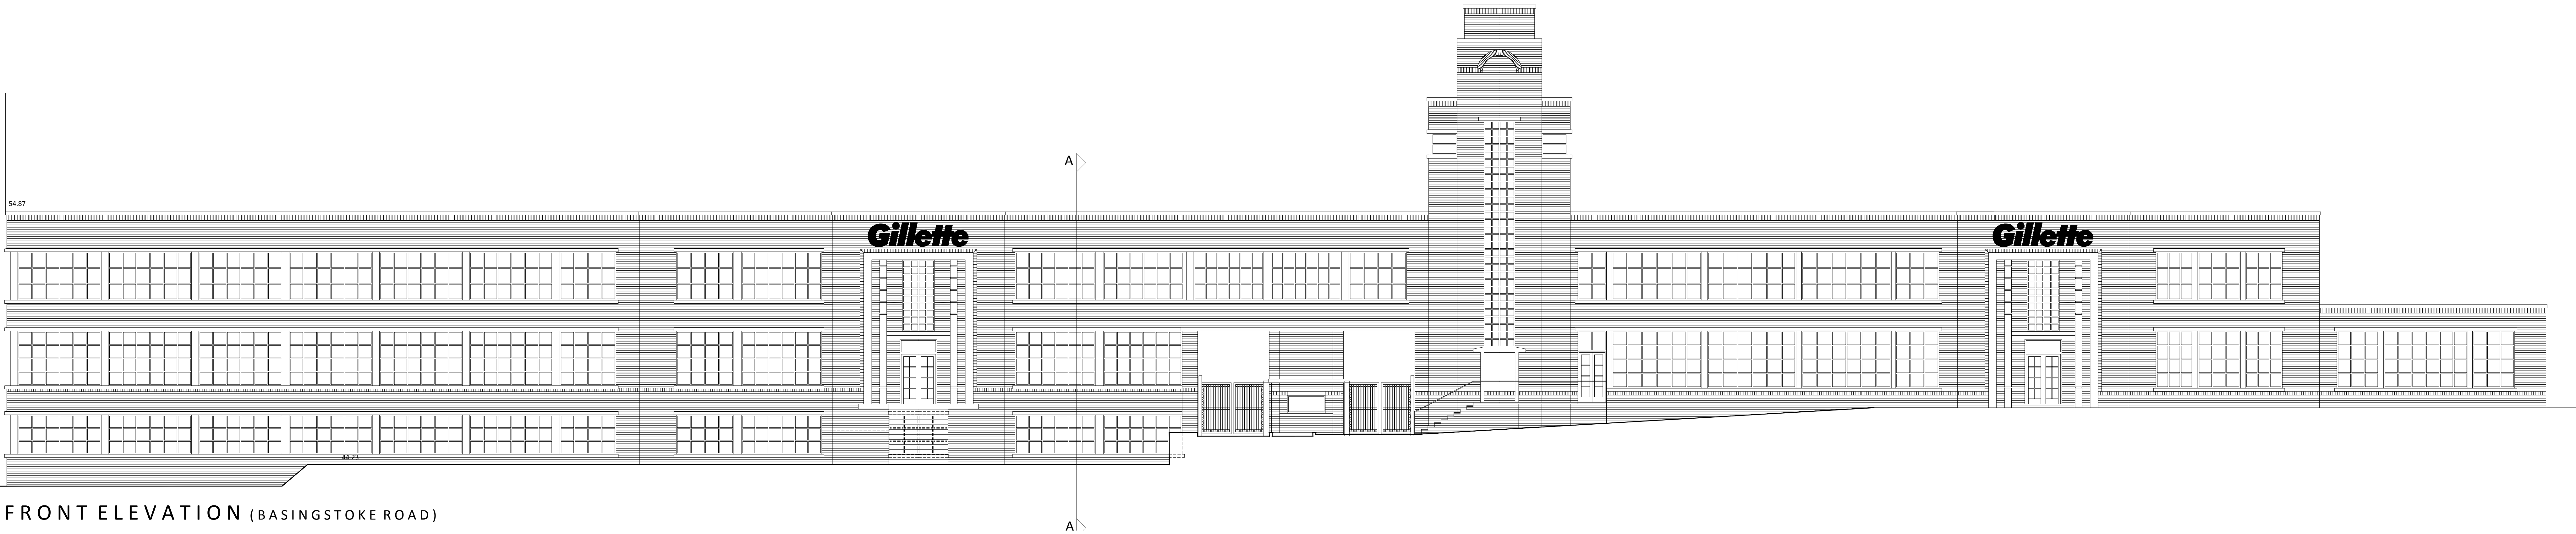

PO	10.16	Issued For Planning	AP
Rev	Date	Description	Chk

243 Brooklands Road
Weybridge
Surrey TW13 0BH

Tel: 01932 850100
W: www.dhps.co.uk

dhp

Project
P&G Reading
452 Basingstoke Road
Reading RG2 0QE

Drawing
Existing Front And Left
Elevations And
Cross Section A-A

Drawn By	SP	Date	10.16
Project Manager		Scale	1:100
Project No.	Drawing No.	Stage/Rev	
5504	1060	P / 0	