


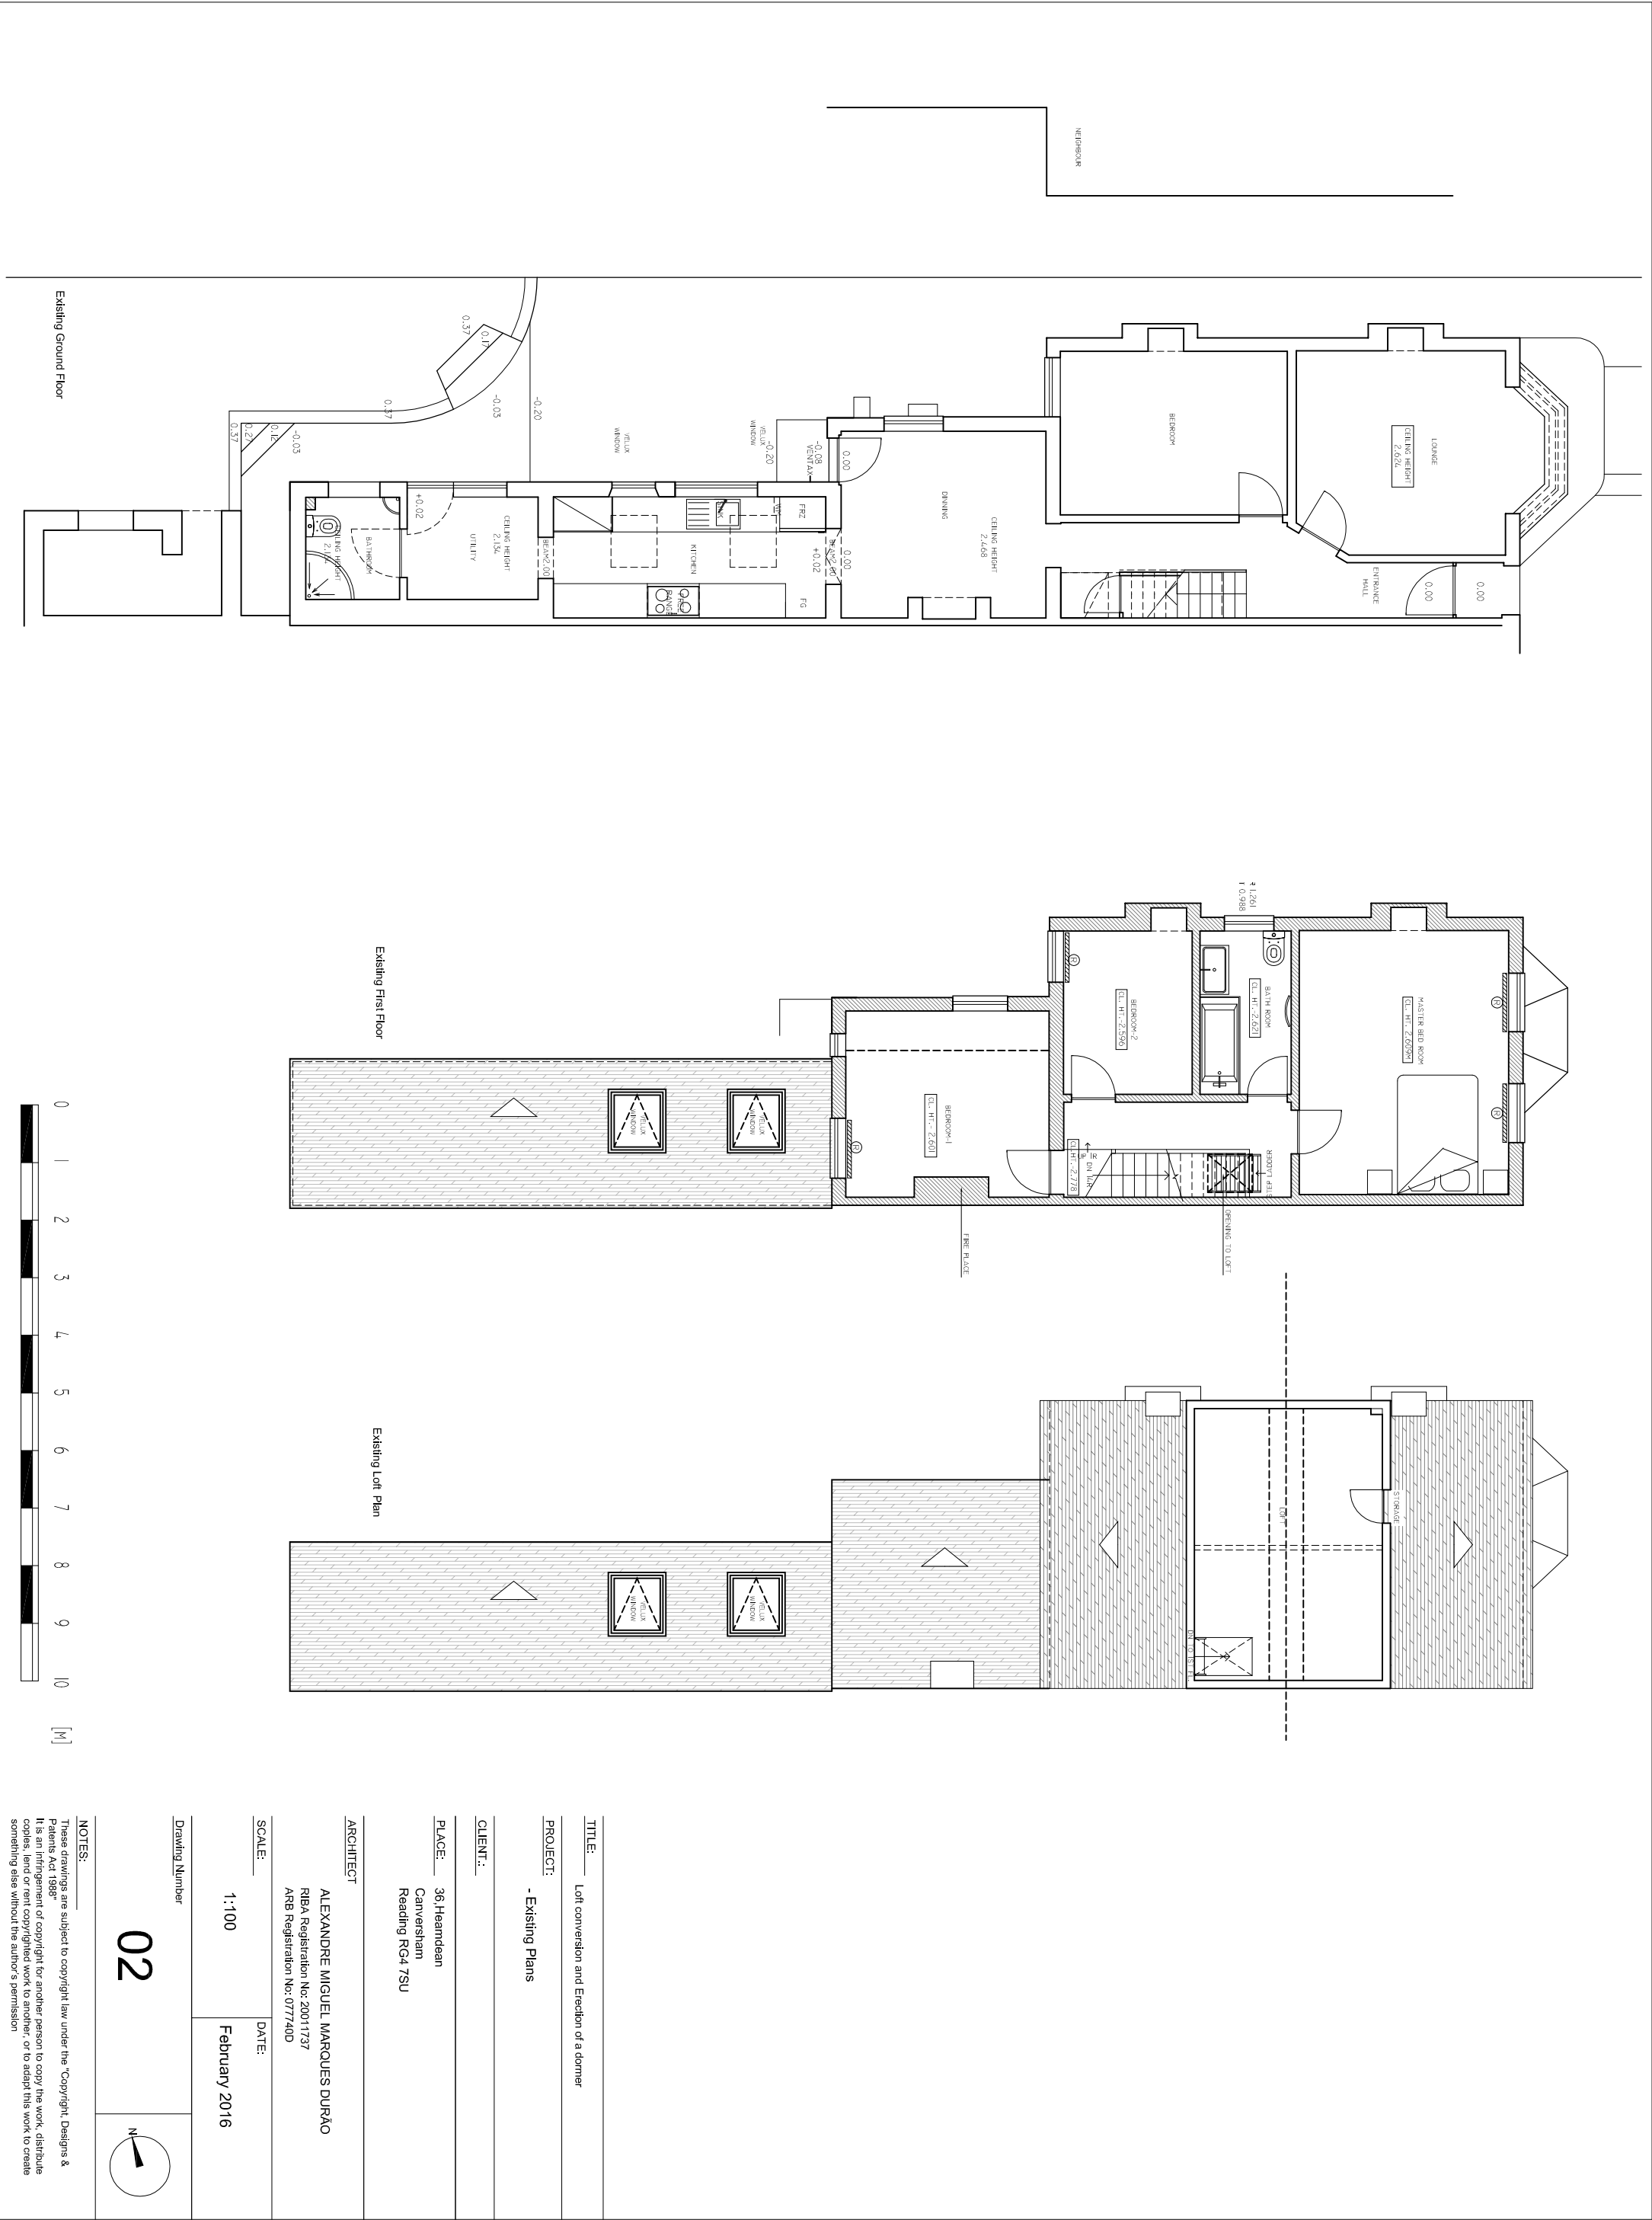

TITLE: Loft conversion and Erection of a dormer

PROJECT: - Existing Plans

CLIENT: .

PLACE: 36, Heamdean
Canversham
Reading RG4 7SU

ARCHITECT
ALEXANDRE MIGUEL MARQUES DURAO
RIBA Registration No: 2001737
ARB Registration No: 0777400

SCALE: 1:100
DATE: February 2016

Drawing Number

02

