

Parking Arrangements	Spaces
Spaces available	56
Spaces utilised	68
Final no spaces req'd	124

Topsoil store

School access route
to sports field

Sports field and
MUGA remain in school
Use during construction

Material storage
area

Site access
routes

Contractors
hoarding
lines

Contractors
parking
area

Site accommodation & welfare

Site
Entrance
between
houses


NOTE: Full consideration to be given to existing environmental / ecological constraints during the development of our Project Management Plan and prior to implementation of these layouts on site

NOTE
Action plan to accommodate arrangements in the event of an EMERGENCY within the existing school to be jointly developed between ICL / School and accommodated within site layout arrangements for each phase of work

Site
Hoarding line

Indicative location of
existing SEN Unit

Reading School
Phase 1 – New Build School
From 20 March 2015 – 25 August 2016
Construction Access Strategy
CONTRACTORS PROPOSALS
15/09/2014

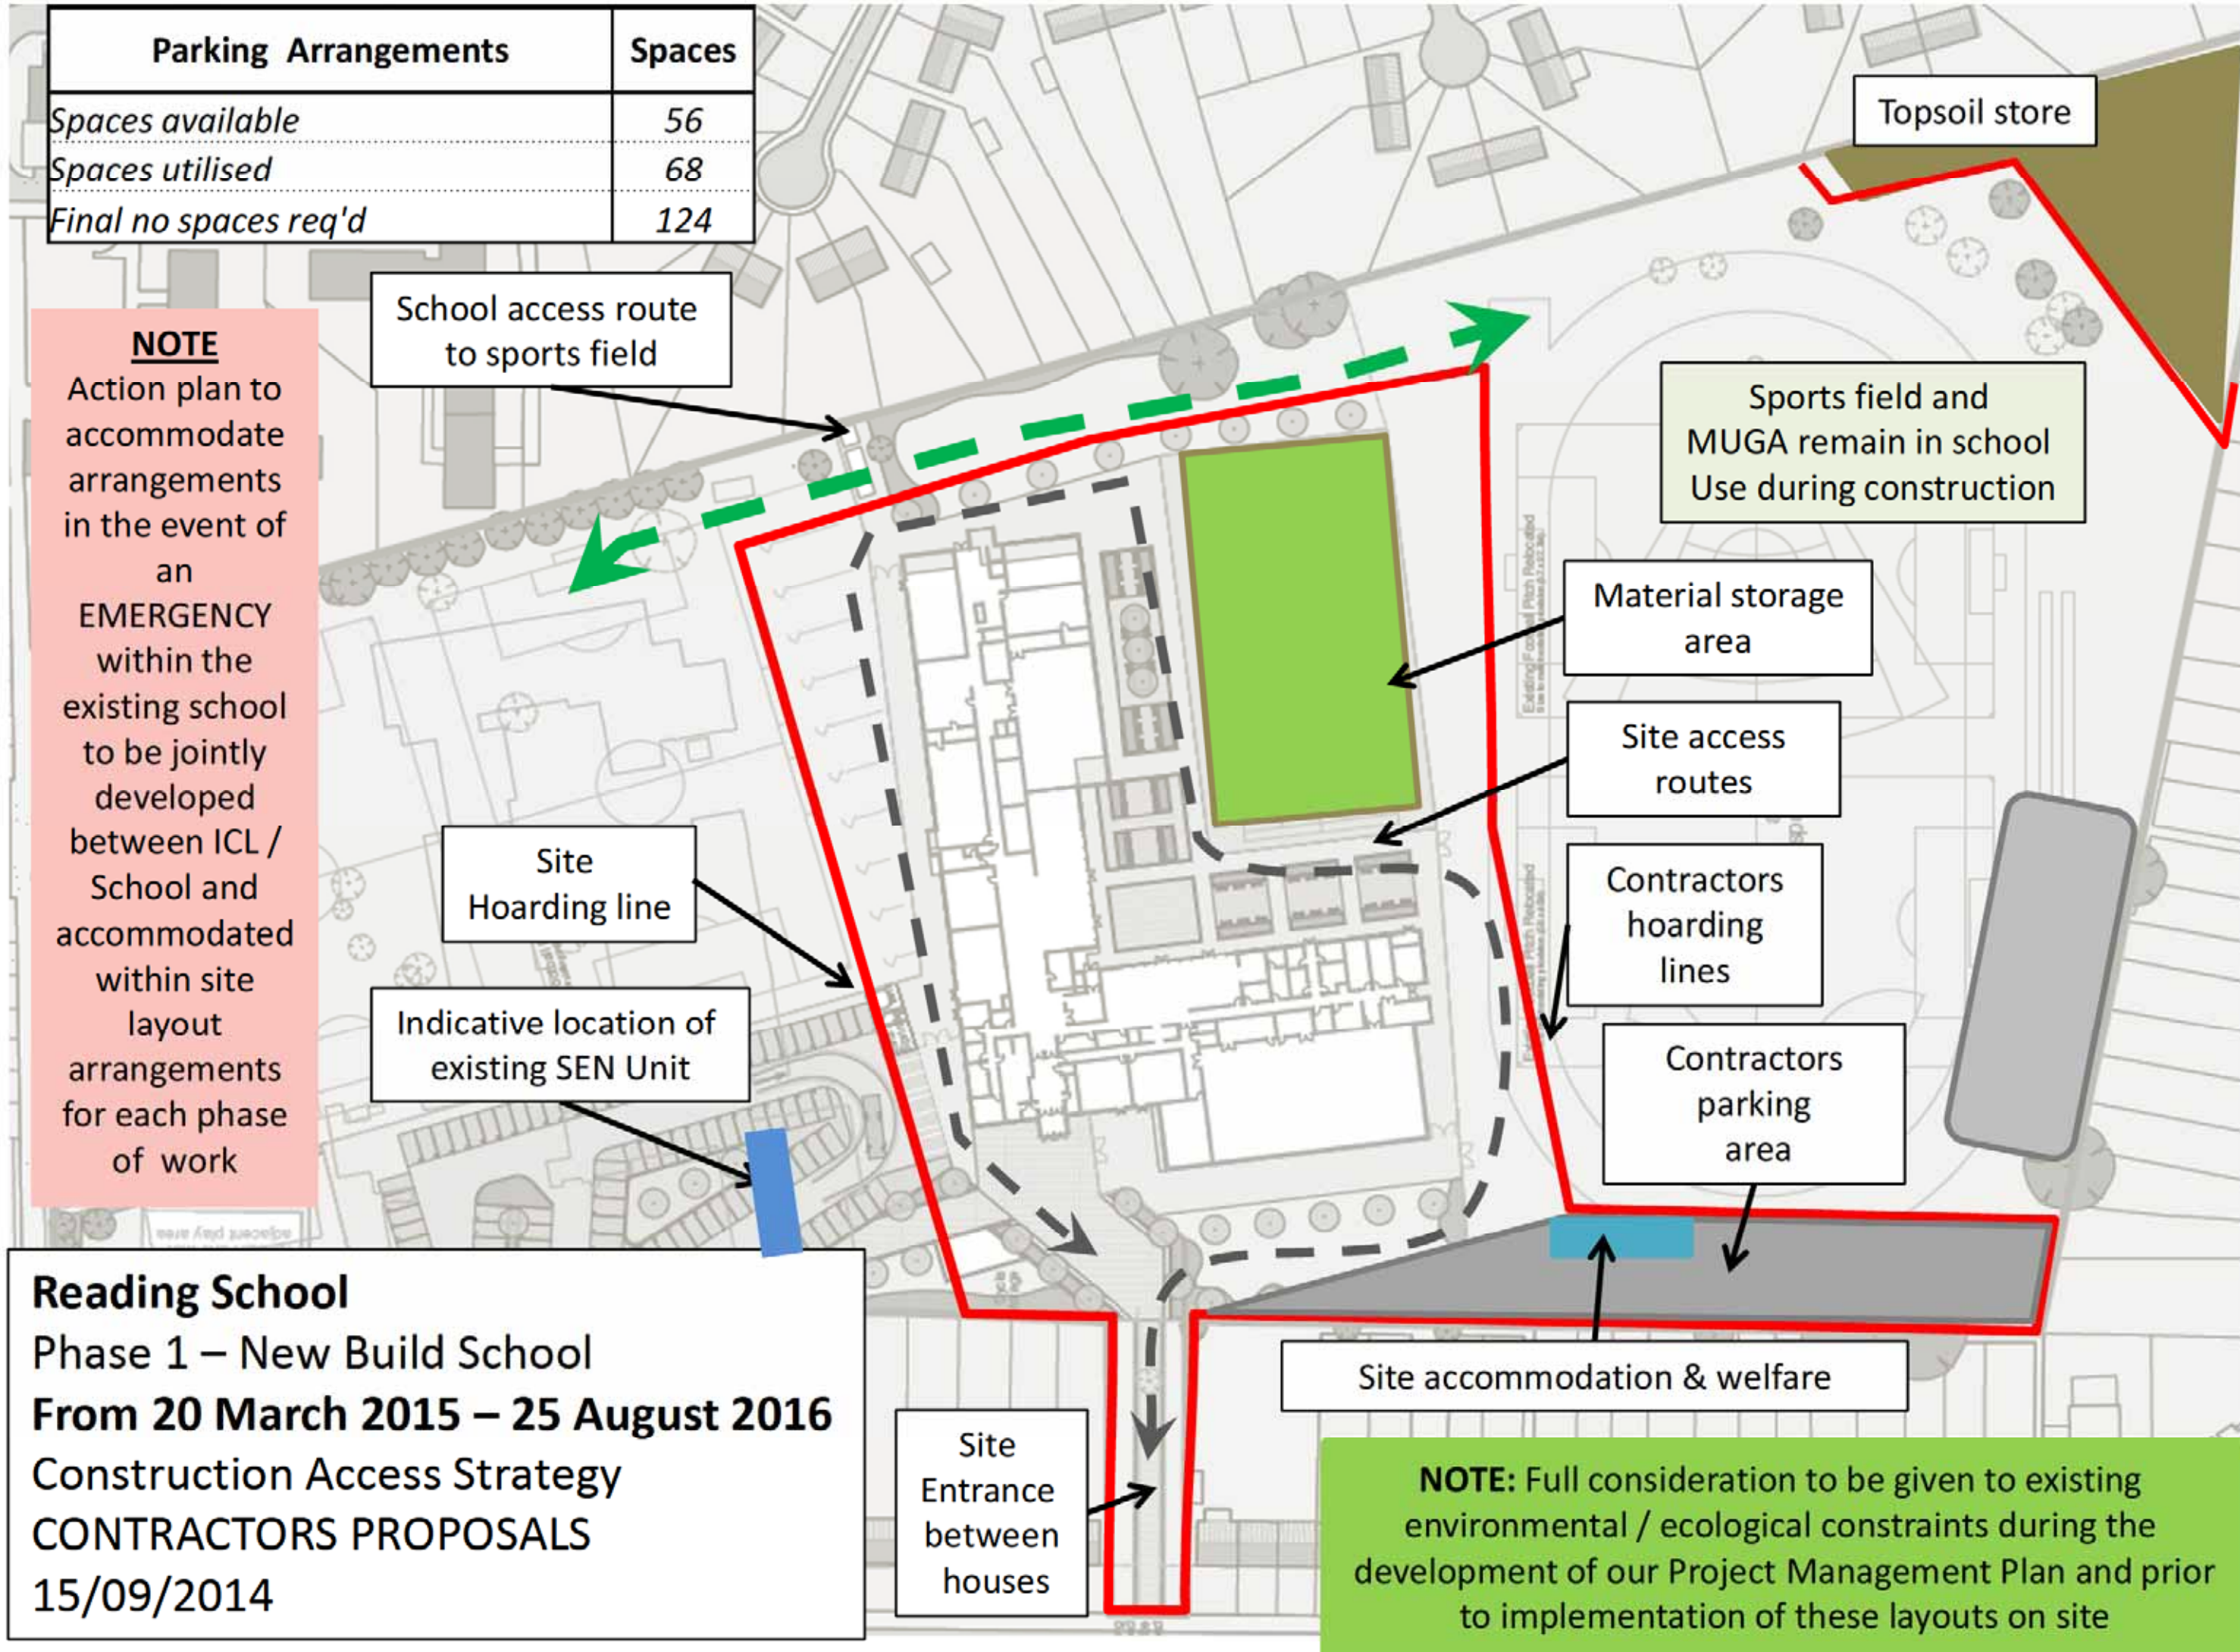

Reading School


Phase 1 – New Build School

From 20 March 2015 – 25 August 2016

Pitch Layout during Construction

CONTRACTORS PROPOSALS

15/09/2014

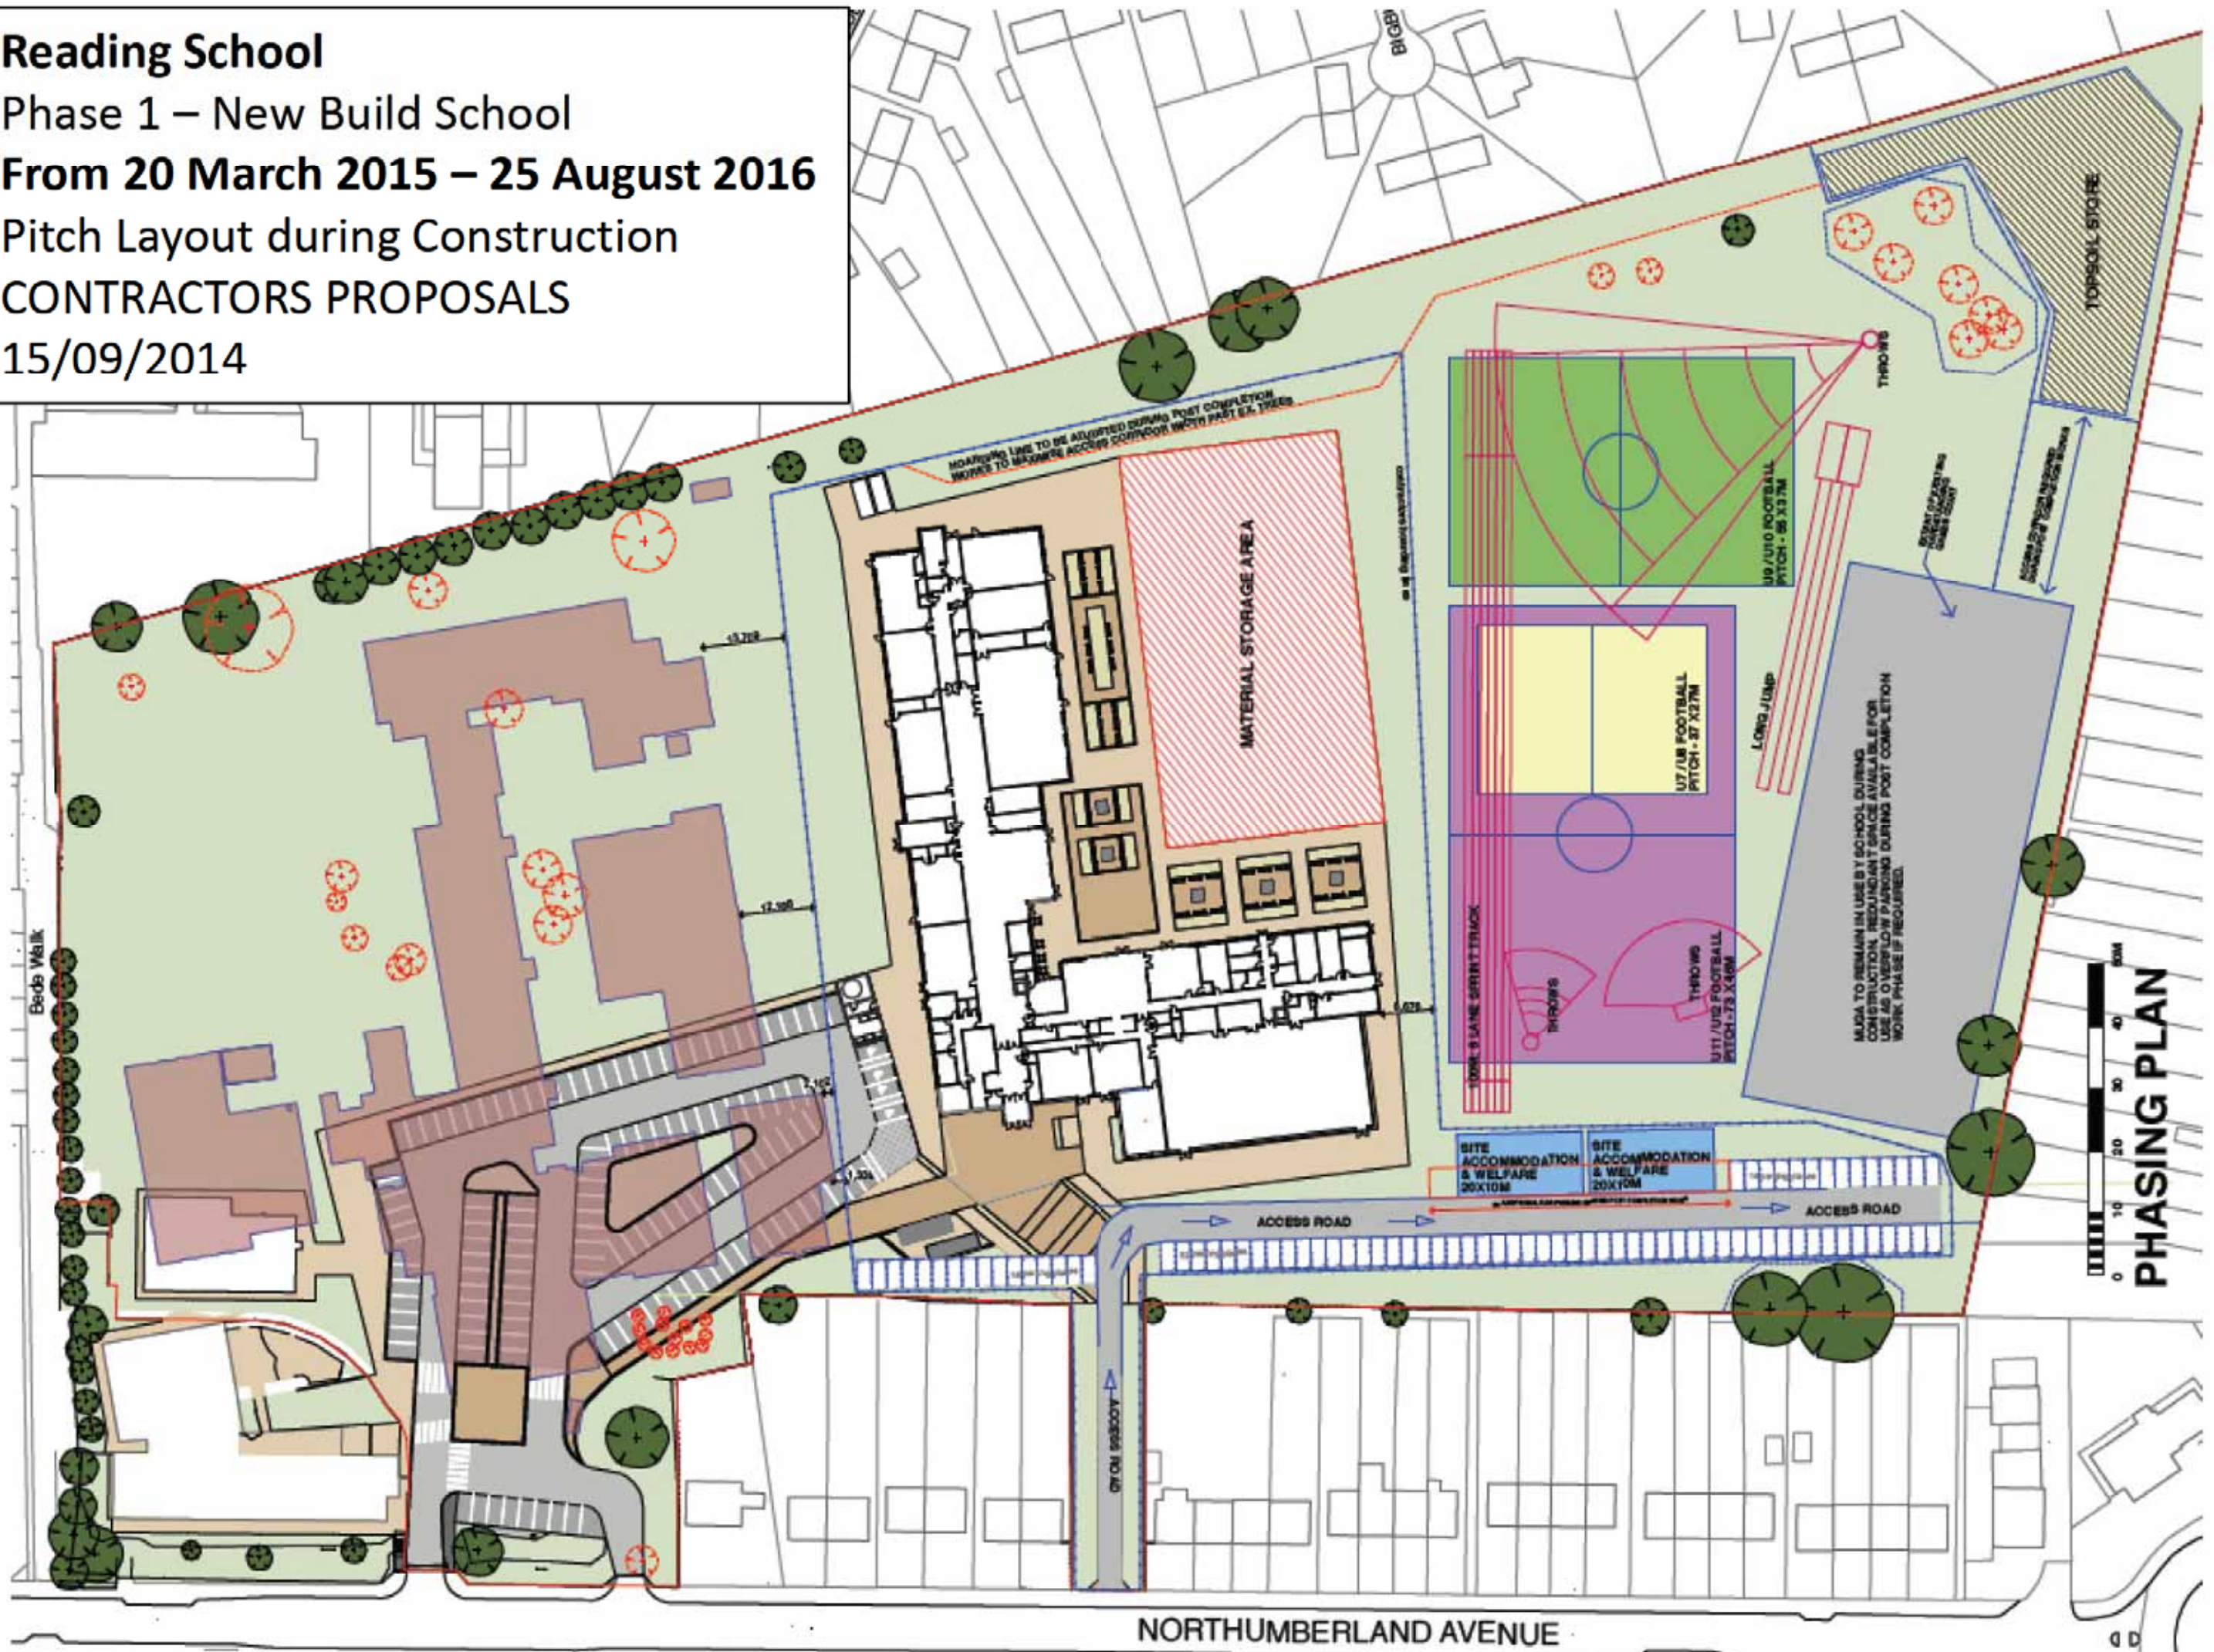

Reading School

Phase 1 – New Build School
Post Completion Works # 1


August - November 2016


Construction Access Strategy

CONTRACTORS PROPOSALS

15/09/2014

Parking During PCW # 1	No	-	+	No
Parking Space available at start	68			
All existing parking		68		
Contractors redundant parking area			80	
Redundant MUGA			52	
Parking Space available at end				132

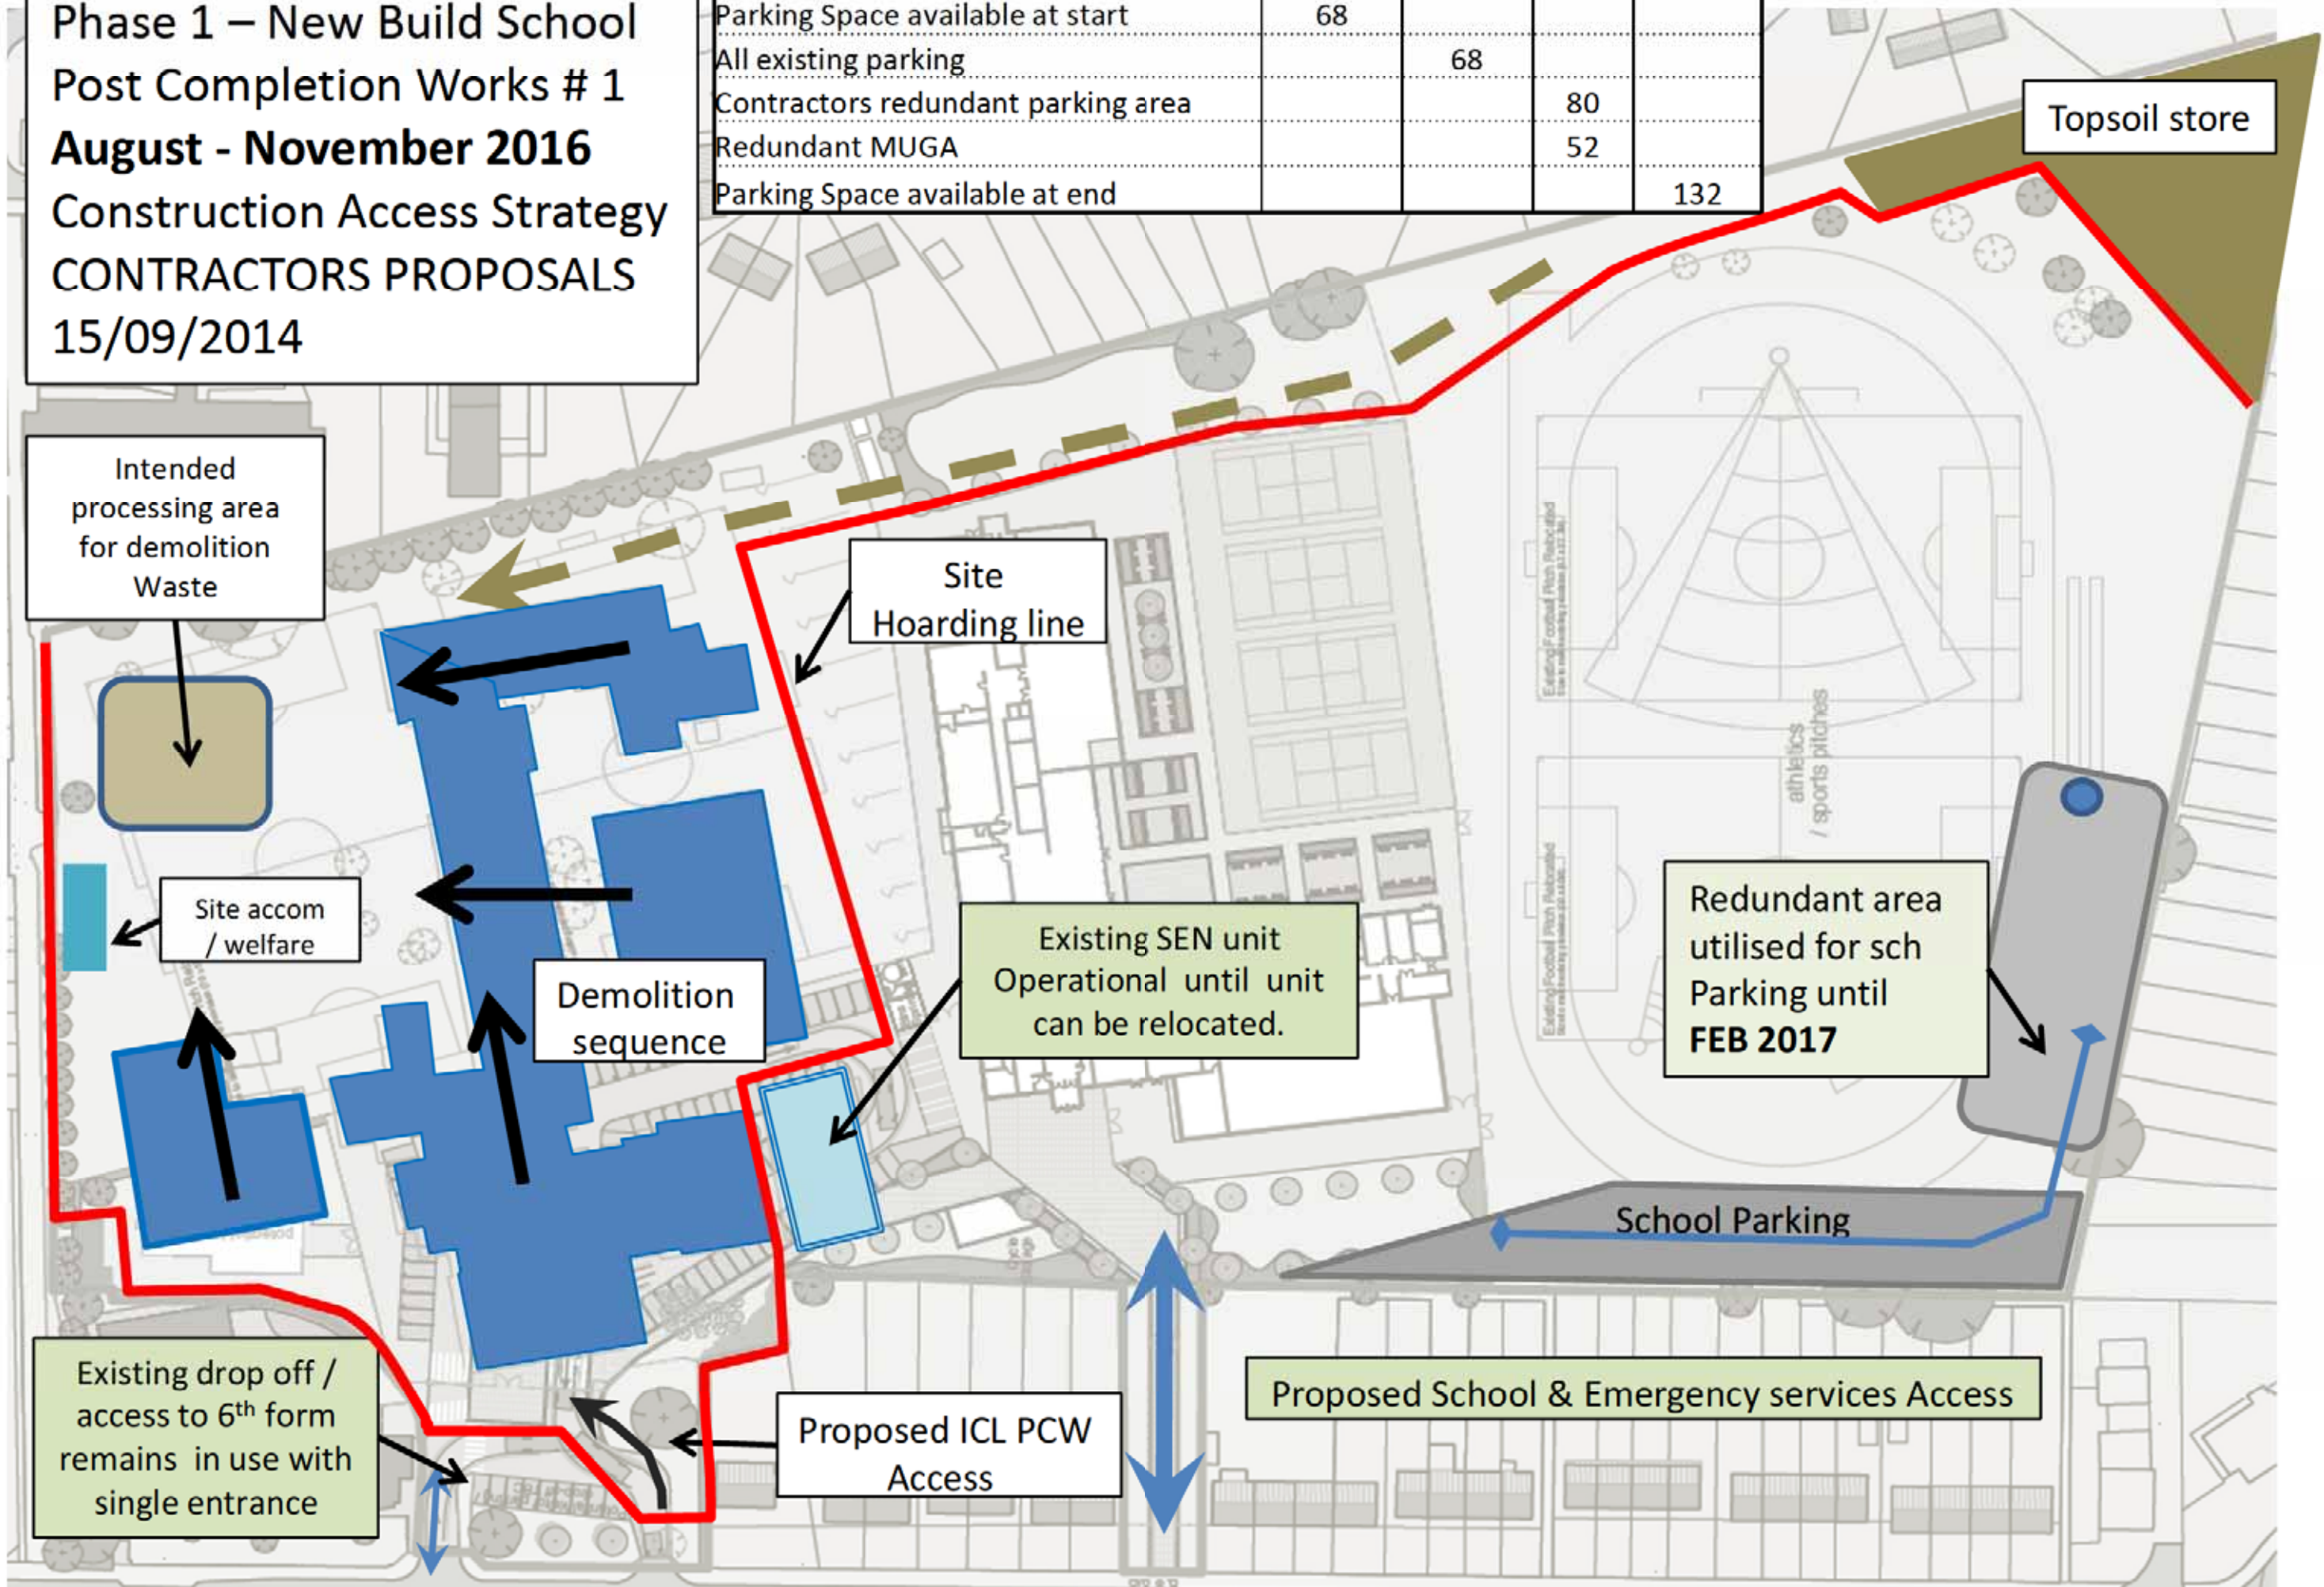

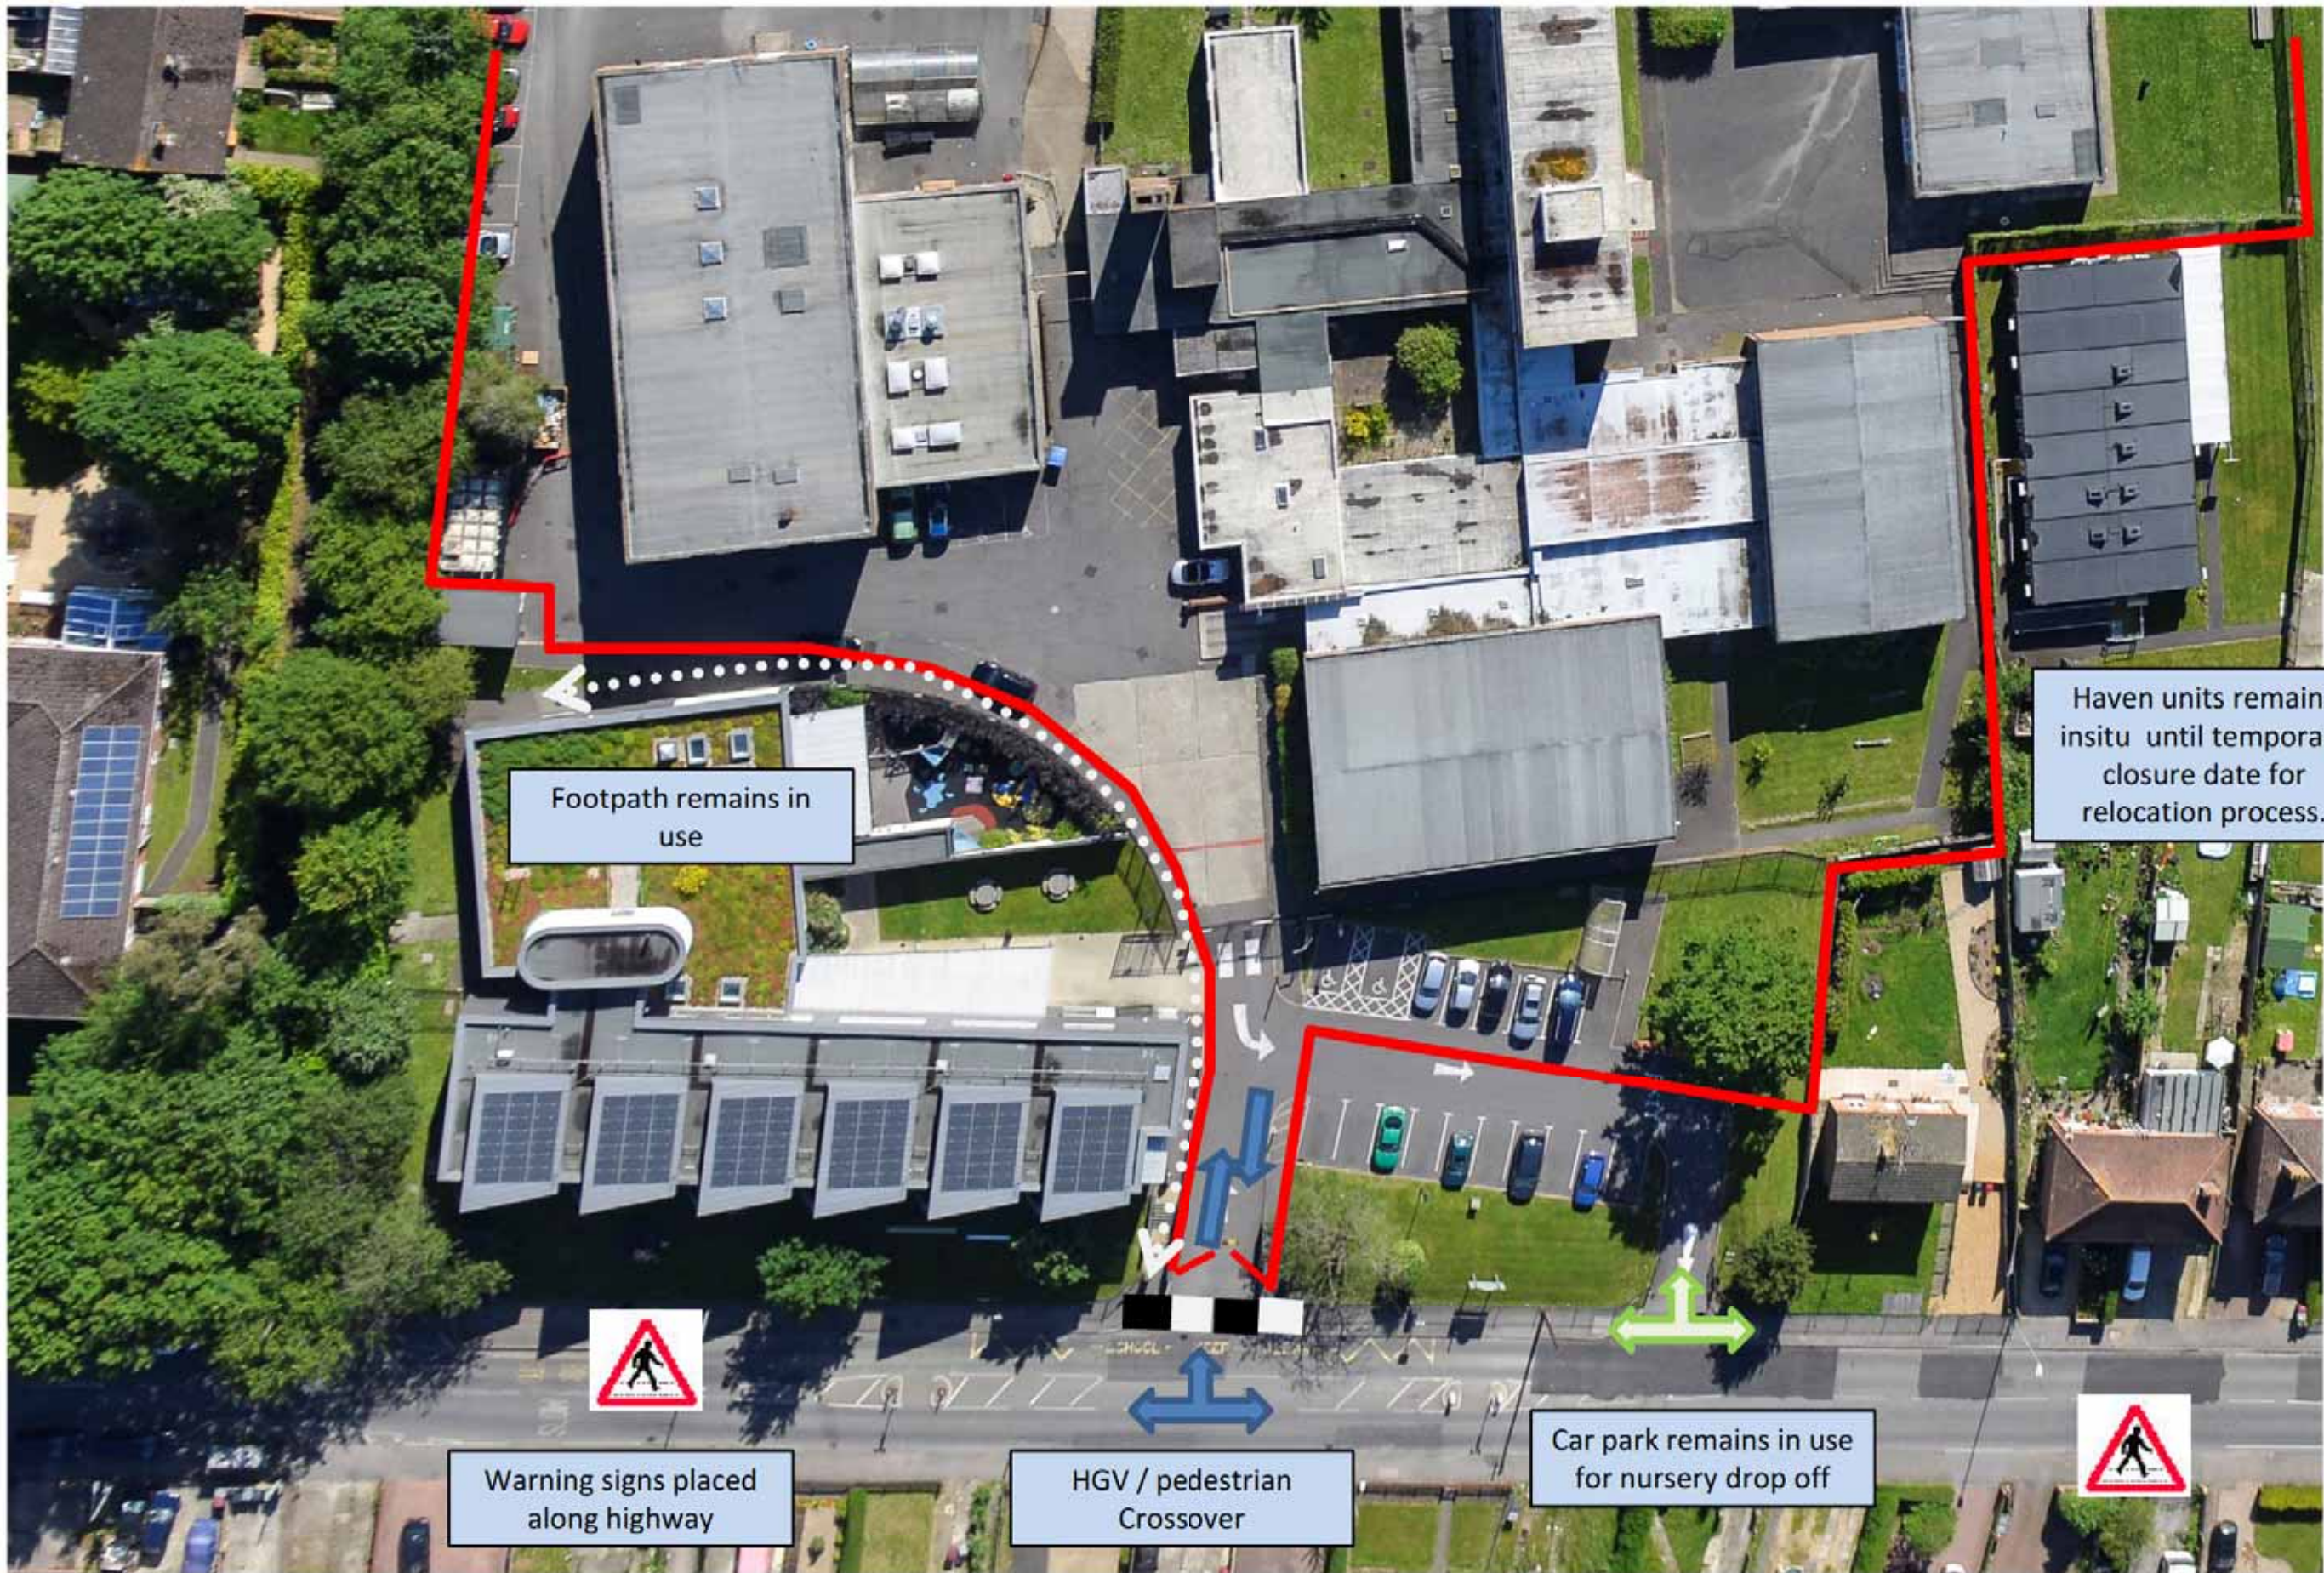

Footpath remains in use

Haven units remains insitu until temporary closure date for relocation process.

Warning signs placed along highway

HGV / pedestrian Crossover

Car park remains in use for nursery drop off

Reading School

Phase 1 – New Build School

Post Completion Works # 2


November 2016 – February 2017

Construction Access Strategy

CONTRACTORS PROPOSALS


15/09/2014

Parking During PCW # 2	No	-	+	No
Parking Space available at start	132			
		0	0	
Parking Space available at end				132

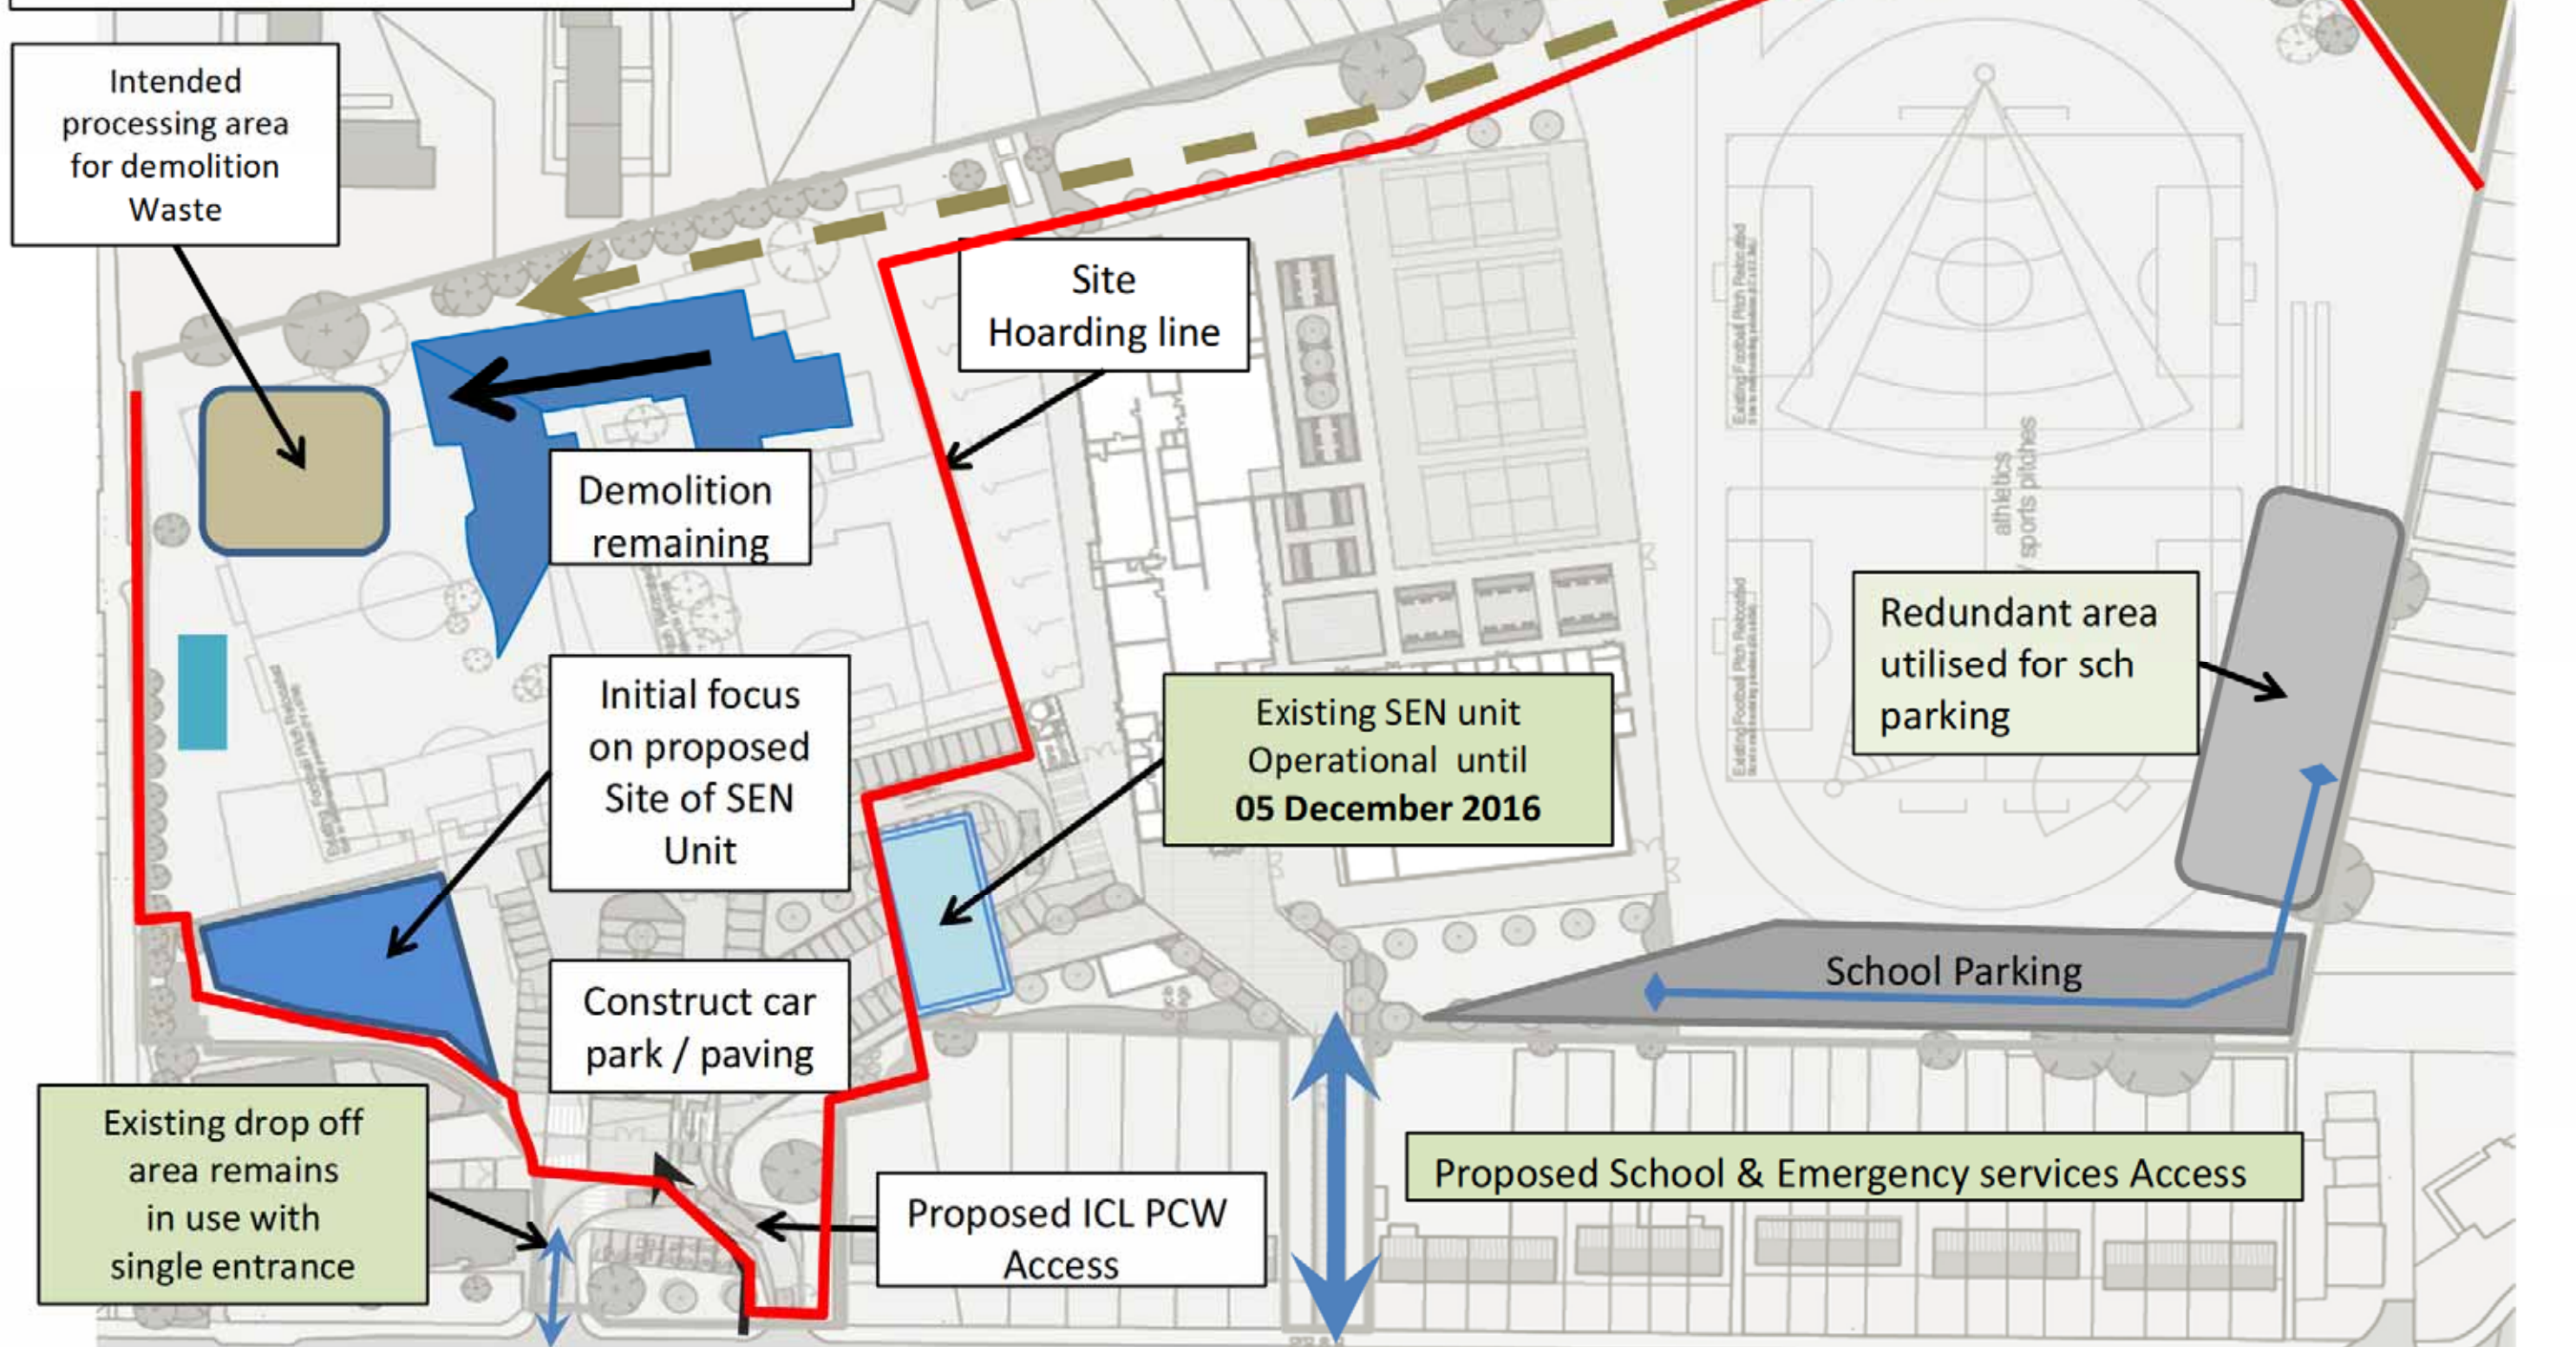

Phase 1 – New Build School
Post Completion Works # 3
February 2017 – March 2017
Construction Access Strategy
CONTRACTORS PROPOSALS
15/09/2014

Parking During PCW # 3	No	-	+	No
Parking Space available at start	132			
Contractors redundant parking area		80		
Redundant MUGA		52		
New Car Park			124	
Parking Space available at end				124

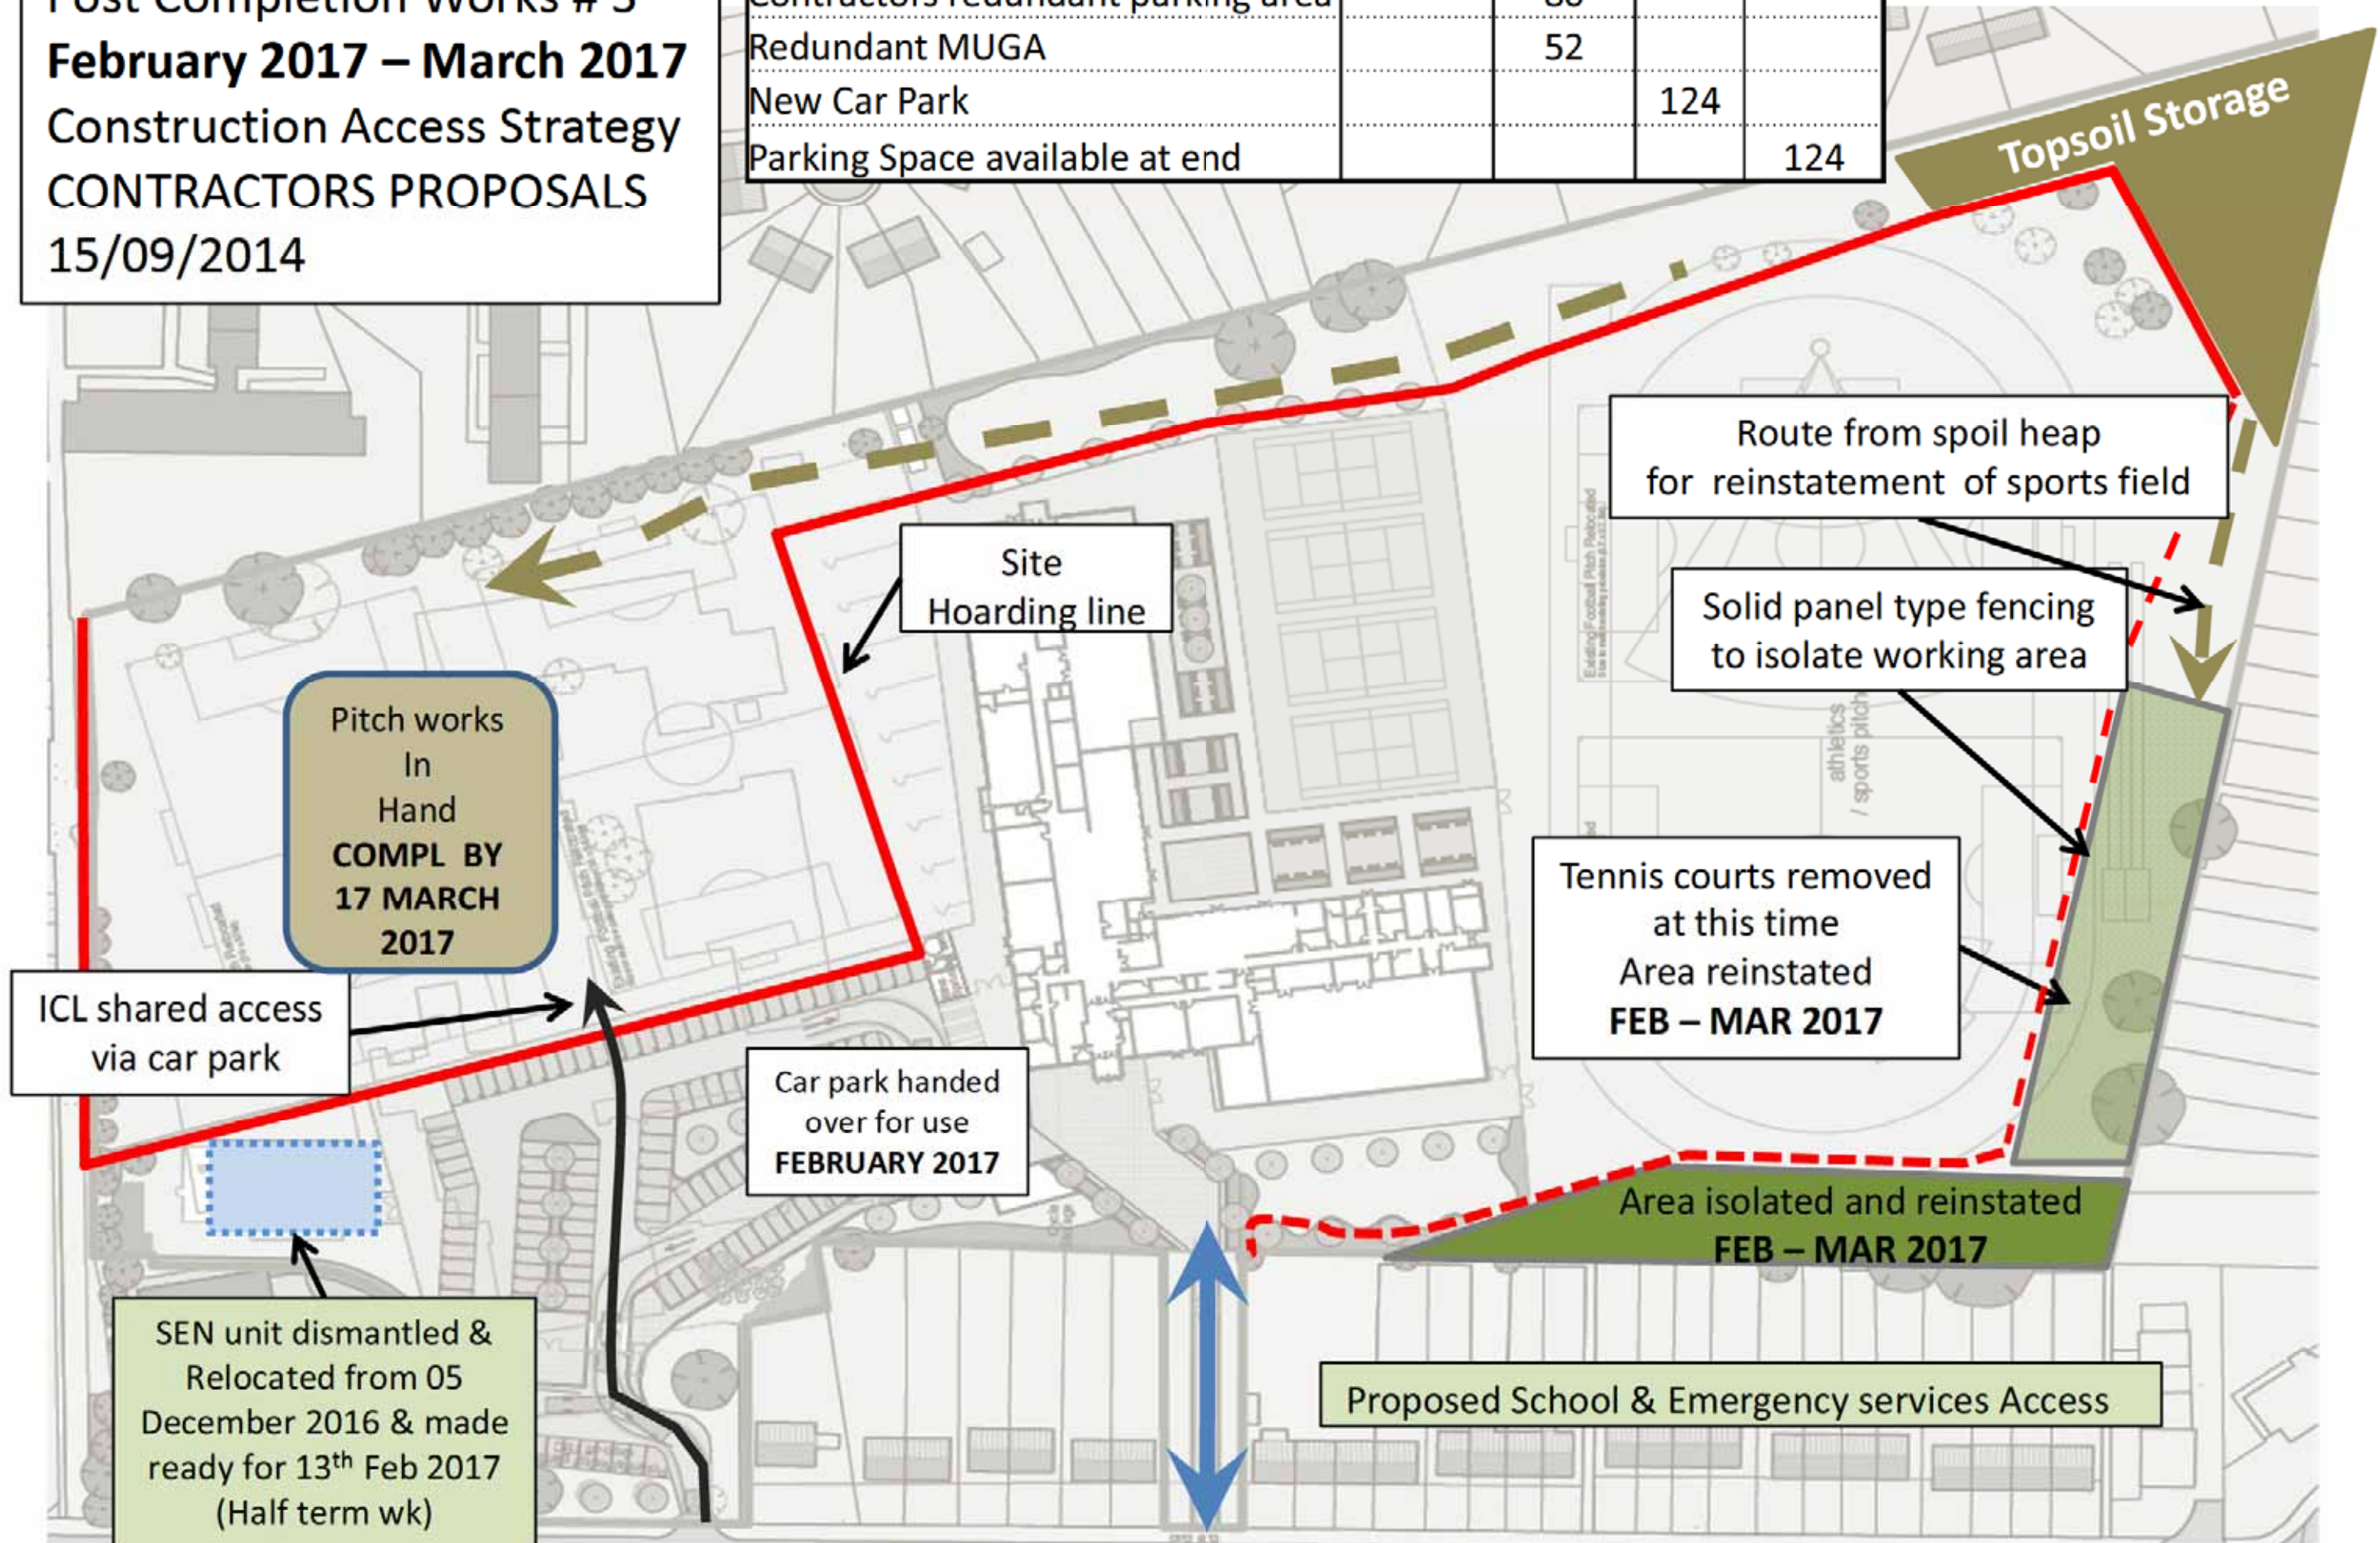

[illegible]