



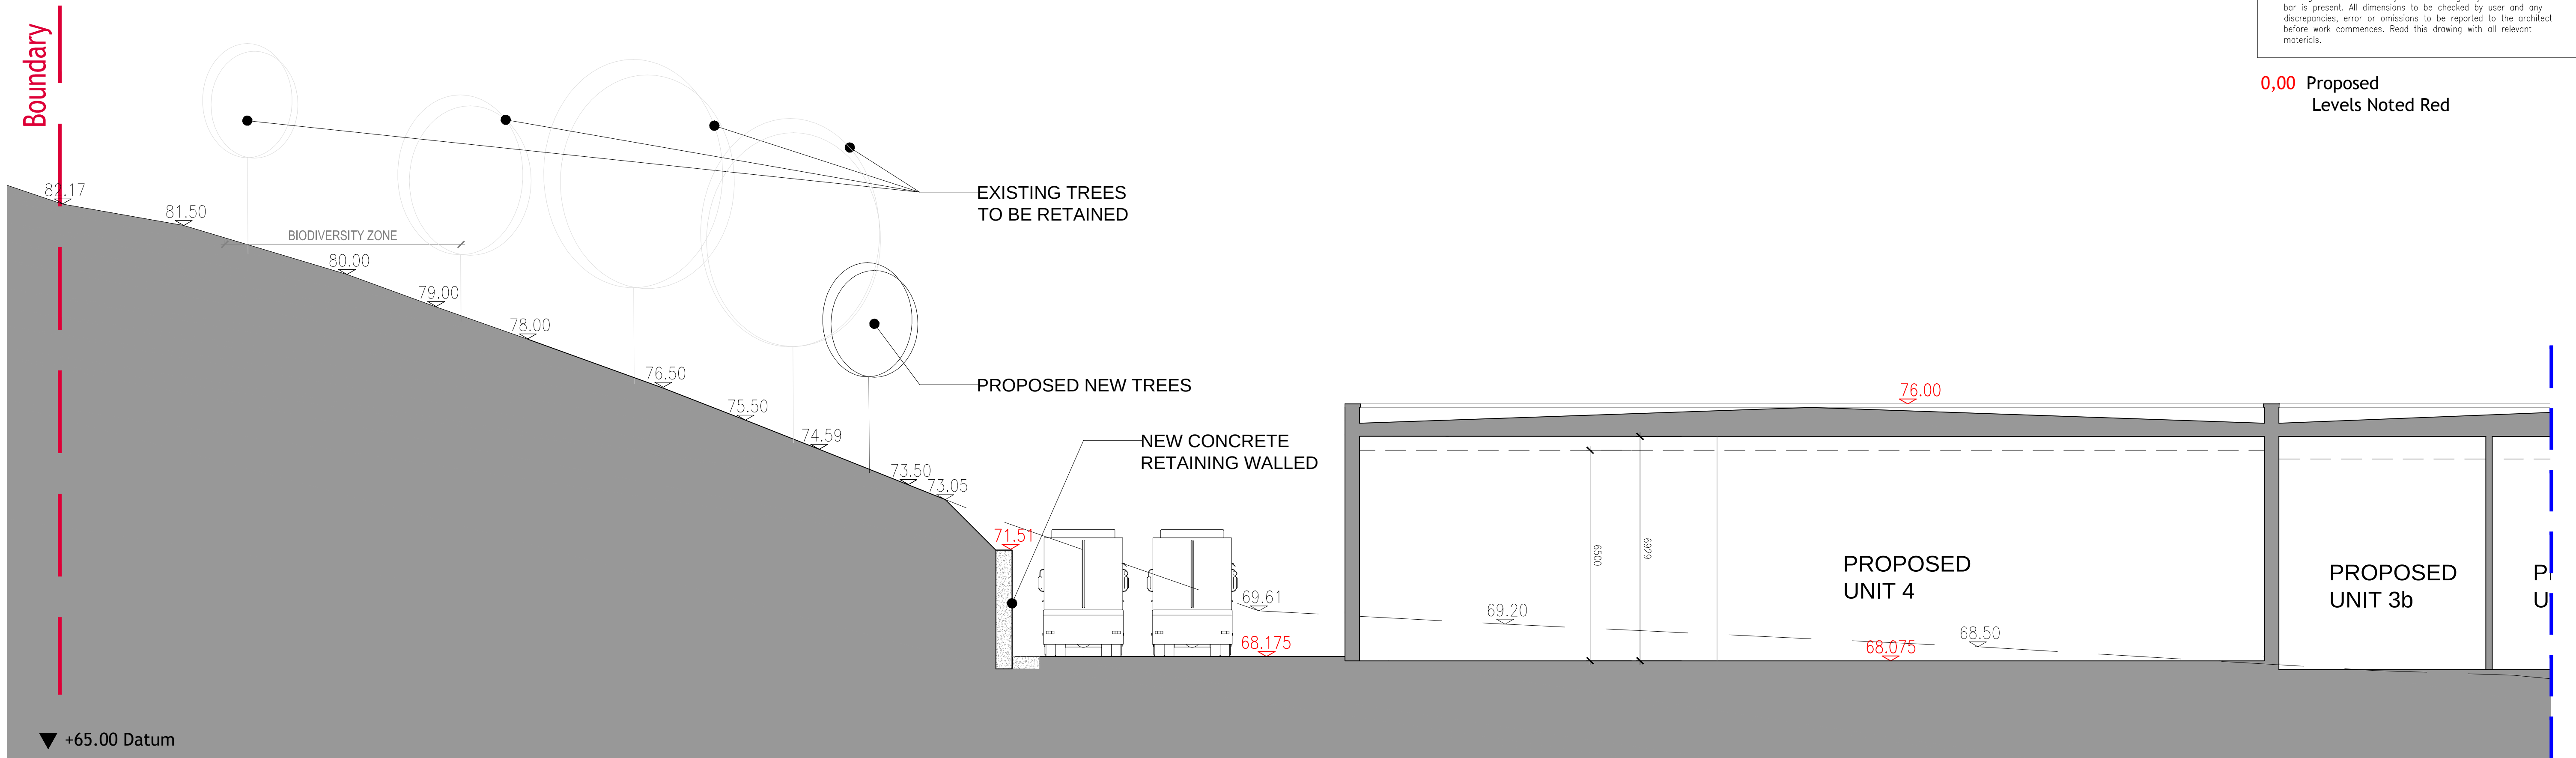


Part 1 - Proposed Section H-H
Scale - 1:100


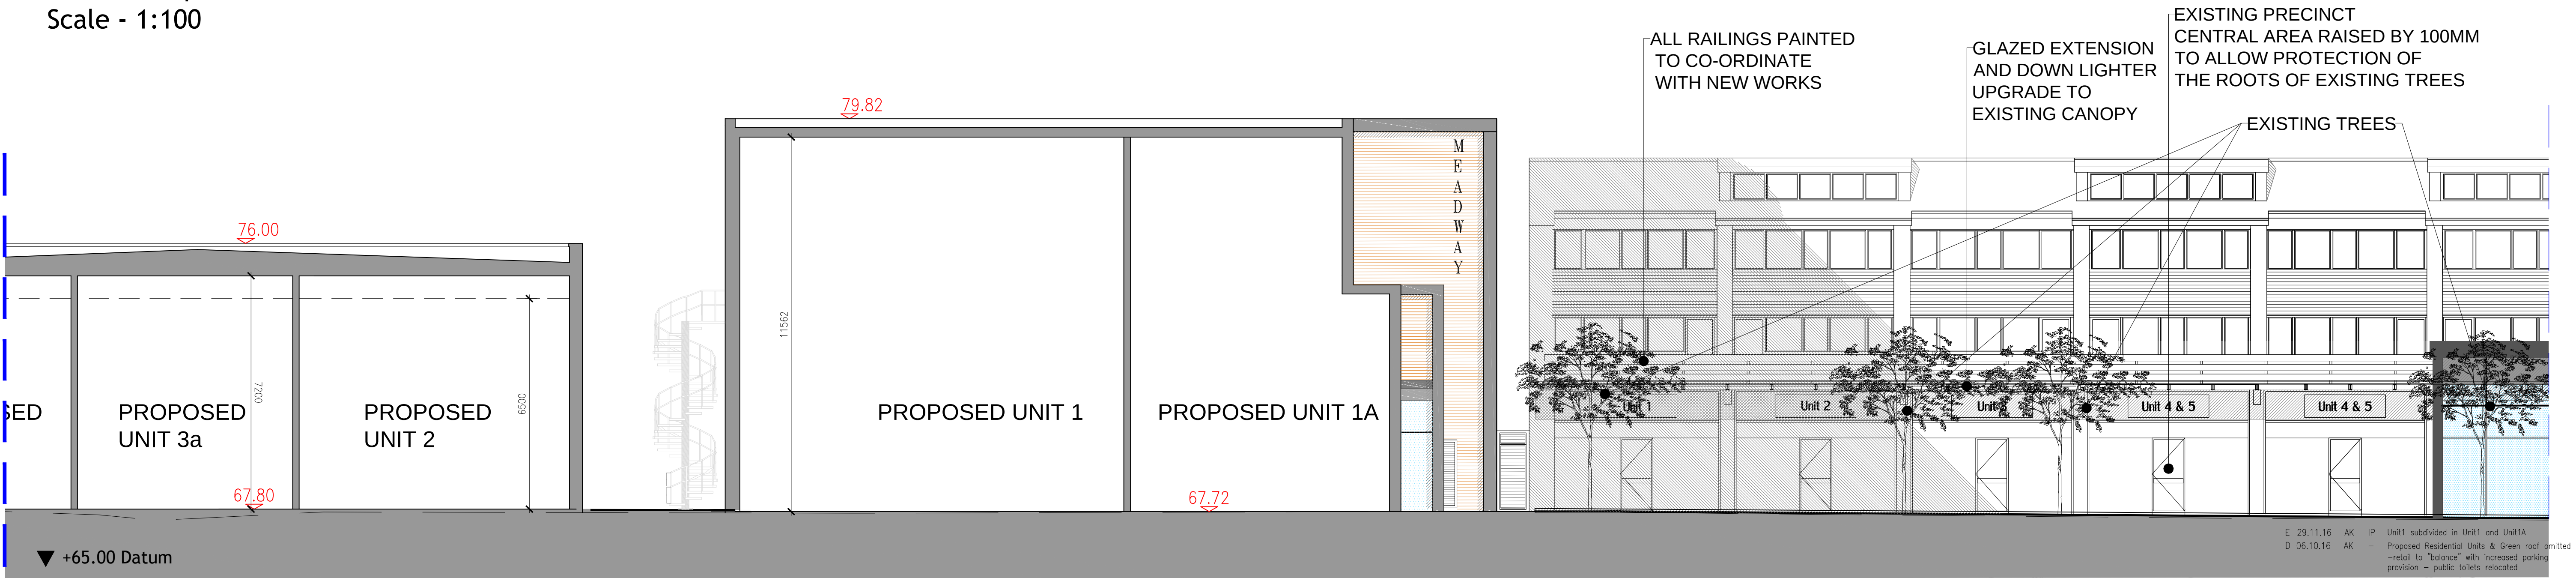


Part 2 - Proposed Section H-H
Scale - 1:100

See drawing 1364.PL.1412

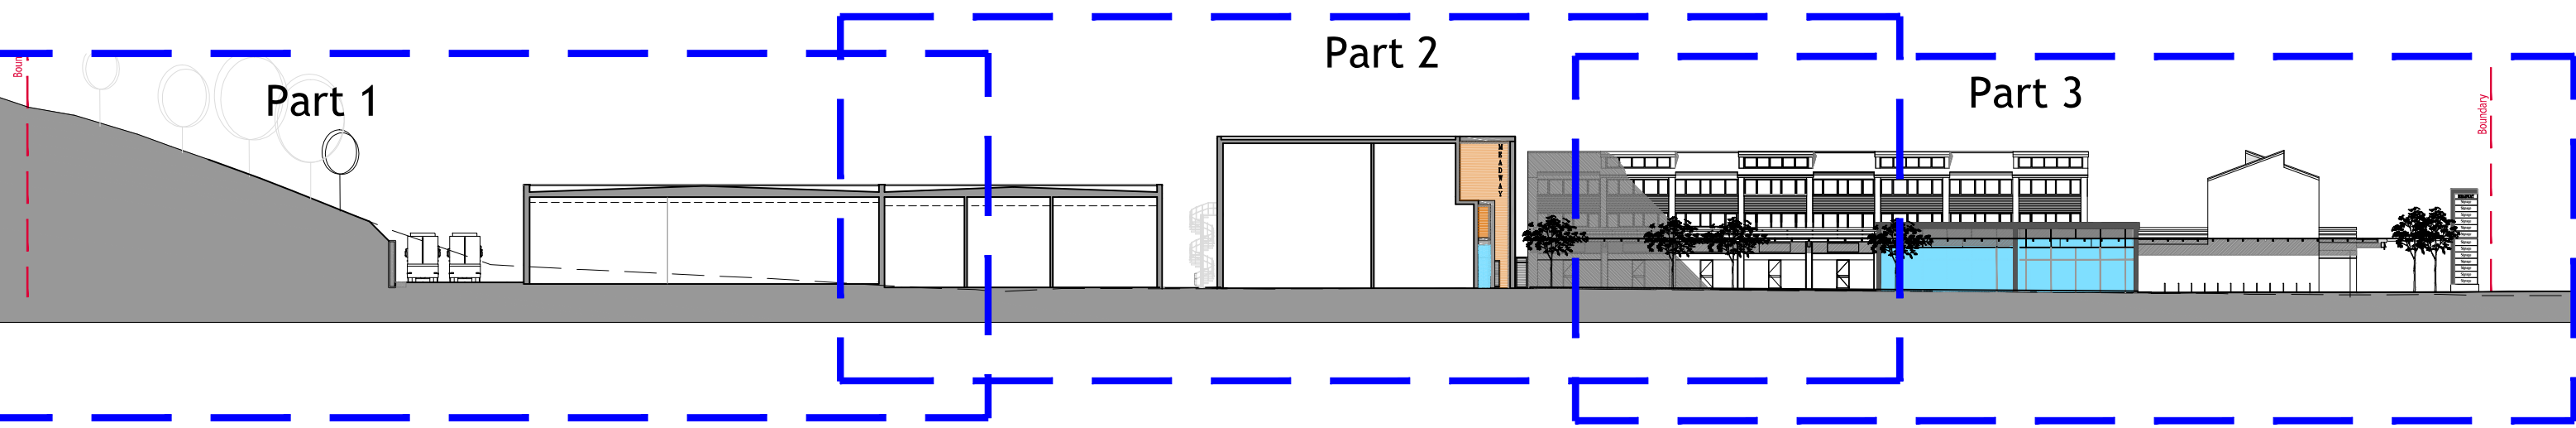

Proposed Section H-H
Scale - 1:500

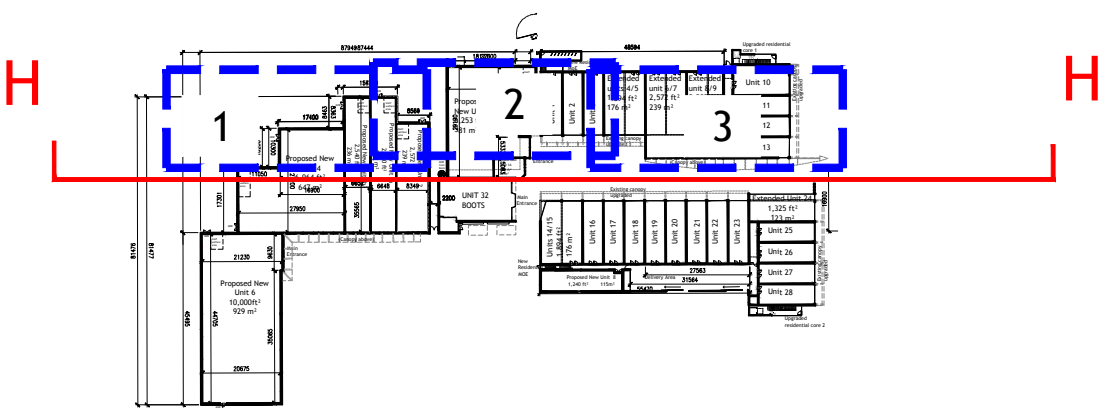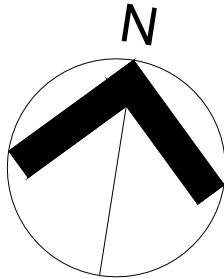

KEY PLAN - NTS

E	29.11.16	AK	IP	Unit1 subdivided in Unit1 and Unit1A
D	06.10.16	AK	RS	Proposed Residential Units & Green roof omitted - retail to 'balance' with increased parking provision - public toilets relocated
B	02.03.16	SB	RS	Revised according to comments
A	30.10.15	AP	RS	Replacement drawing
Rev	Date	Dwn	Chkd	Description

Purpose of Issue:
PLANNING

client:
Chillingham Ltd

project:
Tilehurst, Reading

drawing title:
**Proposed Section H-H
Sheet 1 of 2**

scale at A1:
As Noted

date:
Mar 15

drawn by:
SLH

checked by:
RS

drawing number:
1364.PL.1411

revision:
E

accord
architecture
www.accordarchitecture.com

Compton House, Walnut Tree Close, Guildford, Surrey, GU1 4TX
[t] 01483 455100 [f] 01483 455210 [e] design@accordarchitecture.com