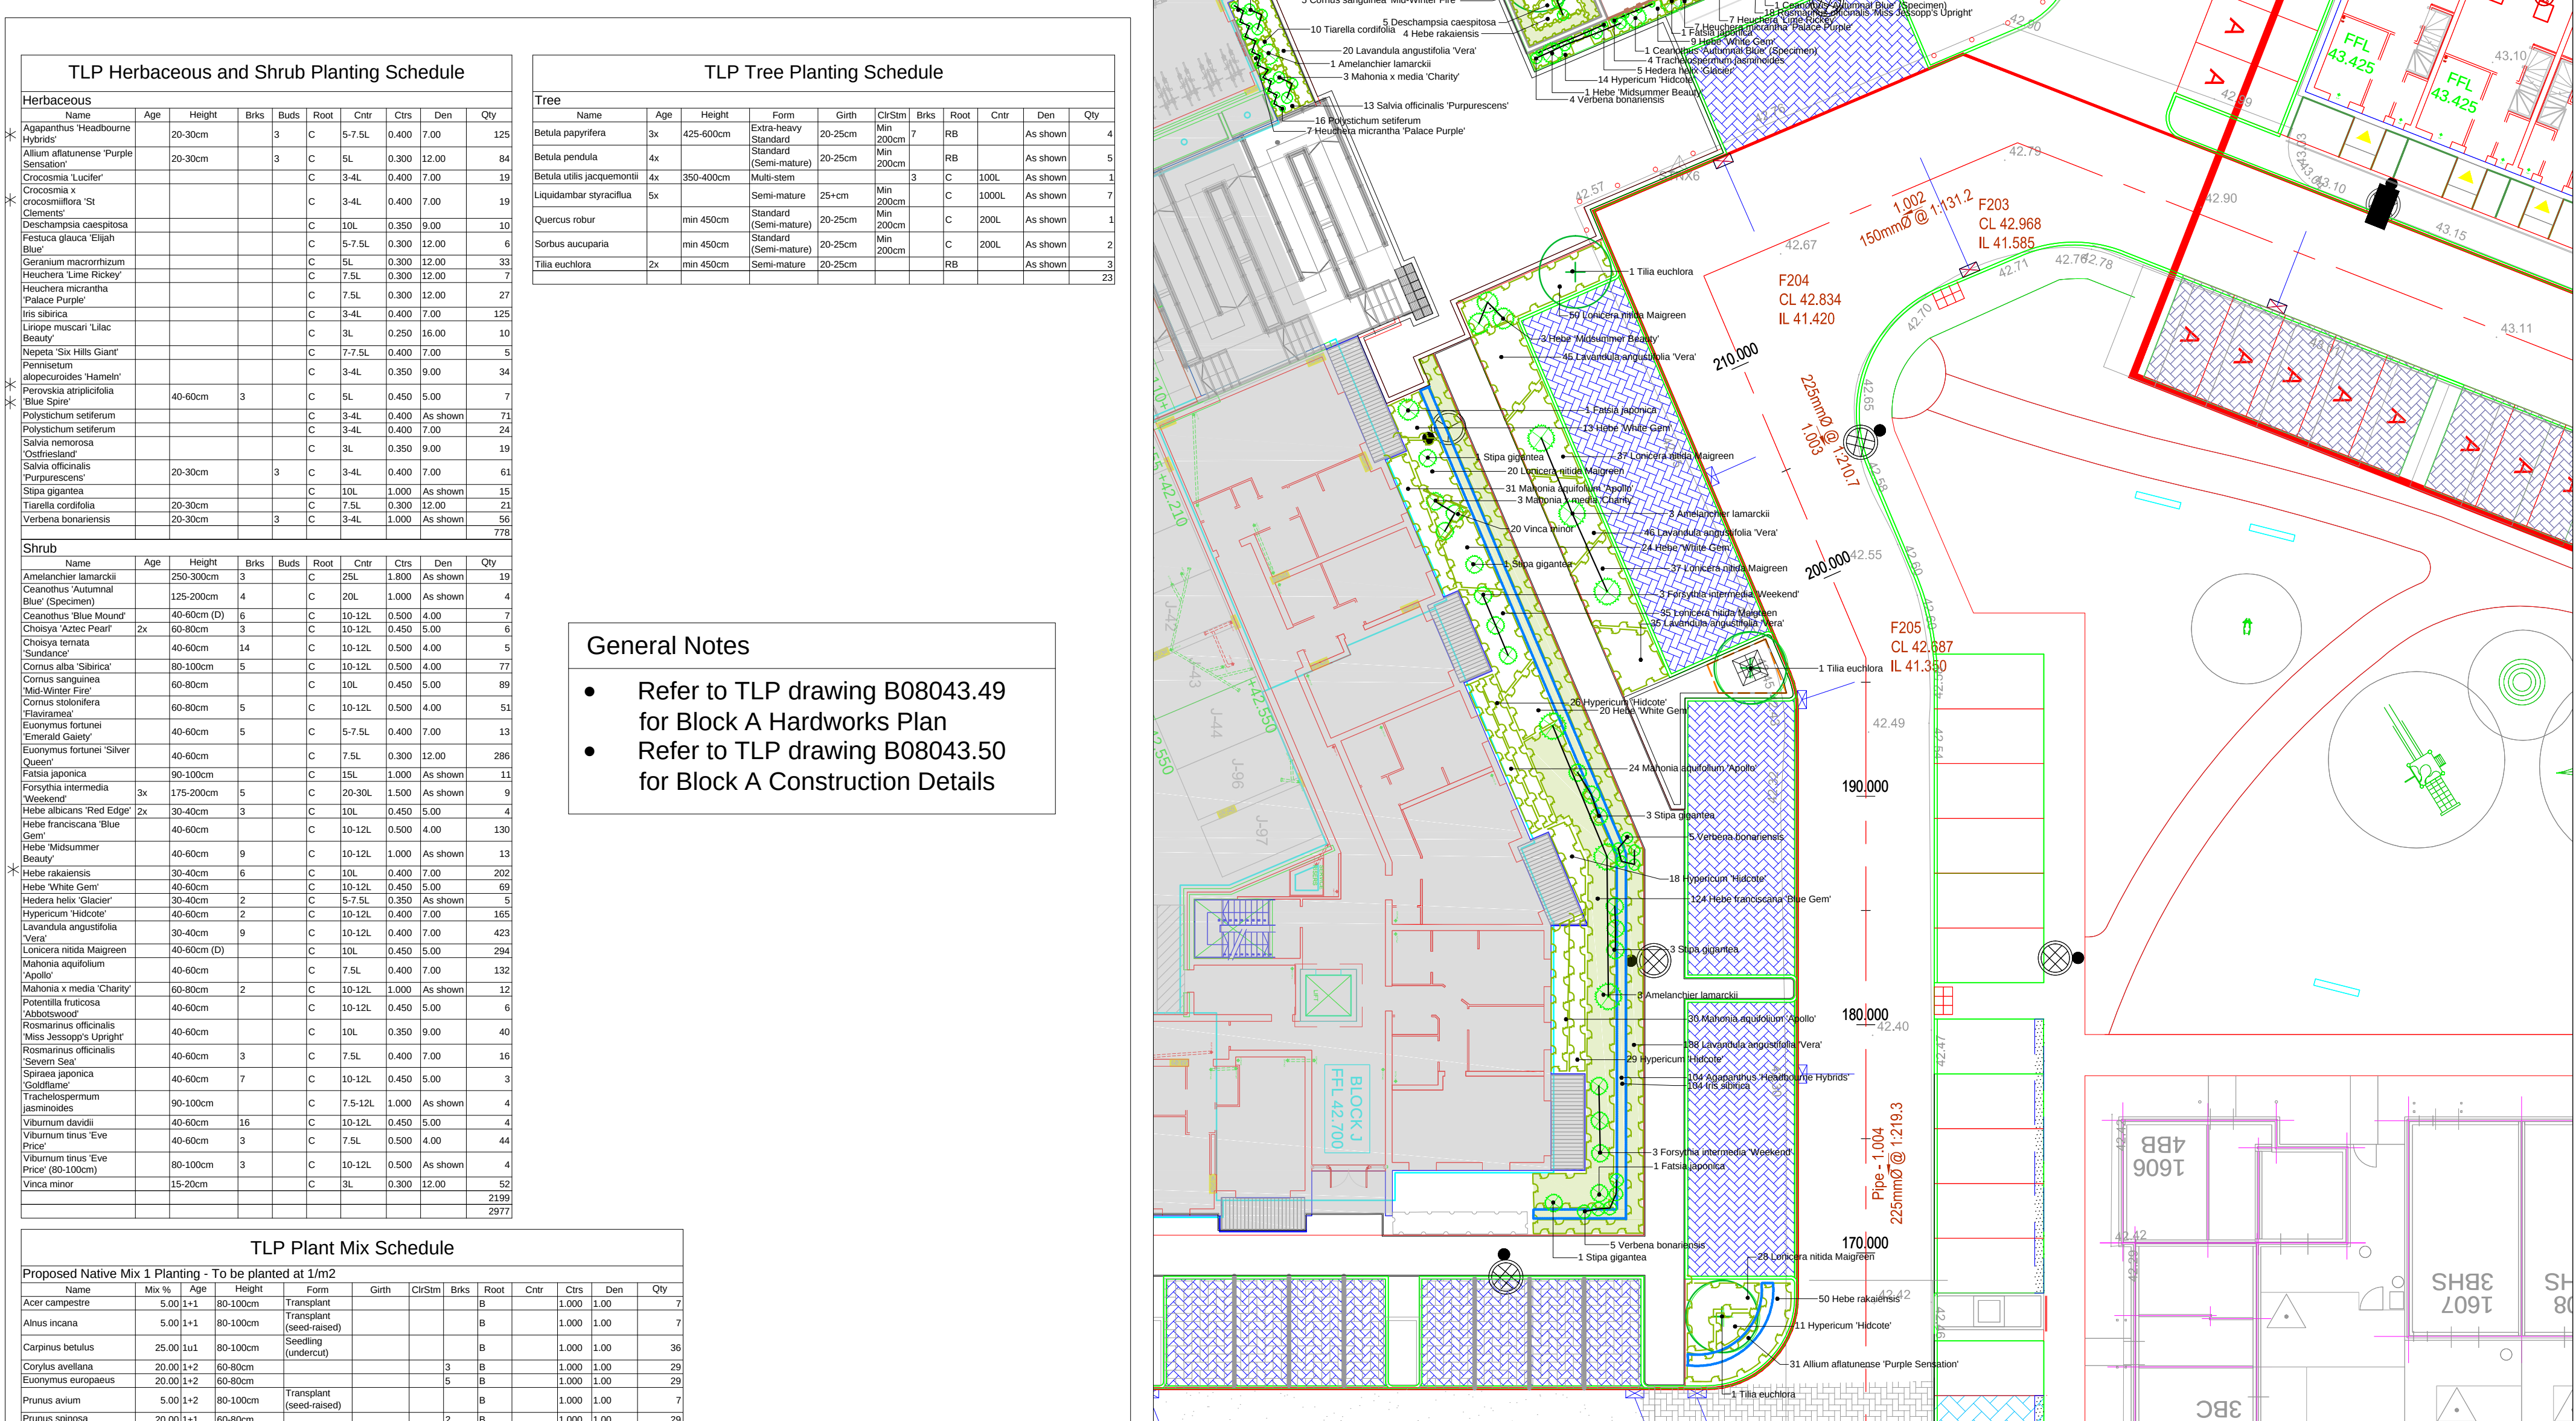


[illegible]

General Notes
• Refer to TLP drawing B08043.49 for Block A Hardworks Plan • Refer to TLP drawing B08043.50 for Block A Construction Details

Notes

L. All areas of p
be removed f

- ## Key



Proposed grass

Revision	Number	By	Date
----------	--------	----	------

the landscape partnership
planning and designing environments for life

Block A - Planting proposals

Status
Construction

Do not scale off drawing. All dimensions & Levels are to be checked on site. Any discrepancies must be reported to the landscape architect immediately.
Copyright THE LANDSCAPE PARTNERSHIP LTD

North



North

A diagram of a dome with a vertical axis and a horizontal line across the top, representing a cross-section. The dome is shown as a semi-circle with a vertical line through its center and a horizontal line at the top. The word "North" is written to the left of the diagram.