
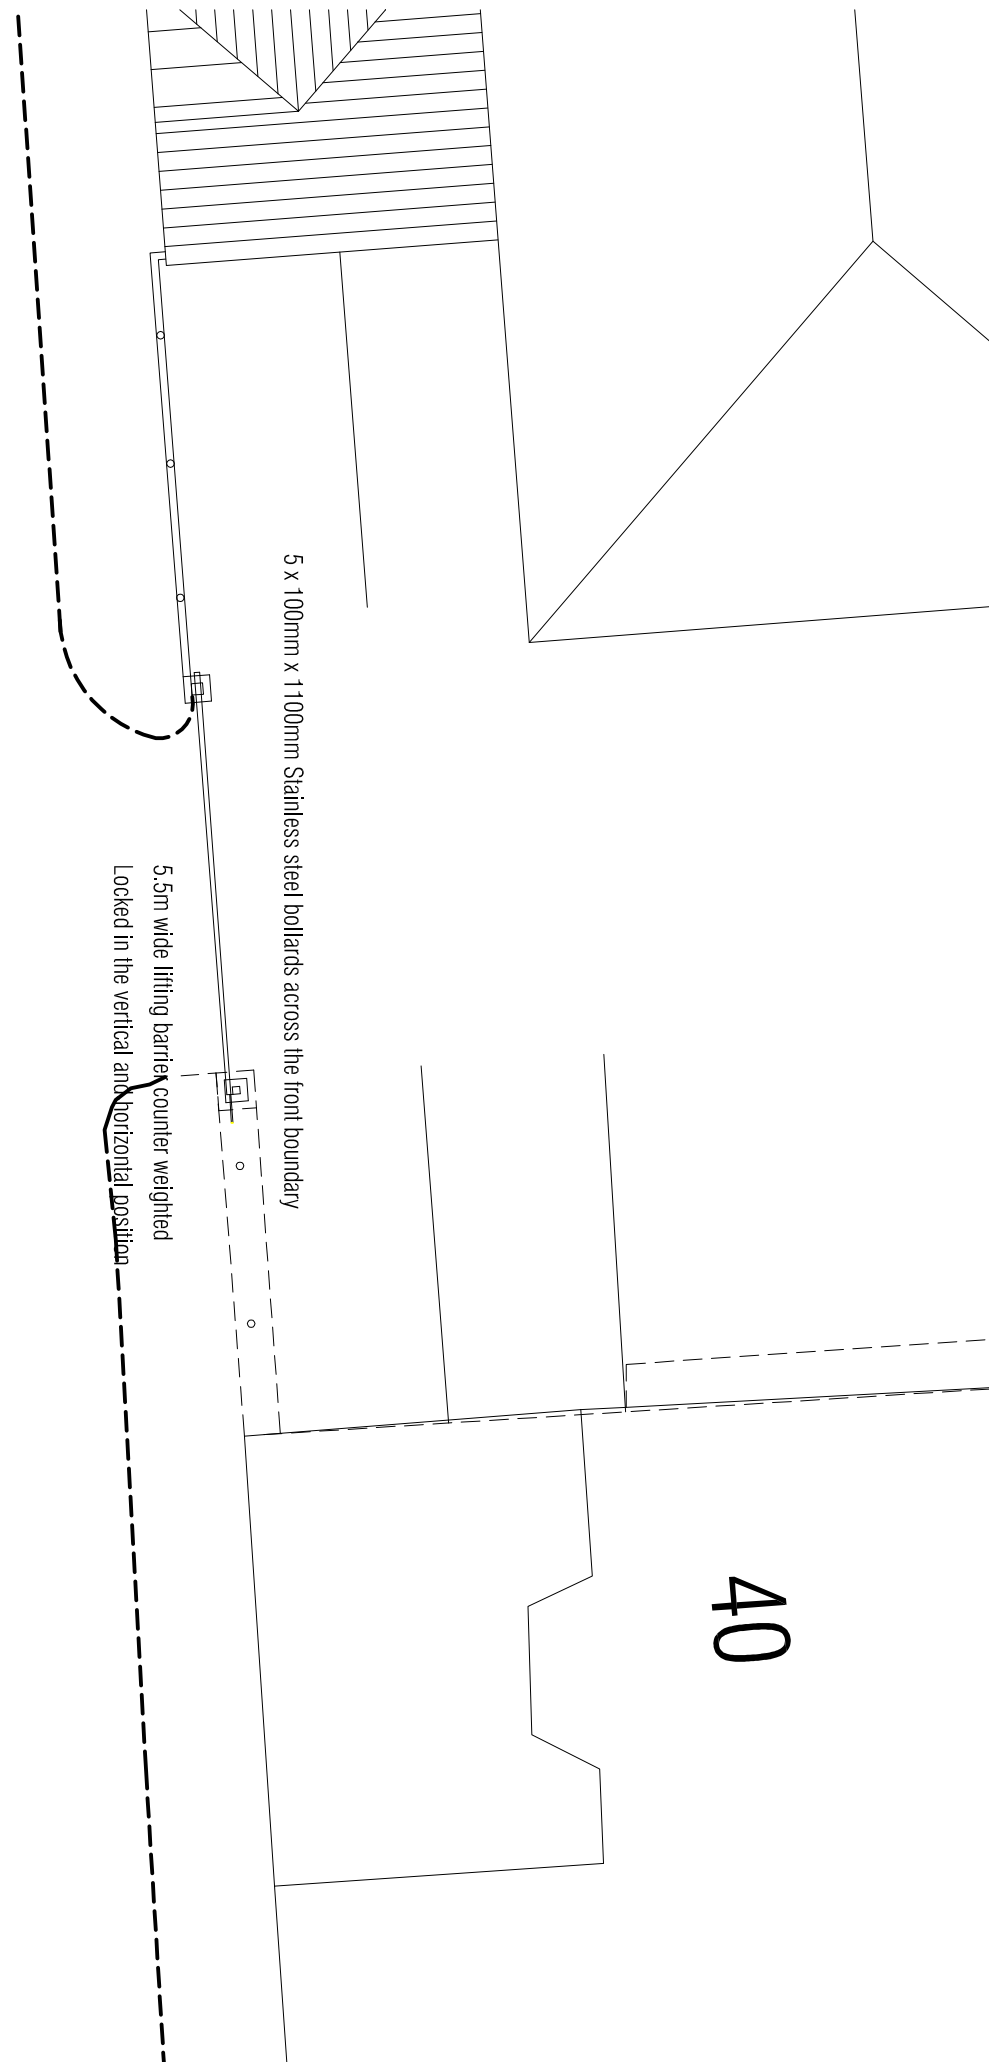


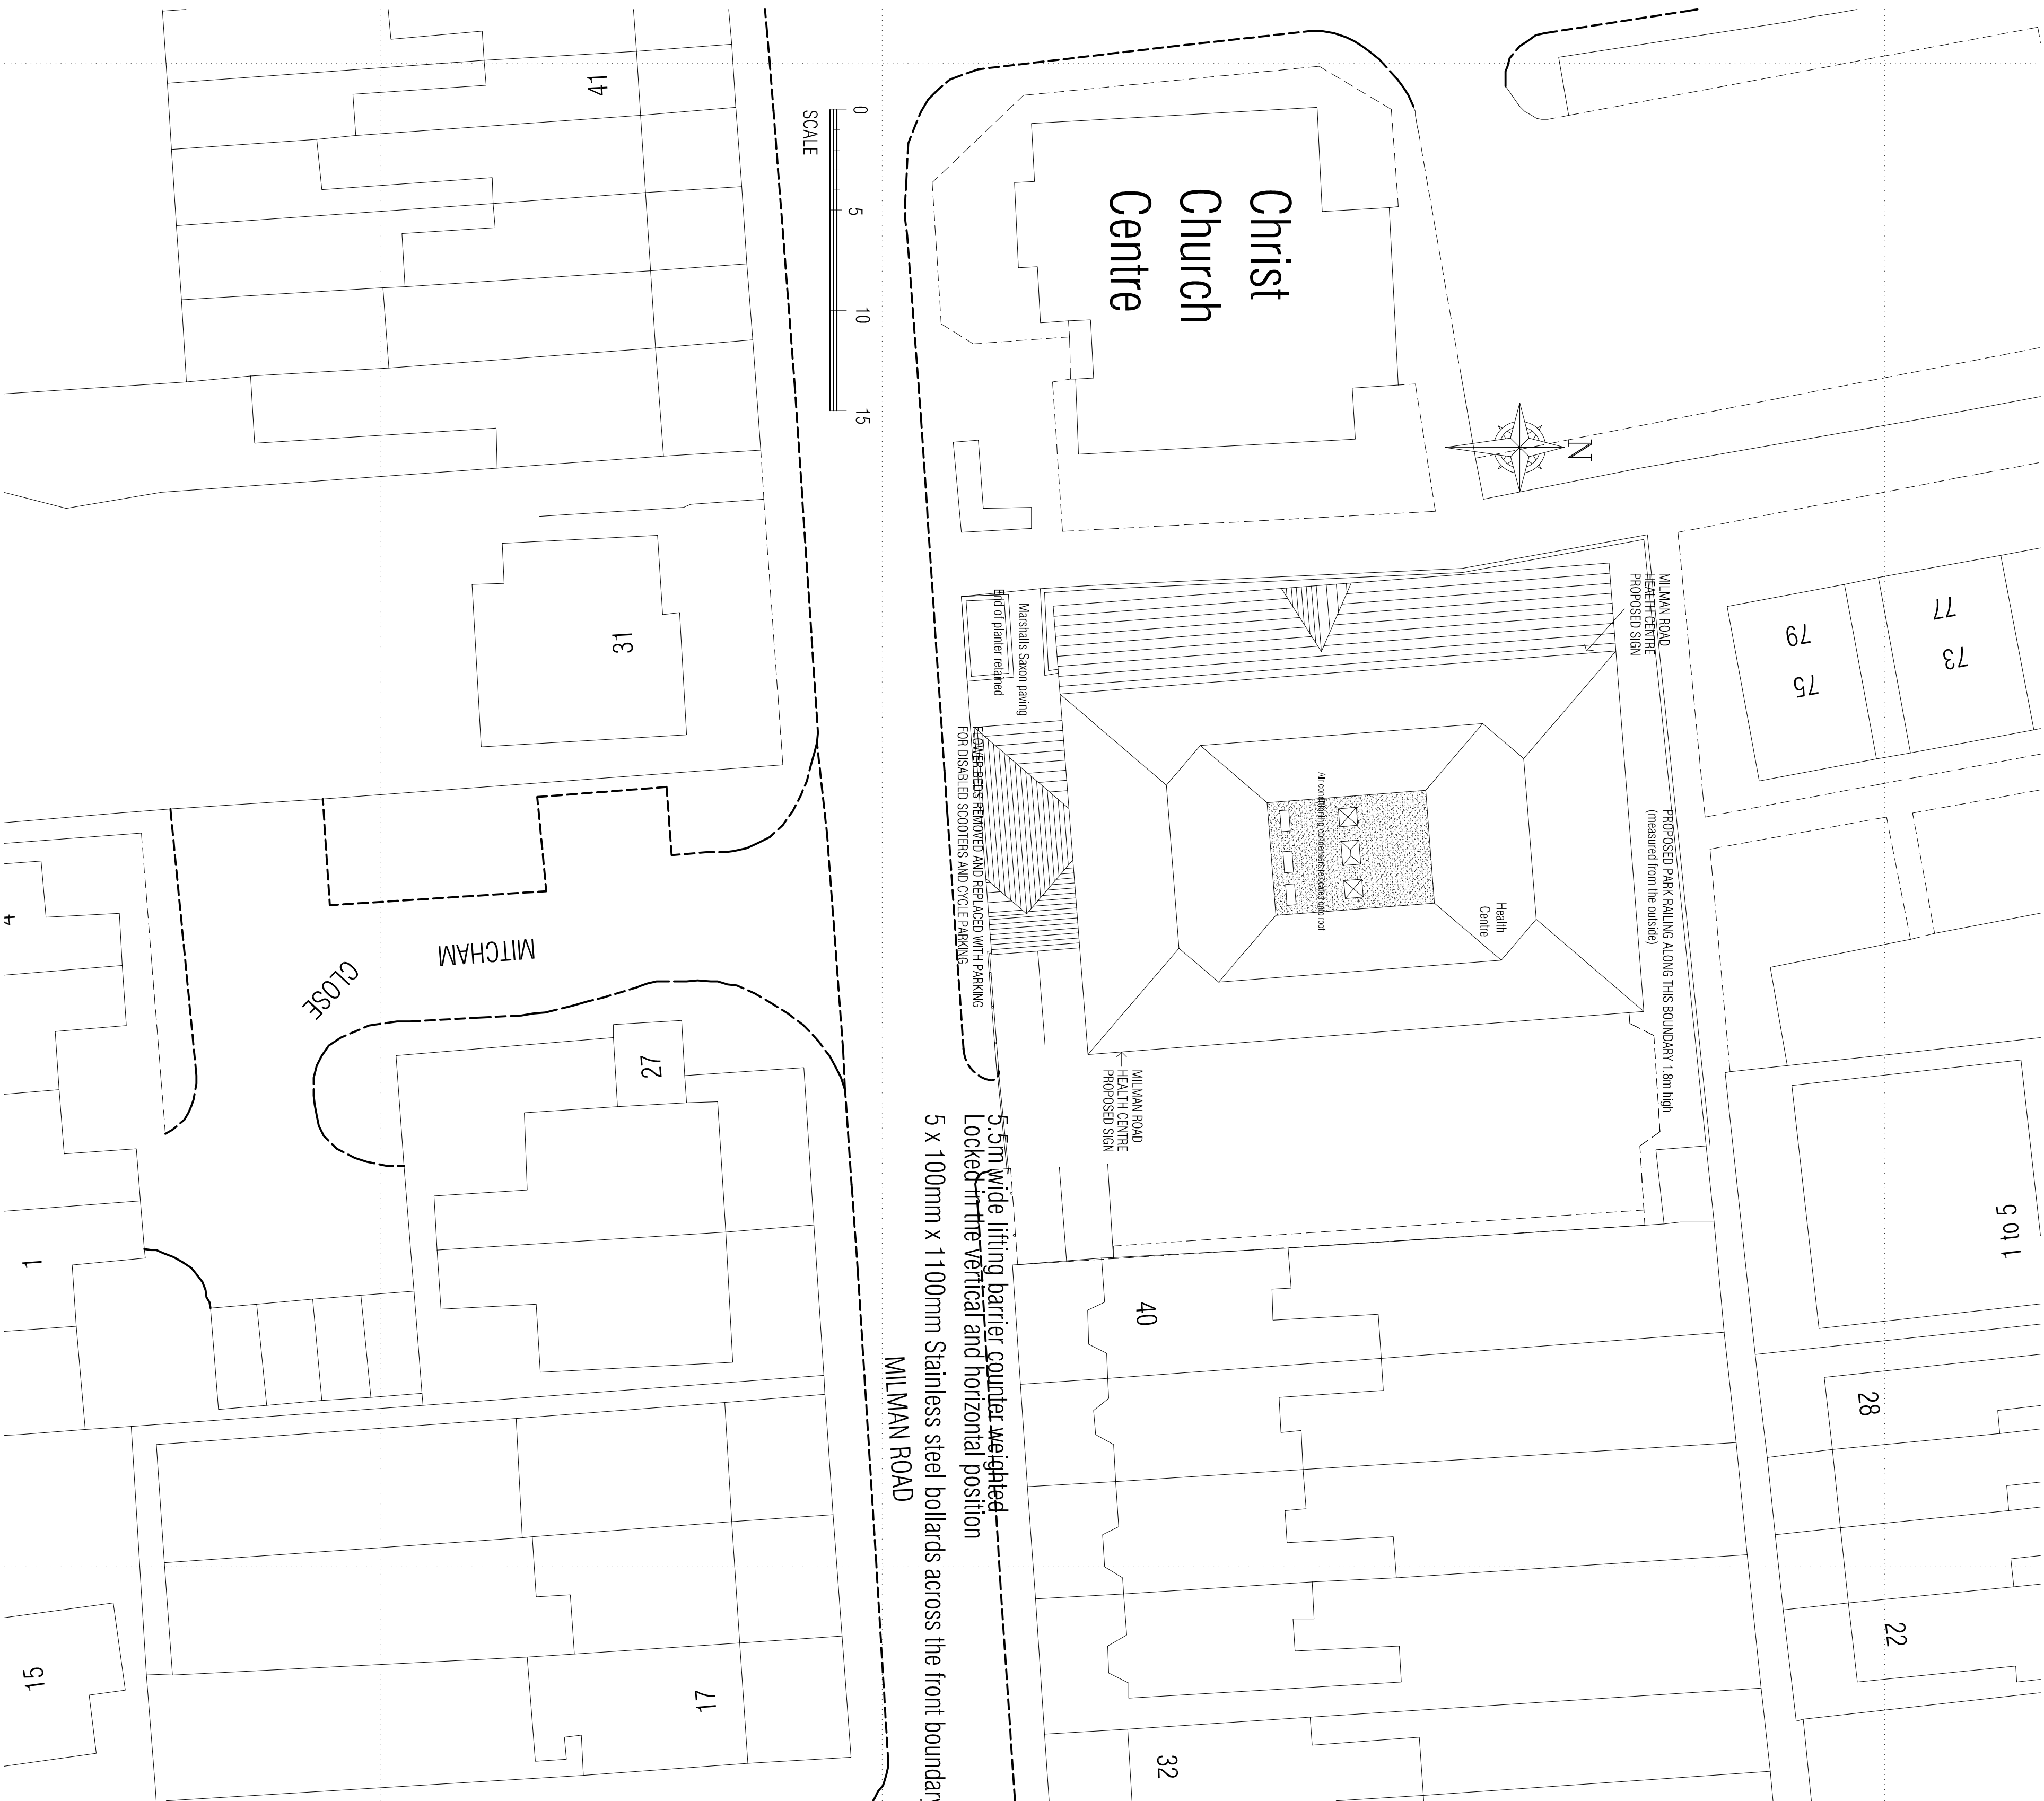

POSITION OF LIFTING BARRIER AND BOLLARDS 1:100

MILMAN ROAD