


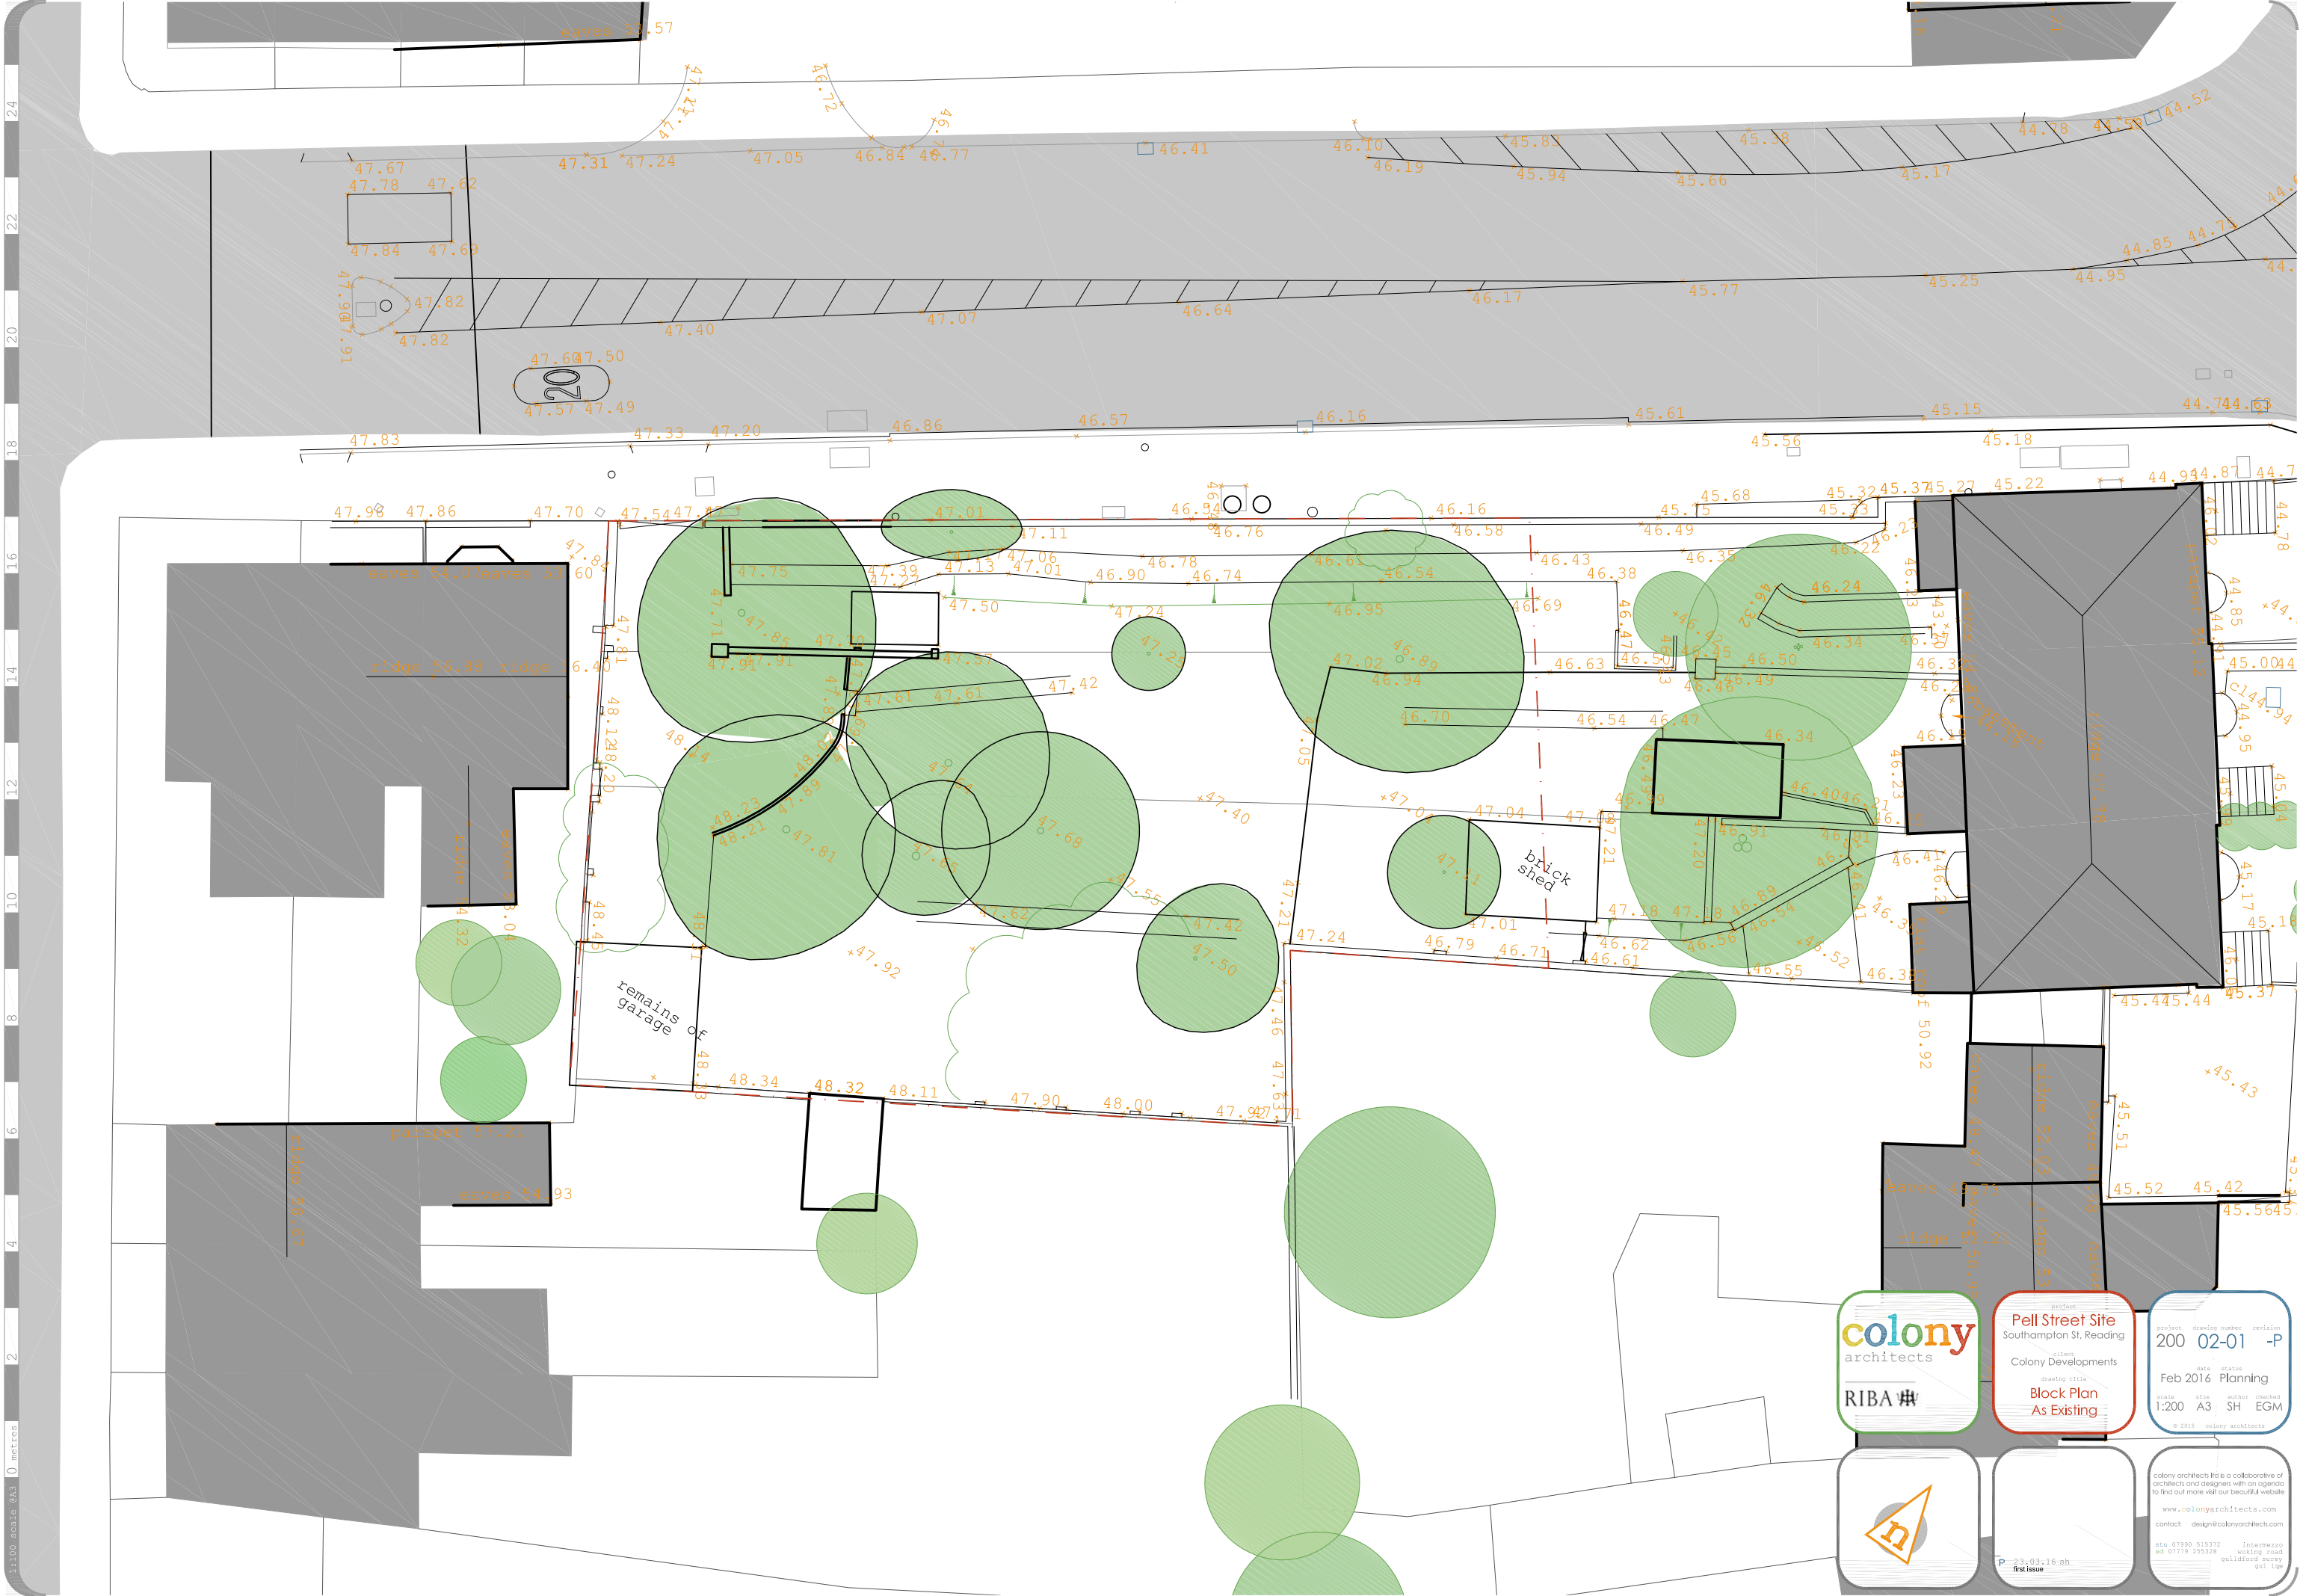

1:100 scale 0 3 0 metres



colony
architects



RIBA

project
Pell Street Site
Southampton St. Reading

client
Colony Developments

drawing title
**Block Plan
As Existing**

project	drawing number	revision
200	02-01	-P

date	status
Feb 2016	Planning

scale	size	author	checked
1:200	A3	SH	EGM

© 2015 colony architects



North arrow pointing towards the top right of the plan.

colony architects ltd is a collaborative of architects and designers with an agenda to find out more visit our beautiful website

www.colonyarchitects.com

contact: design@colonyarchitects.com

stu 07990 515372	intermezzo
ed 07779 255328	working road
guildford survey	gui lge

P-23-03-16 eh
first issue