


CDM Pre-Construction Information

The following information is provided in pursuance of Regulations 11 (6) of the CDM Regulations 2007:

NOTES:

1. The drawing does not necessarily show all the information needed to interpret the design intent or the construction details.
2. The drawing contains information from more than one source and must be read in conjunction with all relevant specifications.
3. Any apparent drafting errors and differences between other drawings and specifications shall be brought to our attention.

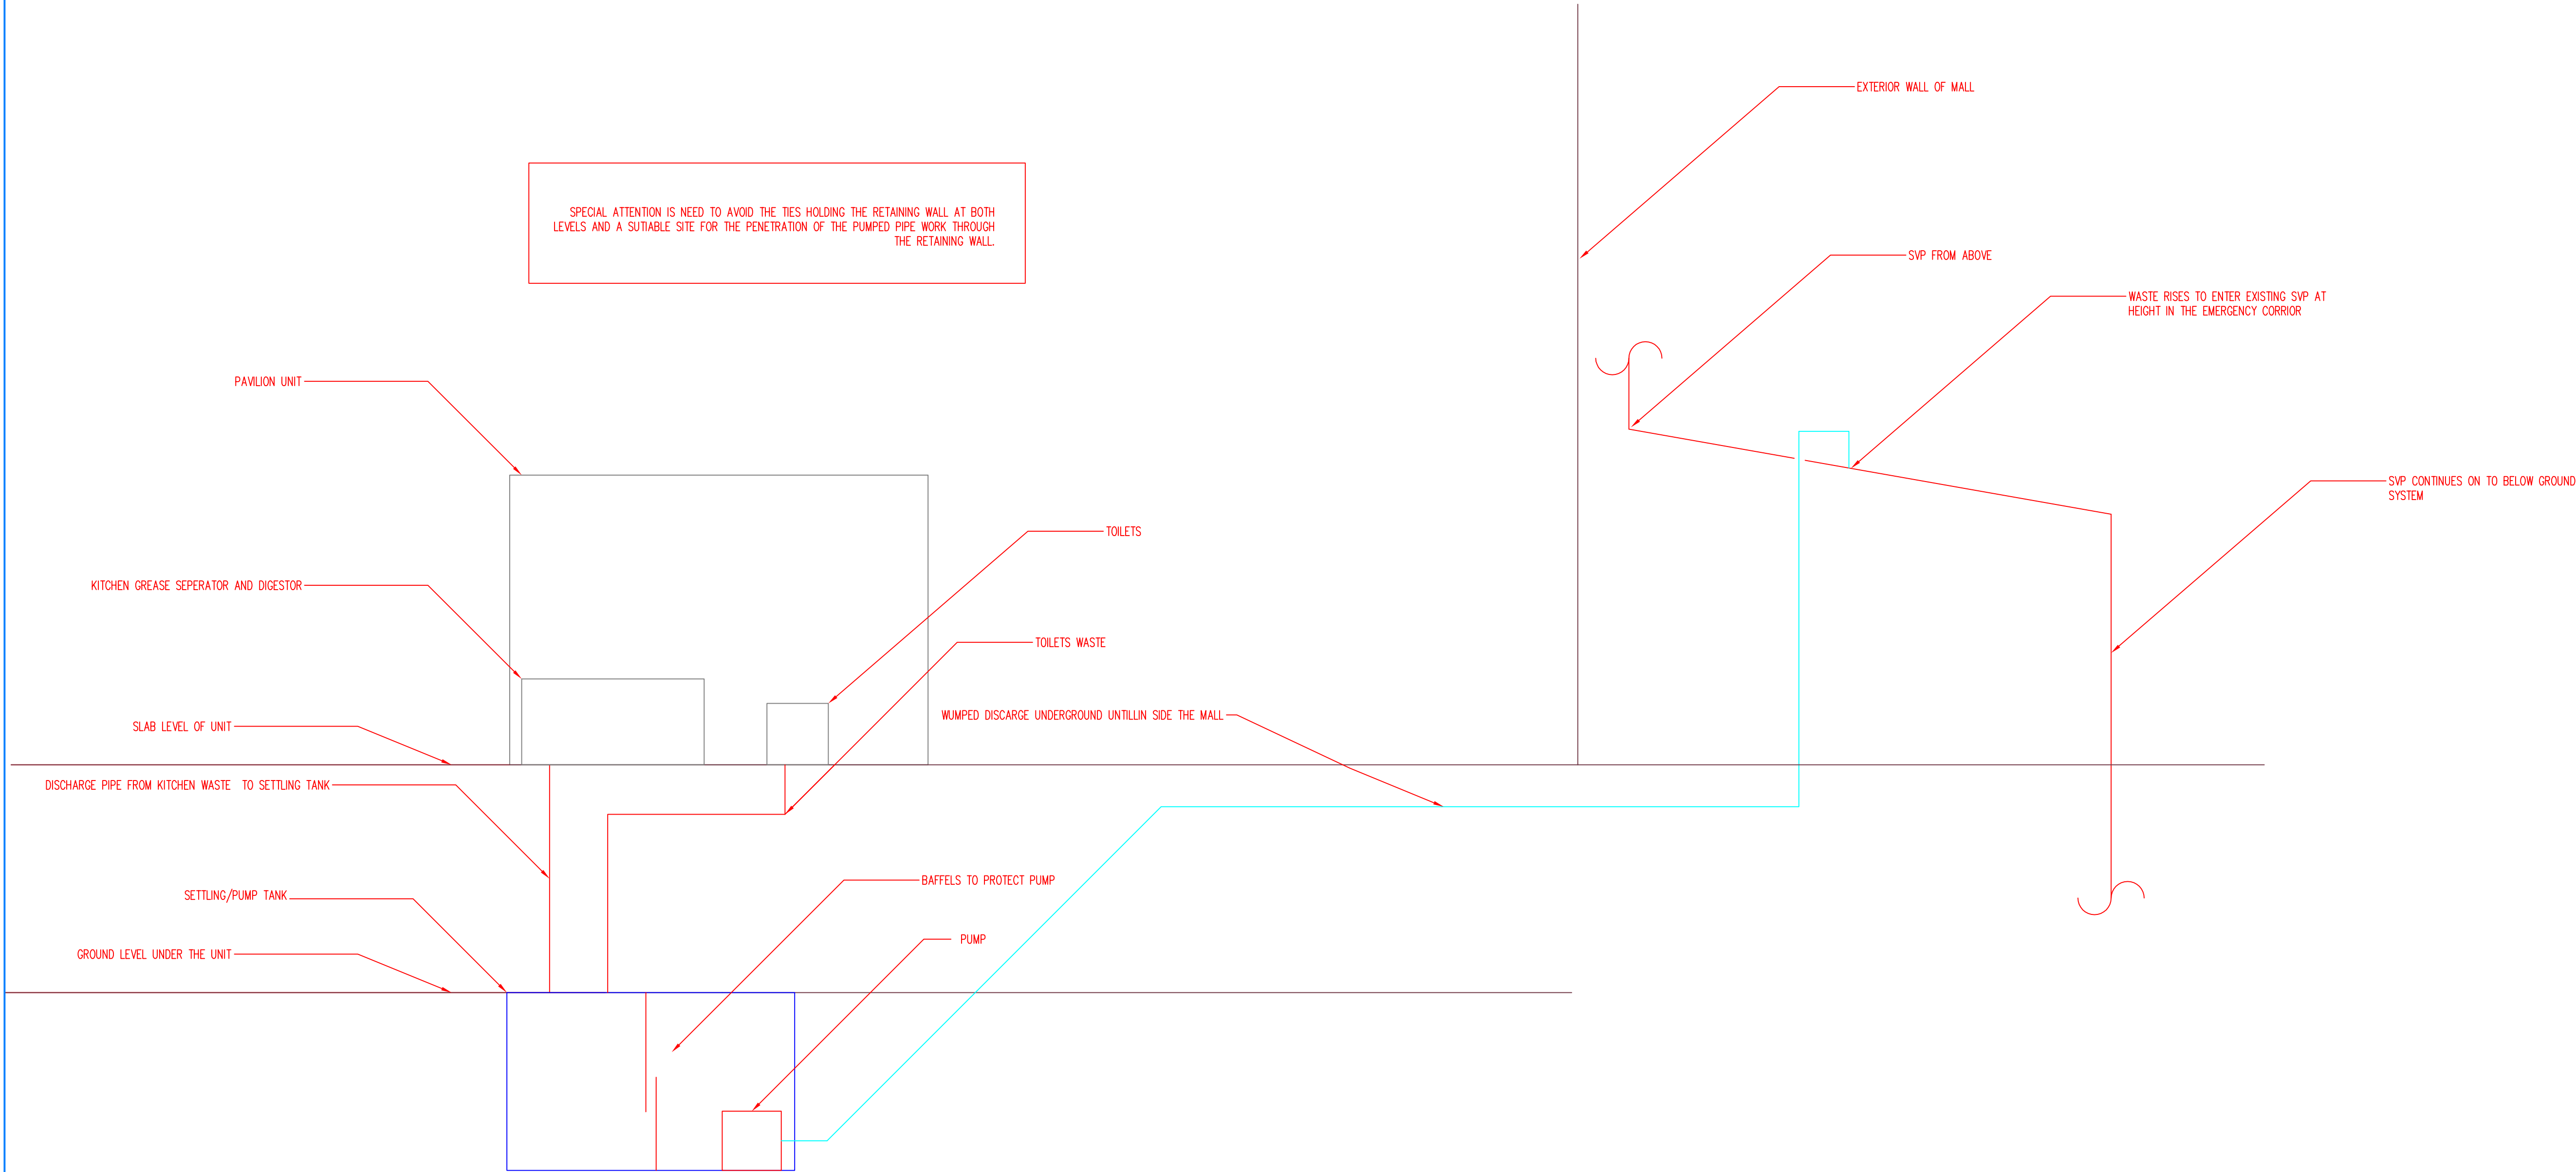

Index	Description	Drawn & Checked by	Rev'd by	Date
-------	-------------	--------------------	----------	------

Revisions

Architect
HADDON FEW MONTUSCHI

Client
THE ORACLE PARTNERSHIP

PRELIMINARY ISSUE



Project Title
THE ORACLE READING

Drawing Title
MECHANICAL ENGINEERING SYSTEMS
PHASE ONE RIVERSIDE
FOUL DRAINAGE

Project No	Drawn & Checked by	Reviewed by
0511123	GS	MS
Date	Scale	Issuing Office
AUGUST 2015	M	BRISTOL

DRAWING NUMBER									
Project Code	Orig.	Zone	Level	Type	Role	Class.	Number	Rev.	
0511123	HL	XX	XX	DR	M	XXX	XXXX	P1	