


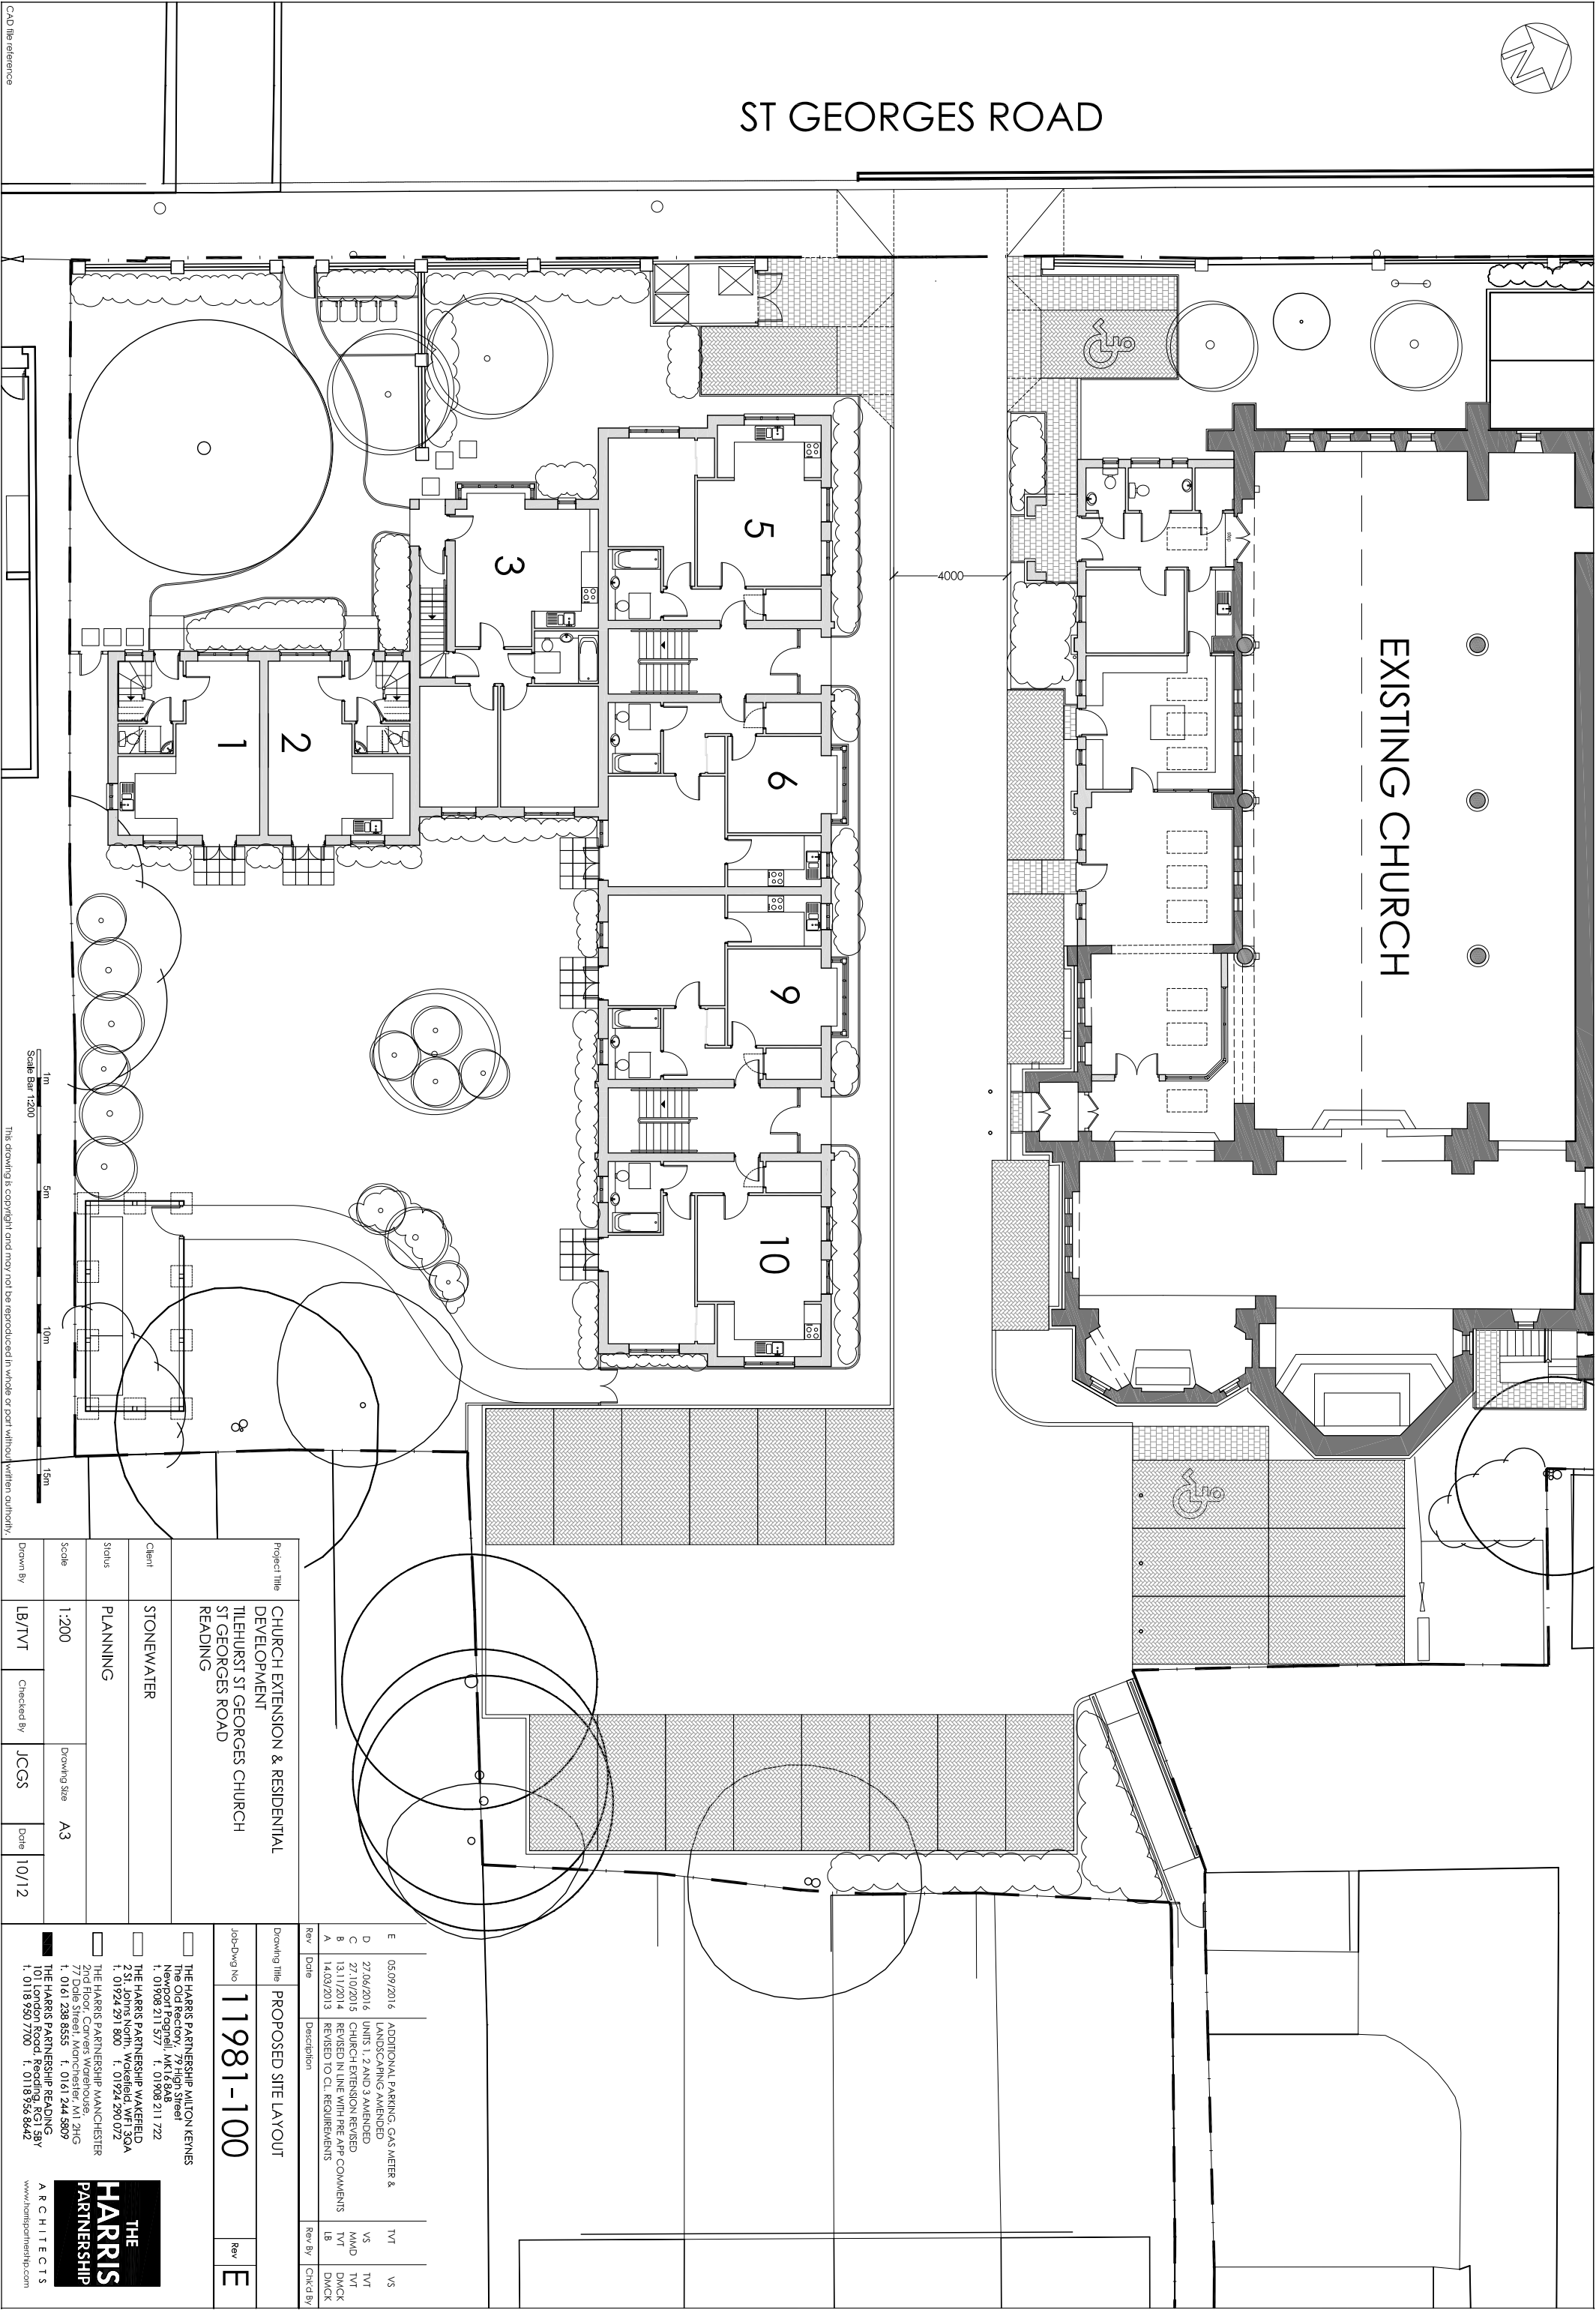

ST GEORGES ROAD



Project Title		CHURCH EXTENSION & RESIDENTIAL DEVELOPMENT	
Client		STONEWATER	
Sticks		PLANNING	
Scale		1:200	
Down By		LB/VT	
Checked By		JCGS	
Date		10/12	
Drawing Title		PROPOSED SITE LAYOUT	
Job-Dwg No		11981-100	
Rev		E	

THE HARRIS PARTNERSHIP MILTON KENNES		THE HARRIS PARTNERSHIP WAKEFIELD	
Newport Pagnell, MK16 8AB		2 St. Johns North, Wakefield, WF1 3QA	
T: 01908 211 577 F: 01908 211 722		T: 01924 291 800 F: 01924 290 072	
THE HARRIS PARTNERSHIP MANCHESTER		THE HARRIS PARTNERSHIP READING	
2nd Floor, Carvers Warehouse, 77 Dale Street, Manchester, M1 2HG		101 London Road, Reading, RG1 5BY	
T: 0161 238 8555 F: 0161 244 5807		T: 0118 950 7700 F: 0118 956 8642	

Rev		Rev By		Chk'd By	
Date		Description		Rev	
E 05/09/2016		ADDITIONAL PARKING, GAS METER & LANDSCAPING AMENDED		TVT VS	
D 27/06/2016		UNITS 1, 2 AND 3 AMENDED		VS TVT	
C 27/10/2015		CHURCH EXTENSION REVISED		LMD TVT	
B 13/11/2014		REVISED IN LINE WITH PRE APP COMMENTS		TVT DMCK	
A 14/03/2013		REVISED TO CL REQUIREMENTS		LB DMCK	