


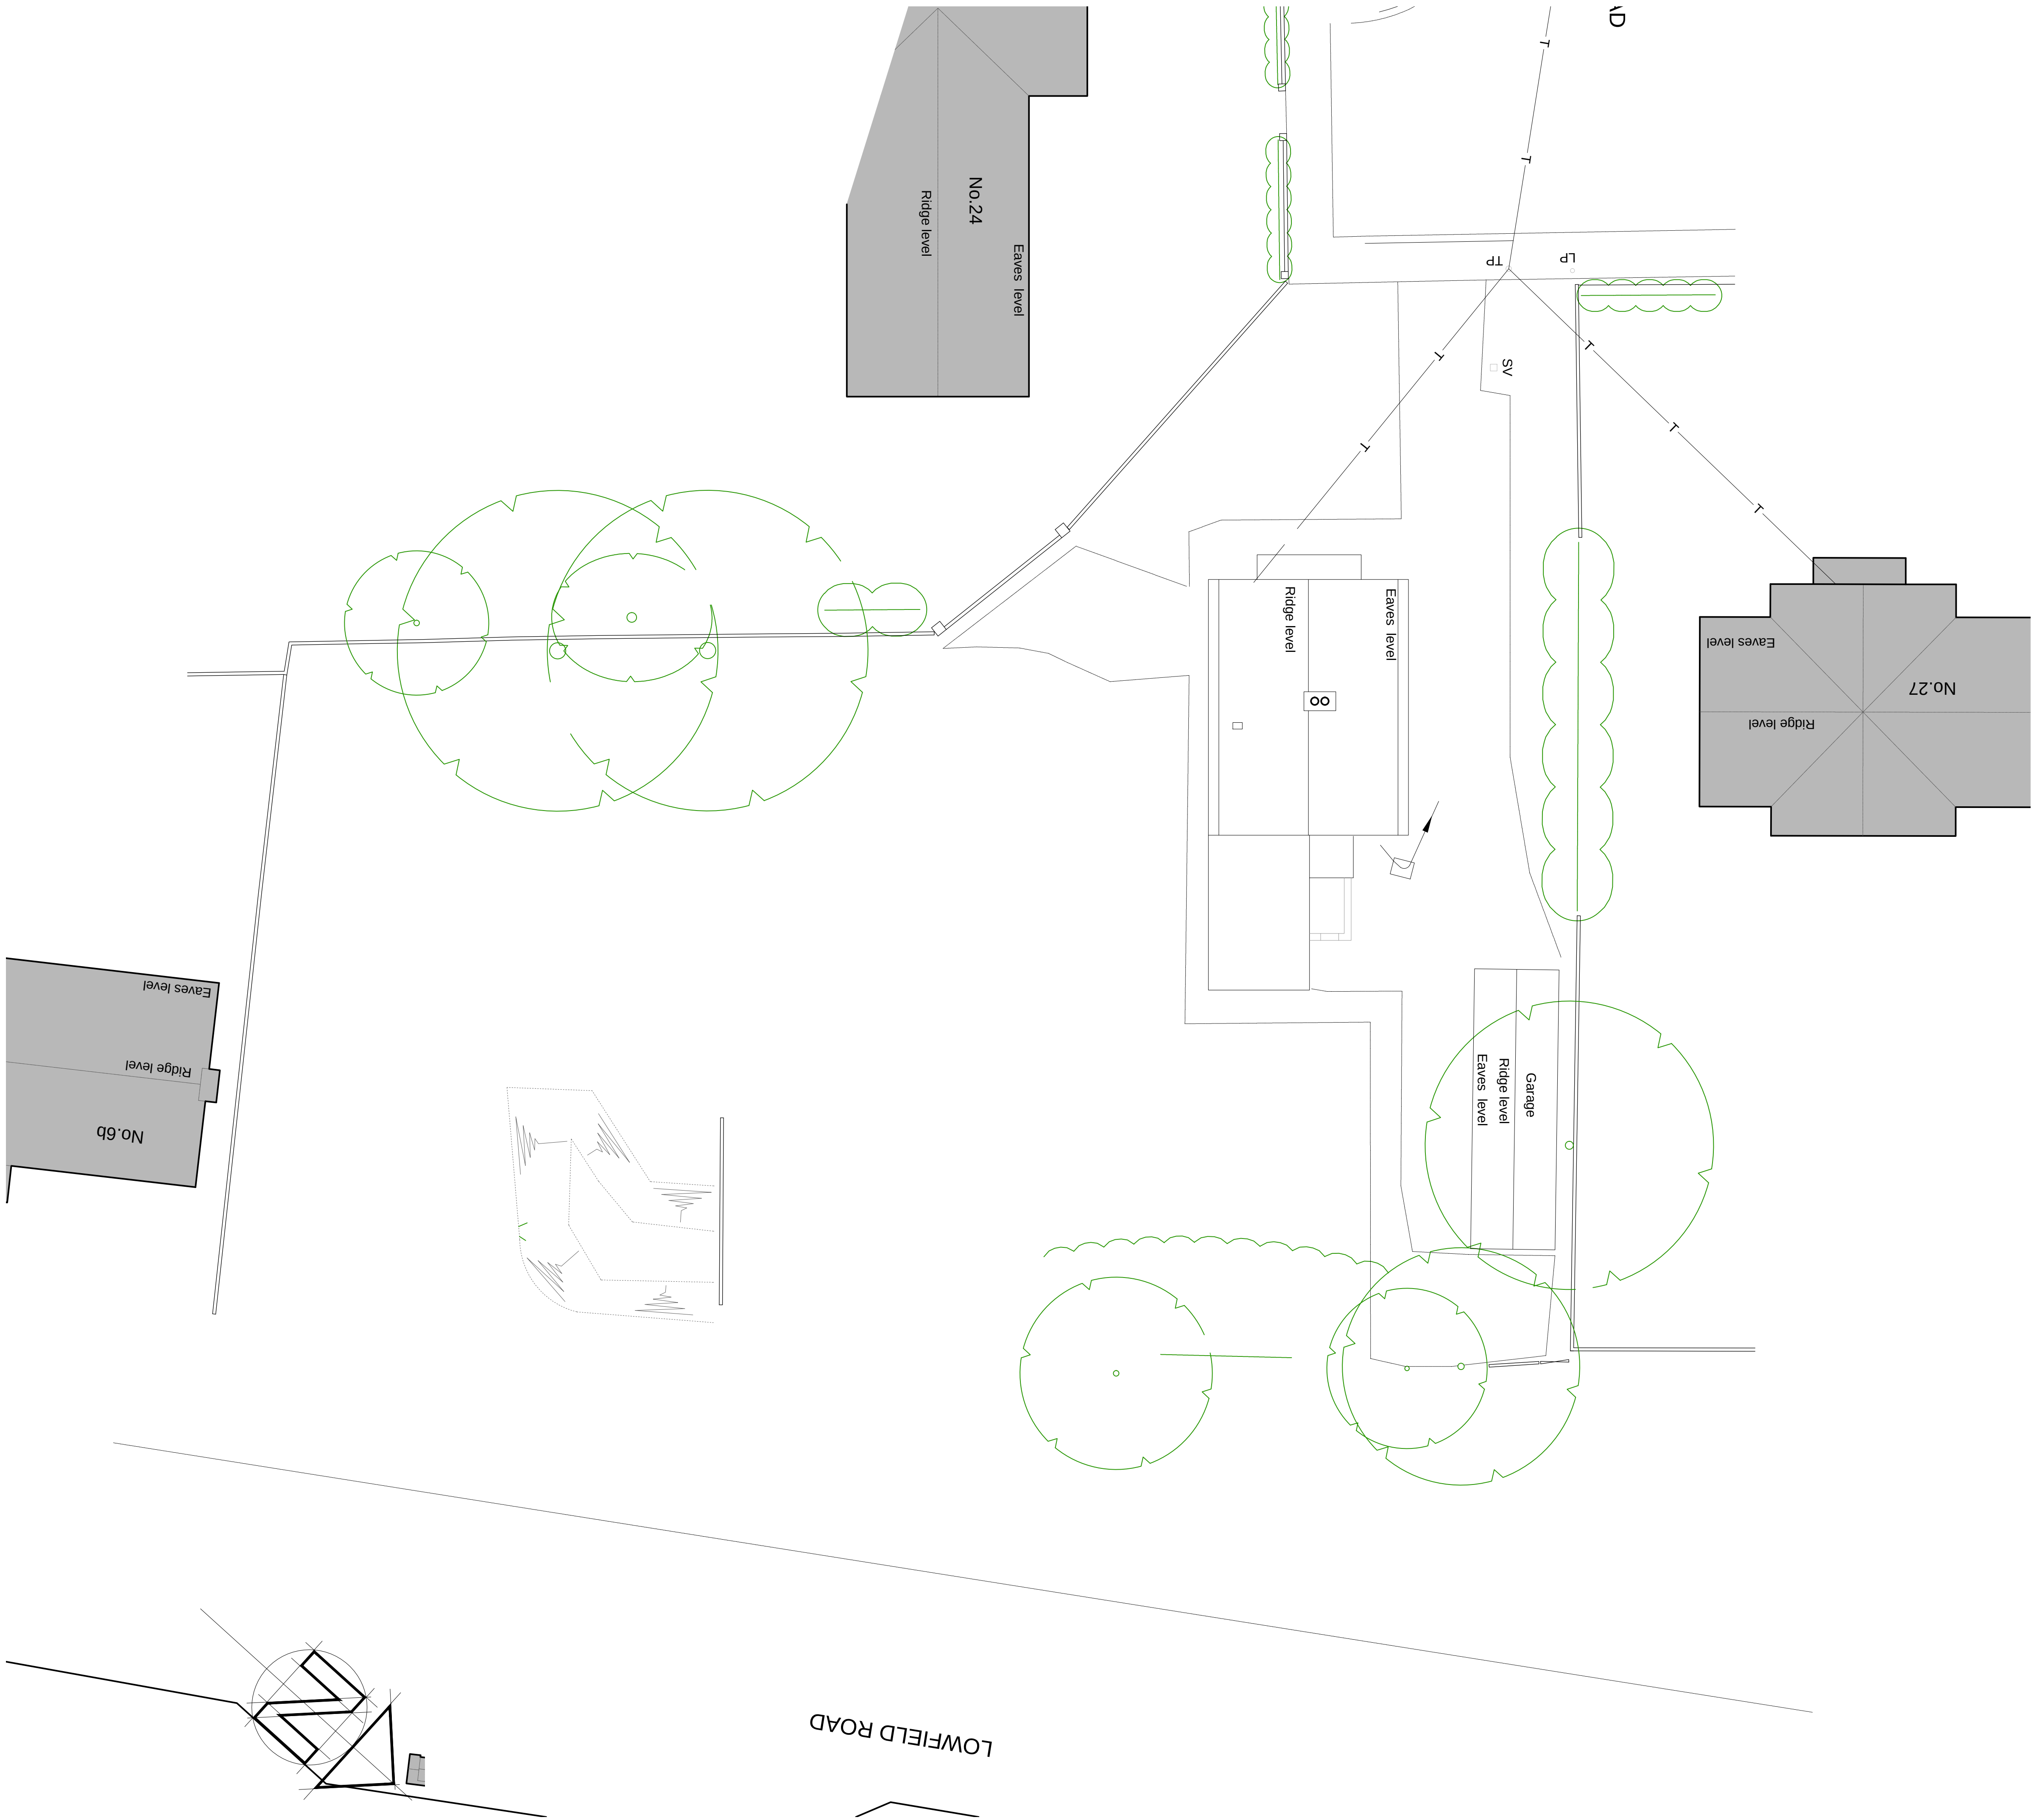

DO NOT SCALE FROM THIS DRAWING. VERIFY ALL DIMENSIONS BEFORE SETTING OUT. COMMENCING WORK OR MAKING ANY SHOP DRAWINGS, REPORT ANY DISCREPANCIES TO SUPERVISING OFFICER IMMEDIATELY. COPYRIGHT ©

Rev	Description	Date

1:100 scale Bar
This Drawing has been produced for printing onto A1 size paper.
If printing on A3 please use the scale below for reference.



Day • Tanner Partnership ARCHITECTURE AND PLANNING

CLIENT Mr and Mrs G Garg
26 Woods Road,
Caversham RG4 6NA
As Existing Site Plan

www.daytanner.co.uk
Wokingham Reading
51 Reach Street 55 Church Street
Wokingham Caversham
Berkshire Reading
RG40 1XP RG4 8AX
0118 989 0808 0118 946 1242
info@daytanner.co.uk rdgoffice@daytanner.co.uk