




NOTES:

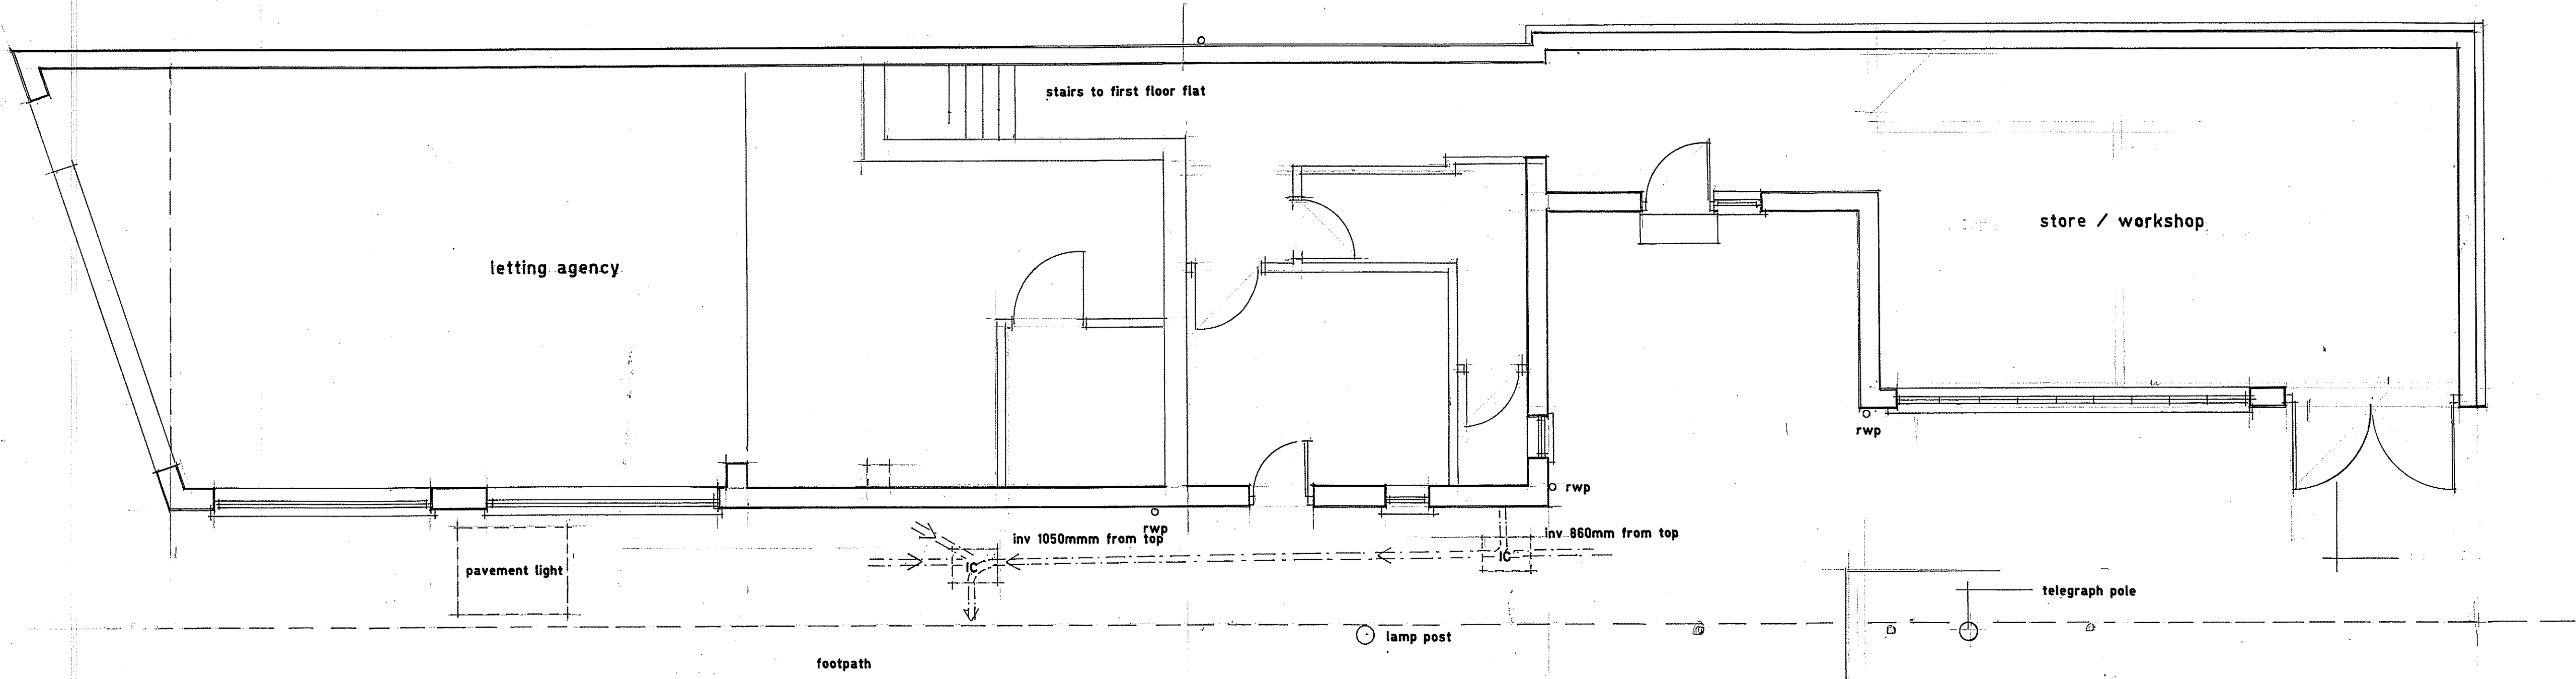

ground floor

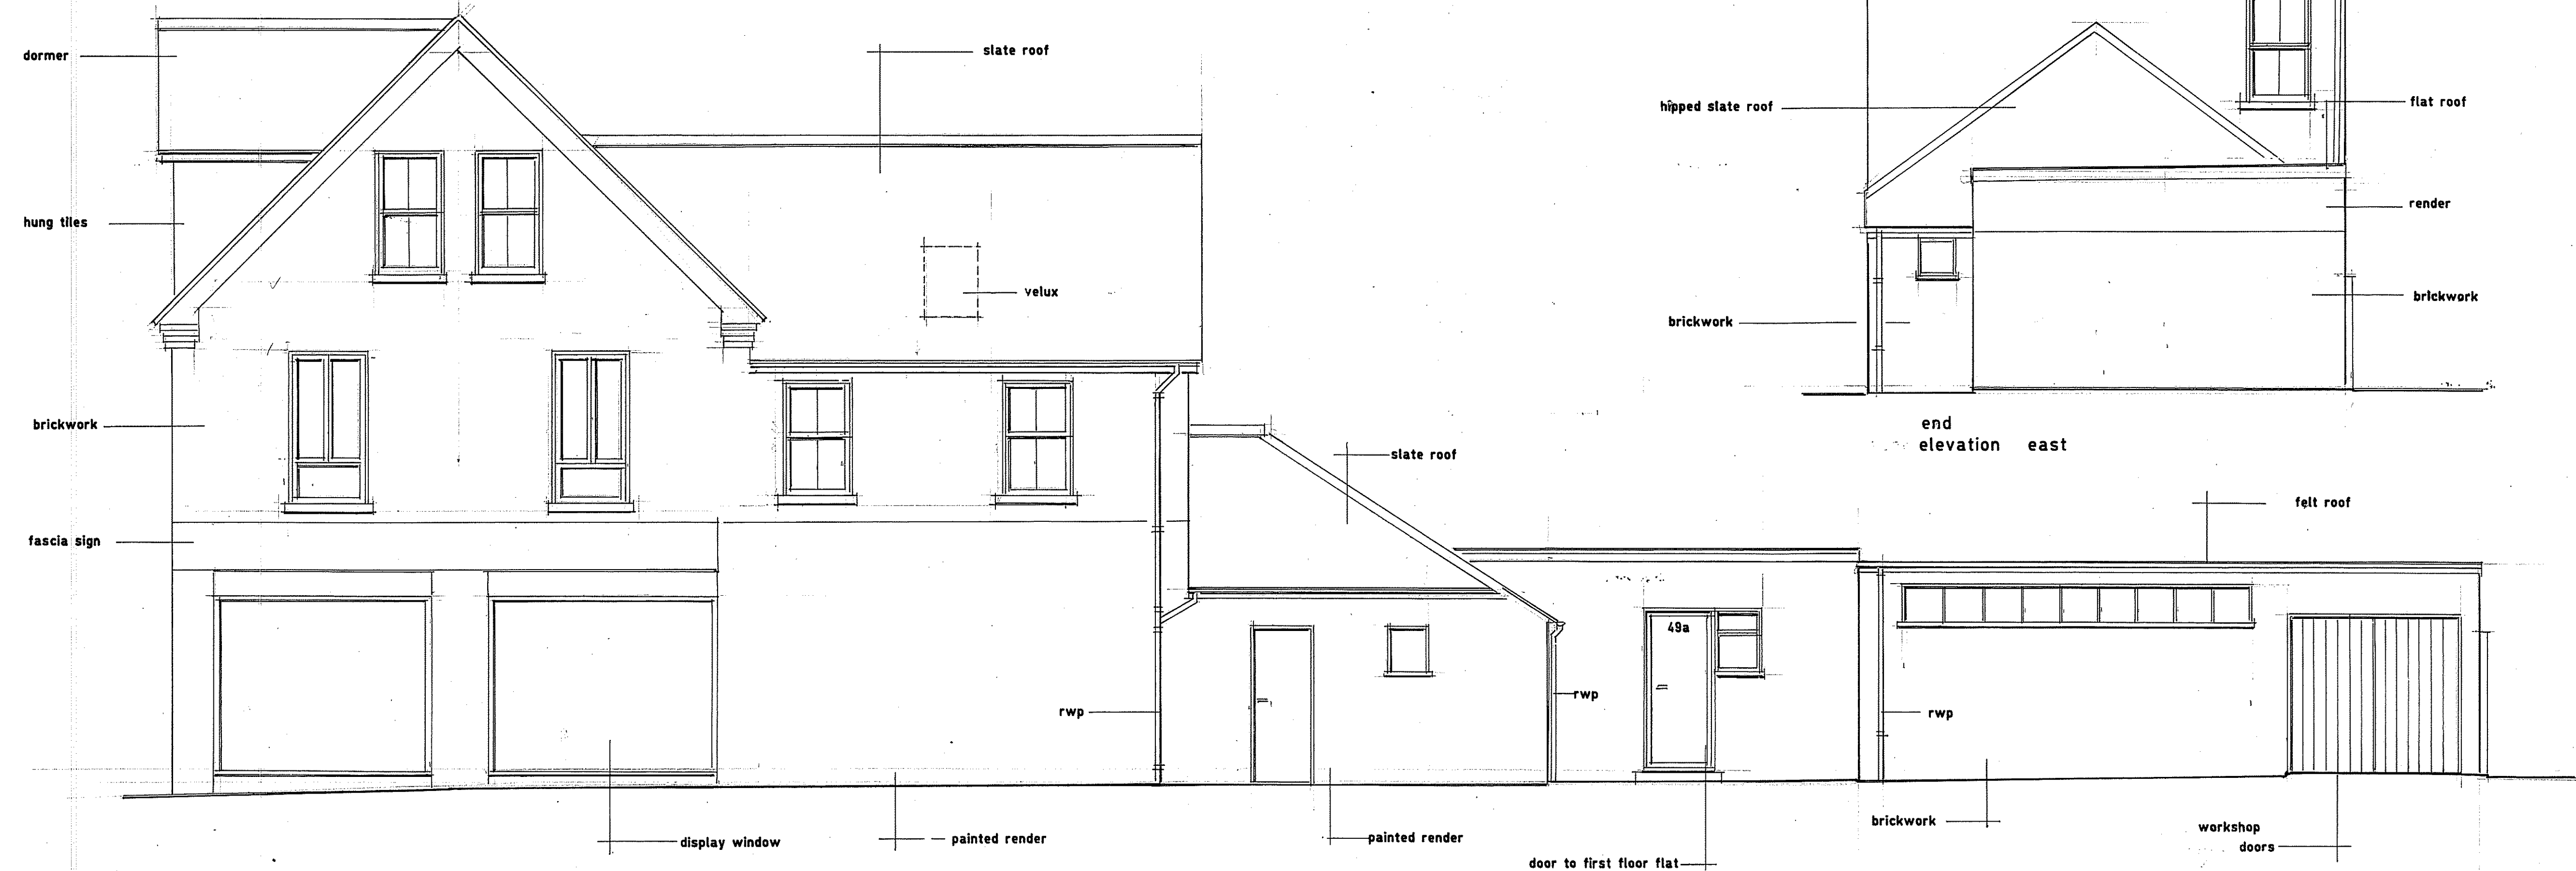


side elevation south

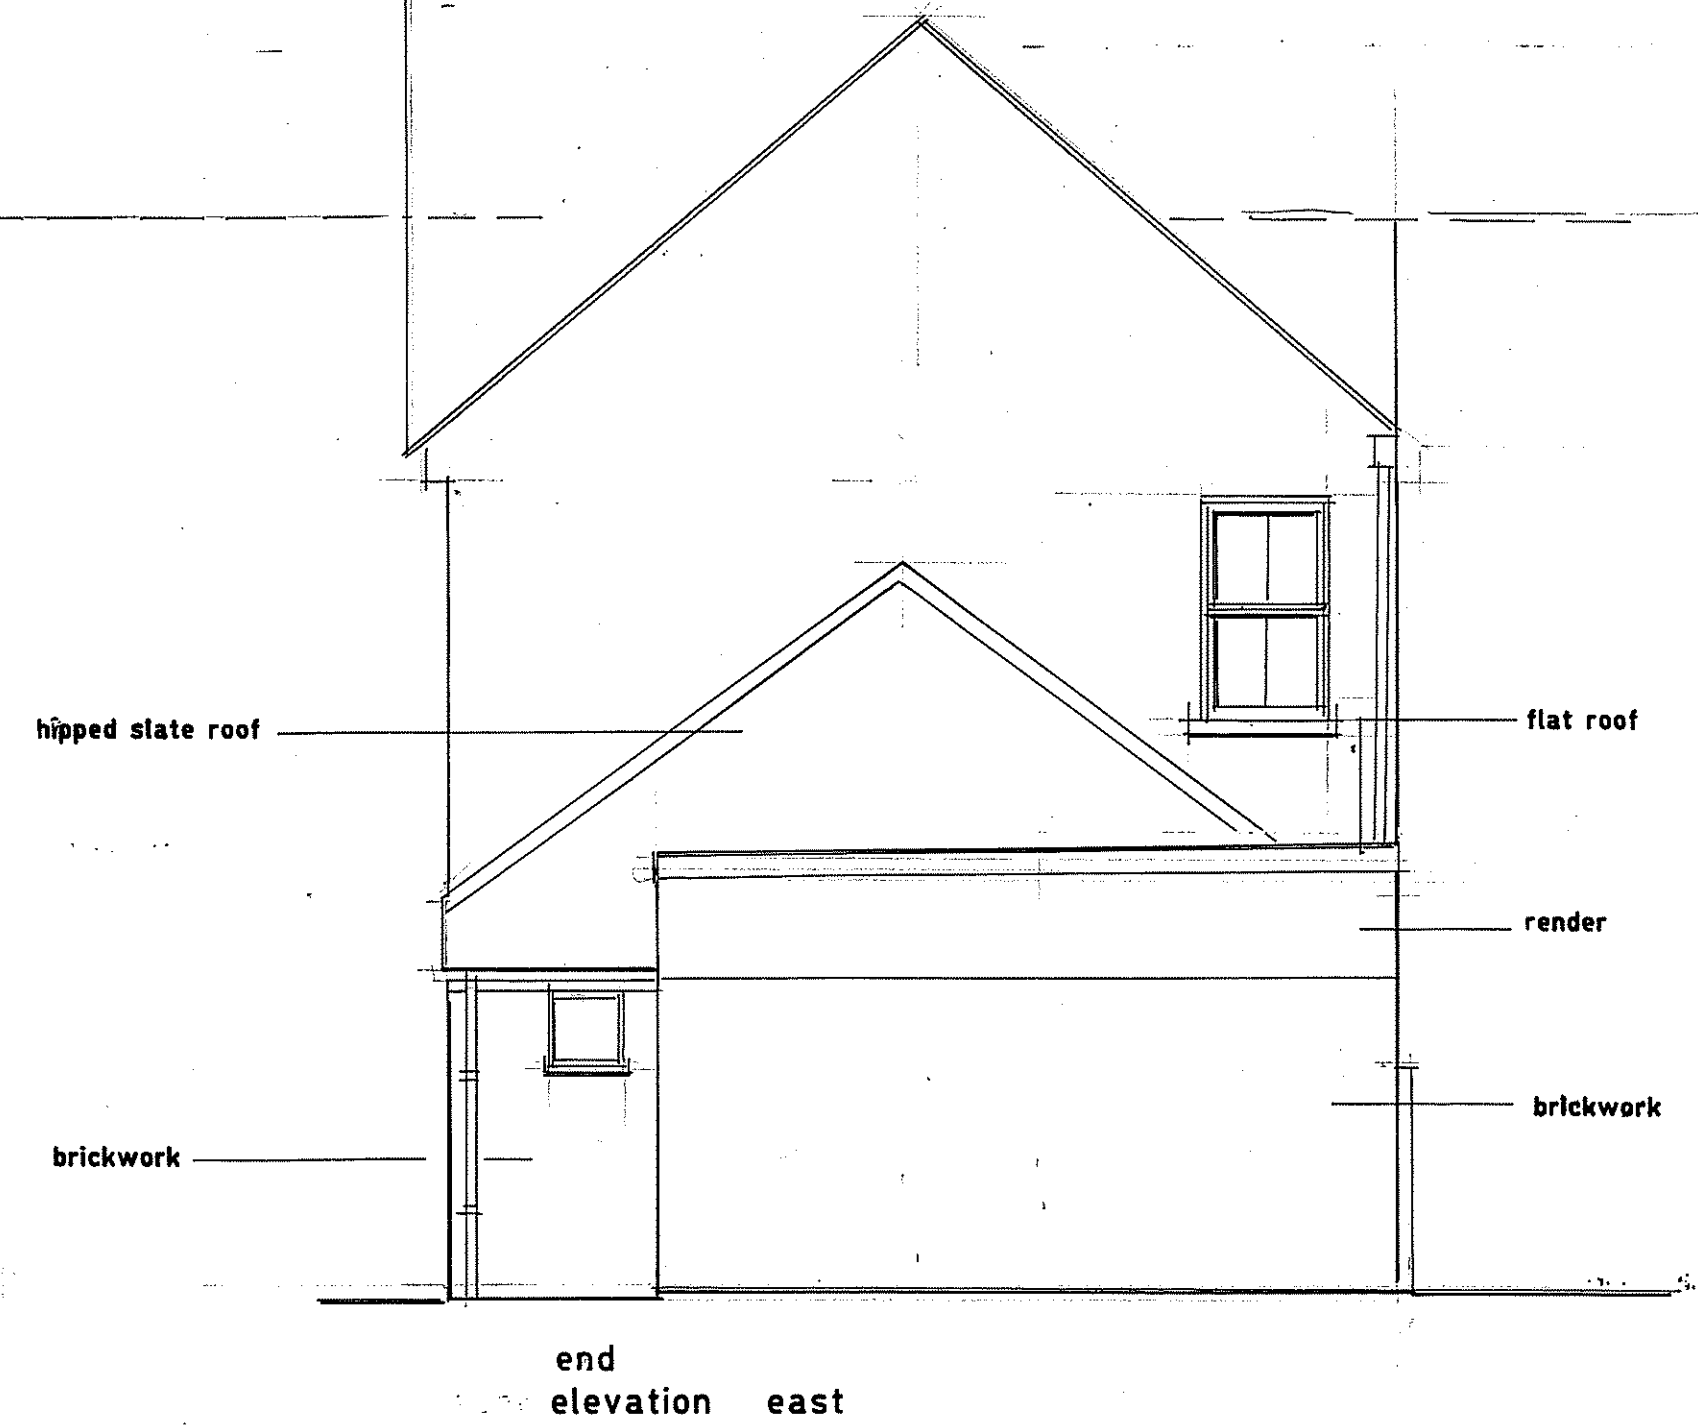

end elevation east

Revisions		
A	Date	Revisions

© copyright
AAN design and survey
01491 410817

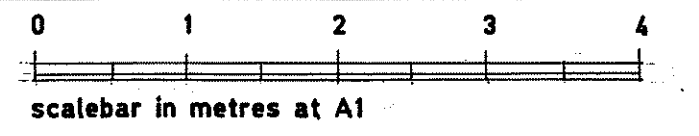

Job Title
49 Wokingham Road
Reading
RG6 1LG

Drawing Title
existing plan and elevations

Scale 1 : 50
Date 06.03.2015 Drawn by APV

Drg. No. AAN.15.522. 1 Rev.