


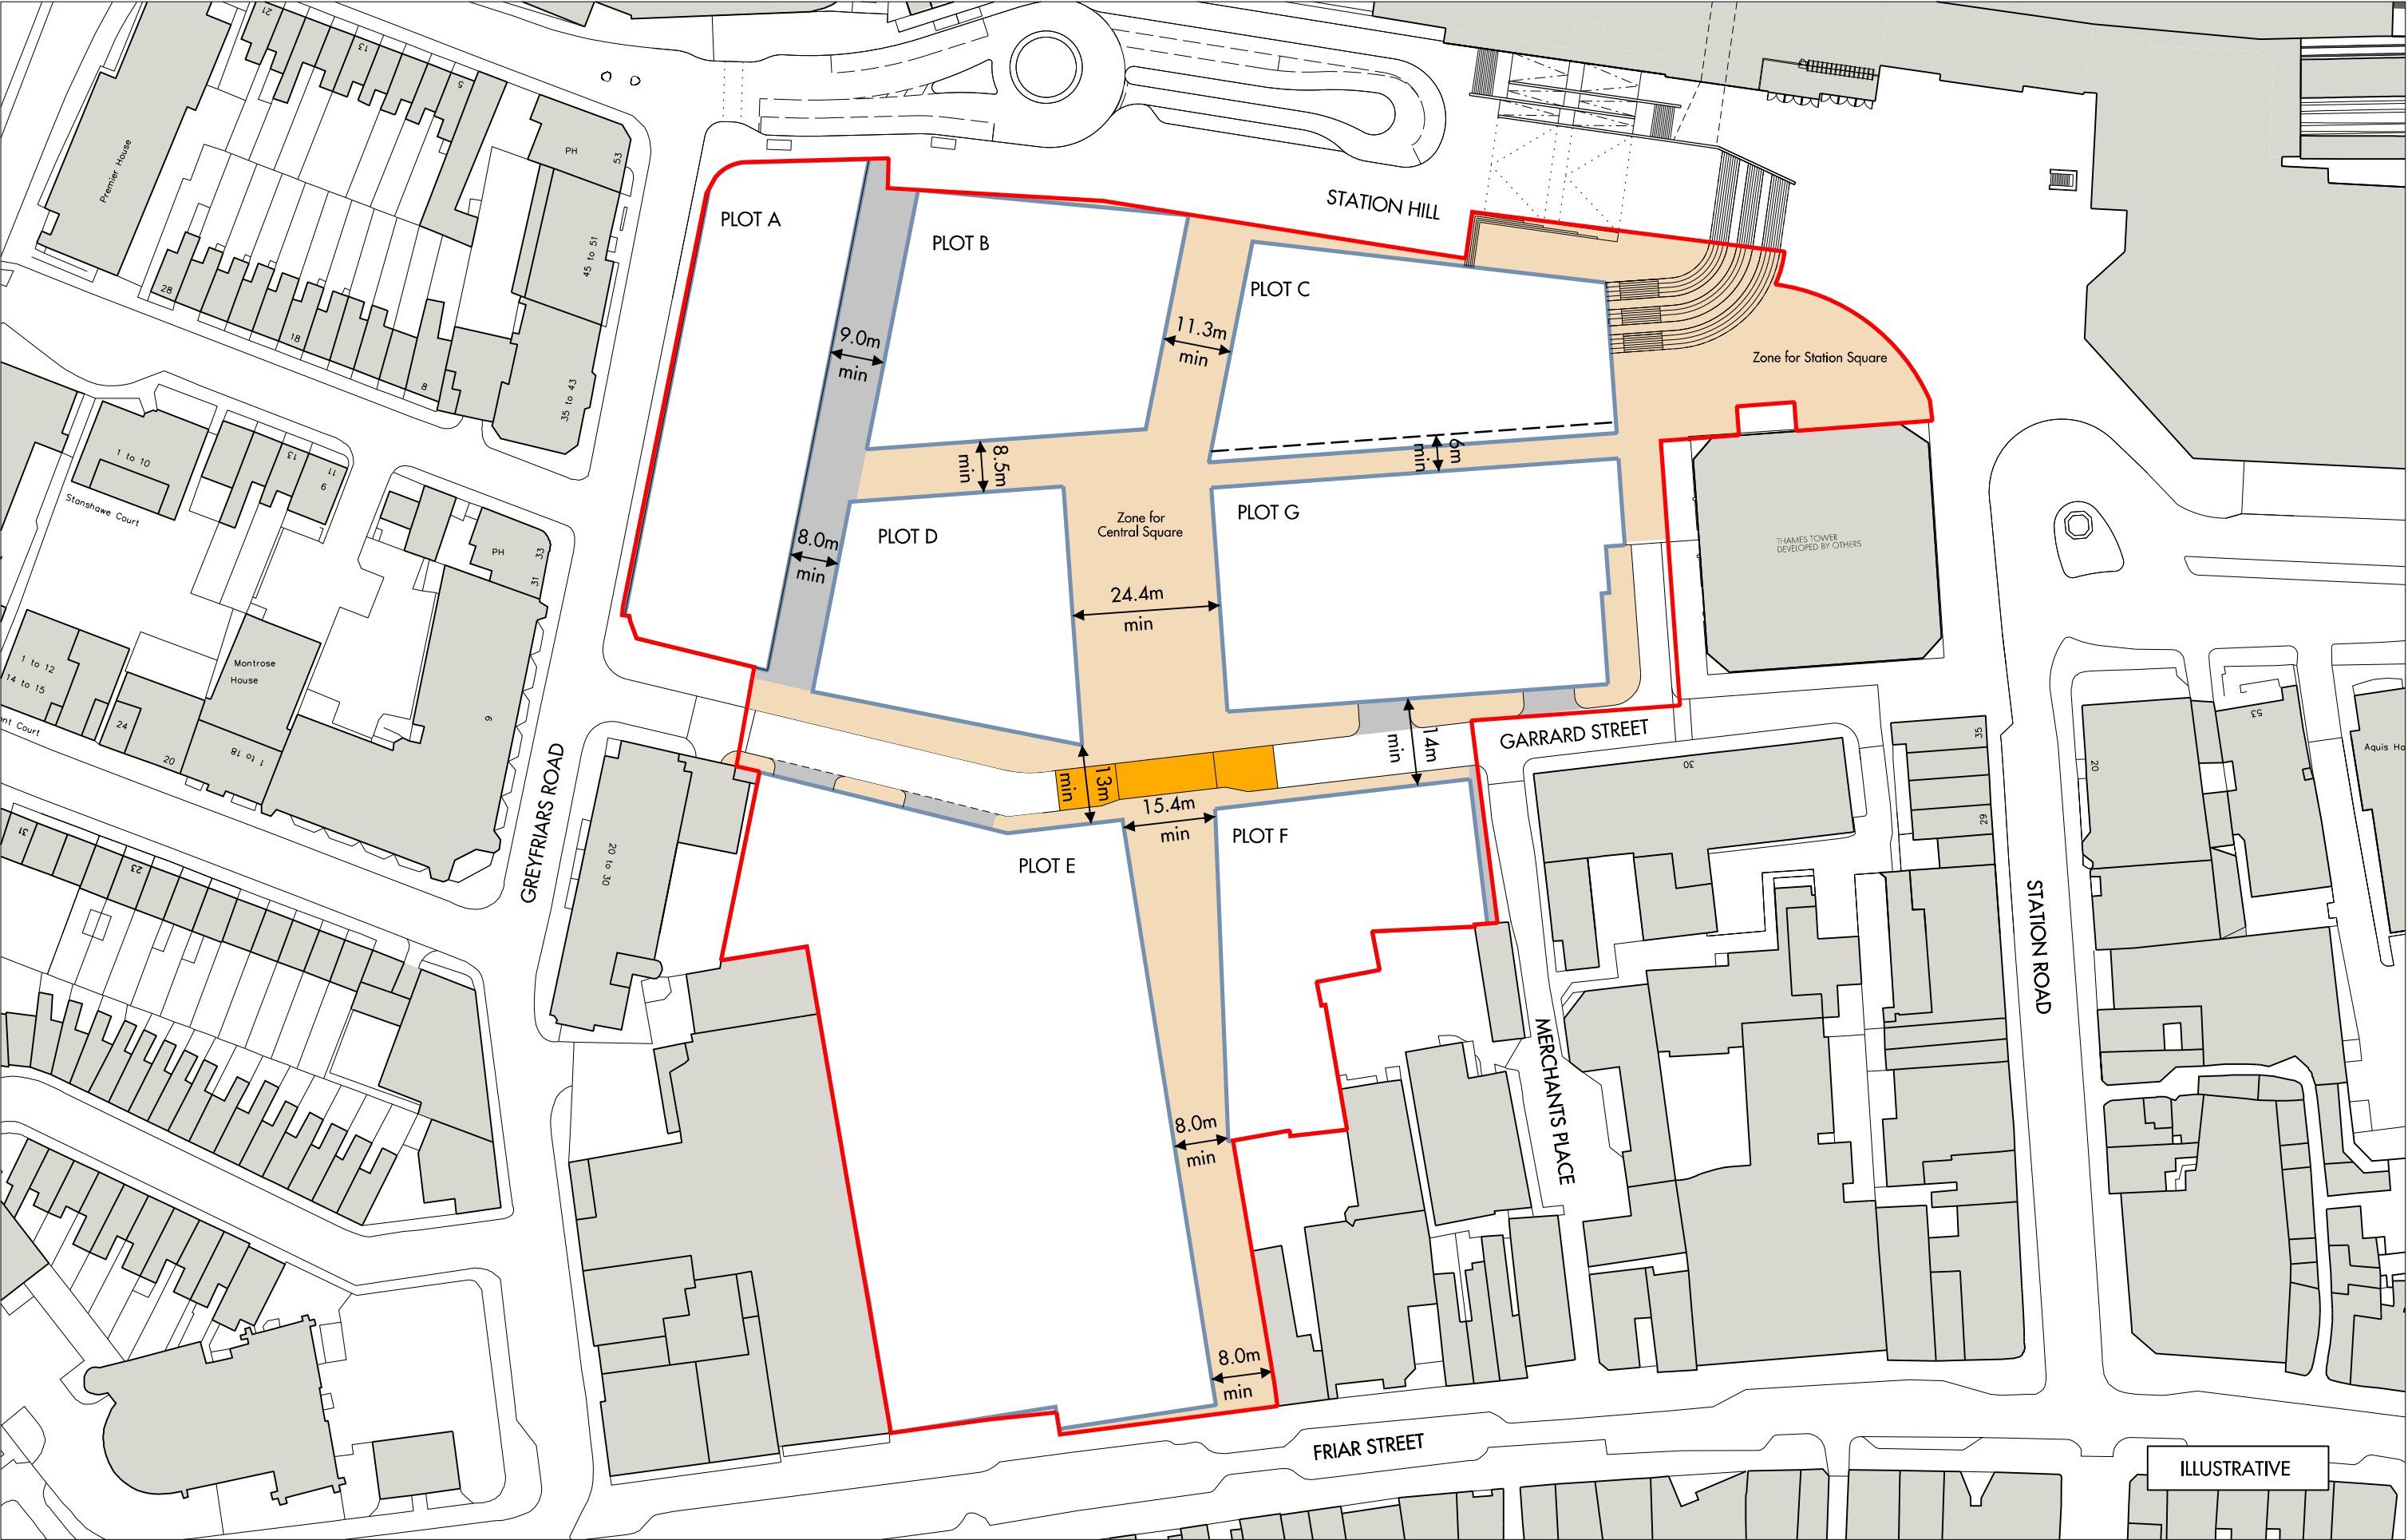

| REV | DATE     | DESCRIPTION                                | CHKD |
|-----|----------|--------------------------------------------|------|
| 00  | 07.07.15 | ISSUED FOR INFORMATION (ILLUSTRATIVE ONLY) | JCB  |
|     |          |                                            |      |
|     |          |                                            |      |
- COMBINED APPLICATION BOUNDARY

DEVELOPMENT PLOT

PEDESTRIANISED ZONE

SHARED PEDESTRIAN AND SERVICING AREA
- SHARED SURFACE / CROSSING ZONE
- ZONE FOR ARCADE
- NOTE: ALL DIMENSIONS REFER TO A MINIMUM WIDTH TO BE MAINTAINED BETWEEN PLOTS