


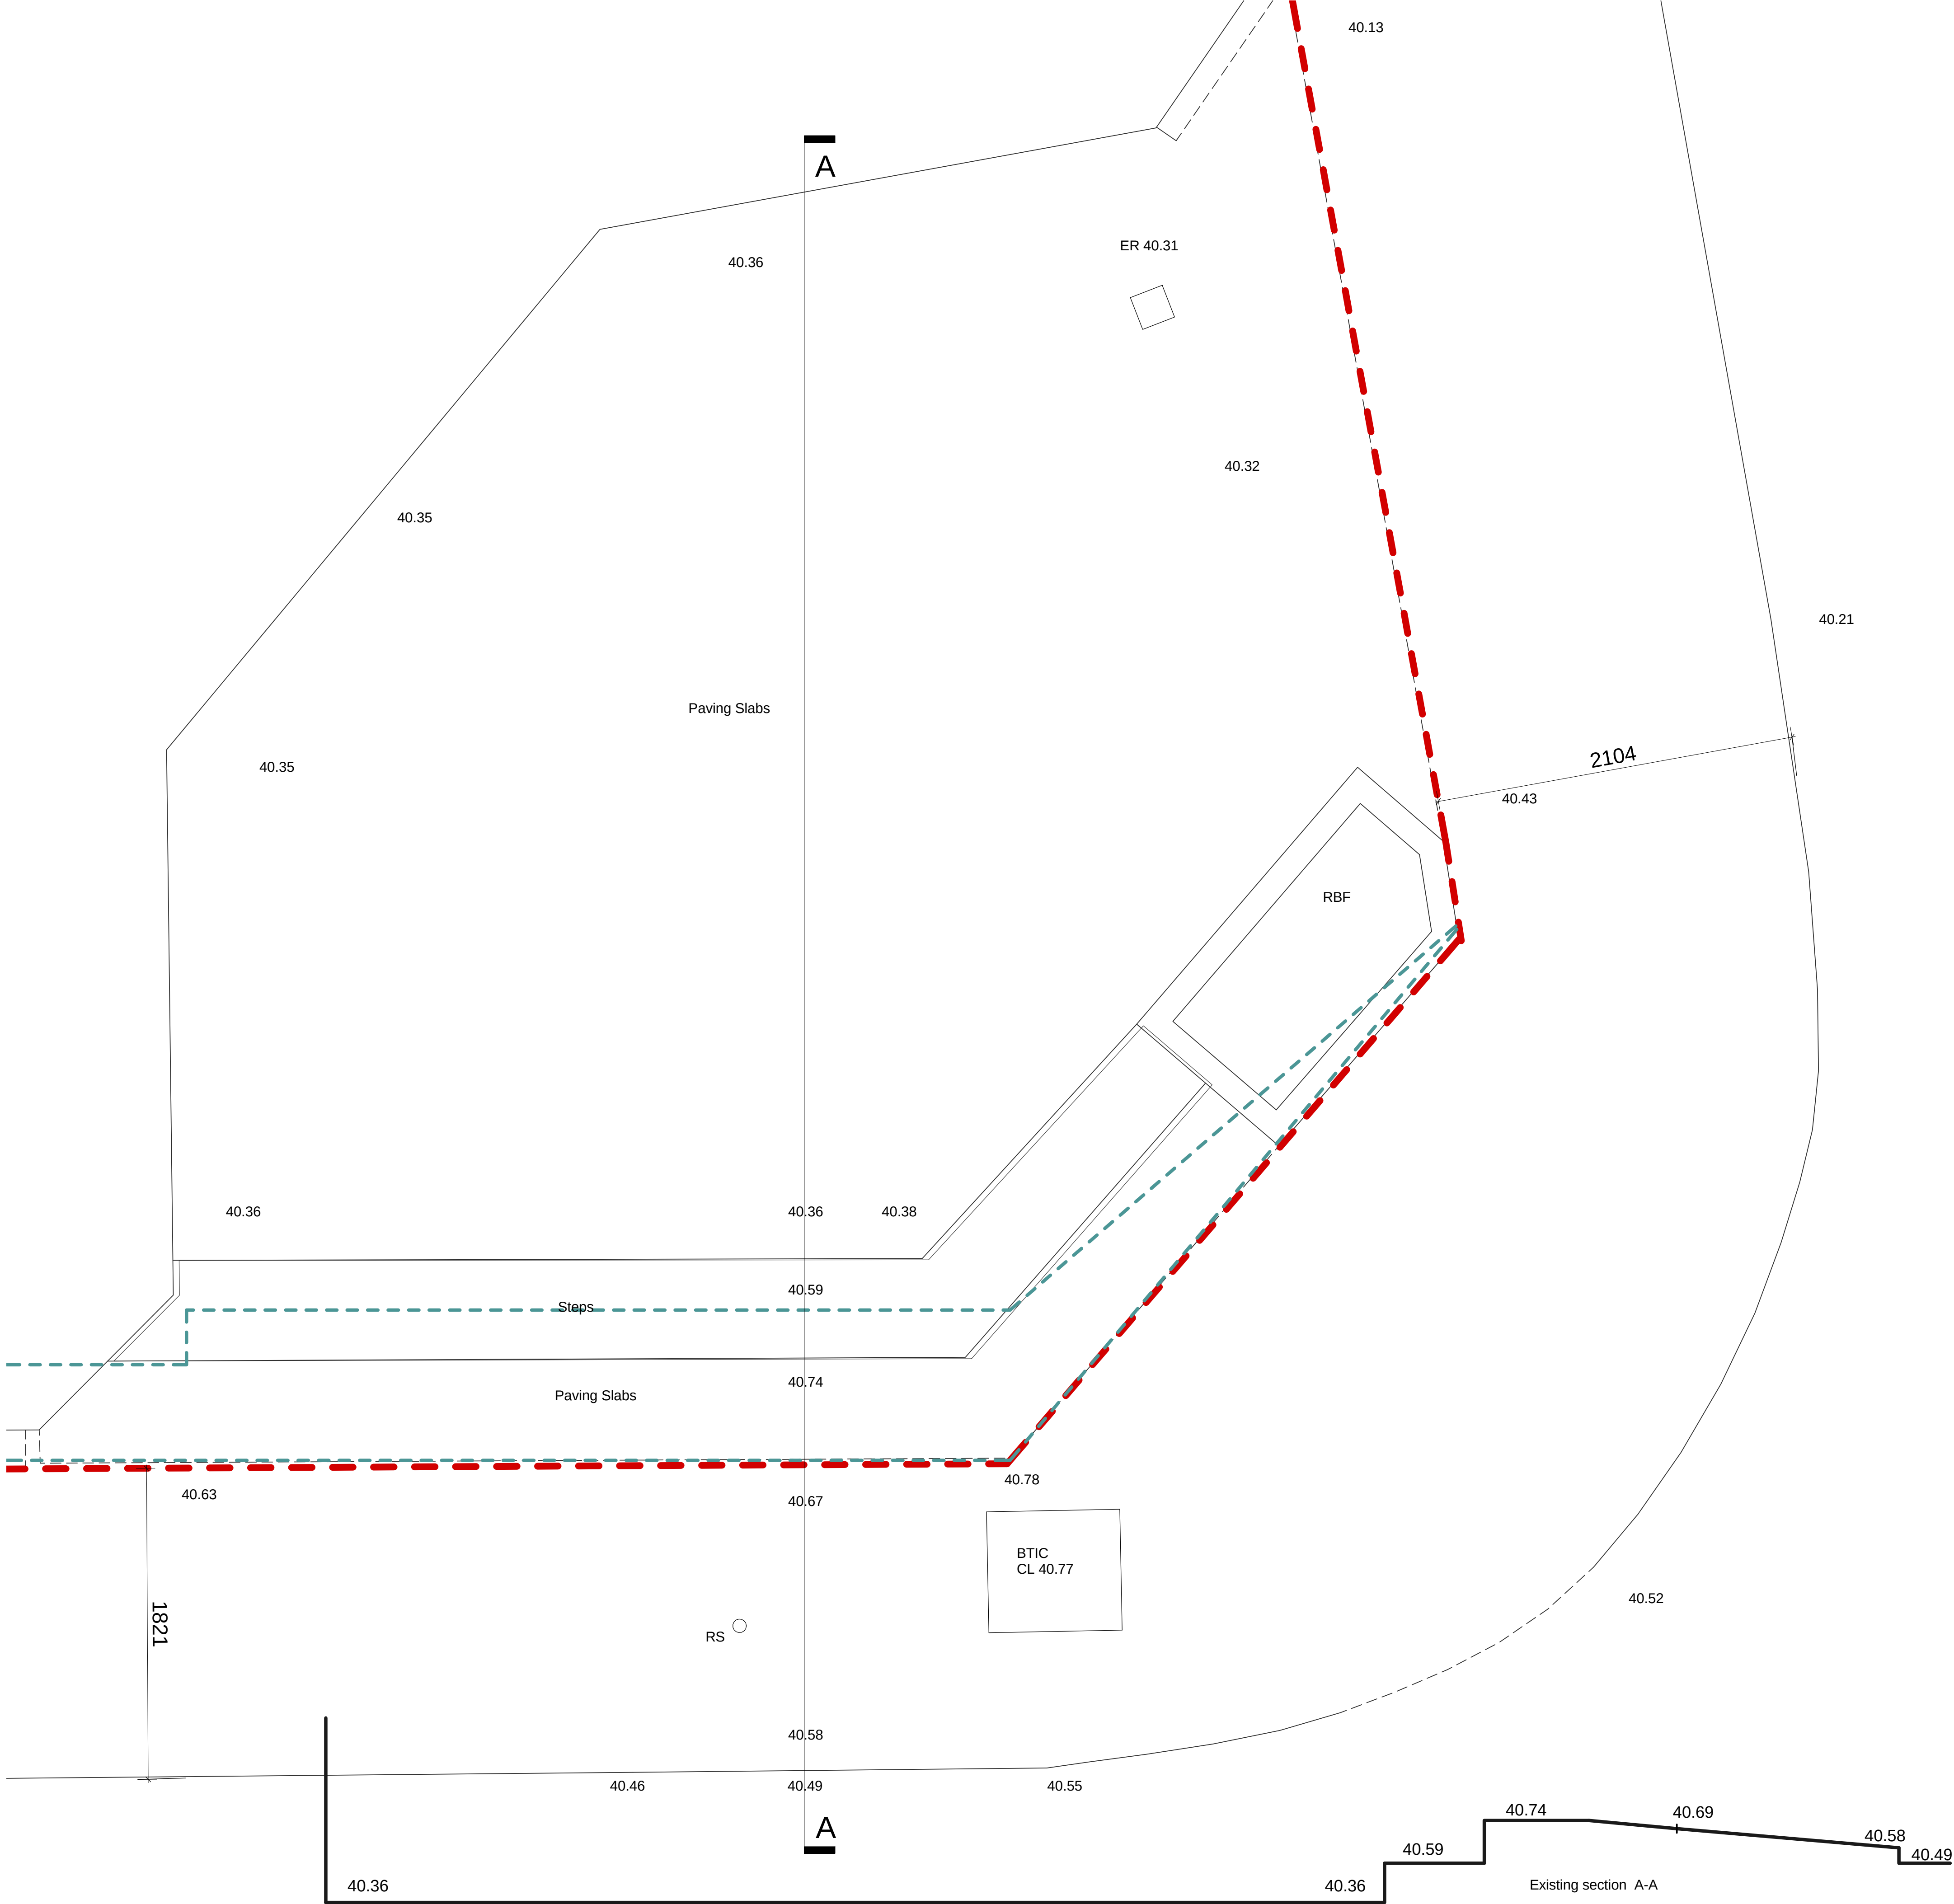

The scaling of this drawing cannot be assured				
Revision	Date	Dm	Ckd	
A	11/05/15	RP	SP	
B	15/05/15	RP	SP	
C	13/07/15	RP	OW	

NOTES

- Outline of the proposed layout.
- Boundary line.

PLANNING

Project
9 Greyfriars Road

Drawing Title
Existing Access

Date	Scale	Drawn by	Check by
15/06/15	1 : 20 @ A1	Author	Designer
Project No	Drawing No	Revision	
23897	PP-23A	C	

All external curtain walling and cladding systems to all main elevations and plant room enclosure to be undertaken by Contractor as contractor design portion. All external louvre and canopy systems to be undertaken by Contractor as contractor design portion. All other external cladding elements not determined under these drawings are to be progressed by Contractor as Contractor Design Portions.

