




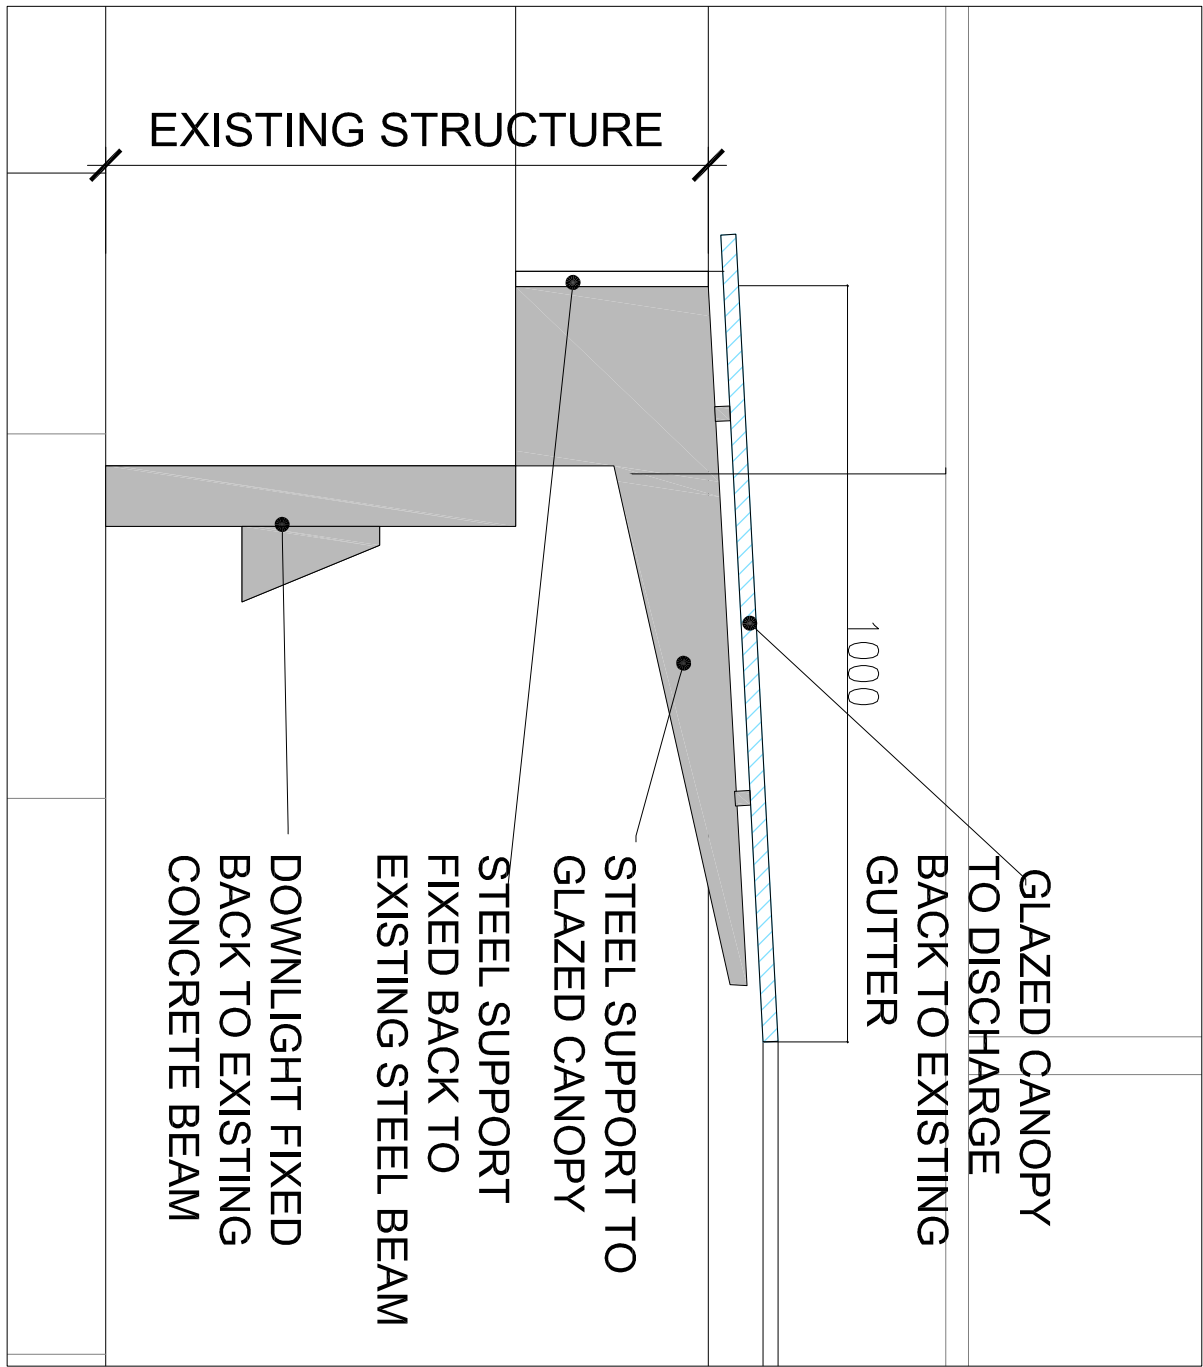

Proposed Canopy Profile '1' - Scale - 1:10

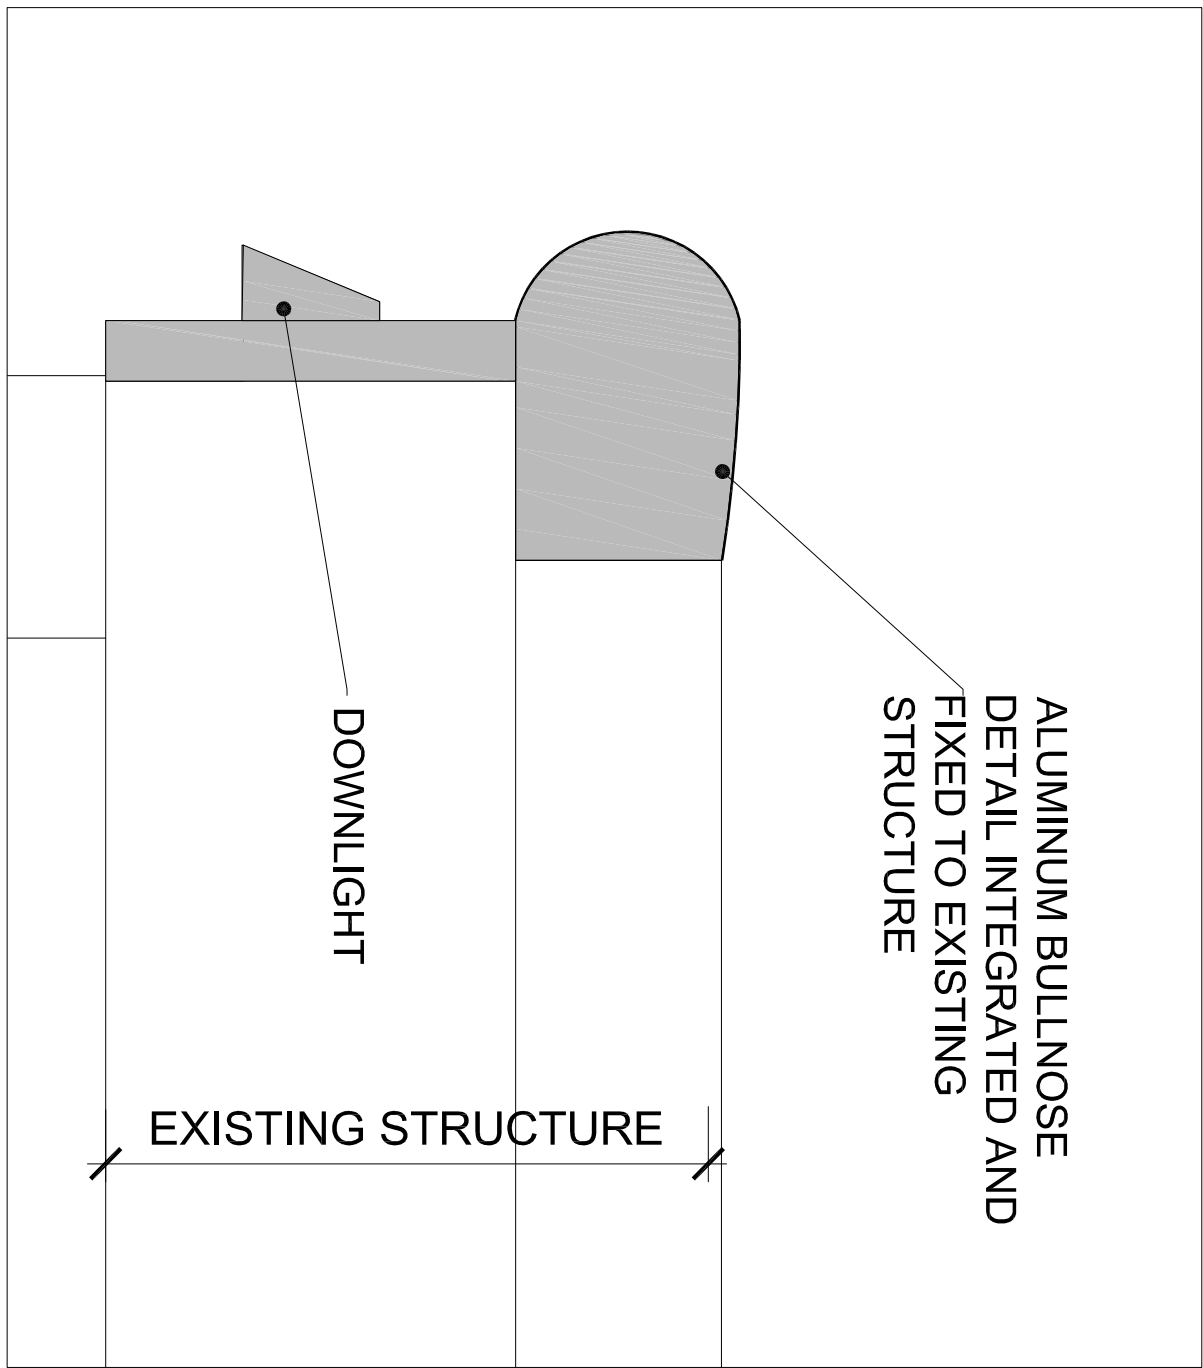

Proposed Canopy Profile '2' - SCALE - 1:10

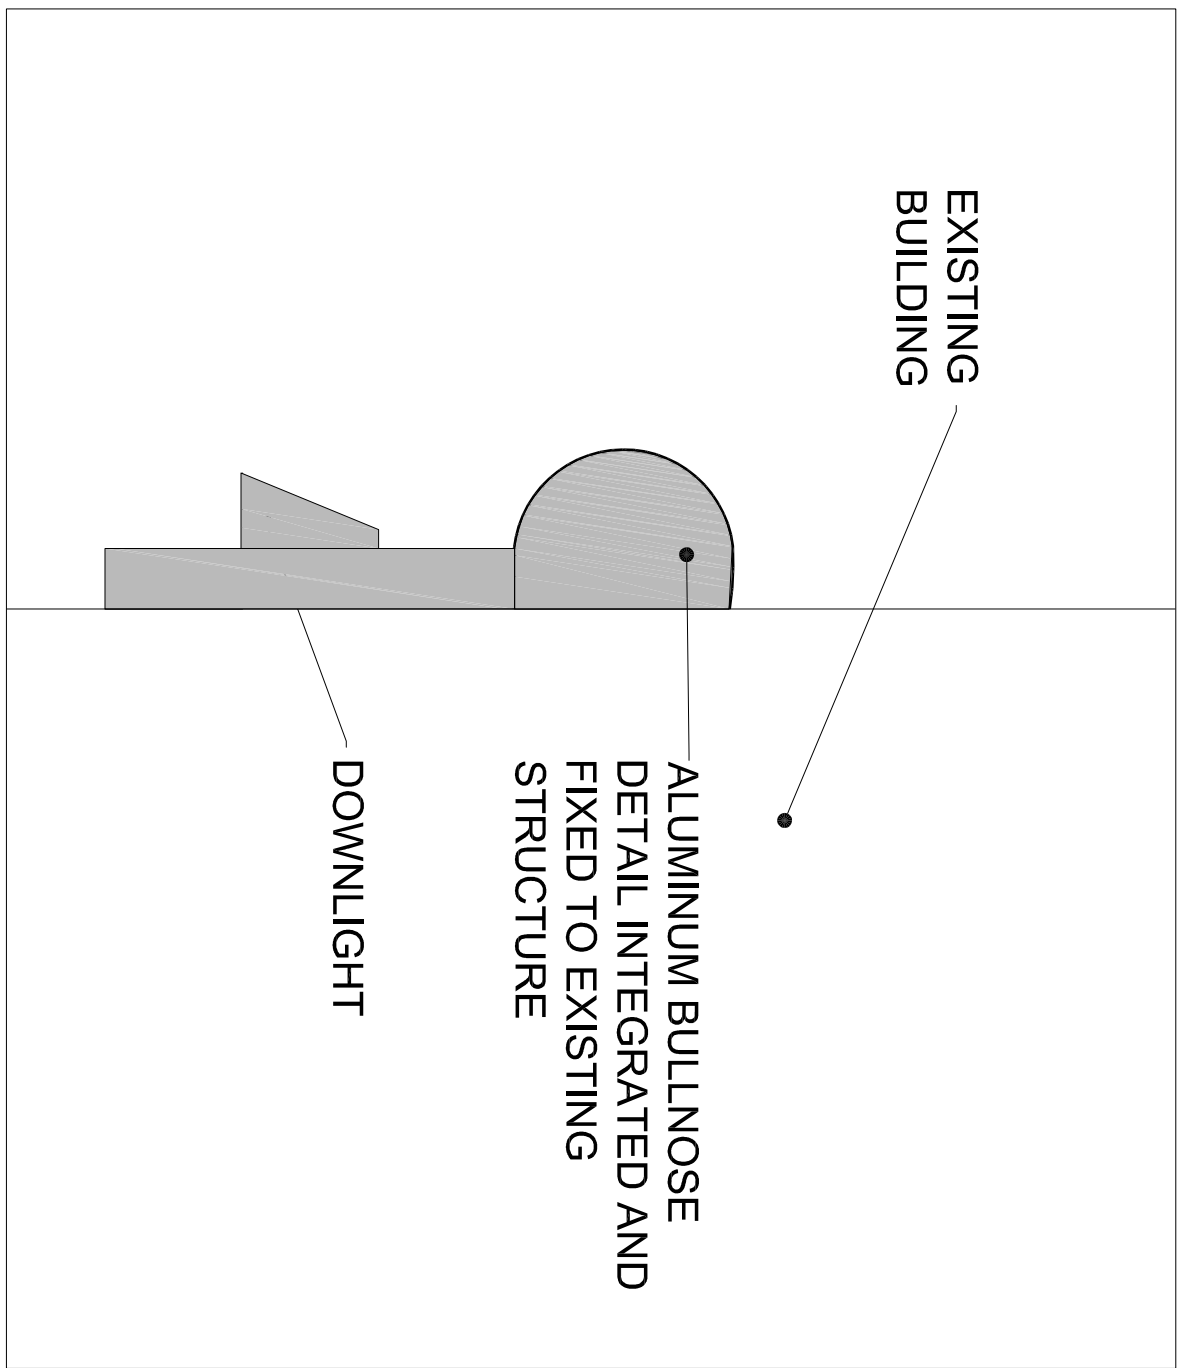



Proposed Profile '3' - SCALE - 1:10

MATERIALS (see elevation references):

- A - Light silver grey paneling- smooth faced
- B - Mid silver grey paneling- smooth faced
- C - Charcoal metal framework/detailing
- D - Grey horizontal ribbed cladding
- E - Brick-like cladding

PROFILES:

- 1 - Glazed projecting canopy and downlighting
- 2 - Bullnose pressed metal edge detailing with downlighting
- 3 - Bullnose pressed metal profile with downlighting

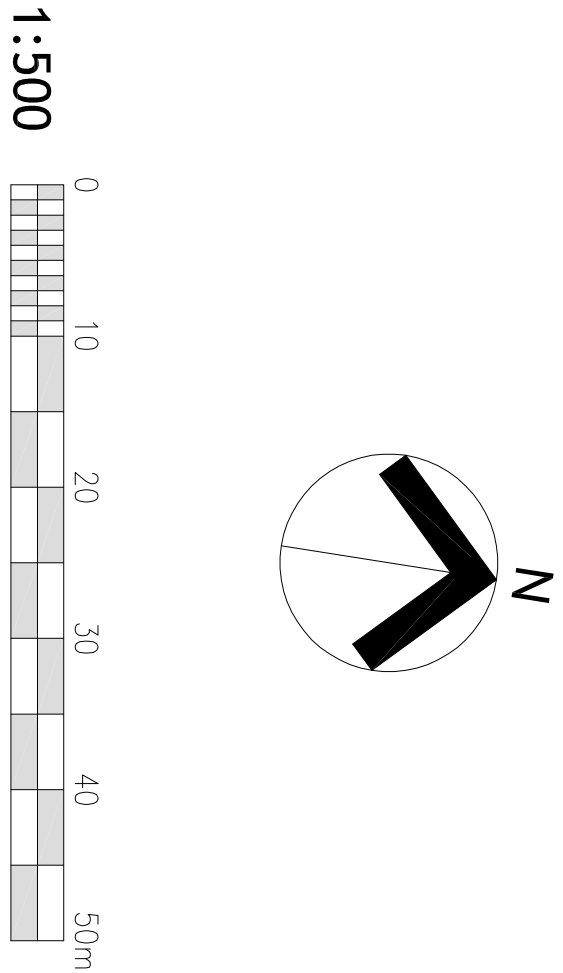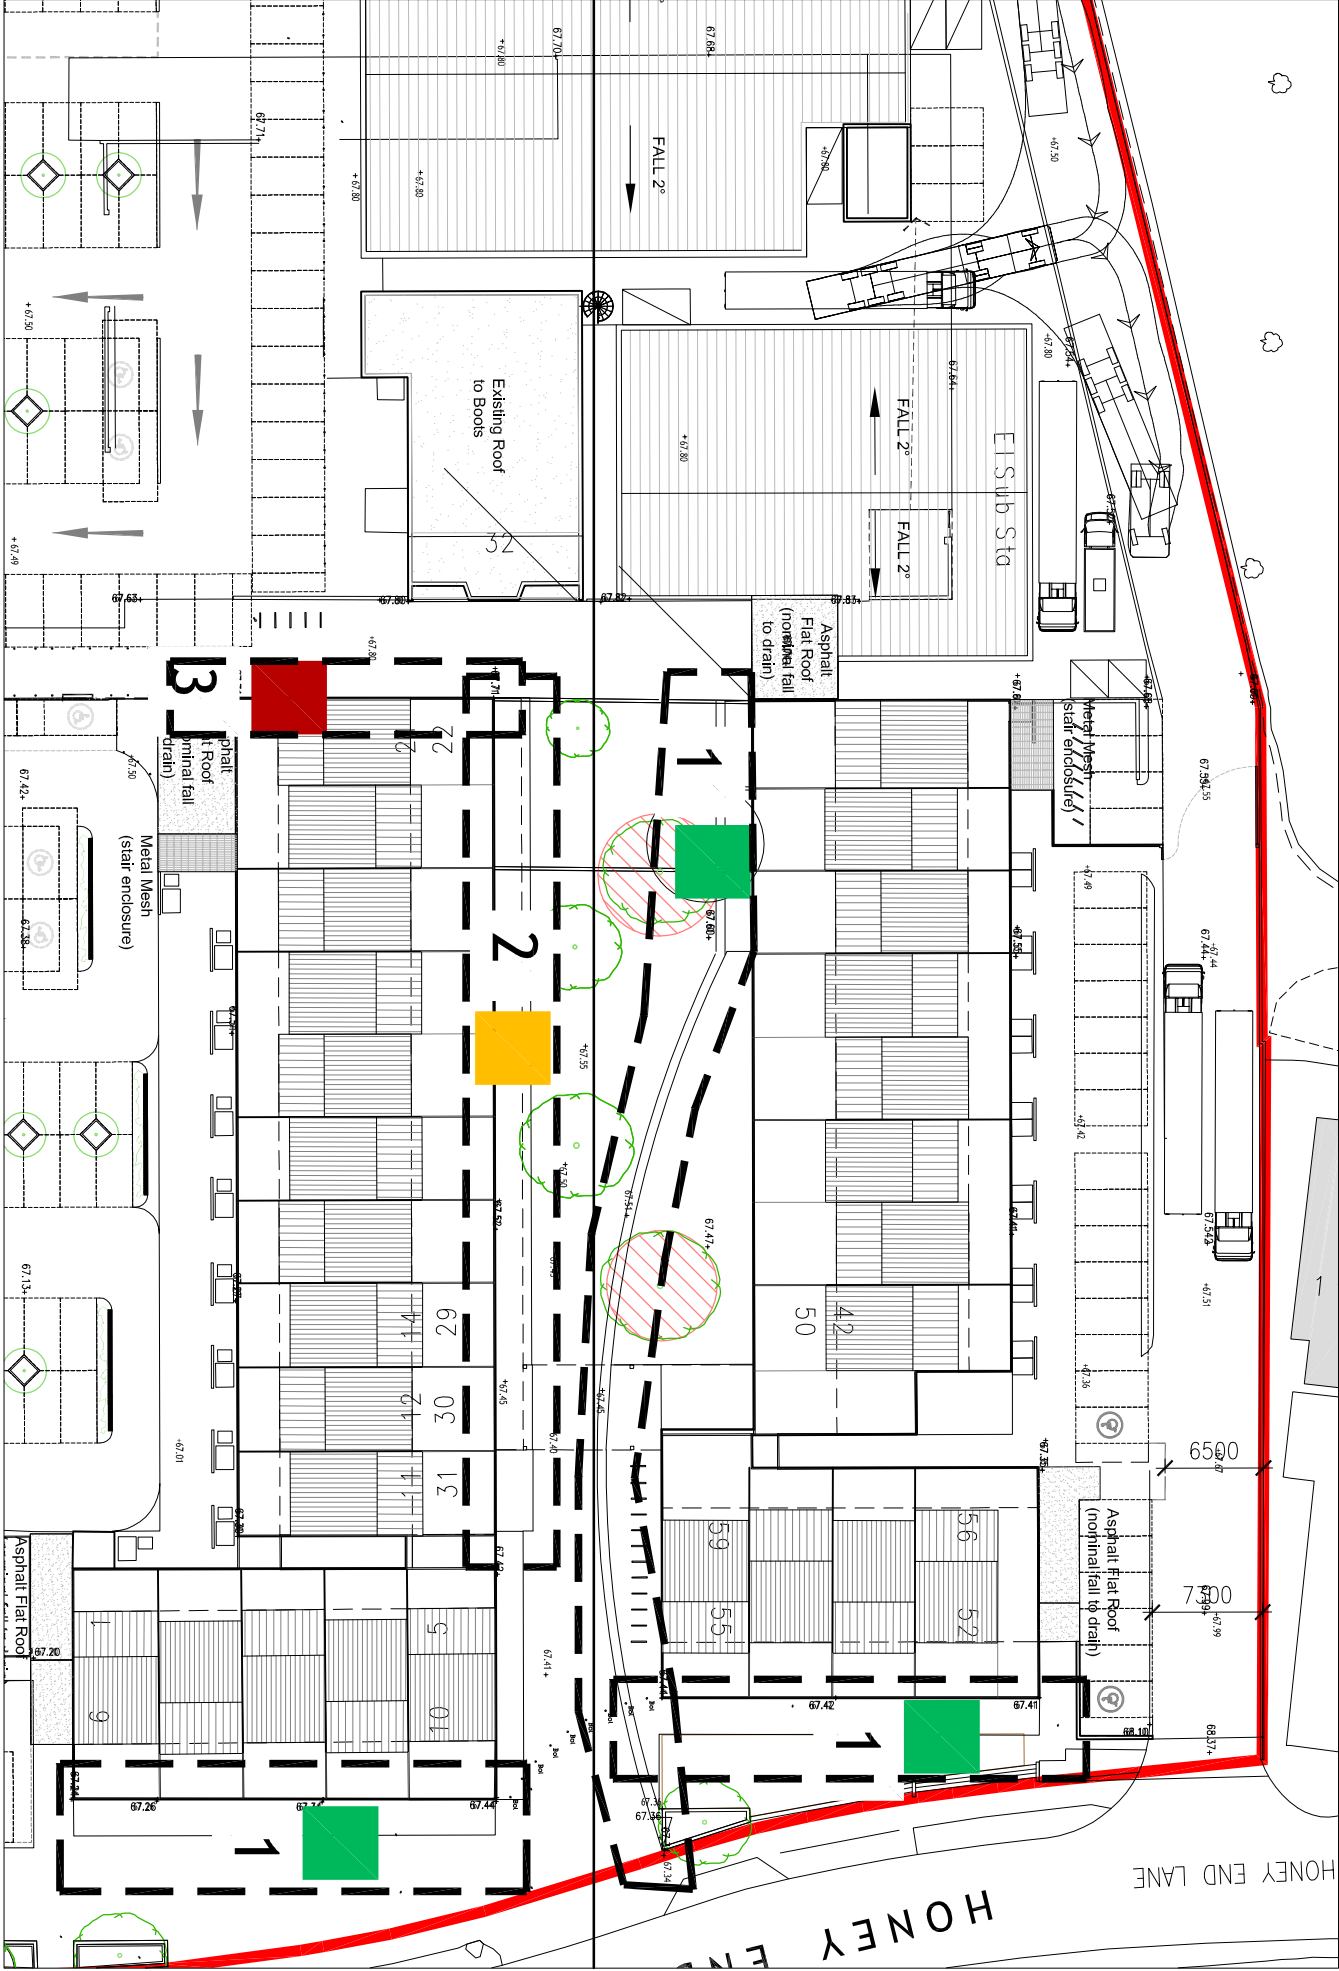

Proposed Canopy Details
Part Plan - Scale - 1:500

Rev	Date	Dim	Chgd	Description
-----	------	-----	------	-------------

PLANNING

client:

Chillingham Ltd

project:

Tlehurst, Reading

drawing title:

Materials and Profiles

scale of A1:

AS NOTED

drawing number:

1364.PL.1331

reason:

AS NOTED

date of A1:

Mar 15

scale of A1:

AS NOTED

date of A1:

Mar 15

scale of A1:

accord

architect

www.sccordarchitecture.com

Compton House, Walnut Tree Close, Guildford, Surrey, GU1 4TX

Tel 01483 453100 | T 01483 453210 | E design@ccordarchitecture.com