


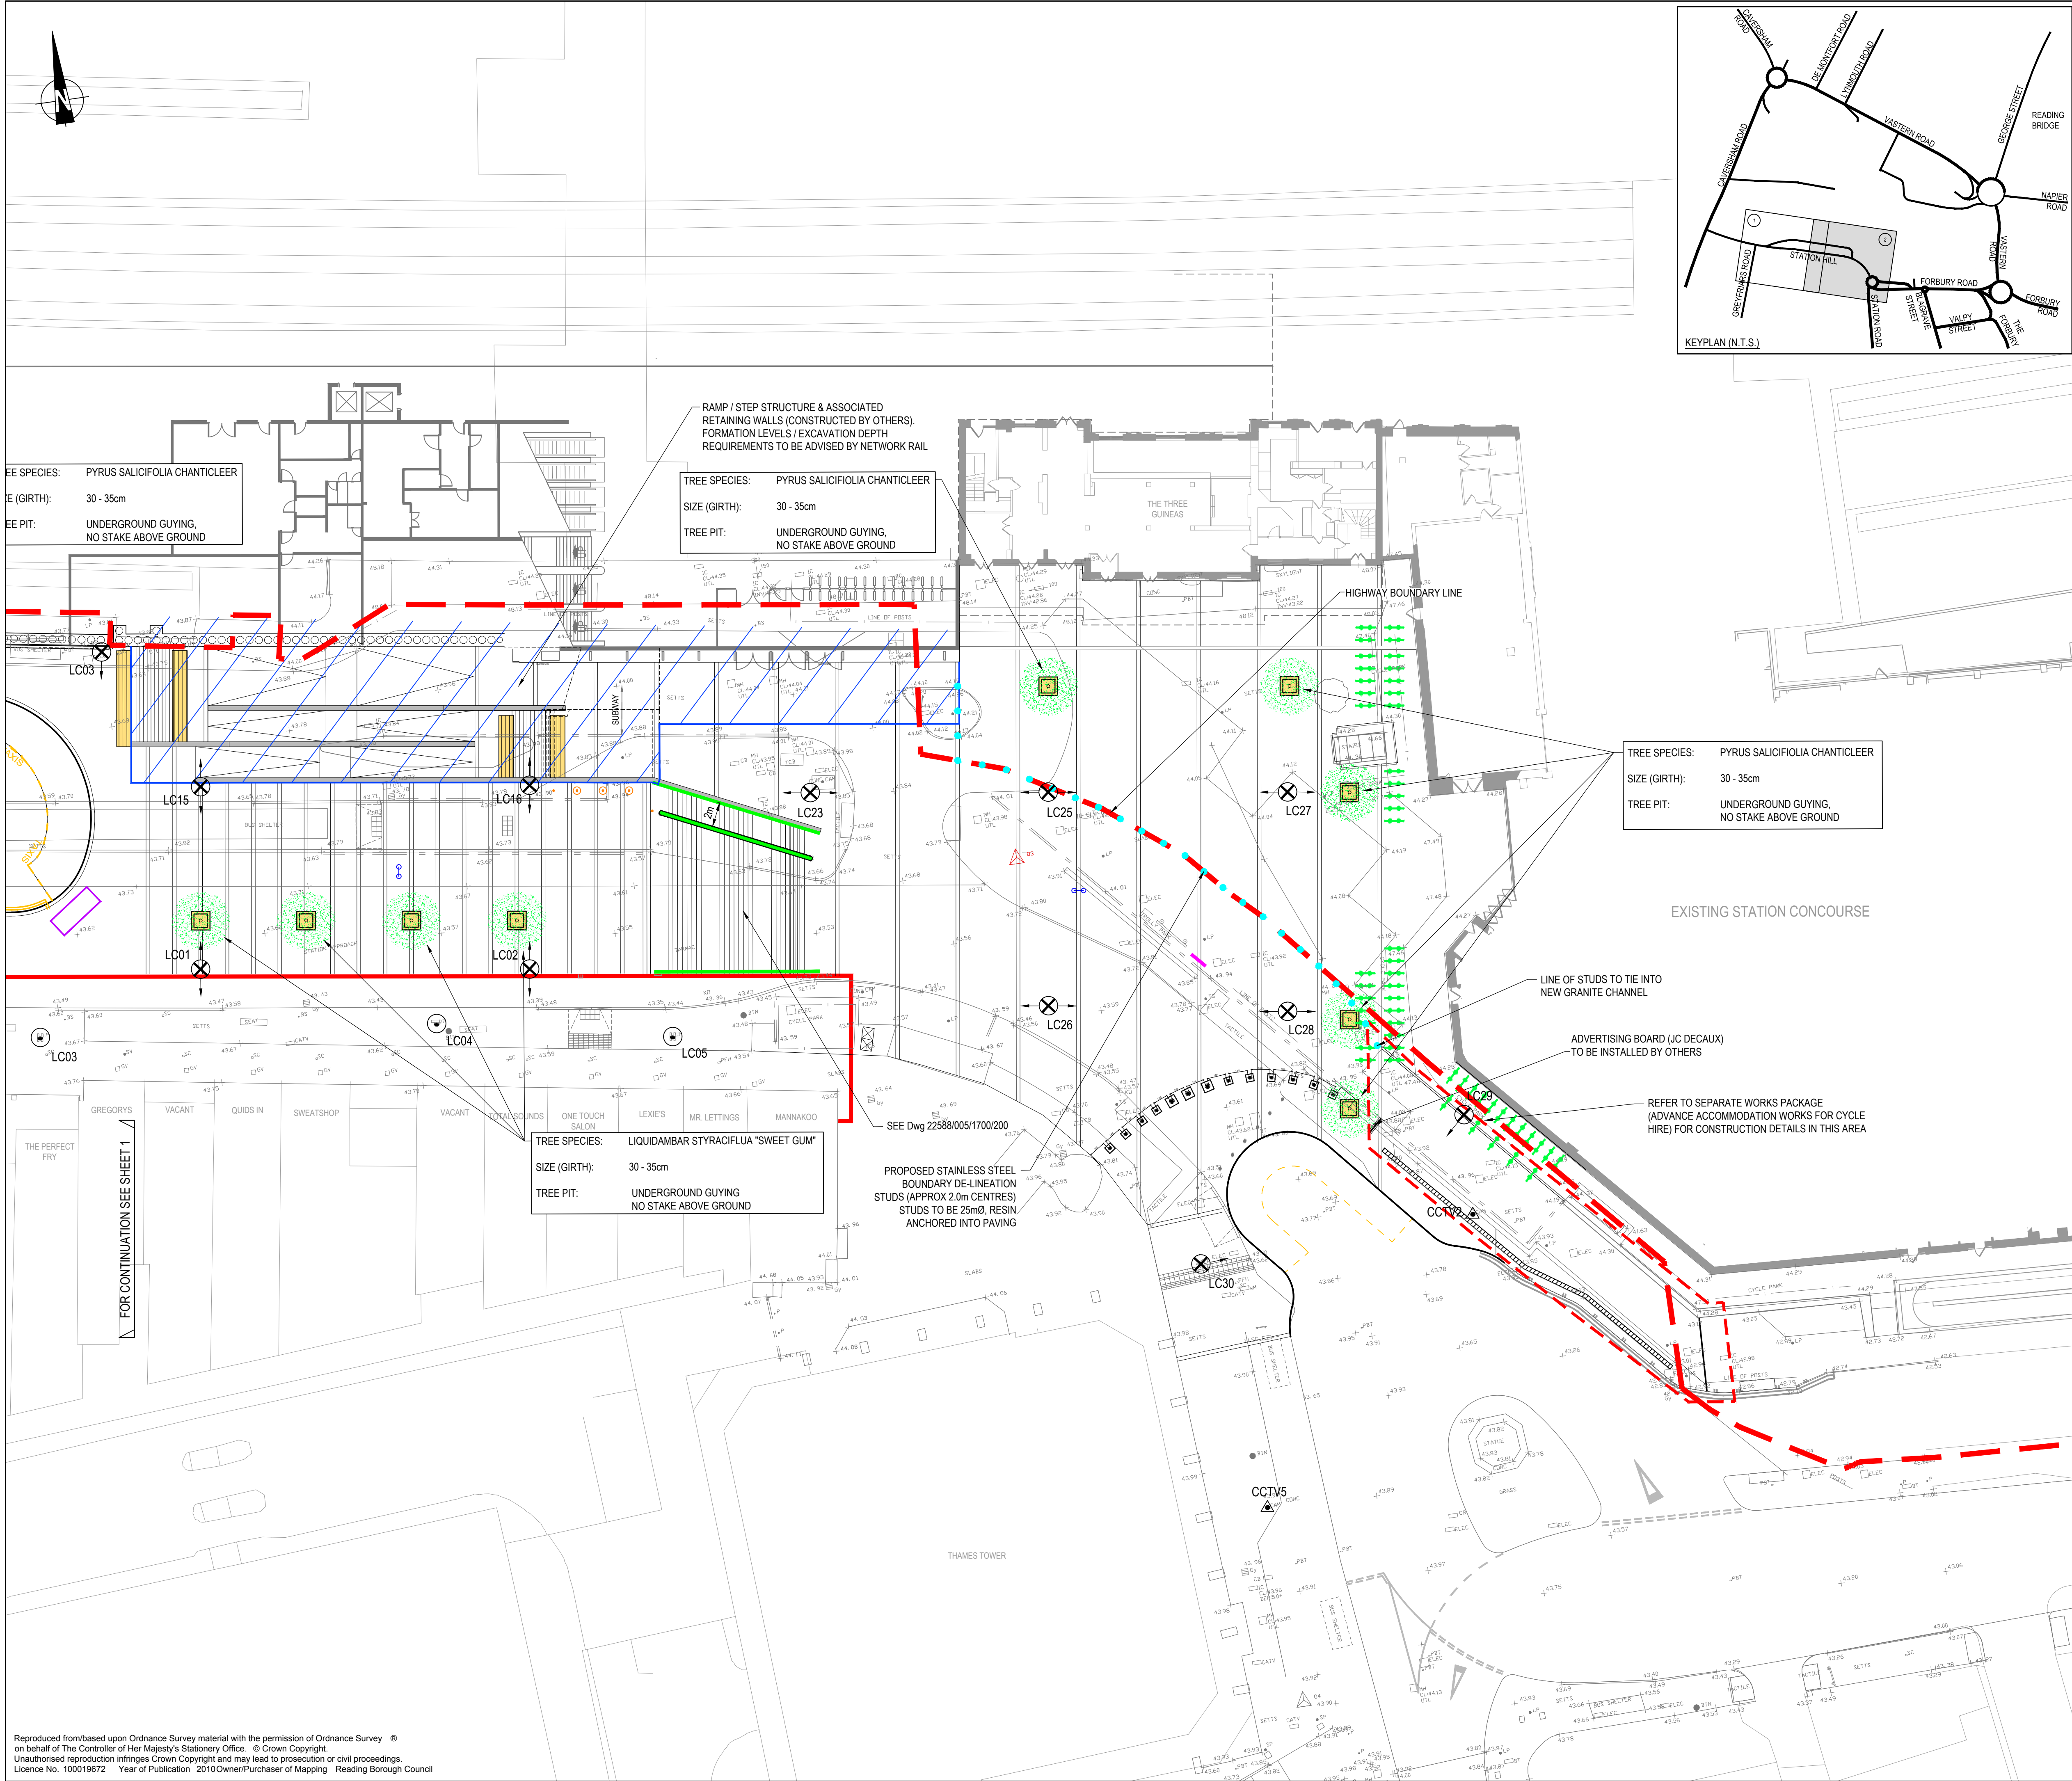

NOTES:				
1. TO BE READ IN CONJUNCTION WITH ALL OTHER DOCUMENTS AND DRAWINGS.				
2. DO NOT SCALE FROM THIS DRAWING. ALL DIMENSIONS IN m UNLESS OTHERWISE STATED.				
3. ALL STREET FURNITURE AND ROAD SIGNS TO HAVE MINIMUM LATERAL CLEARANCE TO KERB FACE OF 450mm (1000mm FOR CYCLE STANDS).				
4. LOCATIONS OF STREET FURNITURE AND TREES TO BE CONFIRMED ON SITE WITH THE ENGINEER.				
5. EXACT LOCATION OF BOLLARDS ADJACENT TO EACH BUS SHELTER SHALL BE AGREED ON SITE WITH THE ENGINEER.				
KEY				
	PROPOSED TREE AND TREE PIT SURFACE TREATMENT TYPE A. REFER TO APPENDIX 30/6 AND Dwg No. 22588/005/SD024 FOR DETAILS			
	PROPOSED TREE AND TREE PIT SURFACE TREATMENT TYPE B. REFER TO APPENDIX 30/6 AND Dwg No. 22588/005/SD024 FOR DETAILS			
	PROPOSED TREE AND TREE PIT (NO SURFACE TREATMENT). REFER TO APPENDIX 30/6 AND Dwg No. 22588/005/SD024 FOR DETAILS			
	PROPOSED LIGHTING STANDING AREA. REFER TO Dwg No. 22588/005/SD022 FOR DETAILS			
	PROPOSED HEDRA HELIX (ENGLISH IVY) - SEE APPENDIX 30/5			
	PROPOSED DAFFODIL AND NARCISSESS "NATURALISING" MIX - SEE APPENDIX 30/5 EXACT AREAS TO BE AGREED WITH ENGINEER ON SITE. (HEDRA HELIX (ABOVE) ALSO IN THIS AREA)			
	PROPOSED VOSS TB BOLLARD (TB10-140) LOCATION. REFER TO APPENDIX 30/M 1 AND Dwg No. 22588/005/SD020 FOR DETAILS			
	PROPOSED VOSS TB REMOVABLE BOLLARD (TB10d - 140)			
	PROPOSED ATG FIXED STAINLESS STEEL BOLLARD. REFER TO Dwg No. 22588/005/SD020 FOR DETAILS			
	PROPOSED ATG MANUALLY RETRACTABLE BOLLARDS REFER TO Dwg No. 22588/005/SD020 FOR DETAILS			
	PROPOSED VOSS LB BIN REFER TO APPENDIX 30/1 AND Dwg No. 22588/005/SD030 FOR DETAILS			
	PROPOSED FURNITURES ZENITH 6A BENCH REFER TO APPENDIX 30/1 AND Dwg No. 22588/005/SD031 FOR DETAILS			
	PROPOSED FURNITURES ZENITH B6 BENCH REFER TO APPENDIX 30/1 AND Dwg No. 22588/005/SD031 FOR DETAILS			
	PROPOSED VOSS CS CYCLE STAND REFER TO APPENDIX 30/1 AND Dwg No. 22588/005/SD021 FOR DETAILS			
	PROPOSED RBC INFORMATION MAP SIGN (RE-USE EXISTING)			
	ELECTRONIC ADVERTISING BOARD TO BE INSTALLED BY OTHERS (RE-USE EXISTING)			
	EXISTING ADVERTISING (MEDIA SCREEN) BOARD - DUE TO BE INSTALLED 2012 (RBC)			
	EXISTING BT TELEPHONE CALL BOX			
	RELOCATED BT TELEPHONE CALL BOX			
	PROPOSED LIGHTING COLUMN			
	EXISTING LIGHTING COLUMN TO REMAIN			
	EXISTING CCTV MAST TO REMAIN			
	PROPOSED BUS SHELTER (TO BE INSTALLED BY OTHERS) - SEE APPENDIX 30/1			
	PROPOSED TAXI SHELTER (SHELTER TO BE INSTALLED BY OTHERS) - SEE APPENDIX 30/1			
	PROPOSED PEDESTRIAN GRAB RAILING REFER TO Dwg No. 22588/005/1700/200 AND APPENDIX 30/1			
	EXTENT OF NETWORK RAIL / COSTAIN HOCHTIEF JV WORKS. RAMP/STEP STRUCTURE TO BE CONSTRUCTED BY OTHERS PRIOR TO COMMENCEMENT OF EXTERNAL WORKS			
	PROPOSED RETAINING WALL			
	SOUTHERN DEVELOPMENT HOARDING LINE AT TOP OF EMBANKMENT			
C8	Boundary Studs Added	ARM	24.03.14	SE
C7	Bollard Key Amended	ARM	08.01.14	SE
C6	C6 Bollard Locations Revised	ARM	24.10.13	SE
C5	Revised Proposed Cycle Rack Locations & Taxi Loop Added	NK	29.08.13	SE
C4	Incorporation of Southern Development	JW	17.04.13	KM
C3	Minor amendments	TSH	26.11.12	CC
C2	Construction Issue	DE	11.10.12	CC
C1	Contract Issue	JNC	06.01.12	SM
T1	Tender Issue	pjd	27.05.11	Rev
Mark	Revision	Drawn	Date	Chkd

SCALING NOTE: Do not scale from this drawing. If in doubt, ask.
UTILITIES NOTE: The position of any existing public or private sewers, utility services, plant or apparatus shown on this drawing is believed to be correct, but no warranty to this is expressed or implied. Other such plant or apparatus may also be present but not shown. The Contractor is therefore advised to undertake his own investigation where the presence of any existing sewers, services, plant or apparatus may affect his operations.

Drawing Issue Status
CONSTRUCTION

READING STATION AREA
SOUTH WEST INTERCHANGE
LANDSCAPING & STREET FURNITURE
SHEET 2 OF 2

Reading
BOROUGH COUNCIL

Offices throughout the UK,
continental Europe, Africa and Asia
www.peterbrett.com
© Peter Brett Associates LLP
READING
Tel: 0118 950 0761 Fax: 0118 959 7498

Date of 1st Issue May 11	Drawn by JNC
A1 Scale 1:250	Checked by PJG
Drawing Number 22588/005/3000/02	Revision C8