



Rev	Description	Date

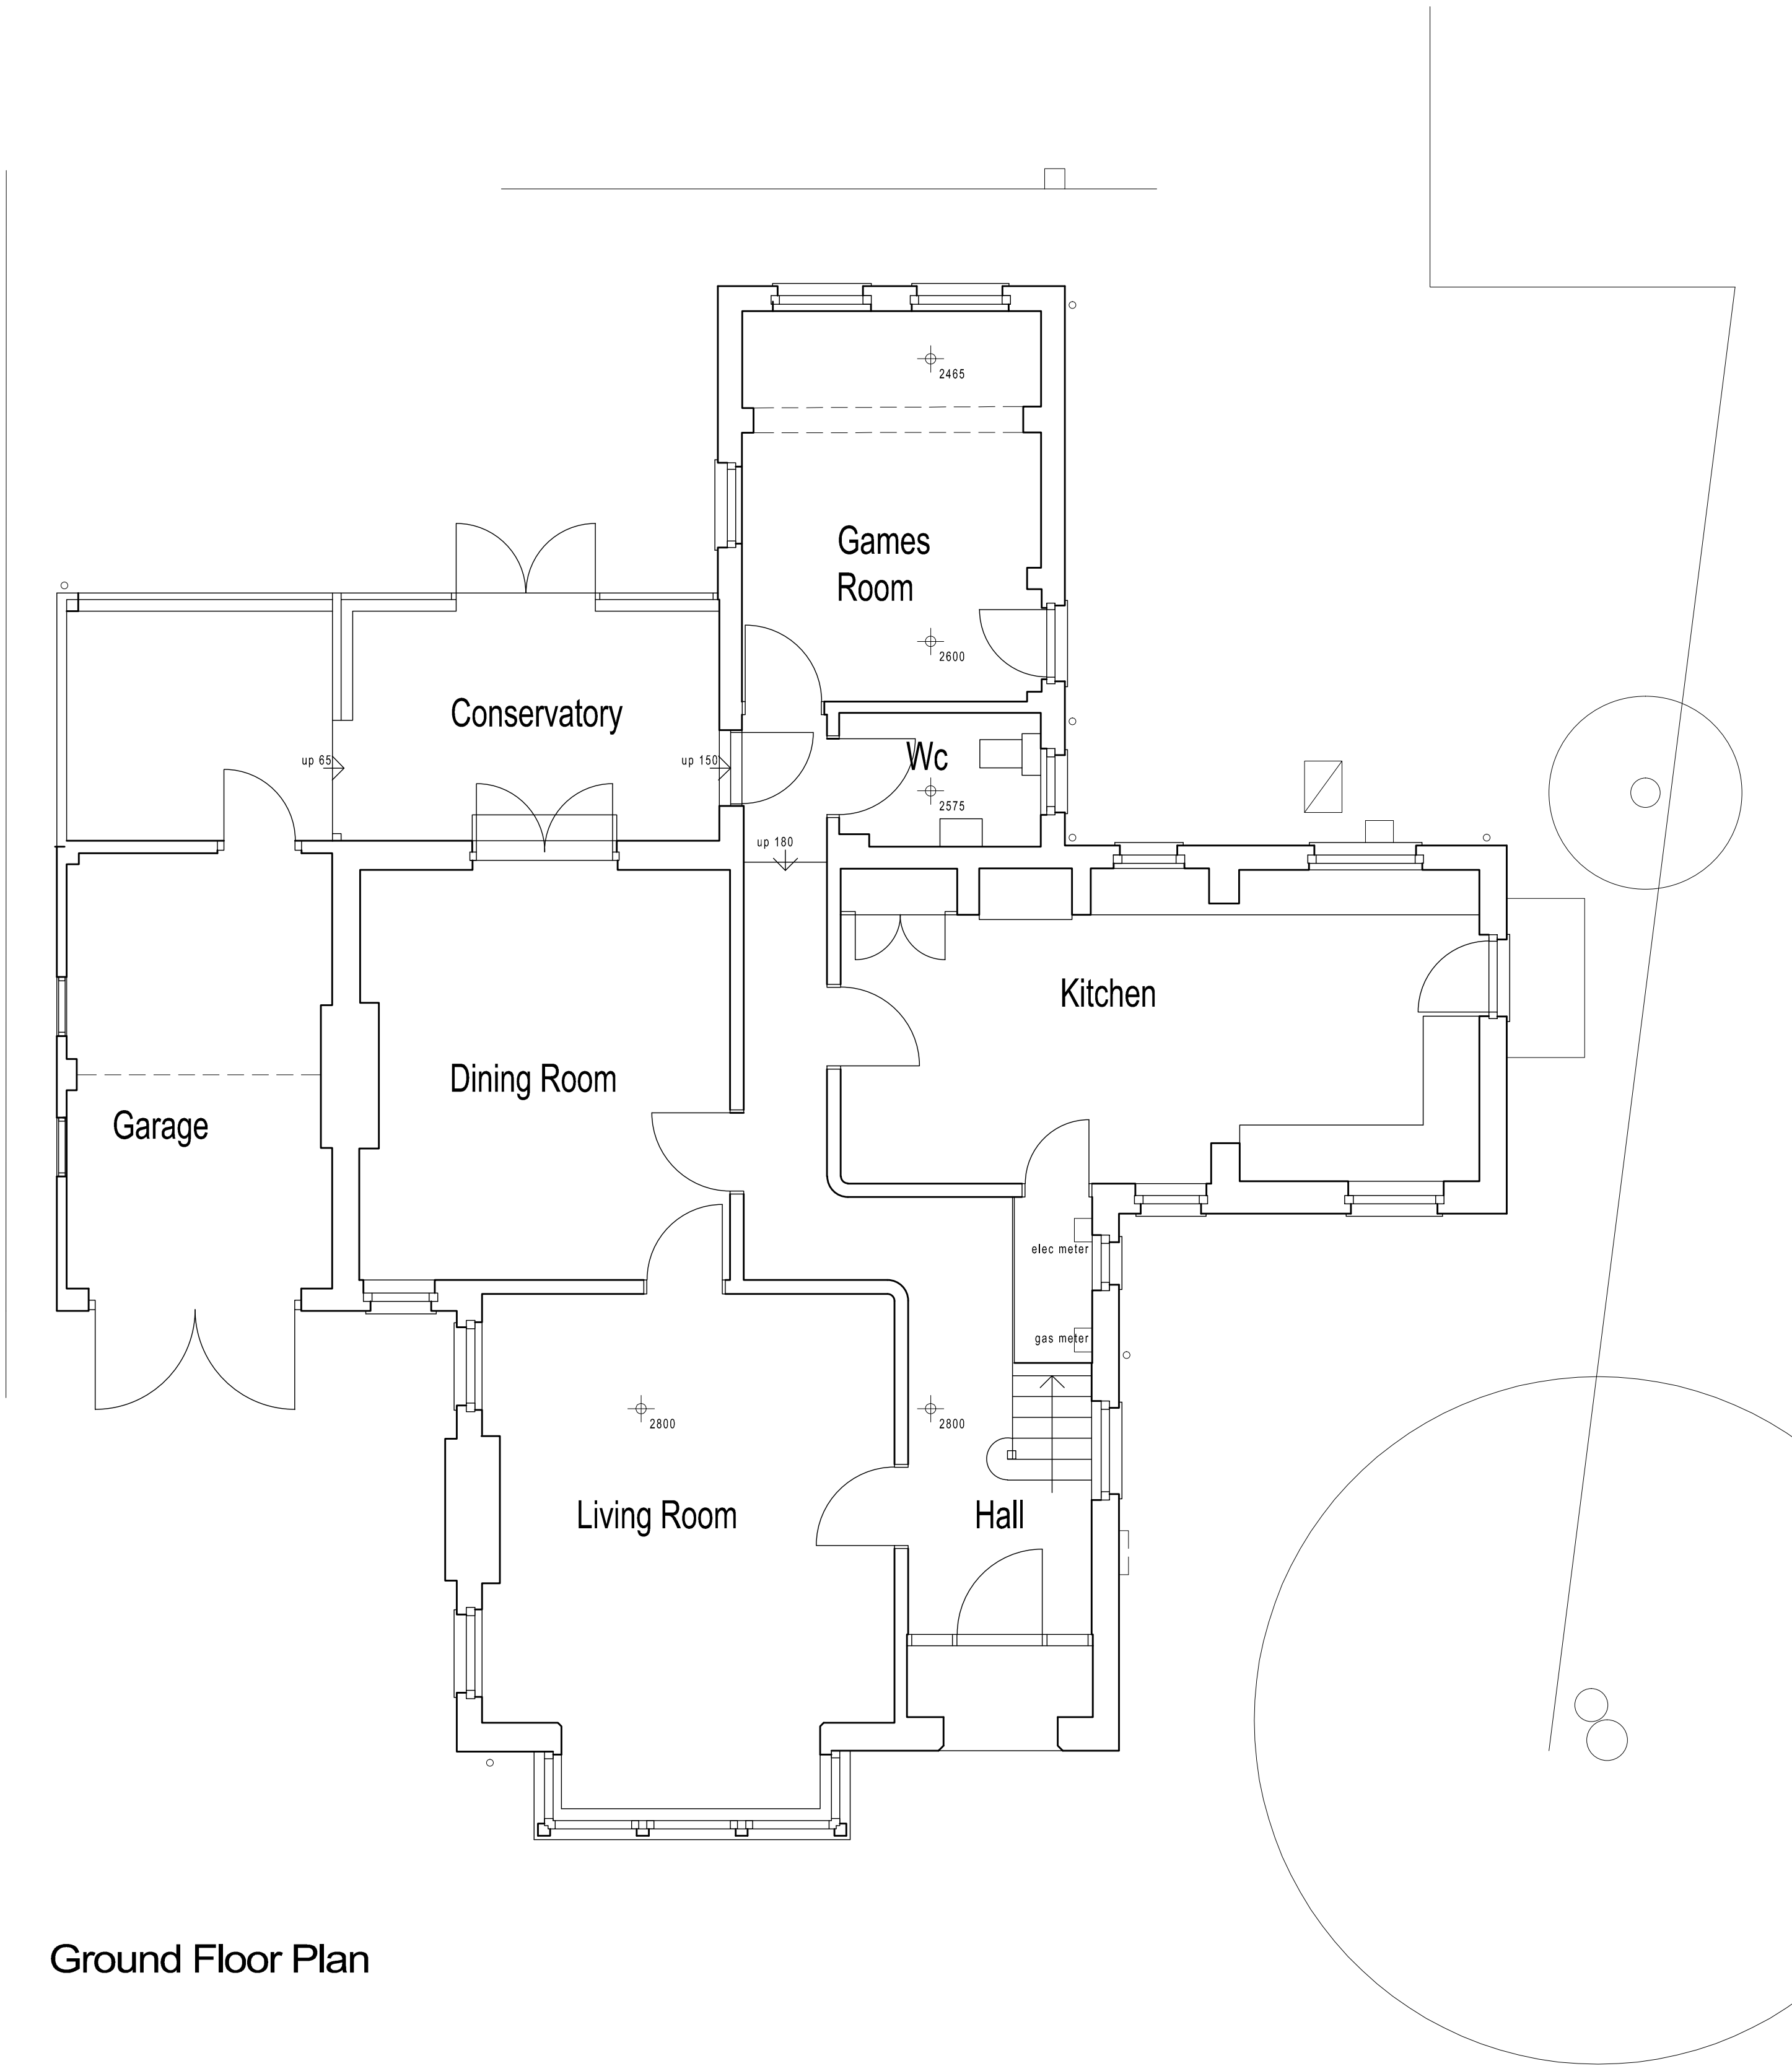

Ground Floor Plan

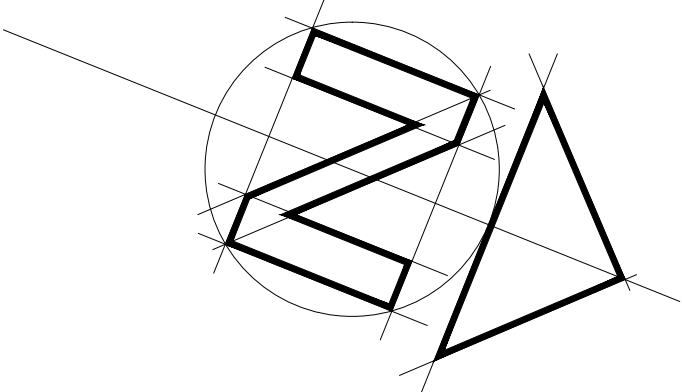

First Floor Plan

1:50 scale Bar
This Drawing has been produced for printing onto A1 size paper,
If printing on A3 please use the scale below for reference.



Day • Tanner Partnership

ARCHITECTURE
AND PLANNING

CLIENT

Mr & Mrs H Pringle

JOB

11 Darell Road,
Caversham RG4 7AY
As Existing Floor Plan

DRG

SCALE

1:50

DRAWN

JB

DATE

Nov 14

3234/01

www.daytanner.co.uk

Wokingham
51 Peach Street
Wokingham
Berkshire
RG40 1XP
0118 989 0808
info@daytanner.co.uk

Reading
55 Church Street
Caversham
Reading
RG4 9AX
0118 946 1242
rdgoffice@daytanner.co.uk