




LIVING/
DINING
KITCHEN
A3
2 BED
57.9M2/623FT2
BATH
BEDROOM
2
BEDROOM
1
BLOCK A
GRC 9.5 INTERNAL
511 5M2/5508FT2
BEDROOM
2
BEDROOM
1
LIVING/
DINING
A2
2 BED
65.6M2/706FT2
BATH
BEDROOM
1
BEDROOM
2
BEDROOM
2
BEDROOM
1
LIVING/
DINING
A1
2 BED
66.5M2/715FT2
BATH
KITCHEN
KITCHEN
A4
2 BED
64.8M2/697FT2
LIVING/
DINING
KITCHEN
BATH
KITCHEN
BATH
BATH
KITCHEN
43.5M2/468FT2
A7
2 BED
66.5M2/715FT2
A3
BED
48.7M2/524FT2
BED
2
BEDROOM
1
LIVING/
DINING
LIVING
DINING
BEDROOM
1
7
6
8



LIVING/
DINING
BEDROOM
2
BEDR
A1
2 BED
68.2M2/734FT2
KITCHEN
BATH
KITCHEN
A7
2 BED
66.5M2/715FT2
BED
2
BEDROOM
1
LIVING/
DINING
KITCHEN
LIVING/
DINING
1 BED
43.3M2/466FT2
BEDROOM
1
BATH
BEDROOM
1
1 BED
46.5M2/501FT2
BATH
KITCHEN
LIVING/
DINING
2 BED
68.7M2/740FT2
BEDROOM
2
BEDROOM
1
BATH
STAIR 1
BATH
BEDROOM
1
BLOCK B
GROSS INTERNAL
359.6M2/3873FT2
BEDROOM
2
2 BED
68.5M2/737FT2
LIVING/
DINING
KITCHEN
BATH
BEDROOM
1
BEDROOM
2
2 BED
69.3M2/745FT2
LIVING/
DINING
KITCHEN

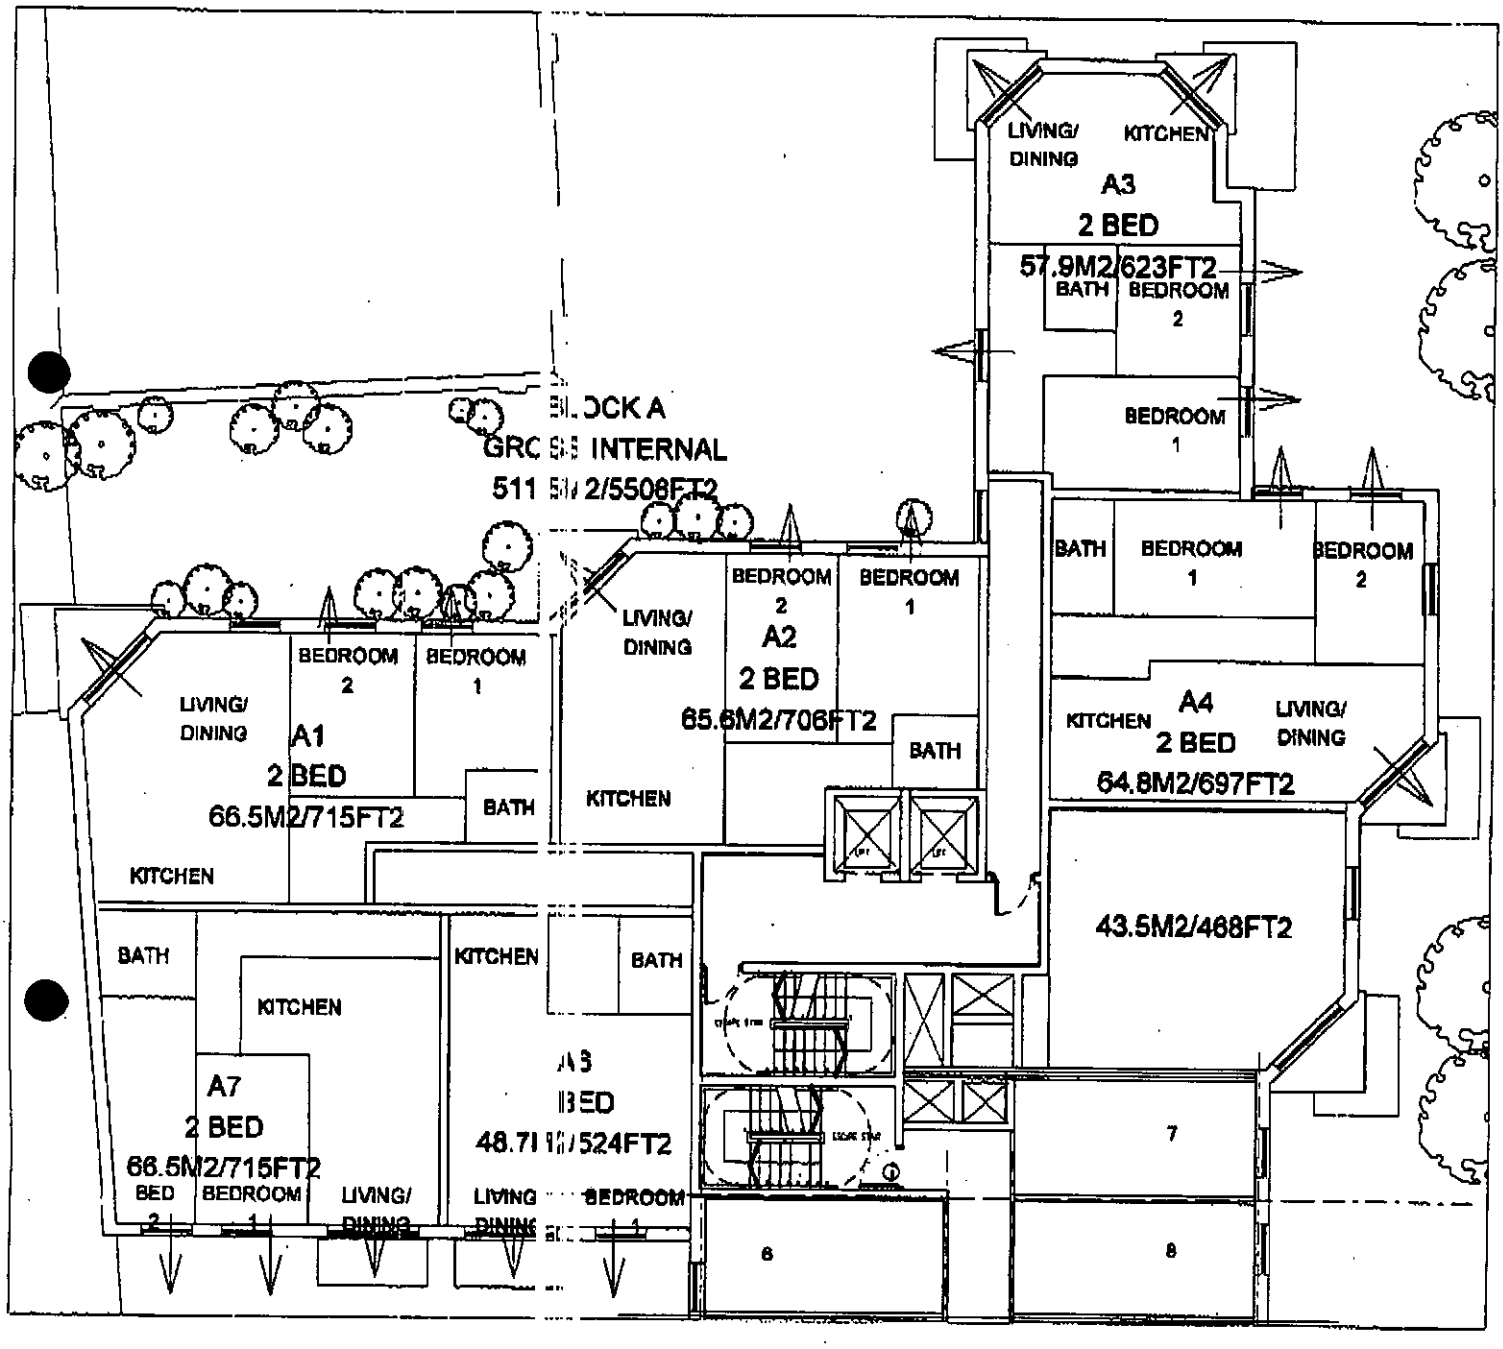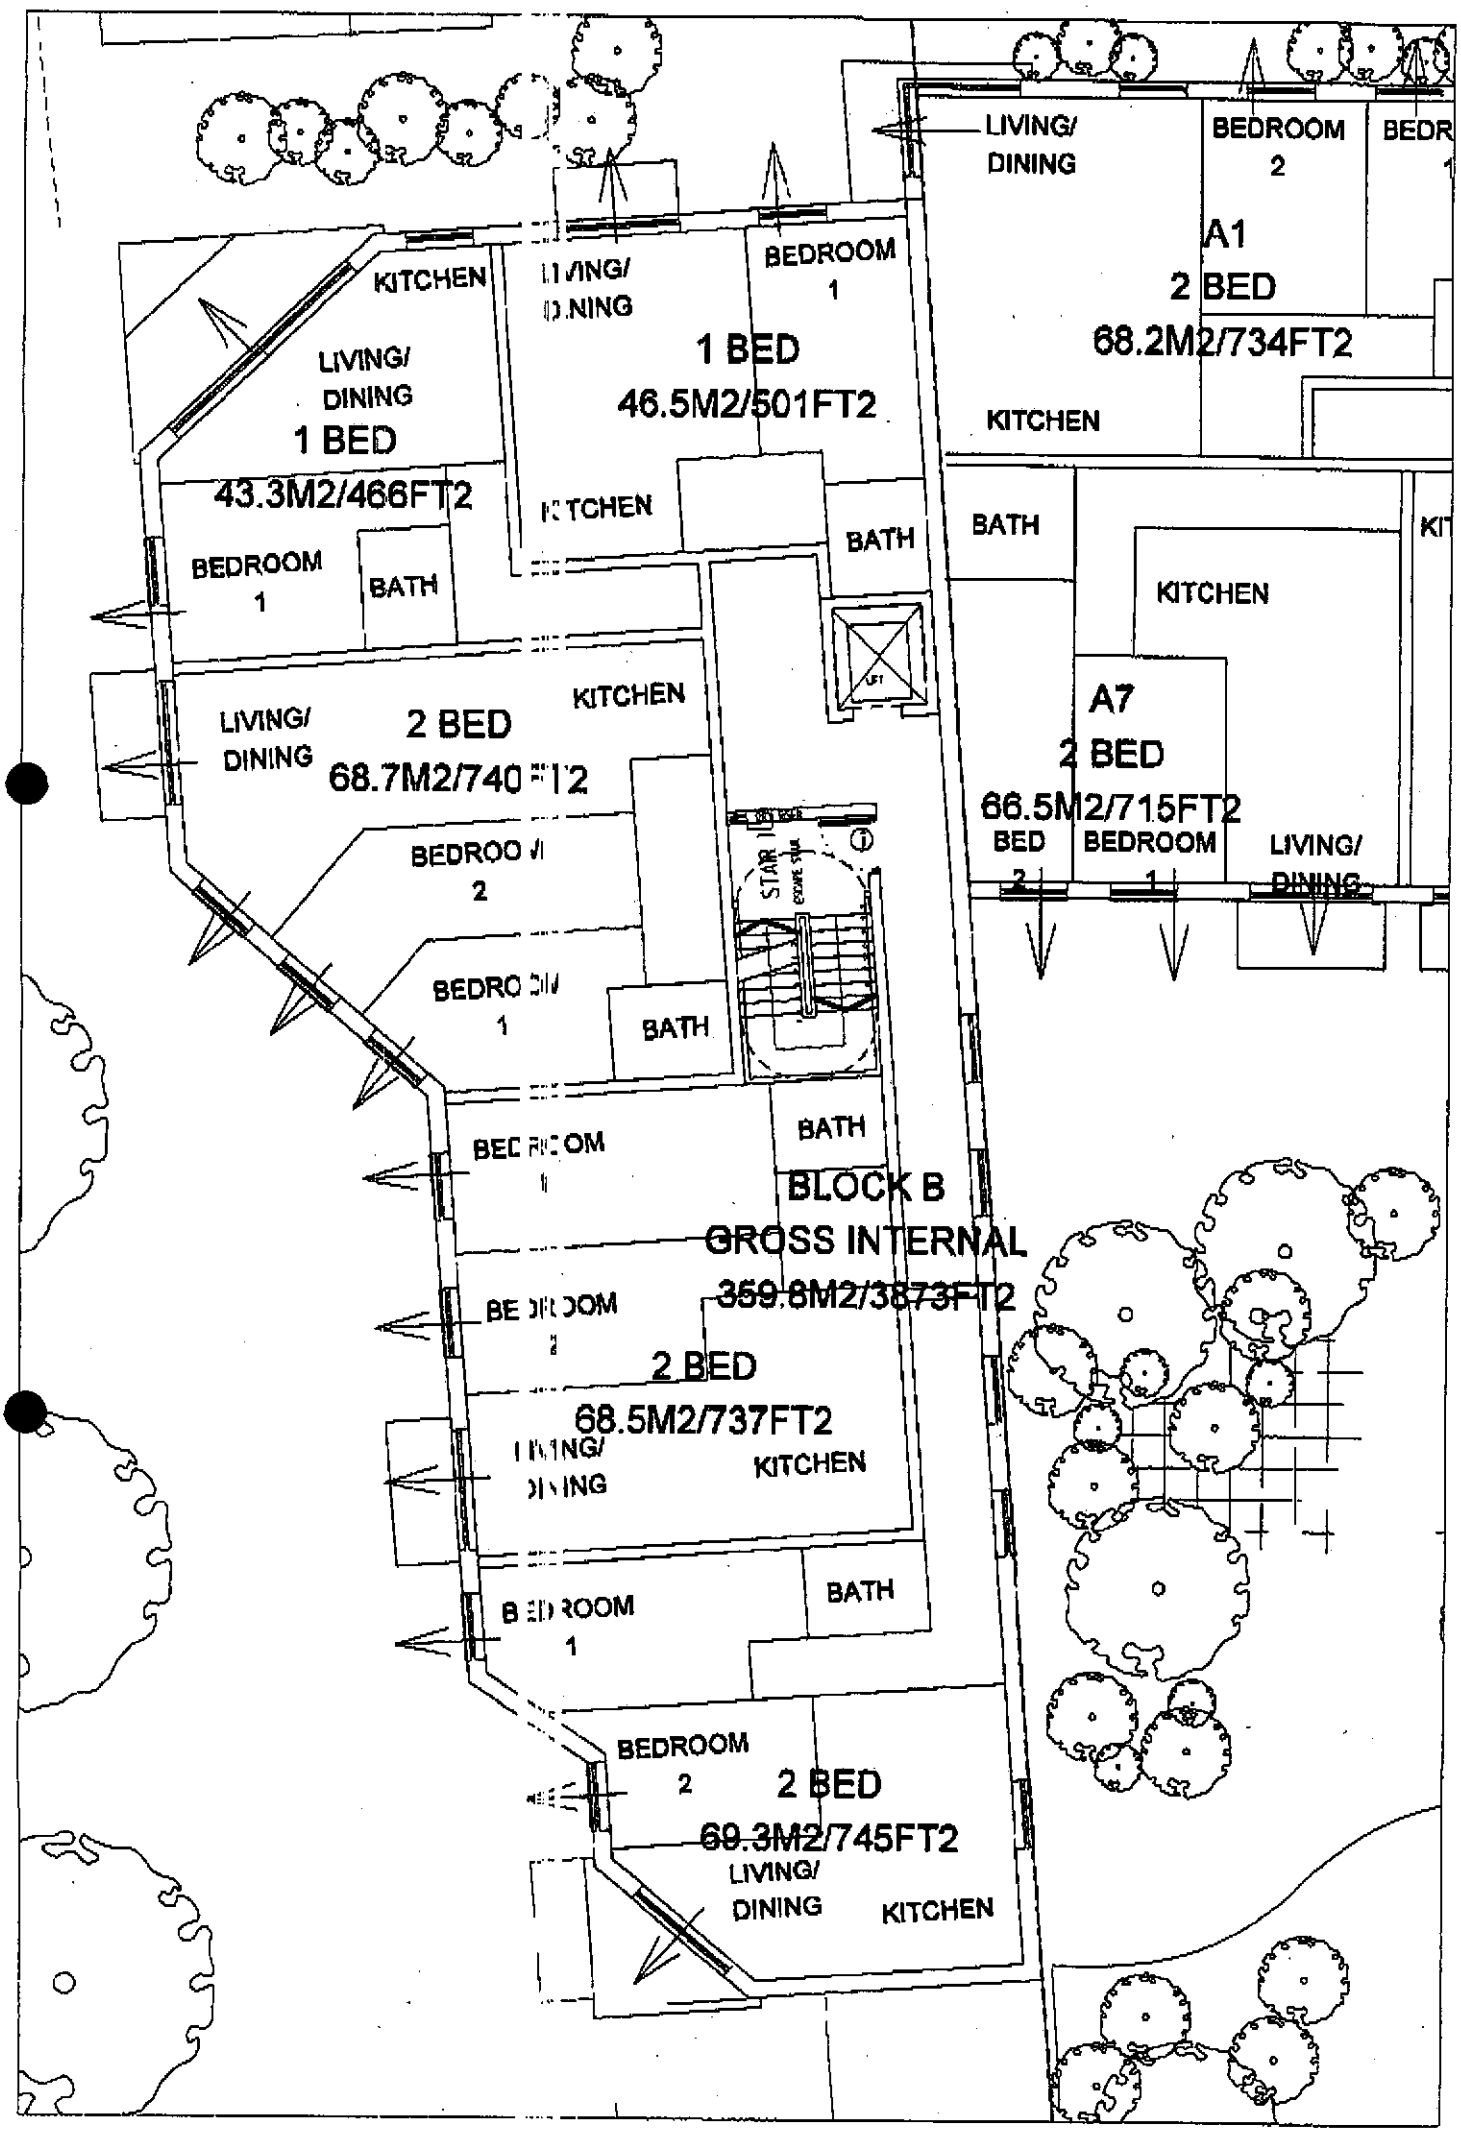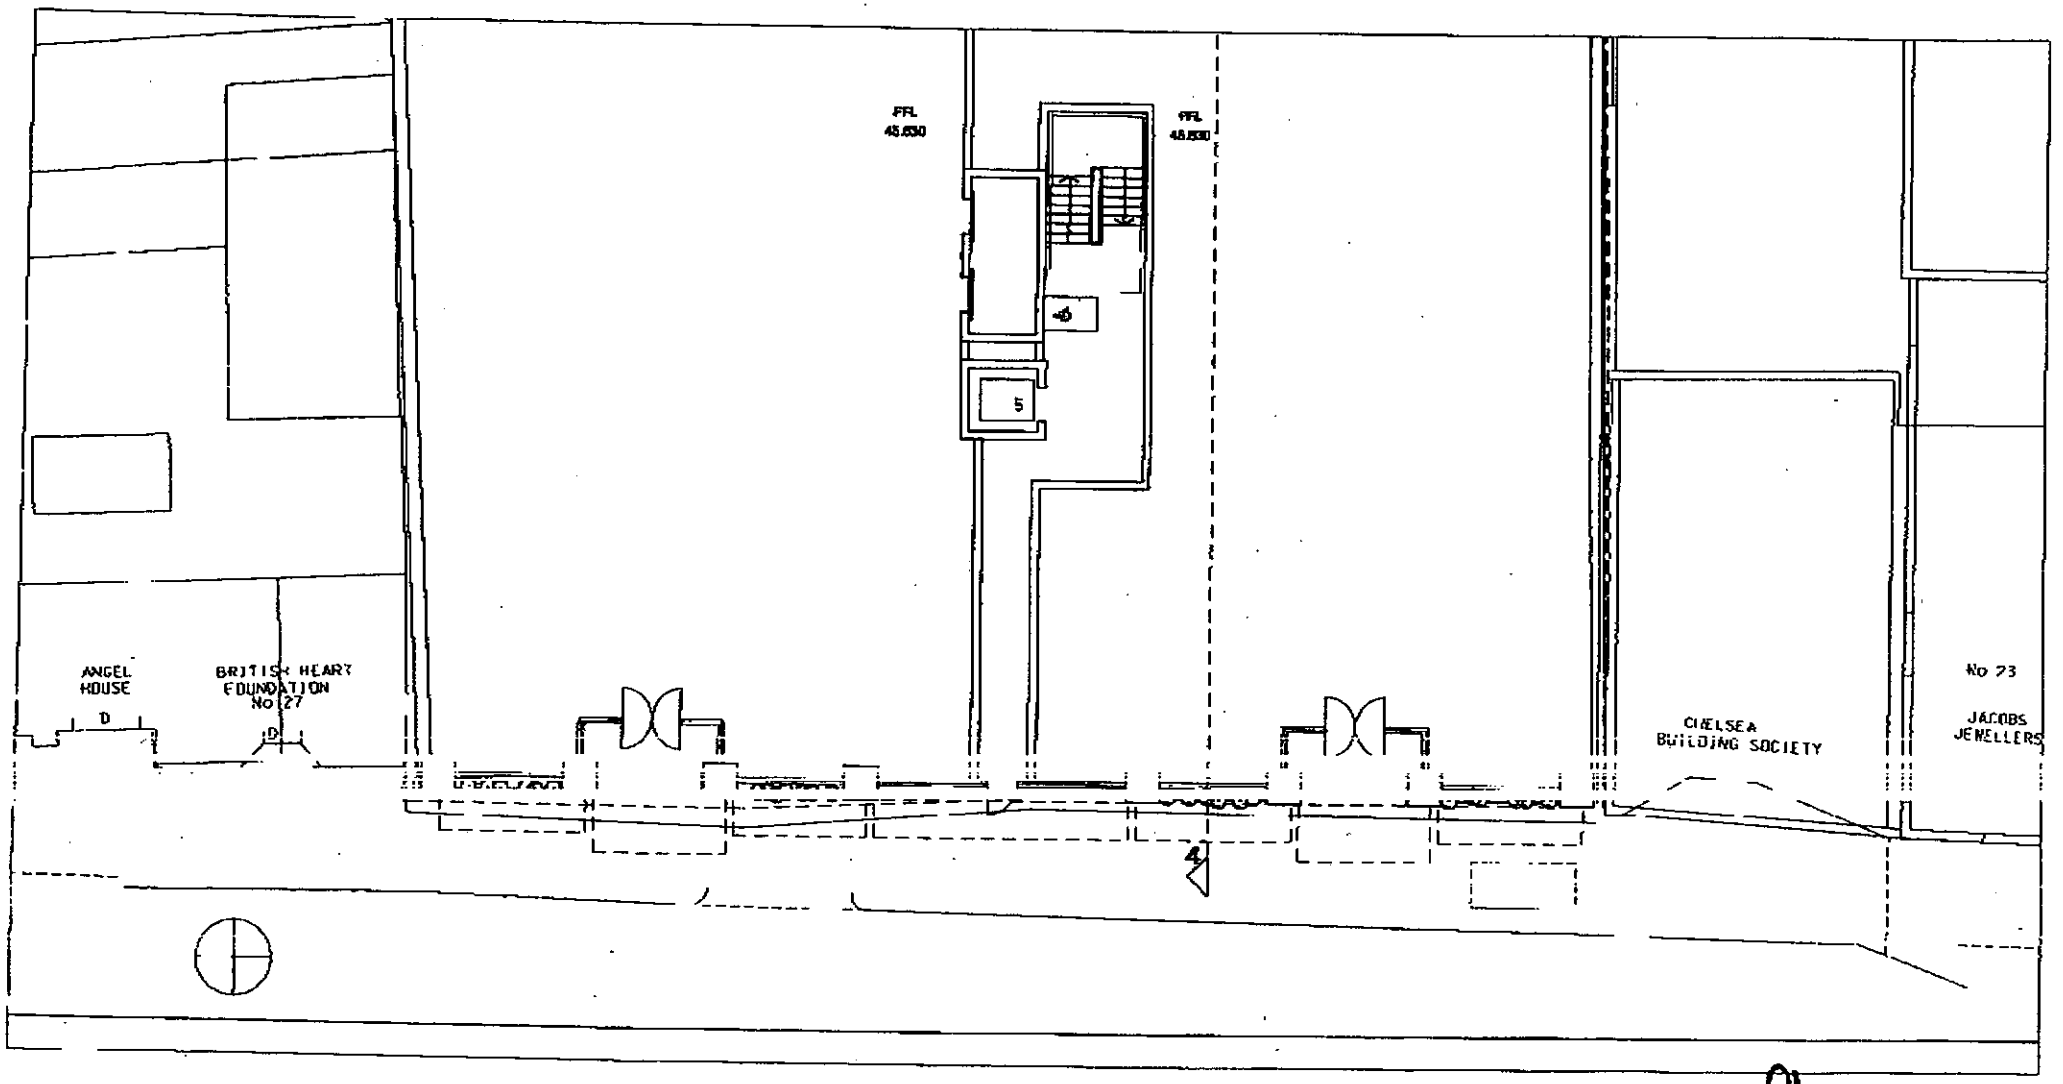


Ground Floor 1:200

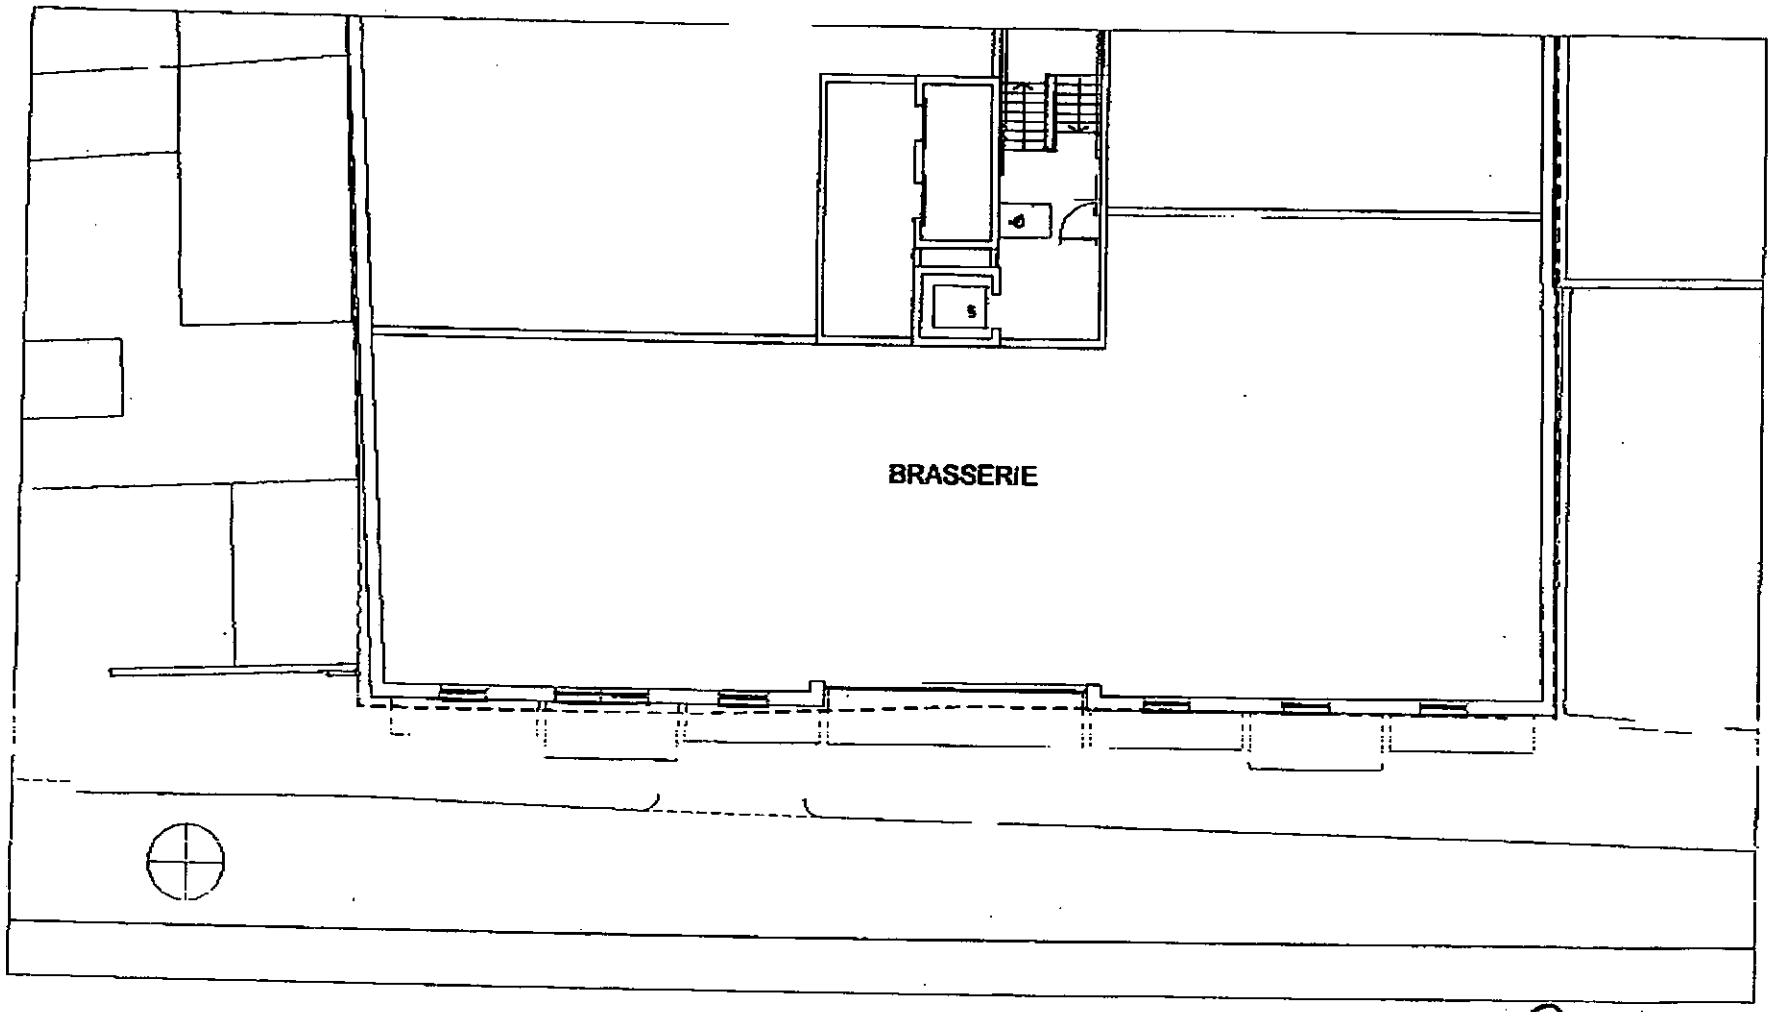


1st Floor 1:200

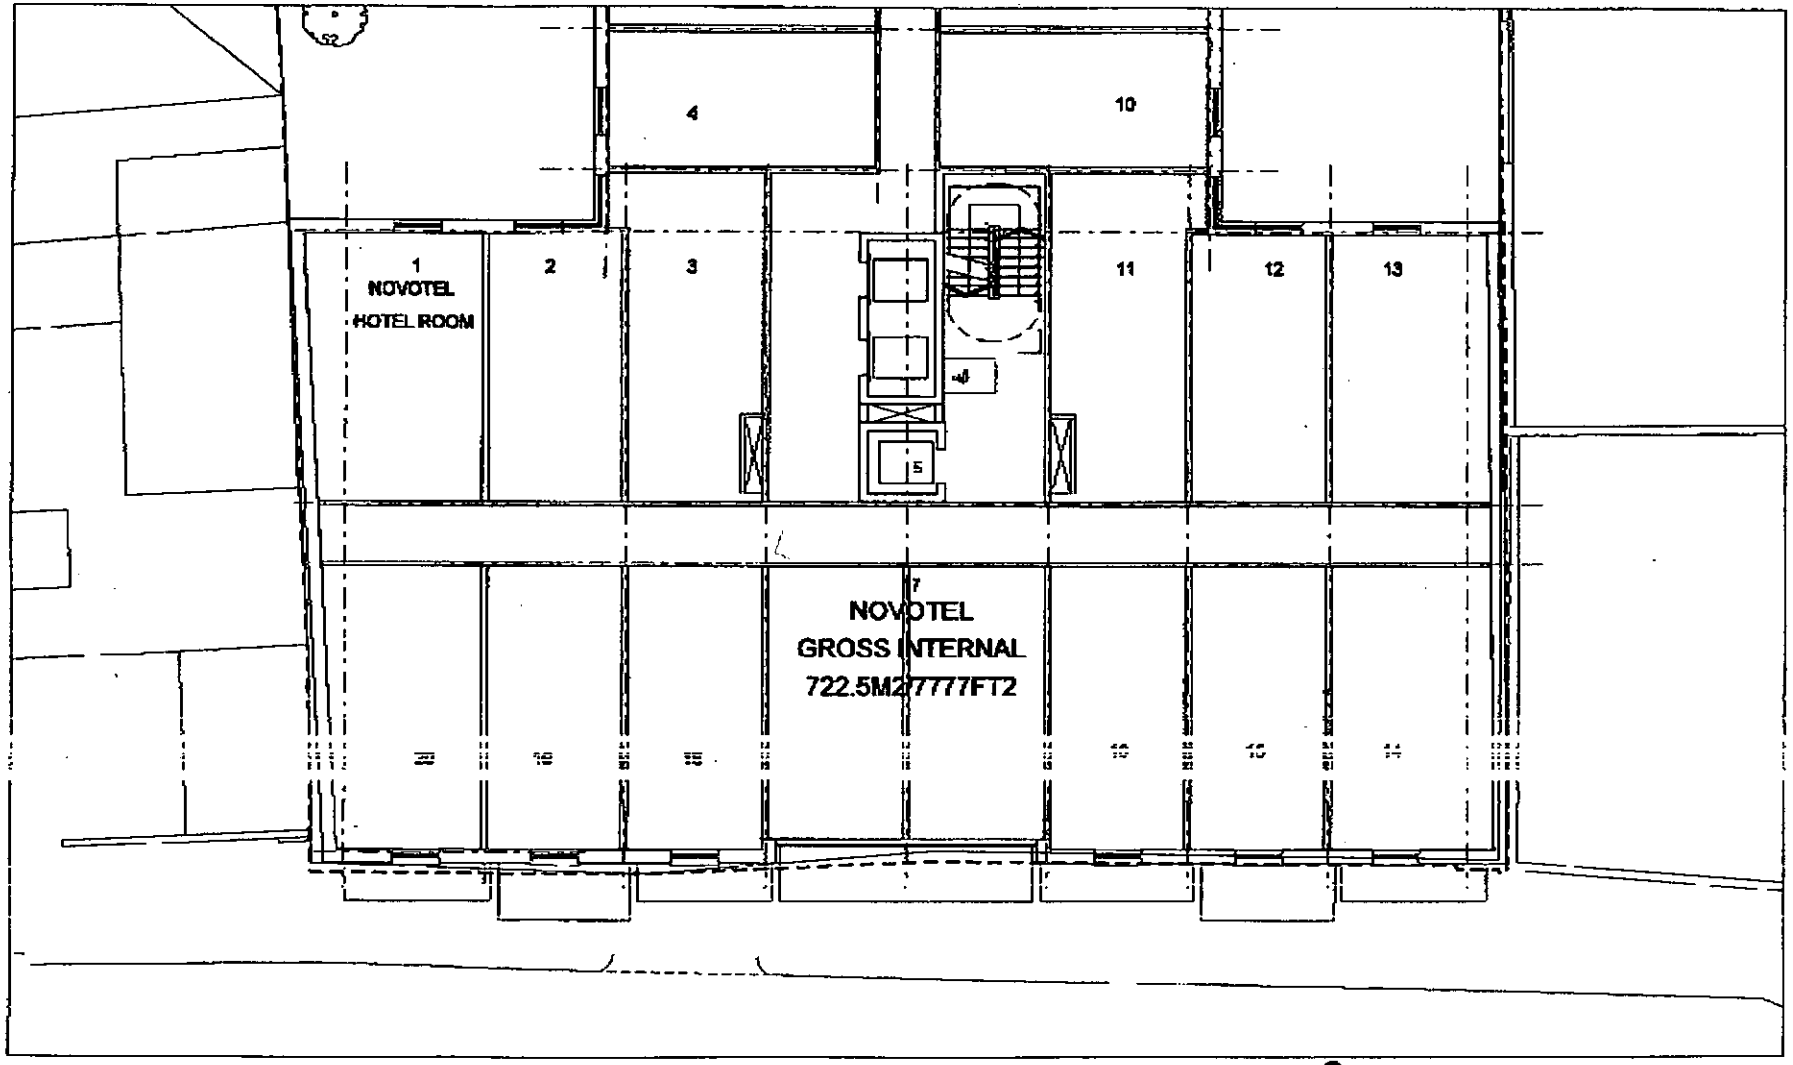


2-4th floor 1:200

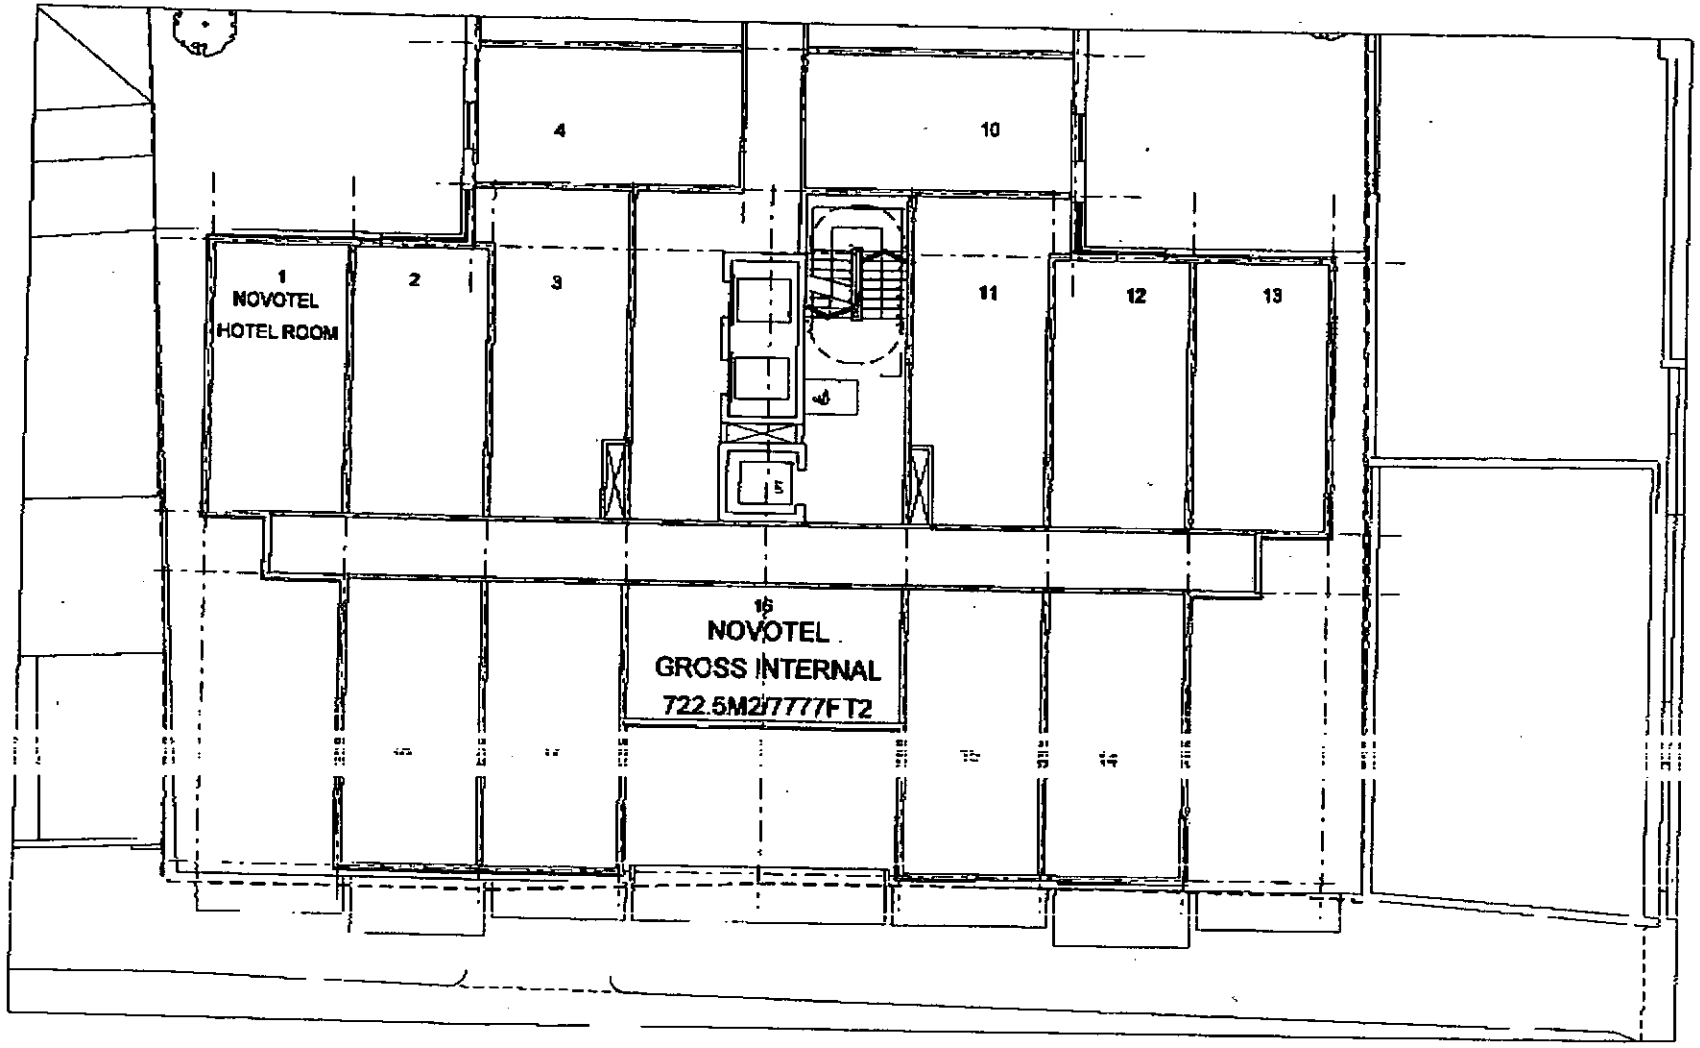
1
NOVOTEL
HOTEL ROOM
2
3
4
10
11
12
13
5
6
16
NOVOTEL
GROSS INTERNAL
722.5M2/7777FT2


5-6th 1:200

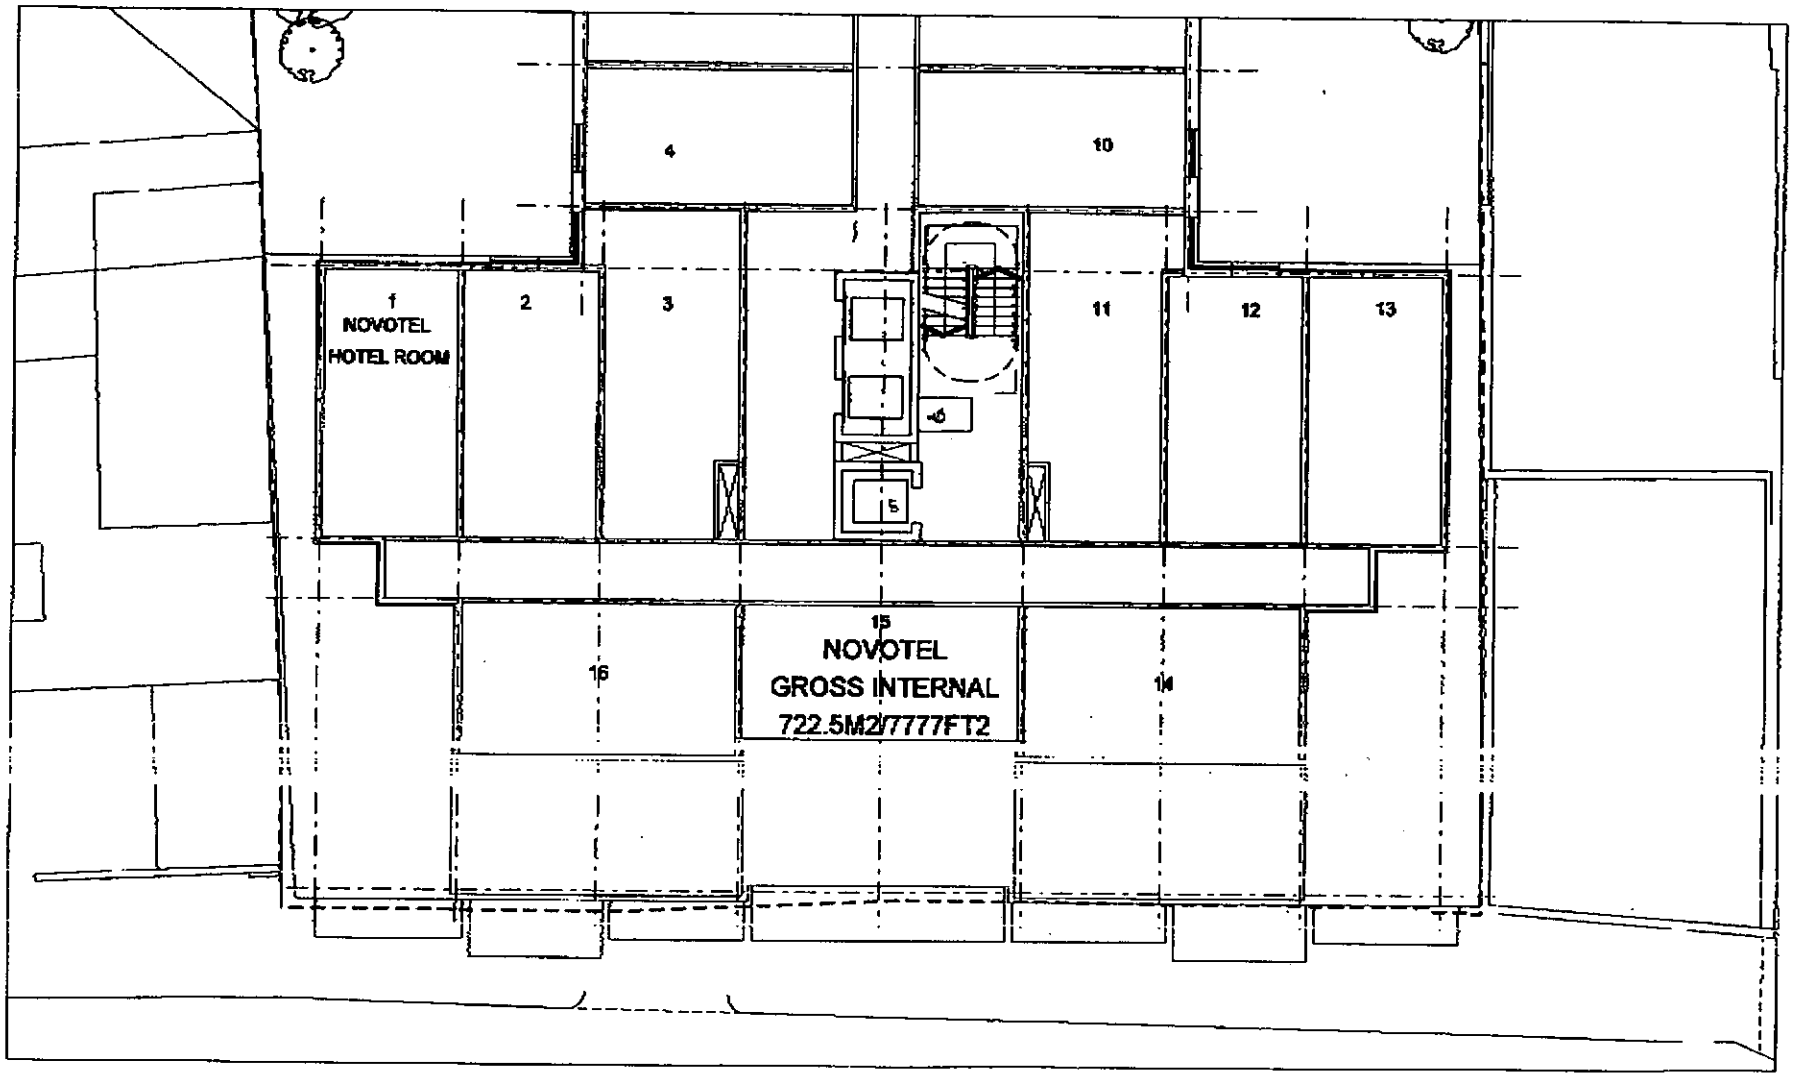
1
NOVOTEL
HOTEL ROOM
2
3
4
10
11
12
13
15
NOVOTEL
GROSS INTERNAL
722.5M2/7777FT2
16
14

7-8th 1:200

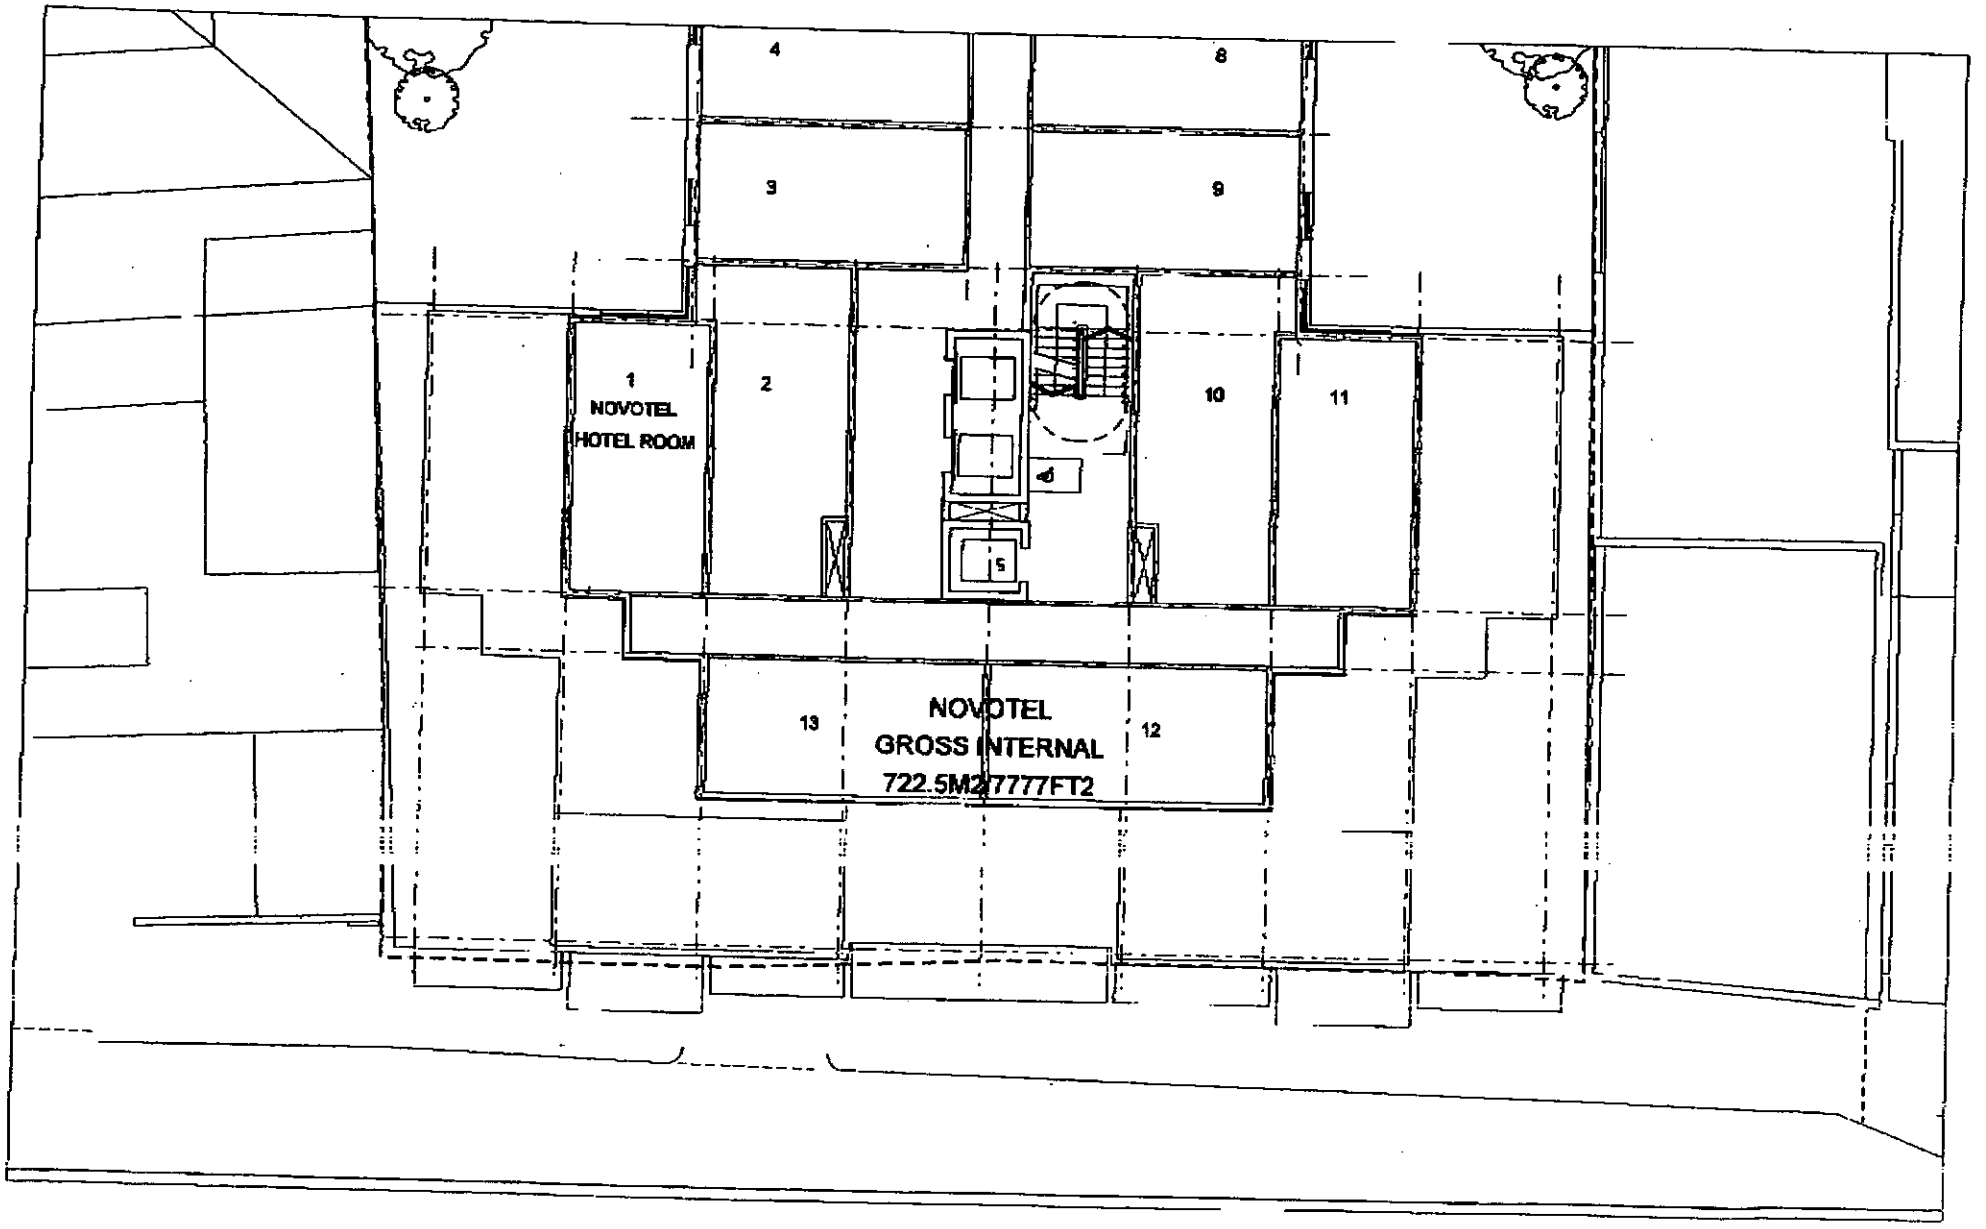
4
8
3
9
1
NOVOTEL
HOTEL ROOM
2
10
11
6
5
13
NOVOTEL
GROSS INTERNAL
722.5M277777FT2
12

9+10 1:200

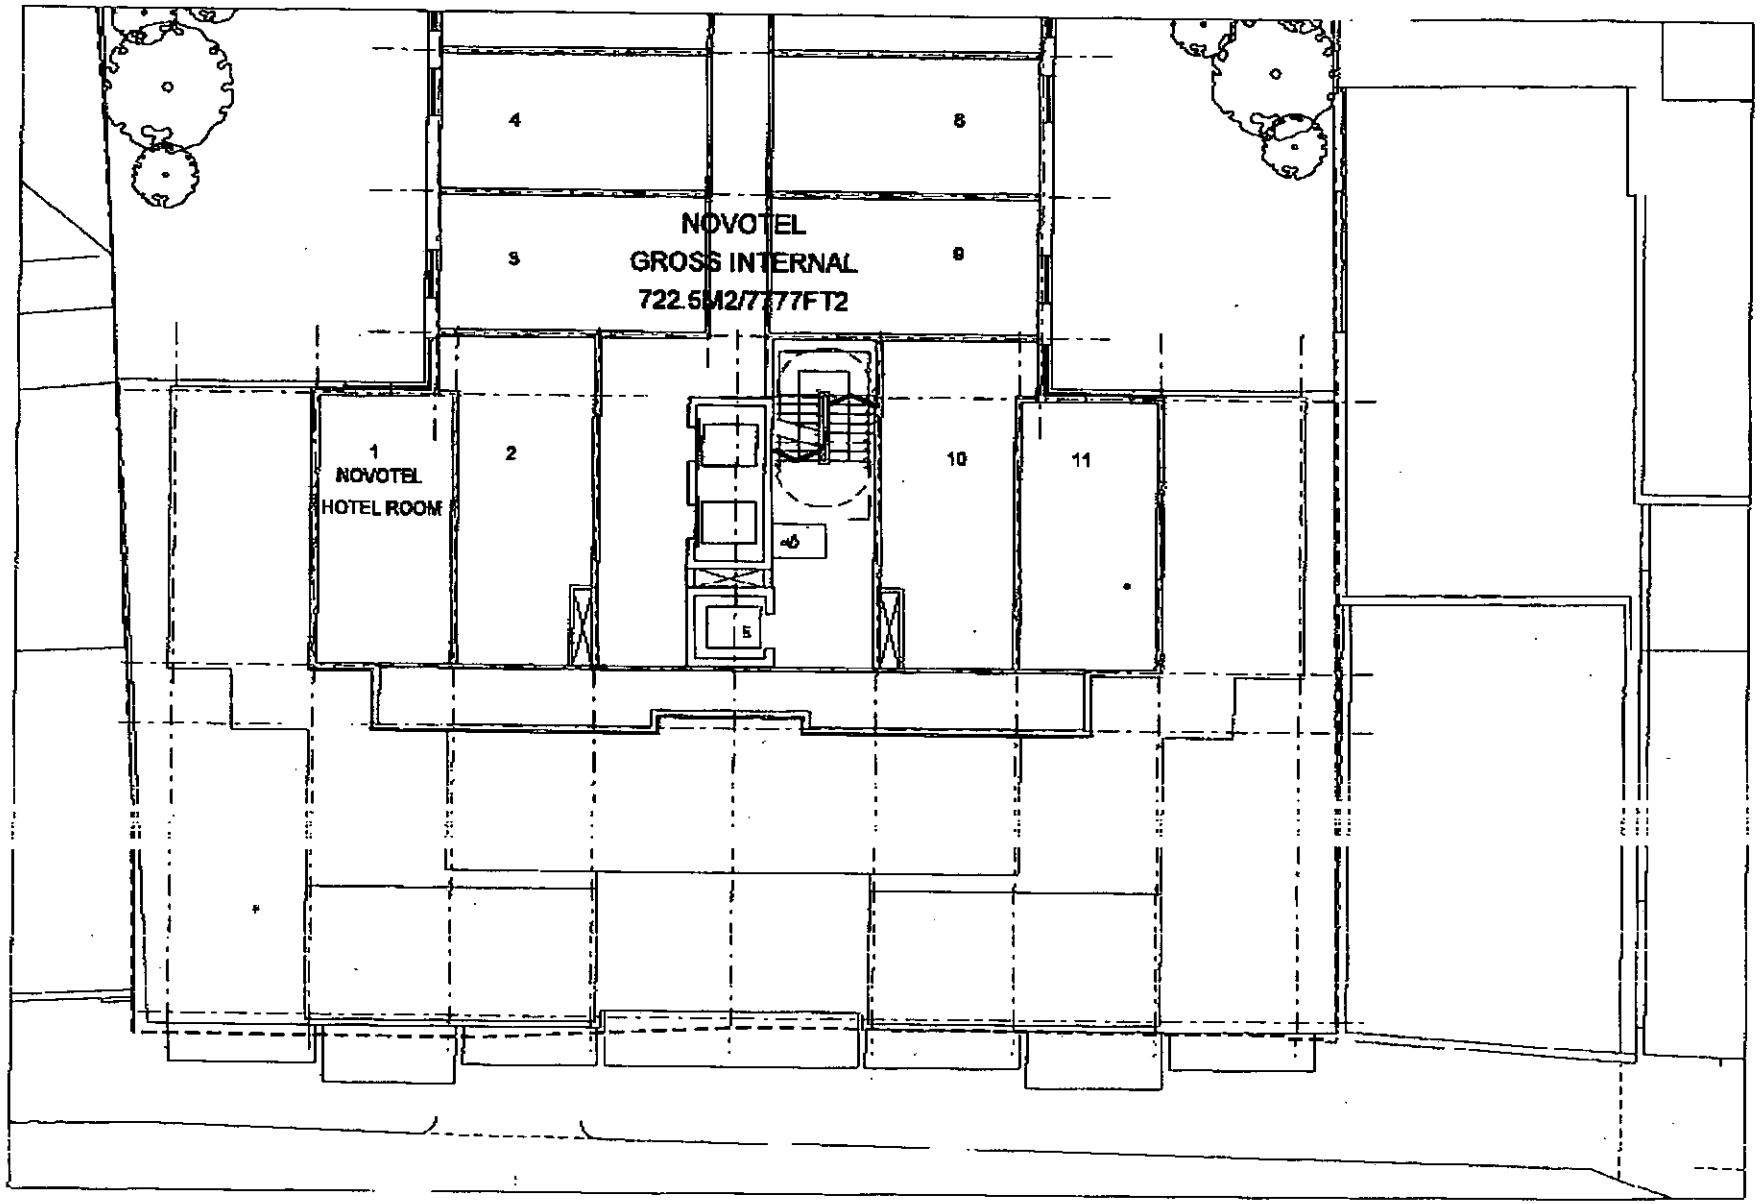
NOVOTEL
GROSS INTERNAL
722.5M2/7777FT2
1
NOVOTEL
HOTEL ROOM
2
3
4
5
6
9
10
11

11 + 12 1:200