

ENCLOSURES KEY

KEY

1.8m Brick Wall

1.8m Close Board Fence

0.9m Dwarf Wall + railings over + brick Piers

1.2m Rail fencing

1.8m Hooped top Railing (Carehome)

1m Black Railing (Carehome)

1.8m close-boarded timber gate

garage personnel door.


gate

1.8m fence Gate

NOTES:
DIMENSIONS ARE NOT TO BE SCALED FROM THIS DRAWING
ALL DIMENSIONS ARE TO BE CHECKED AGAINST ACTUAL SITE DIMENSIONS BEFORE ANY WORK IS FABRICATED

COPYRIGHT RESERVED
THIS DRAWING IS THE PROPERTY OF BHP HARWOOD ARCHITECTS AND MAY NOT BE COPIED, REPRODUCED LENT OR DISCLOSED WITHOUT THEIR EXPRESS PERMISSION IN WRITING.

REVISIONS		
Rev.	Date	Description
A	23.12.21	Updated
B	11.01.22	Updated
C	21.12.22	Updated
D	22.05.23	Updated
E	30.05.23	Updated
F	02.06.23	Updated
G	07.06.23	Updated
H	14.06.23	Updated
J	06.11.23	Updated
K	27.11.23	Updated
L	14.02.24	Updated

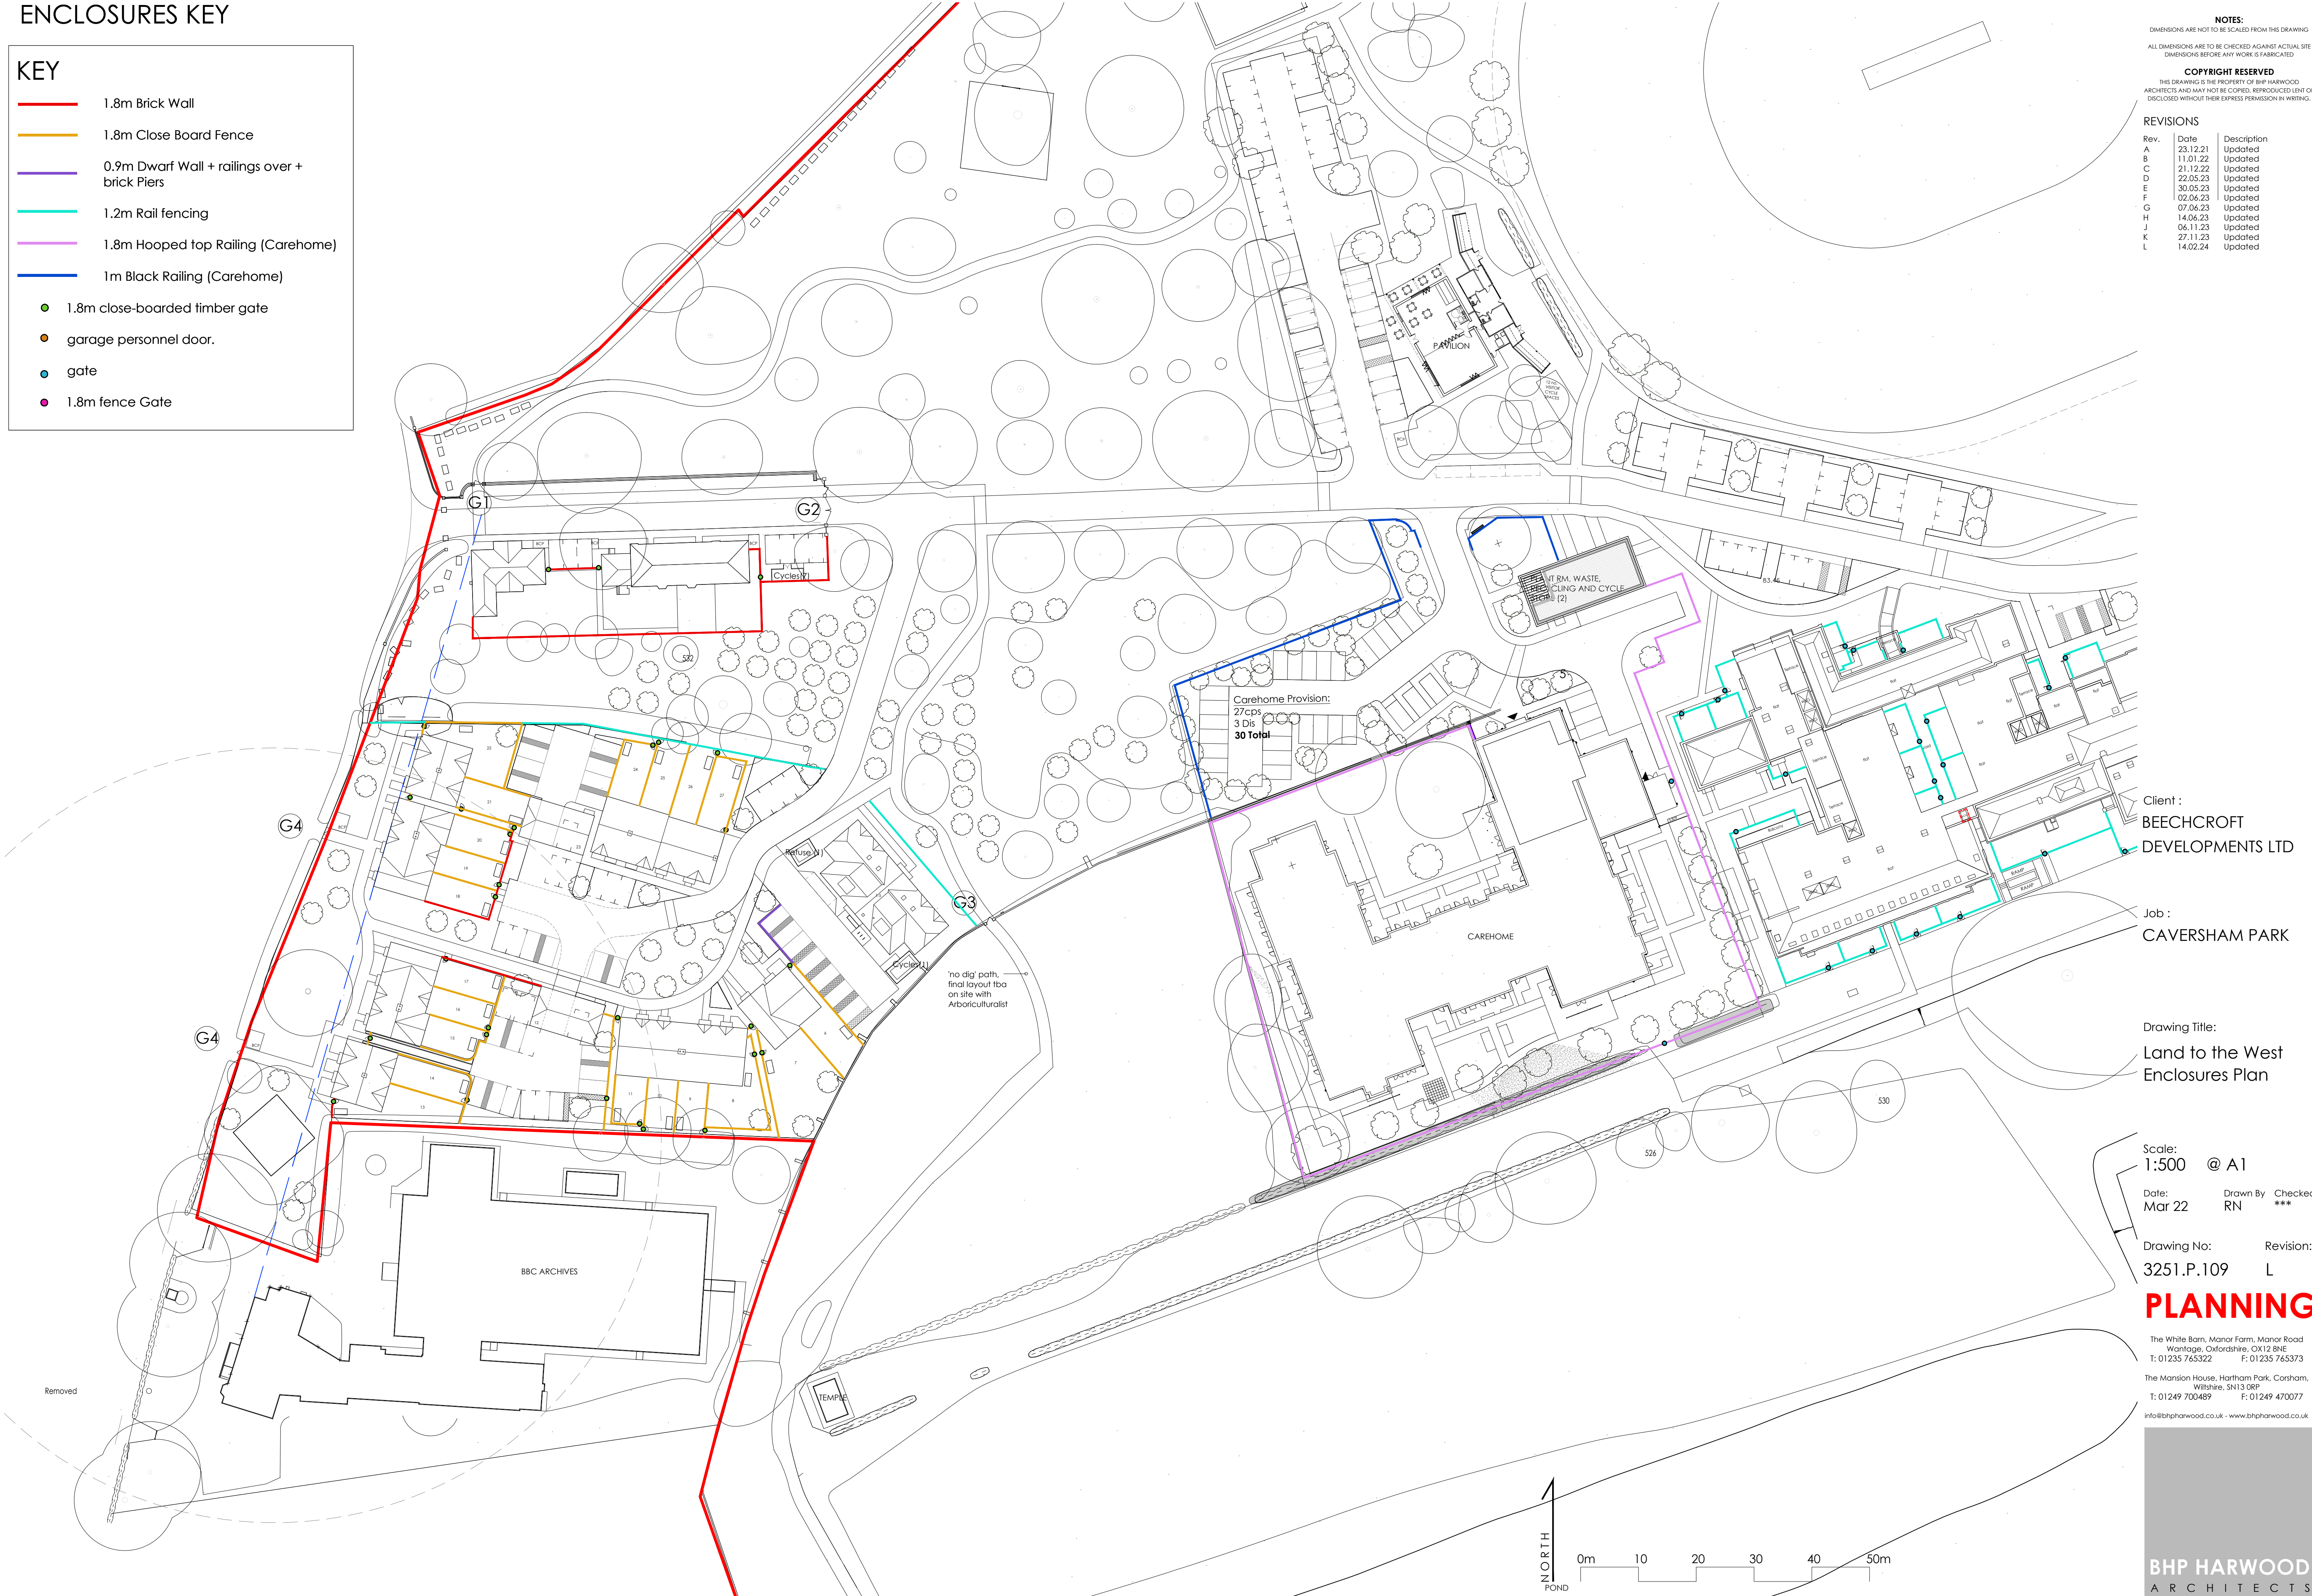

Client :
BEEHCROFT
DEVELOPMENTS LTD

Job :
CAVERSHAM PARK

Drawing Title:
Land to the West
Enclosures Plan

Scale:
1:500 @ A1

Date:
Mar 22

Drawn By
RN

Checked

Drawing No:
3251.P.109

Revision:
L

PLANNING

The White Barn, Manor Farm, Manor Road
Wantage, Oxfordshire, OX12 8NE
T: 01235 765322 F: 01235 765373

The Mansion House, Hartham Park, Corsham,
Wiltshire, SN13 0RP
T: 01249 700489 F: 01249 470077

info@bpharwood.co.uk - www.bpharwood.co.uk

