

NOTES:
DIMENSIONS ARE NOT TO BE SCALED FROM THIS DRAWING
ALL DIMENSIONS ARE TO BE CHECKED AGAINST ACTUAL SITE
DIMENSIONS BEFORE ANY WORK IS FABRICATED
COPYRIGHT RESERVED
THIS DRAWING IS THE PROPERTY OF BHP HARWOOD
ARCHITECTS AND MAY NOT BE COPIED, REPRODUCED LENT OR
DISCLOSED WITHOUT THEIR EXPRESS PERMISSION IN WRITING.

REVISIONS		
Rev.	Date	Description
A	21.12.22	Plots 1,2,13, & 17 rev
B	25.05.23	Updated
C	31.05.23	Updated
D	09.06.23	Updated
E	15.06.23	Updated
F	22.06.23	Updated
G	07.09.23	Updated
H	30.01.24	Updated
J	12.02.24	Updated
K	16.02.24	Updated

PROTECTED ESCAPE STAIR

SERVICE RISER

DRY RISER

LIFT LOCATION

MAX (SINGLE DIRECTION) ESCAPE DISTANCE

AUTOMATIC OPENING VENT

SMOKE VENT

Sprinklers installed in apartments due to height of the separate part of the building being over 11m.


30 minute fire resisting construction

60 minute fire resisting construction between flats

60 minute fire resisting construction to common areas

FINAL EXIT

ALTERNATIVE EXIT

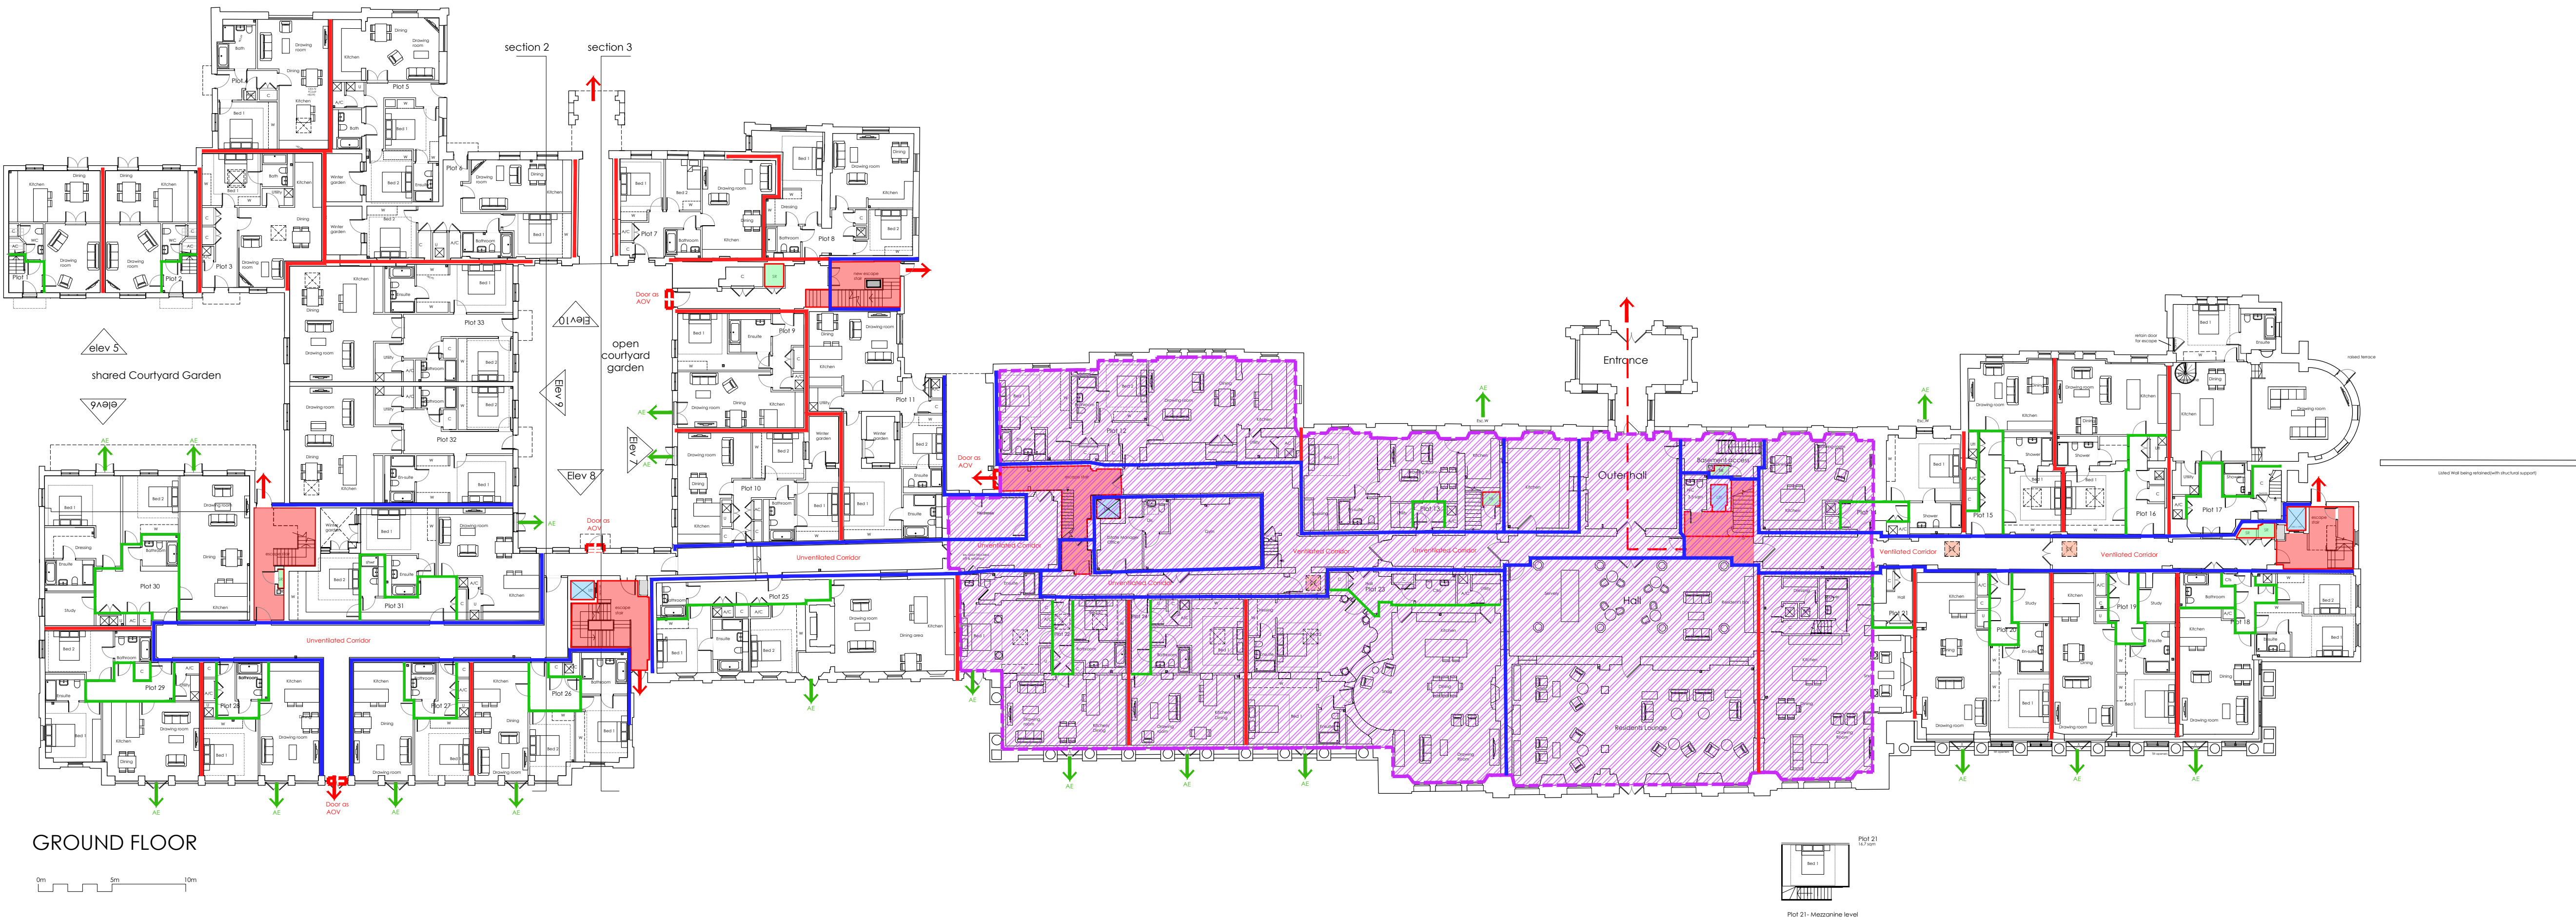

Client :
Beechcroft
Developments Ltd

Job :
Caversham Park
Reading

Drawing Title:
Conversion
Main House
Fire Strategy
GF Plan

Scale:
1:250 @ A1
Date: June 23 Drawn By: MM Checked:

Drawing No: 3251.P.172 Revision: K

PLANNING

The White Barn, Manor Farm, Manor Road
Wantage, Oxfordshire, OX12 8NE
T: 01235 765322 F: 01235 765373
The Mansion House, Hartham Park, Corsham,
Wiltshire, SN13 0RP
T: 01249 700489 F: 01249 470077
info@bpharwood.co.uk - www.bpharwood.co.uk

