


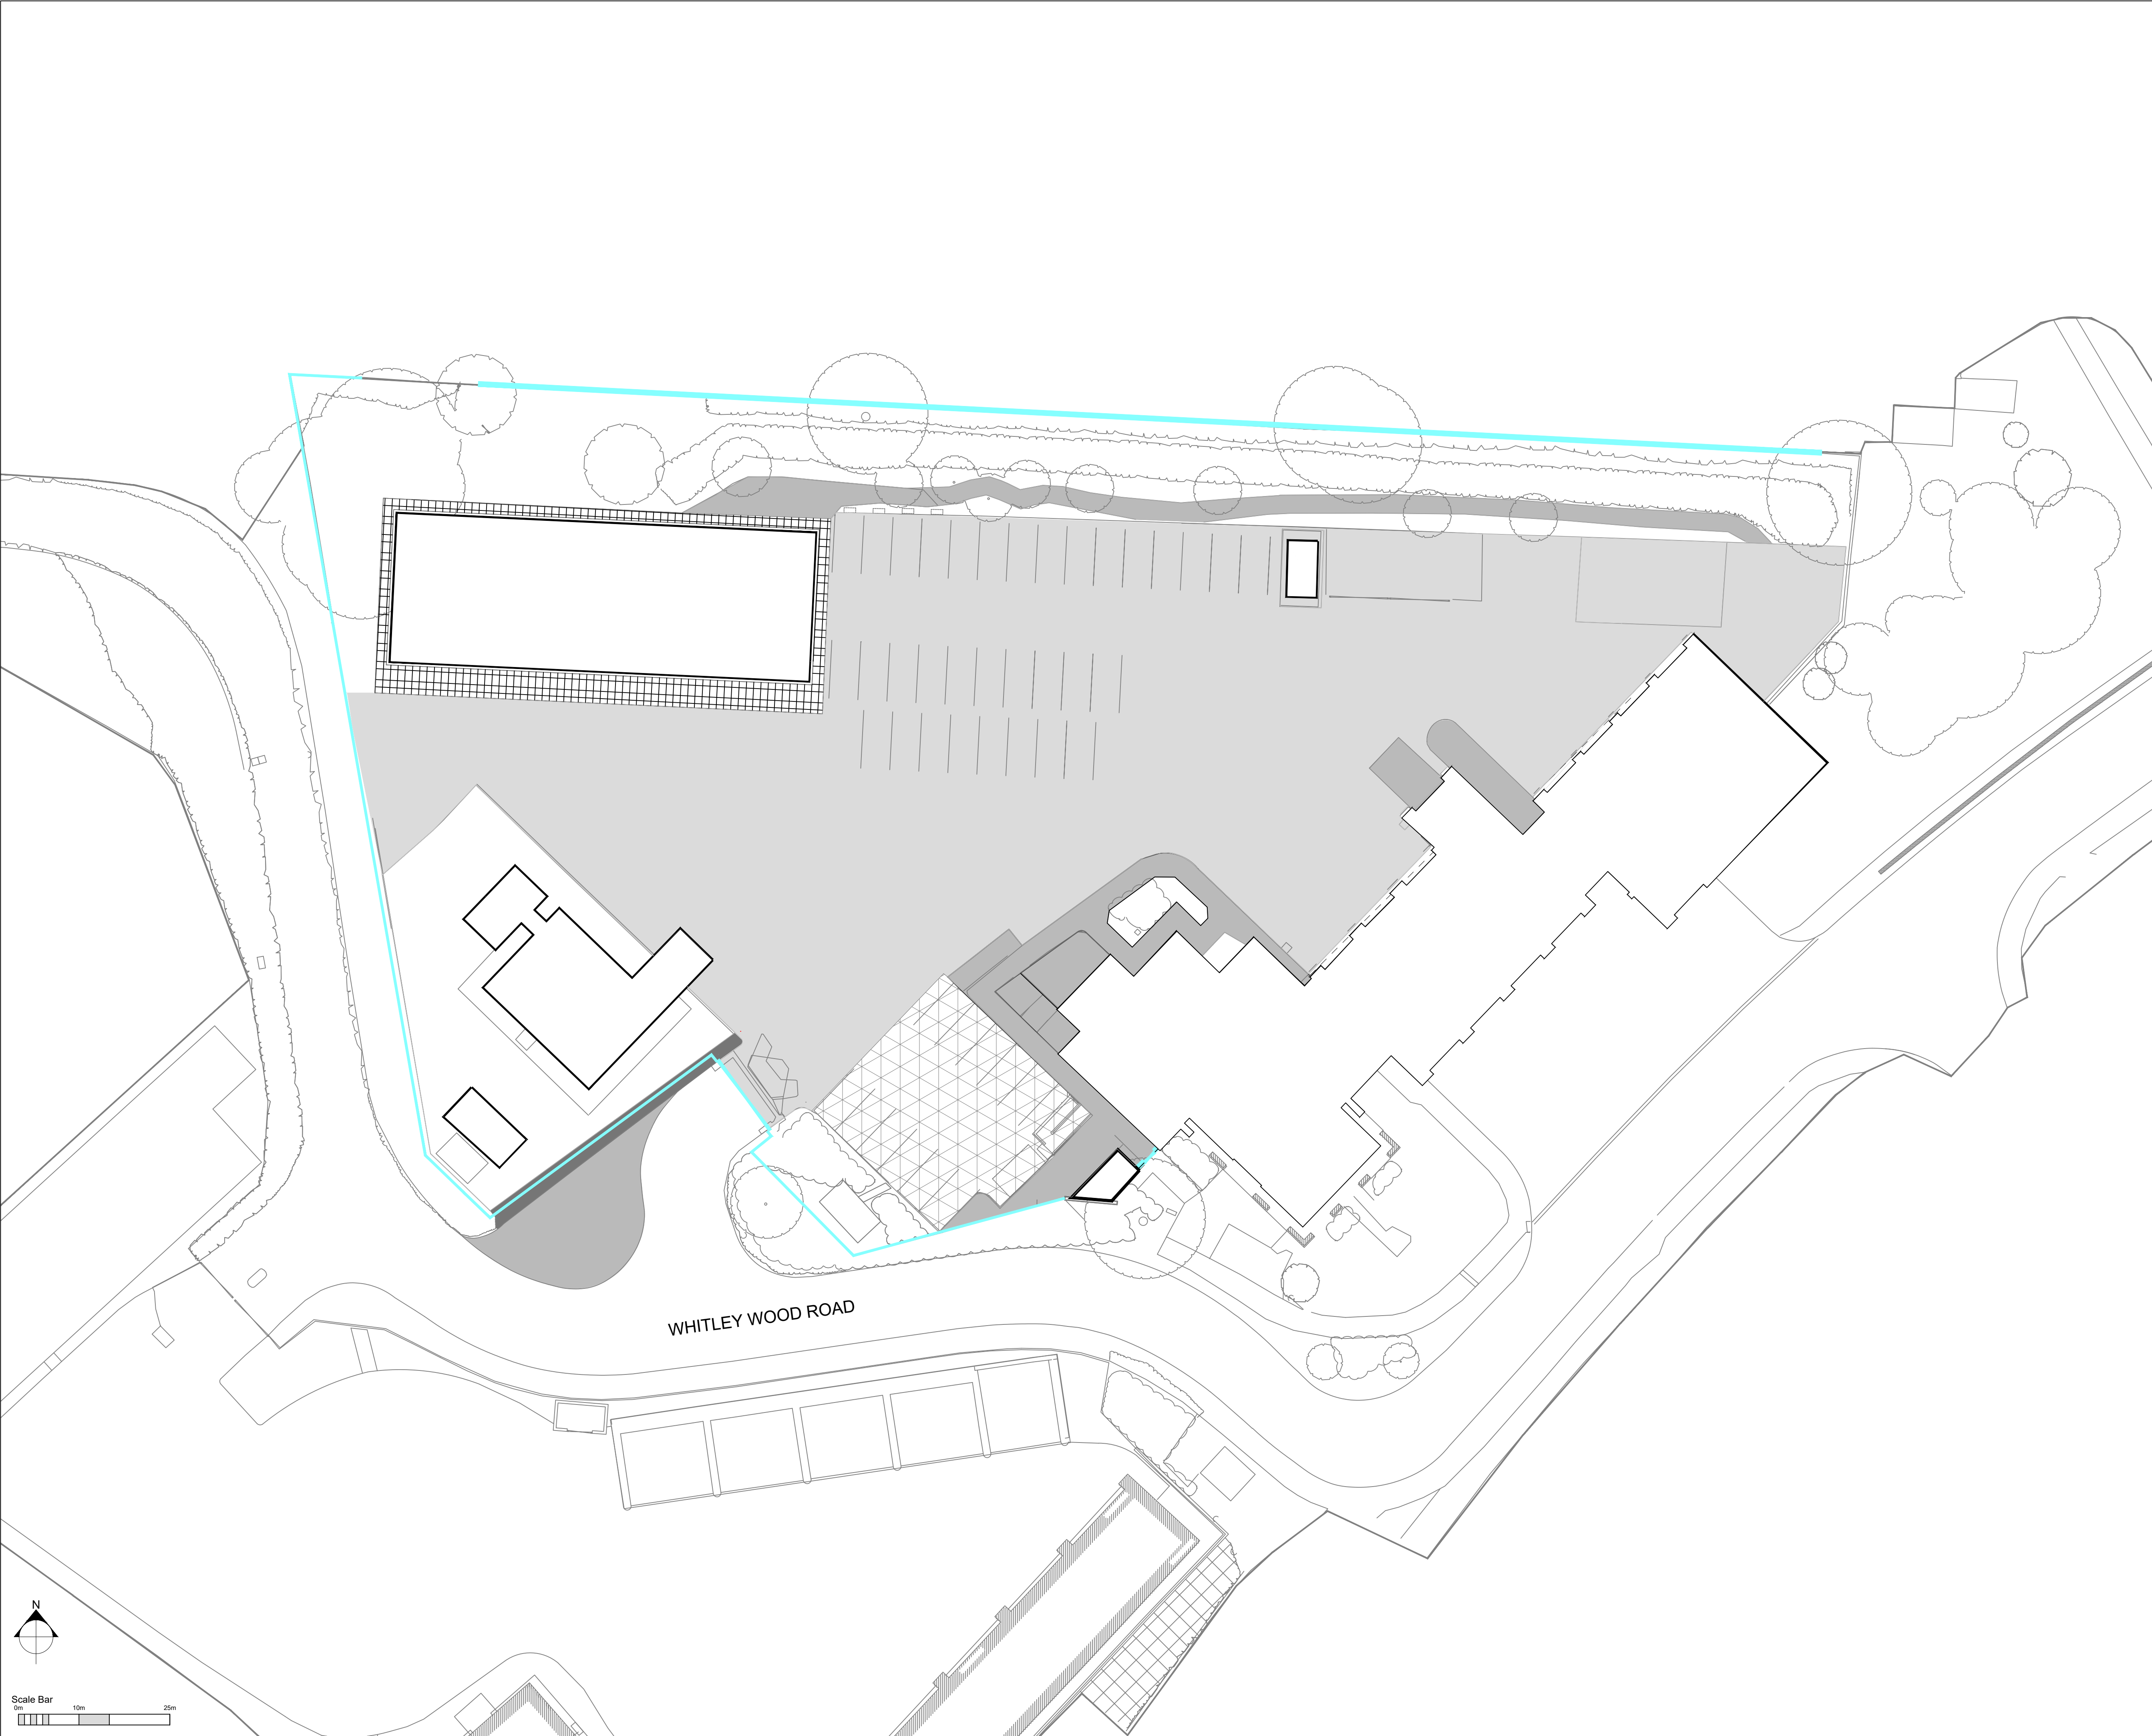

© 2023 RPS Group
Notes
1. This drawing has been prepared in accordance with the scope of RPS's appointment with its client and is subject to the terms and conditions of that appointment. RPS accepts no liability for any use of this document other than by its client and only for the purposes for which it was prepared and provided.
2. If received electronically it is the recipients responsibility to print to correct scale. Only written dimensions should be used.
3. Where applicable Ordnance Survey (c) Crown Copyright 2023
All rights reserved. Licence number 0100031673

HARD LANDSCAPE

- EXISTING FEATURES
- ROAD/PARKING SURFACING
 - FOOTPATH SURFACING
 - GRAVEL EDGE SURFACE
 - STEEL FENCE

- PROPOSED FEATURES
- ROAD SURFACING - Tarmac
 - PEDESTRIAN PAVING
Concrete blocks

A	Planning Update	JN	DC	Jun 24
Rev	Description	By	CB	Date



MAKING
COMPLEX
EASY

A TETRA TECH COMPANY
Lakesbury House, Hittingbury Road, Chandlers Ford,
Hampshire SO53 5SS
T: 02380 810 440 E: rpsso@rpsgroup.com

Client

Royal Berkshire Fire &
Rescue Service

Project

Whitley Wood Fire Station
Reading

Title

Hard Landscape Proposals
Landscape

Status

Planning

Drawn By

JN

PM/Checked by

DC

Job Ref

JSL4925

Scale @ A1

1:250

Date Created

June 24

RPS Drawing / Figure Number

200

Rev

A

rpsgroup.com