


ALL DIMENSIONS ARE TO BE CHECKED AGAINST ACTUAL SITE
DIMENSIONS BEFORE ANY WORK IS FABRICATED.

Rev.	Date	Description
B	21.12.22	plots 1,2 rev
C	25.05.23	Updated
D	31.05.23	Updated
E	09.06.23	Updated
F	15.06.23	Updated
G	16.06.23	Client comments
H	22.06.23	Client comments
J	05.09.23	Updated
K	30.01.24	Updated
L	12.02.24	Updated
M	16.02.24	Updated
N	07.03.24	Updated

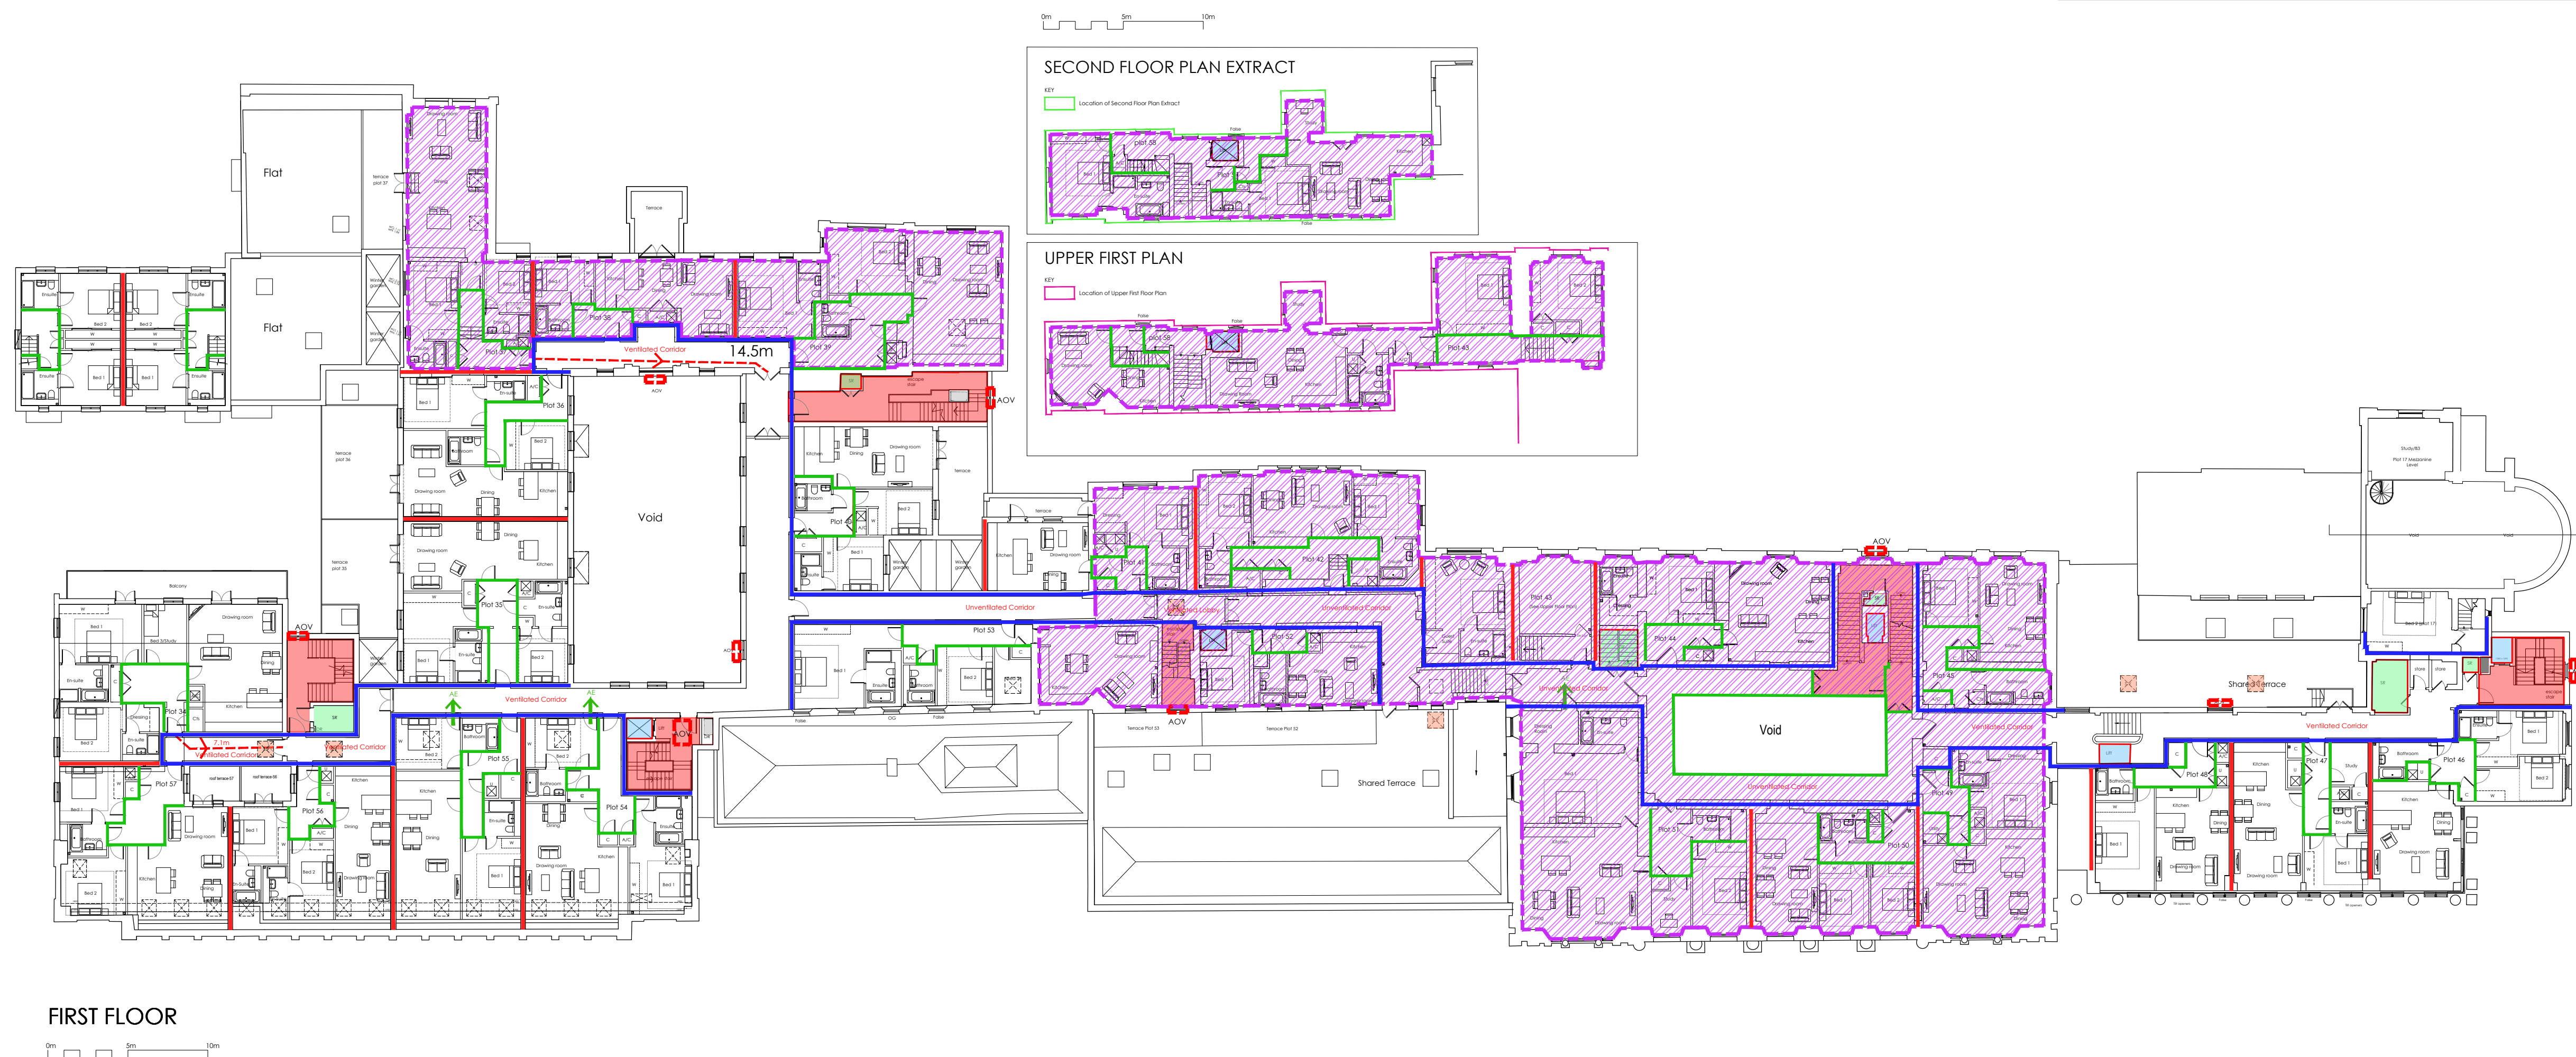

BHP HARWOOD
ARCHITECTS