

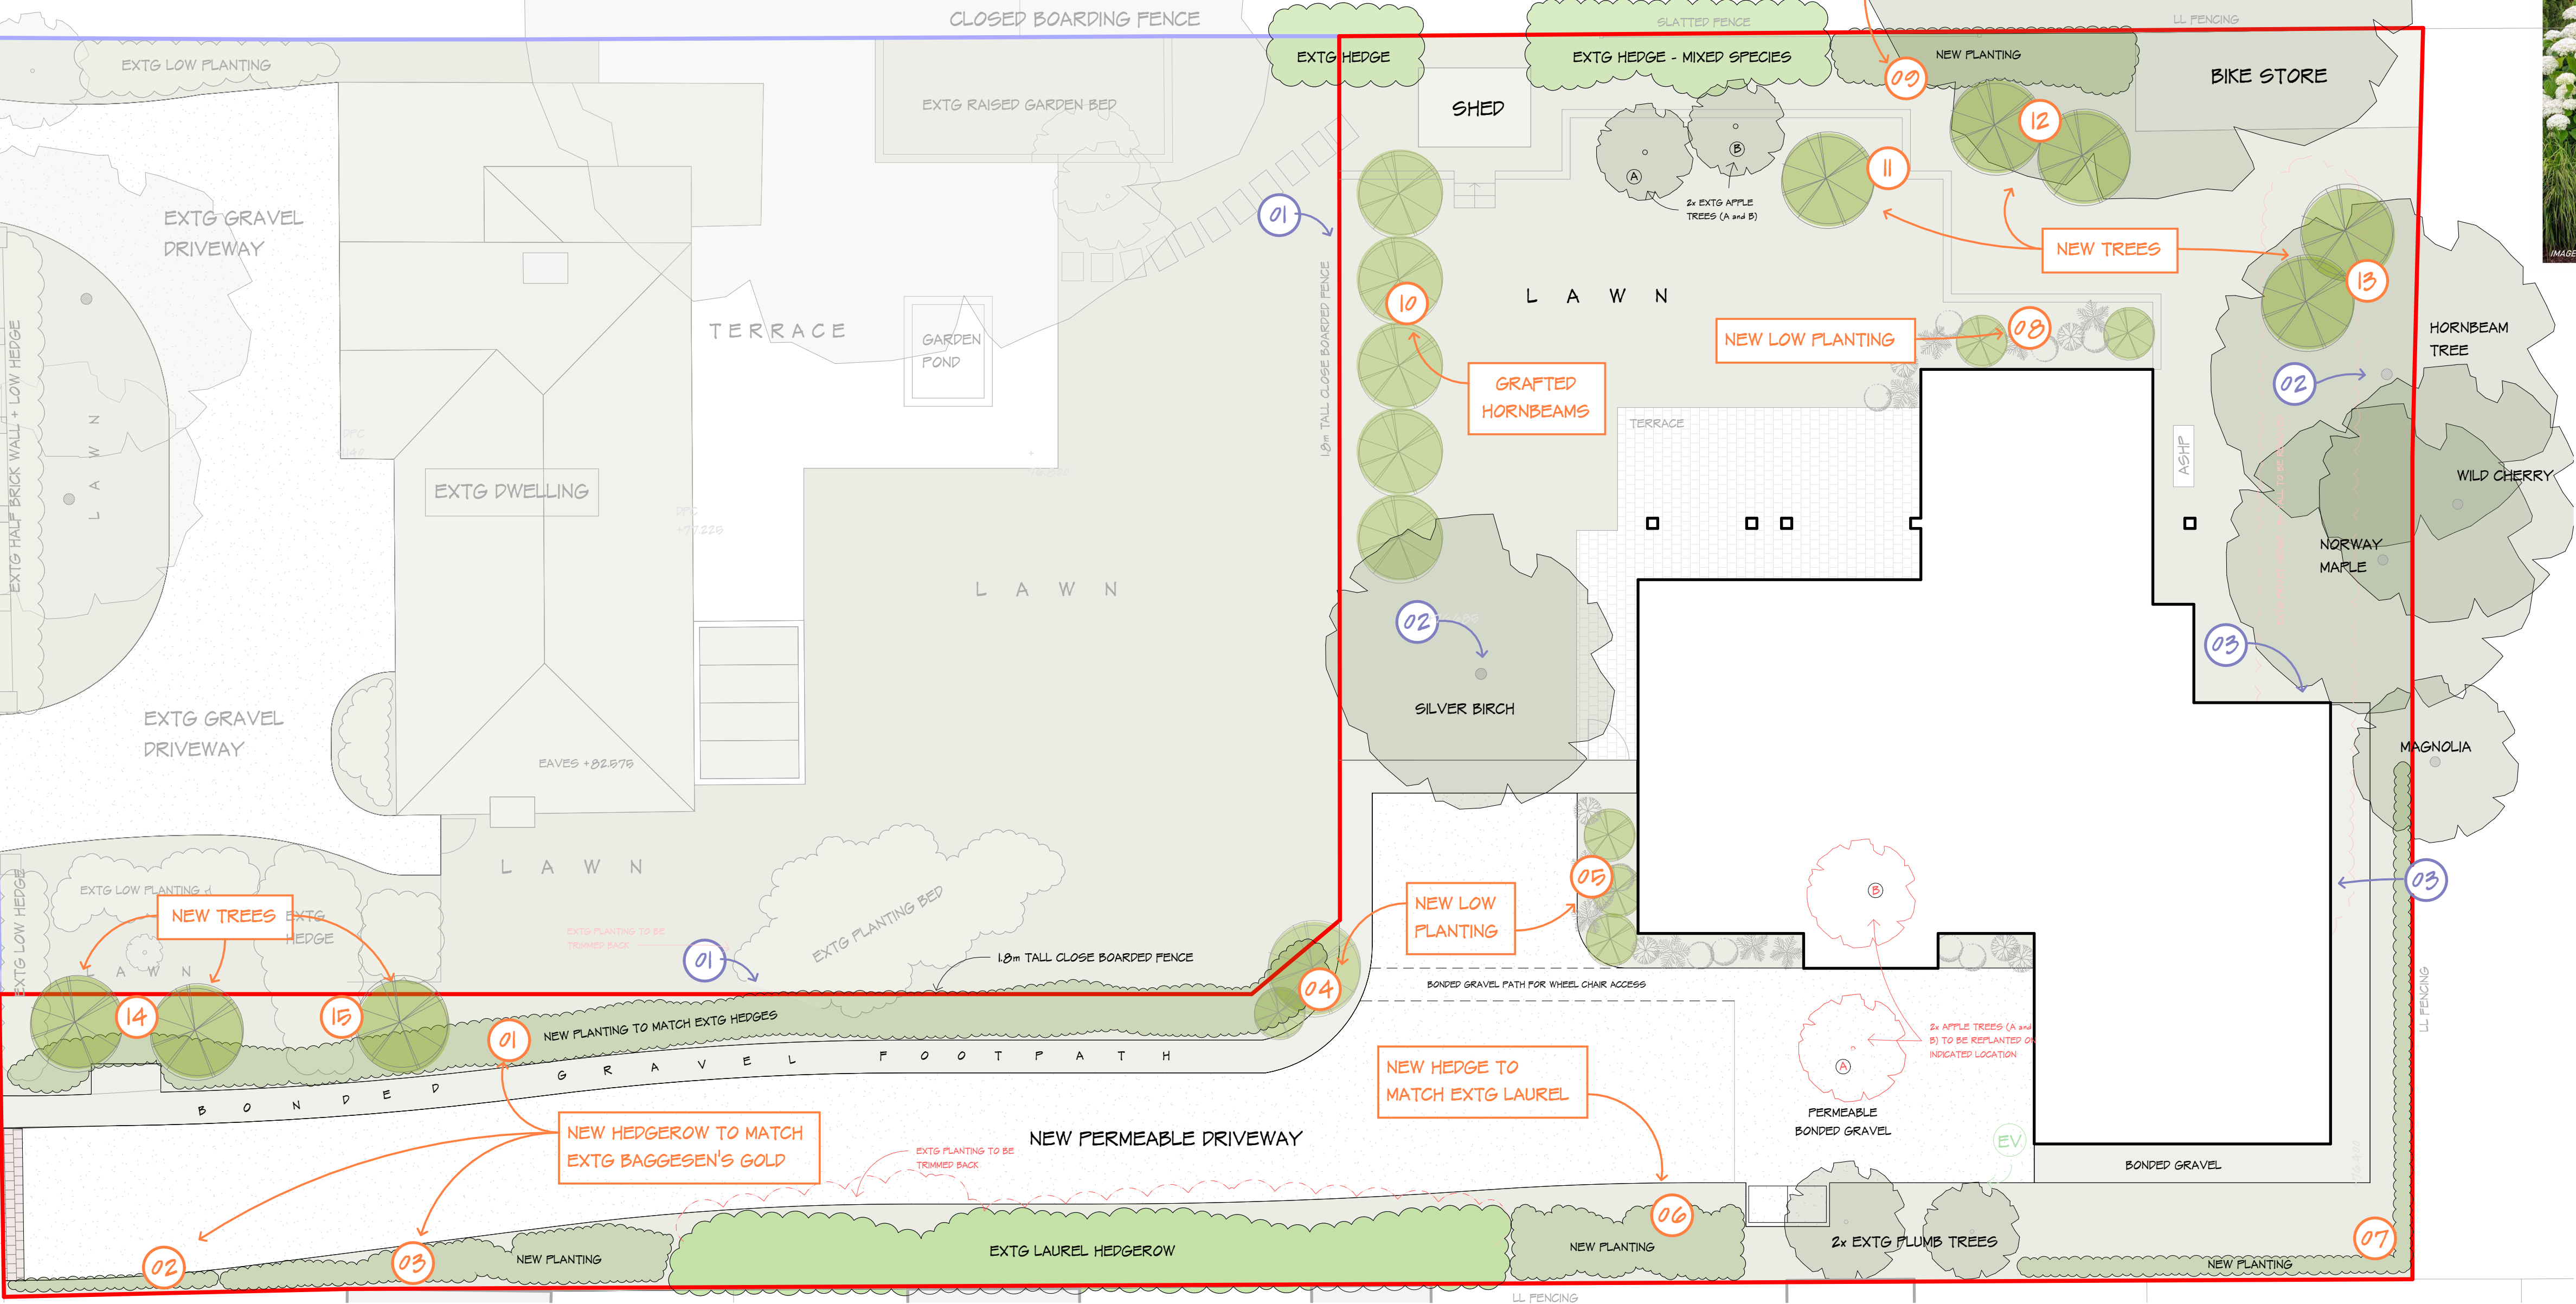
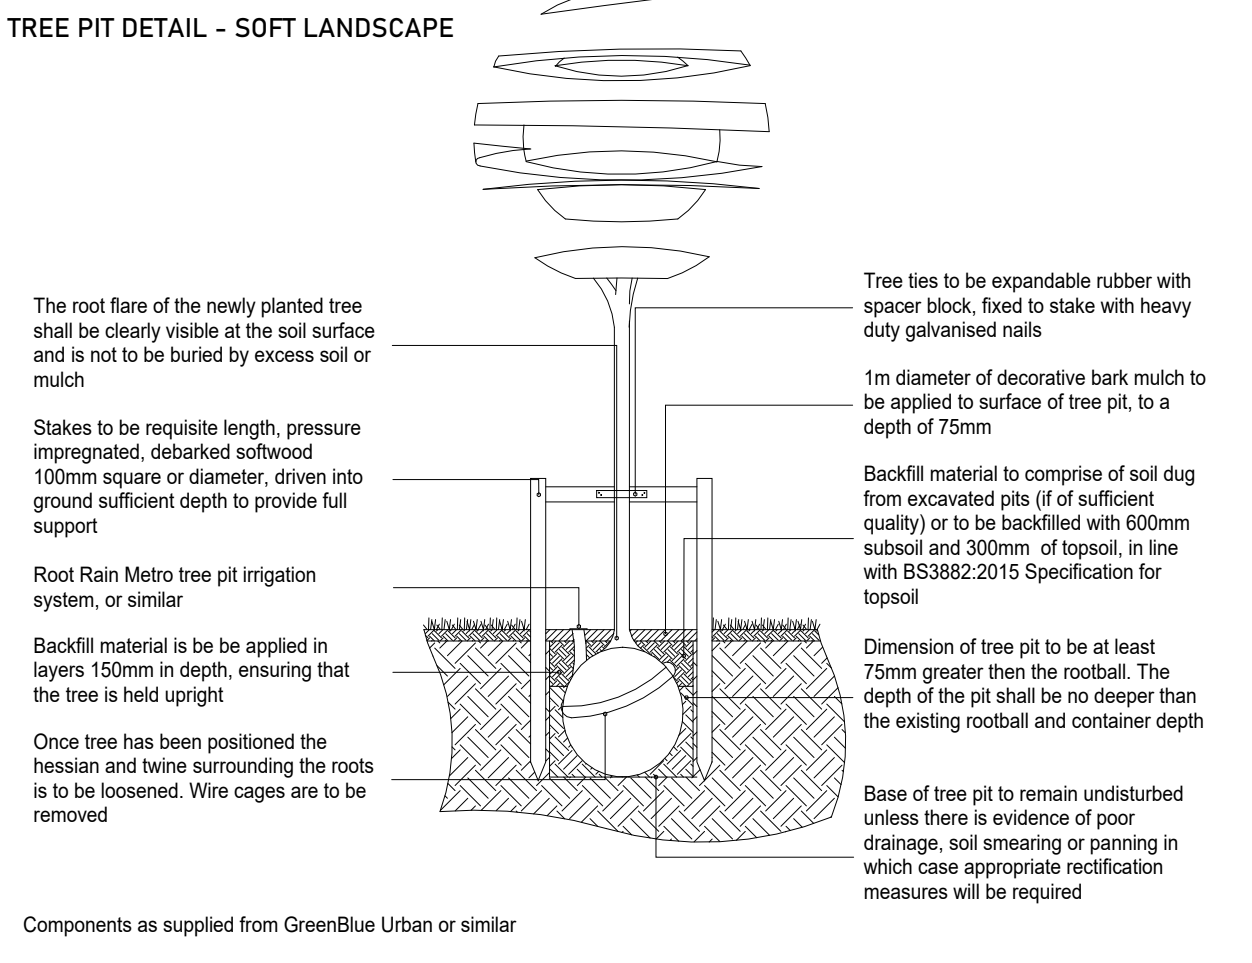


LANDSCAPE PLAN - 1:100

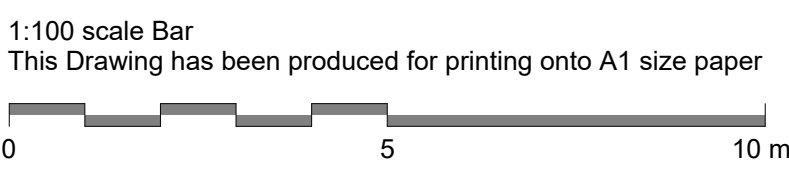

- 01 BAGGESEN'S GOLD (*Lonicera nitida*) | 1.2-1.8m TALL 1.2-1.8m SPREAD | 2L or 5L POT
- 02 BAGGESEN'S GOLD (*Lonicera nitida*) | 1.2-1.8m TALL 1.2-1.8m SPREAD | 2L or 5L POT
- 03 BAGGESEN'S GOLD (*Lonicera nitida*) | 1.2-1.8m TALL 1.2-1.8m SPREAD | 2L or 5L POT
- 04 ENGLISH HOLLY (*Ilex aquifolium*) | 120cm-150cm TALL | 2.4-3m SPREAD | 7.5L POT
- 05 MIXED SPECIES:
 - ANNABELLE HYDRANGEA (*Hydrangea arborescens*) | 90cm-1.5m TALL | 1.2-1.8m SPREAD | 3L-5L POT
 - PLANTAINLEAF SEDGE (*Carex plantaginea*) | 20cm-60cm TALL | 30cm-60cm SPREAD
 - DOG ROSE (*Rosa canina*) | 90cm TALL | 90cm SPREAD
- 06 LAUREL CHERRY (*Prunus laurocerasus*) | 4.6m-6m TALL (supplied in 70-100cm) | 5L POT
- 07 MIXED NATIVE SPECIES:
 - HAWTHORN (*Crataegus monogyna*) | 90/120cm | 2L POTS
 - BLACKTHORN (*Prunus spinosa*) | 90/120cm | 2L POTS
 - HAZEL (*Corylus avellana*) | 90/120cm | 2L POTS
 - FIELD MAPLE (*Sacer campestre*) | 90/120cm | 2L POTS
 - WILD CHERRY (*Prunus avium*) | 90/120cm | 2L POTS
- 08 ANNABELLE HYDRANGEA (*Hydrangea arborescens*) | 90cm-1.5m TALL | 1.2-1.8m SPREAD | 3L-5L POT
- 09 MIXED NATIVE SPECIES:
 - HAWTHORN (*Crataegus monogyna*) | 90/120cm | 2L POTS
 - BLACKTHORN (*Prunus spinosa*) | 90/120cm | 2L POTS
 - HAZEL (*Corylus avellana*) | 90/120cm | 2L POTS
 - FIELD MAPLE (*Sacer campestre*) | 90/120cm | 2L POTS
 - WILD CHERRY (*Prunus avium*) | 90/120cm | 2L POTS
- 10 5x HORNBEAM TREES (*Carpinus betulus*) | supplied height 150-175cm | 3L POTS
- 11 ROWAN TREE (*Sorbus aucuparia*) | 6-12m TALL | 4-6m SPREAD
- 12 2x CRAB APPLE (*Malus sylvestris*) | 1-5m TALL | 4-8m SPREAD
- 13 2x SILVER BIRCH (*Betula pendula*) | supplied height 90cm | 2L POTS
- 14 2x CHERRY TREES (*Prunus cerasus*) | 240cm-3m TALL | 180cm-240cm SPREAD
- 15 NORWAY MAPLE (*Acer platanoides*) | 2-3L POT | to be maintained as a small-medium tree

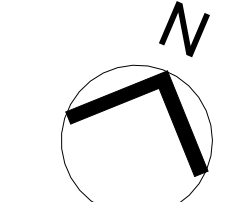

- NOTES
- All tree works are to be completed by approved contractor working to standards set out in BS 3998 before any other works take place on site.
 - After completion of the tree works and before any plant, equipment or materials enter the site the protective fencing as shown shall be erected. No activity, storage of materials, liquids of any sort or source are permitted within the protective fencing at any time.
 - The site agent is to inspect the protective fencing daily and make good any defects immediately on discovery.
 - Can parking and or paving within the protective fencing shall be of a 'no dig' installation and be installed after the main construction programme is completed. To install the hard surfaces the protective fence can be taken down by hand and moved off site. The installation can then proceed using only mini excavators of 2 tonne maximum capacity operating from outside the former protected area or from the newly laid sub base.
 - Edgings to hard surfaces within the former protected areas of the trees are to be supported by driven pegs only. Continuous trenching haunching is prohibited.
 - Ground level changes are only to be made outside the protective fencing and may require a retaining wall structure if conventional banking cannot fit.
 - The protective fencing may only be removed after the main construction works are complete. The fencing is to be taken down by hand equipment only and taken off site.
 - Soft landscaping within the former protected areas is to be completed by hand or with hand operated equipment only. Cultivation of soils is to be kept within the top 100mm of the existing soil profile within former protected areas except for the planting of larger plants and trees.

A	Proposed footprint reduced and relocated; Landscape enhancements.	08/05/24
REV	COMMENTS	DATE

SHAUN TANNER
ARCHITECTURE & PLANNING

www.stlarchitecture.co.uk studio@stlarchitecture.co.uk 0118 989 0808

CLIENT Mr & Mrs R. Smith
PROJECT 98 Conisboro Avenue
Caversham, Reading - RG4 7JF

DRAWING Landscape & Ecological Enhancement Plan
STATUS Planning
SCALE As indicated DRAWN RC CHECKED NO 3902/209 REV A

DATE July 23

THIS DRAWING MUST NOT BE SCALE UNLESS ISSUED FOR PLANNING PURPOSES. ALL DIMENSIONS ARE TO BE VERIFIED PRIOR TO SETTING OUT, COMMENCING WORK, OR PRODUCTION OF FABRICATION DRAWINGS. REPORT ANY DISCREPANCIES TO THE SUPERVISING OFFICER IMMEDIATELY. ©