


THIS DRAWING IS COPYRIGHT, AND REMAINS THE PROPERTY OF HTC ARCHITECTS. IT MUST NOT BE REPRODUCED, USED, DISCLOSED OR TRANSMITTED TO THIRD PARTIES IN ANY FORM, IN WHOLE OR IN PART, WITHOUT PRIOR WRITTEN PERMISSION.

DO NOT SCALE!
ALL DIMENSIONS SHOULD BE CHECKED ON SITE BEFORE WORK COMMENCES

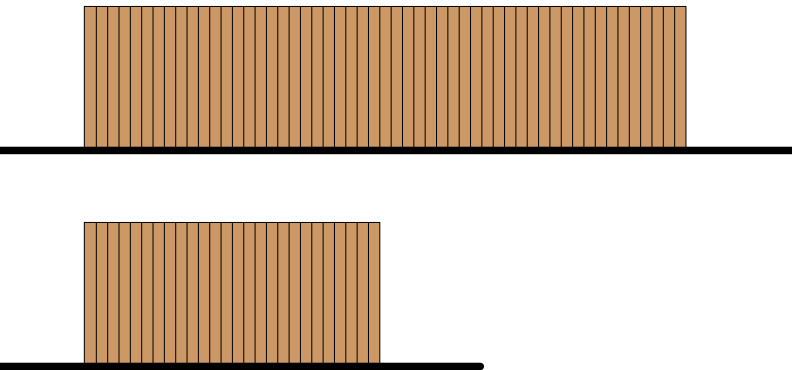

2.5m x 5m x 1.8m HIGH CLOSE BOARDED / HIT AND MISS TIMBER FENCE WITH LOCKABLE GATES (OR SIMILAR)





LOCATION OF COVERED CYCLE PARKING. SHEFFIELD STYLE (OR SIMILAR) CYCLE HOOPS AND PROPRIETARY FALCO LITE CYCLE SHELTER (OR SIMILAR)






CONCRETE FILLED ANTI RAM BOLLARDS TO BE INSTALLED TO ALL SERVICES DOORS WITHIN YARD AREAS




ANTI RAM BOLLARDS TO GLAZED ENTRANCE AREAS. STAINLESS STEEL TYPE BOLLARDS (OR SIMILAR)



HGV WHEEL GUIDES

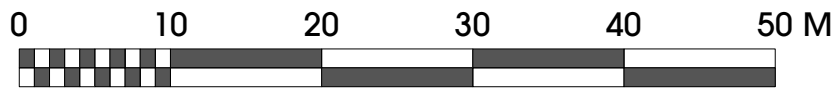

RTON DRIVE

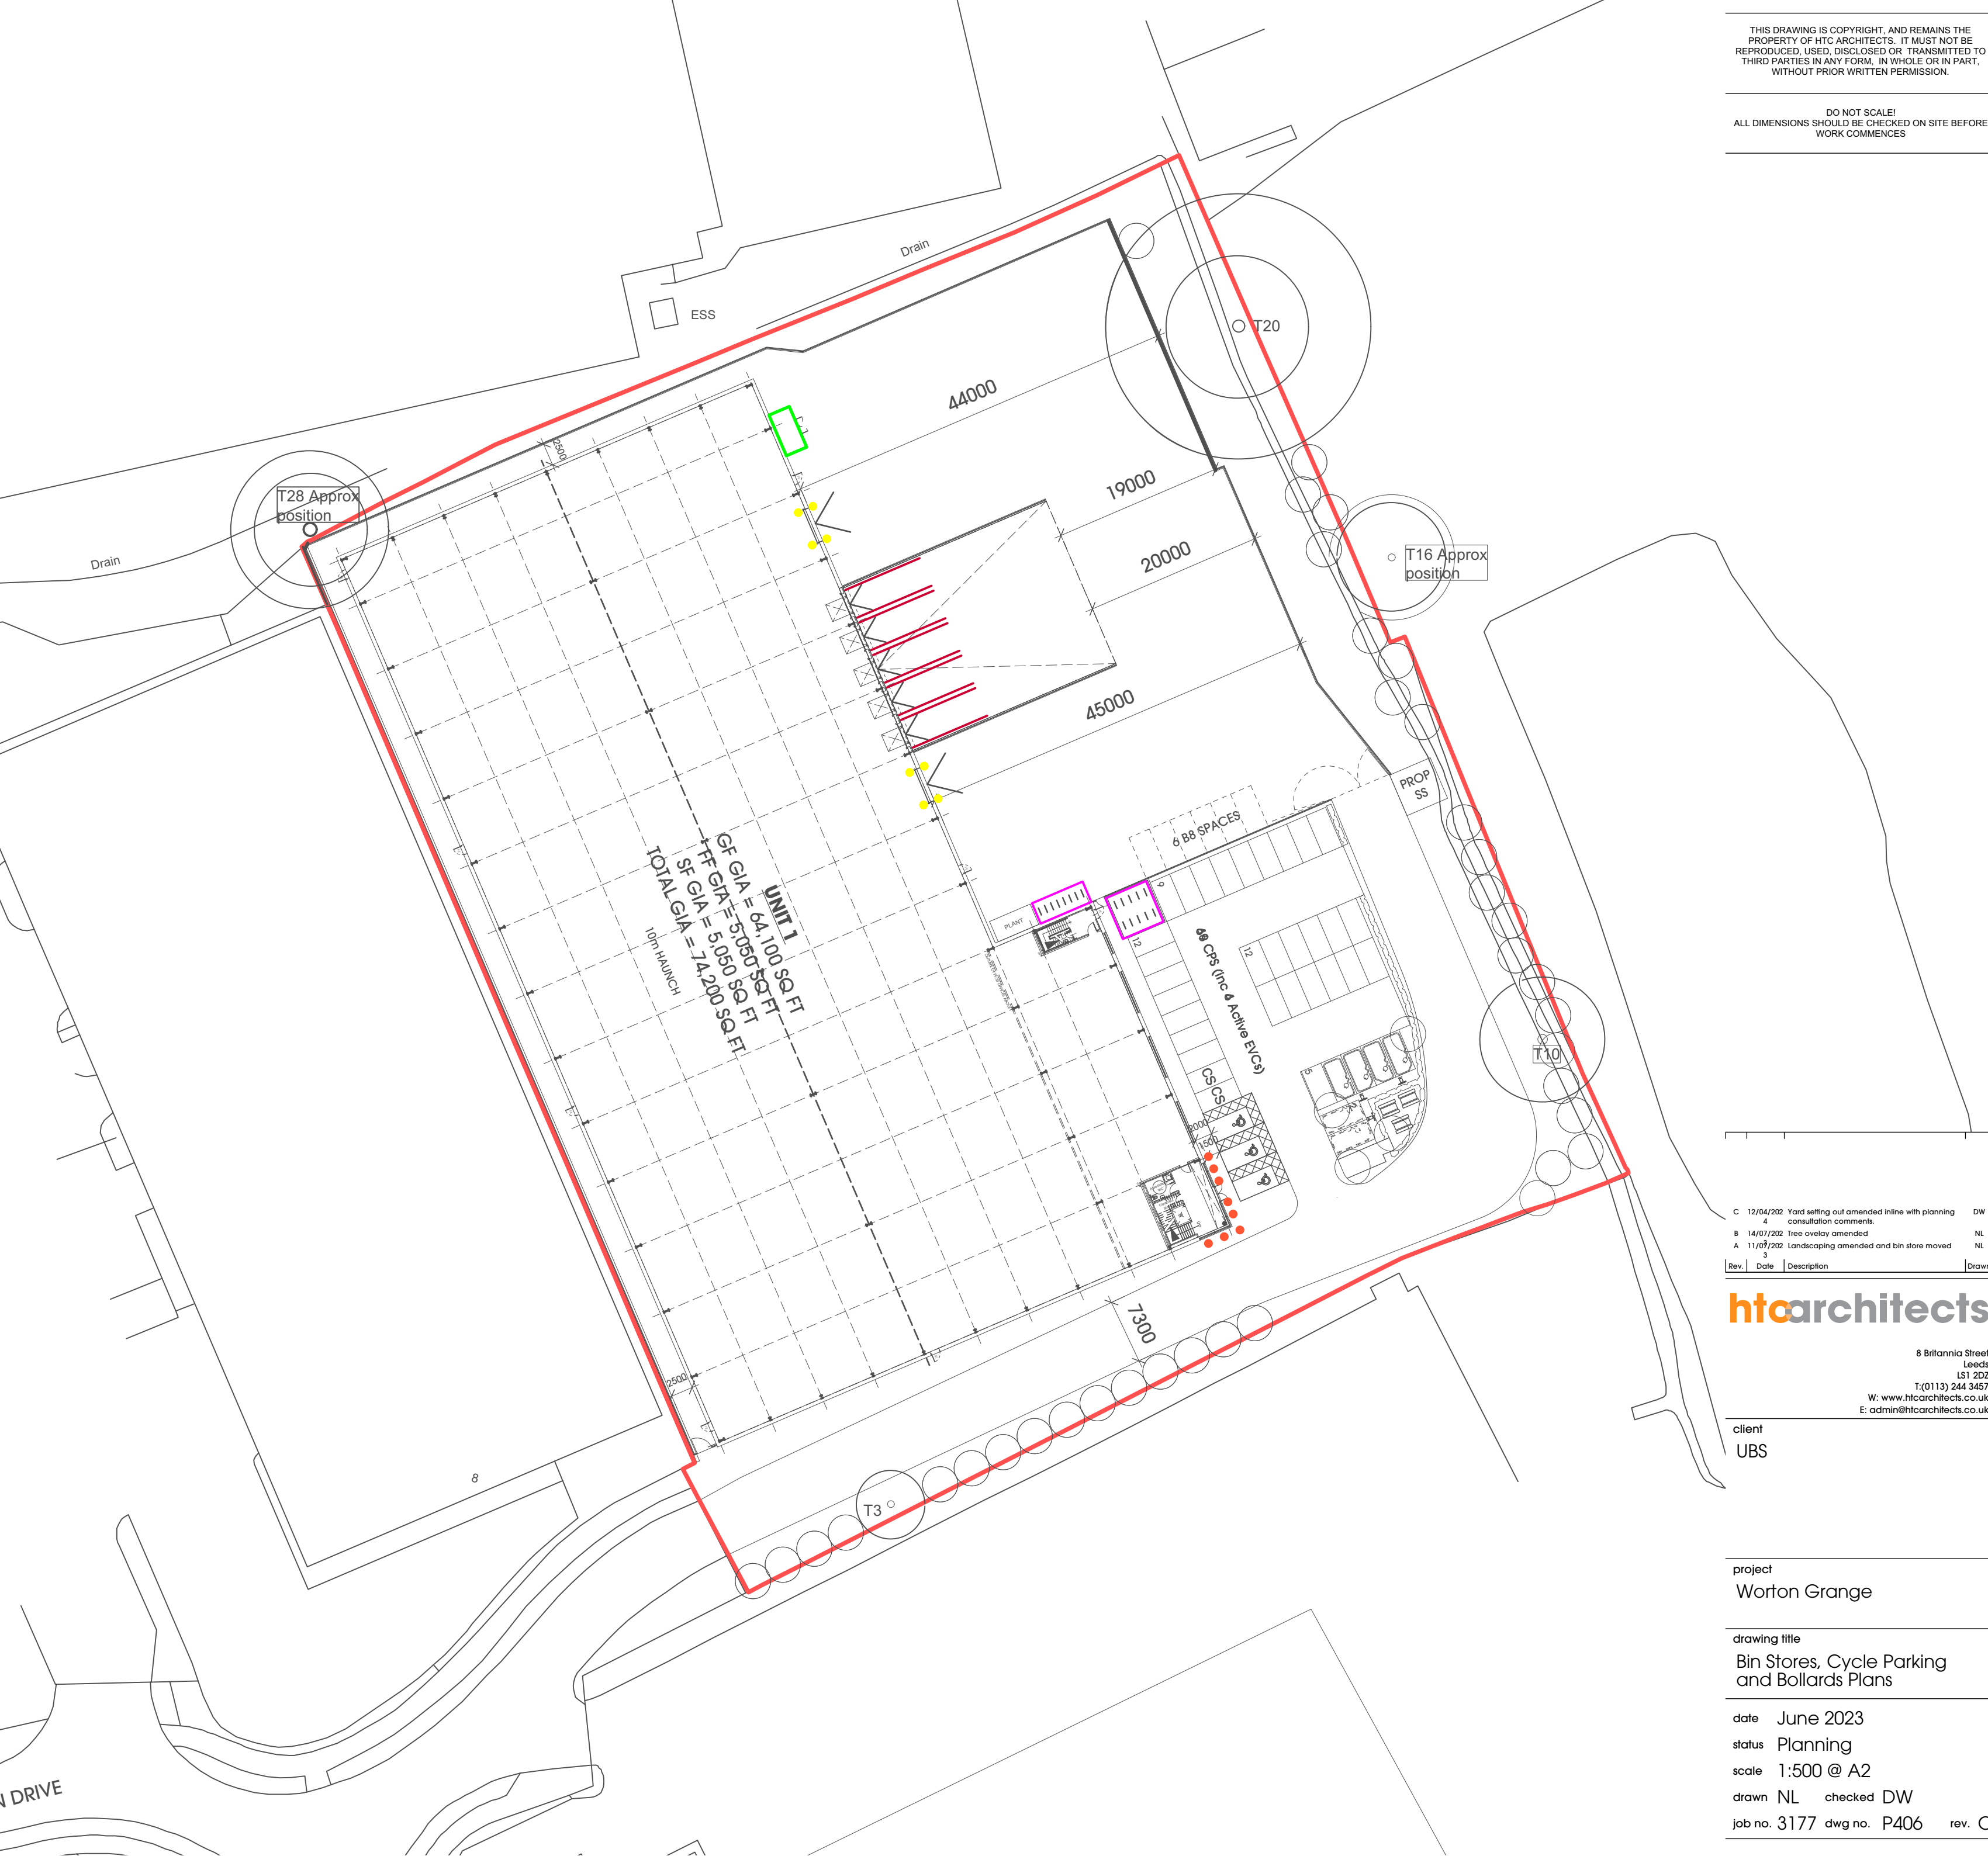

C	12/04/202	Yard setting out amended inline with planning	DW
B	14/07/202	consultation comments.	NL
A	11/03/202	tree overlay amended	NL
		Landscaping amended and bin store moved	NL
Rev	Date	Description	Drawn

htcarchitects

8 Britannia Street
Leeds
LS1 2DZ
T: (0113) 244 3457
W: www.htcarchitects.co.uk
E: admin@htcarchitects.co.uk

client
UBS

project
Worton Grange

drawing title
Bin Stores, Cycle Parking
and Bollards Plans

date June 2023
status Planning
scale 1:500 @ A2
drawn NL checked DW
job no. 3177 dwg no. P406 rev. C