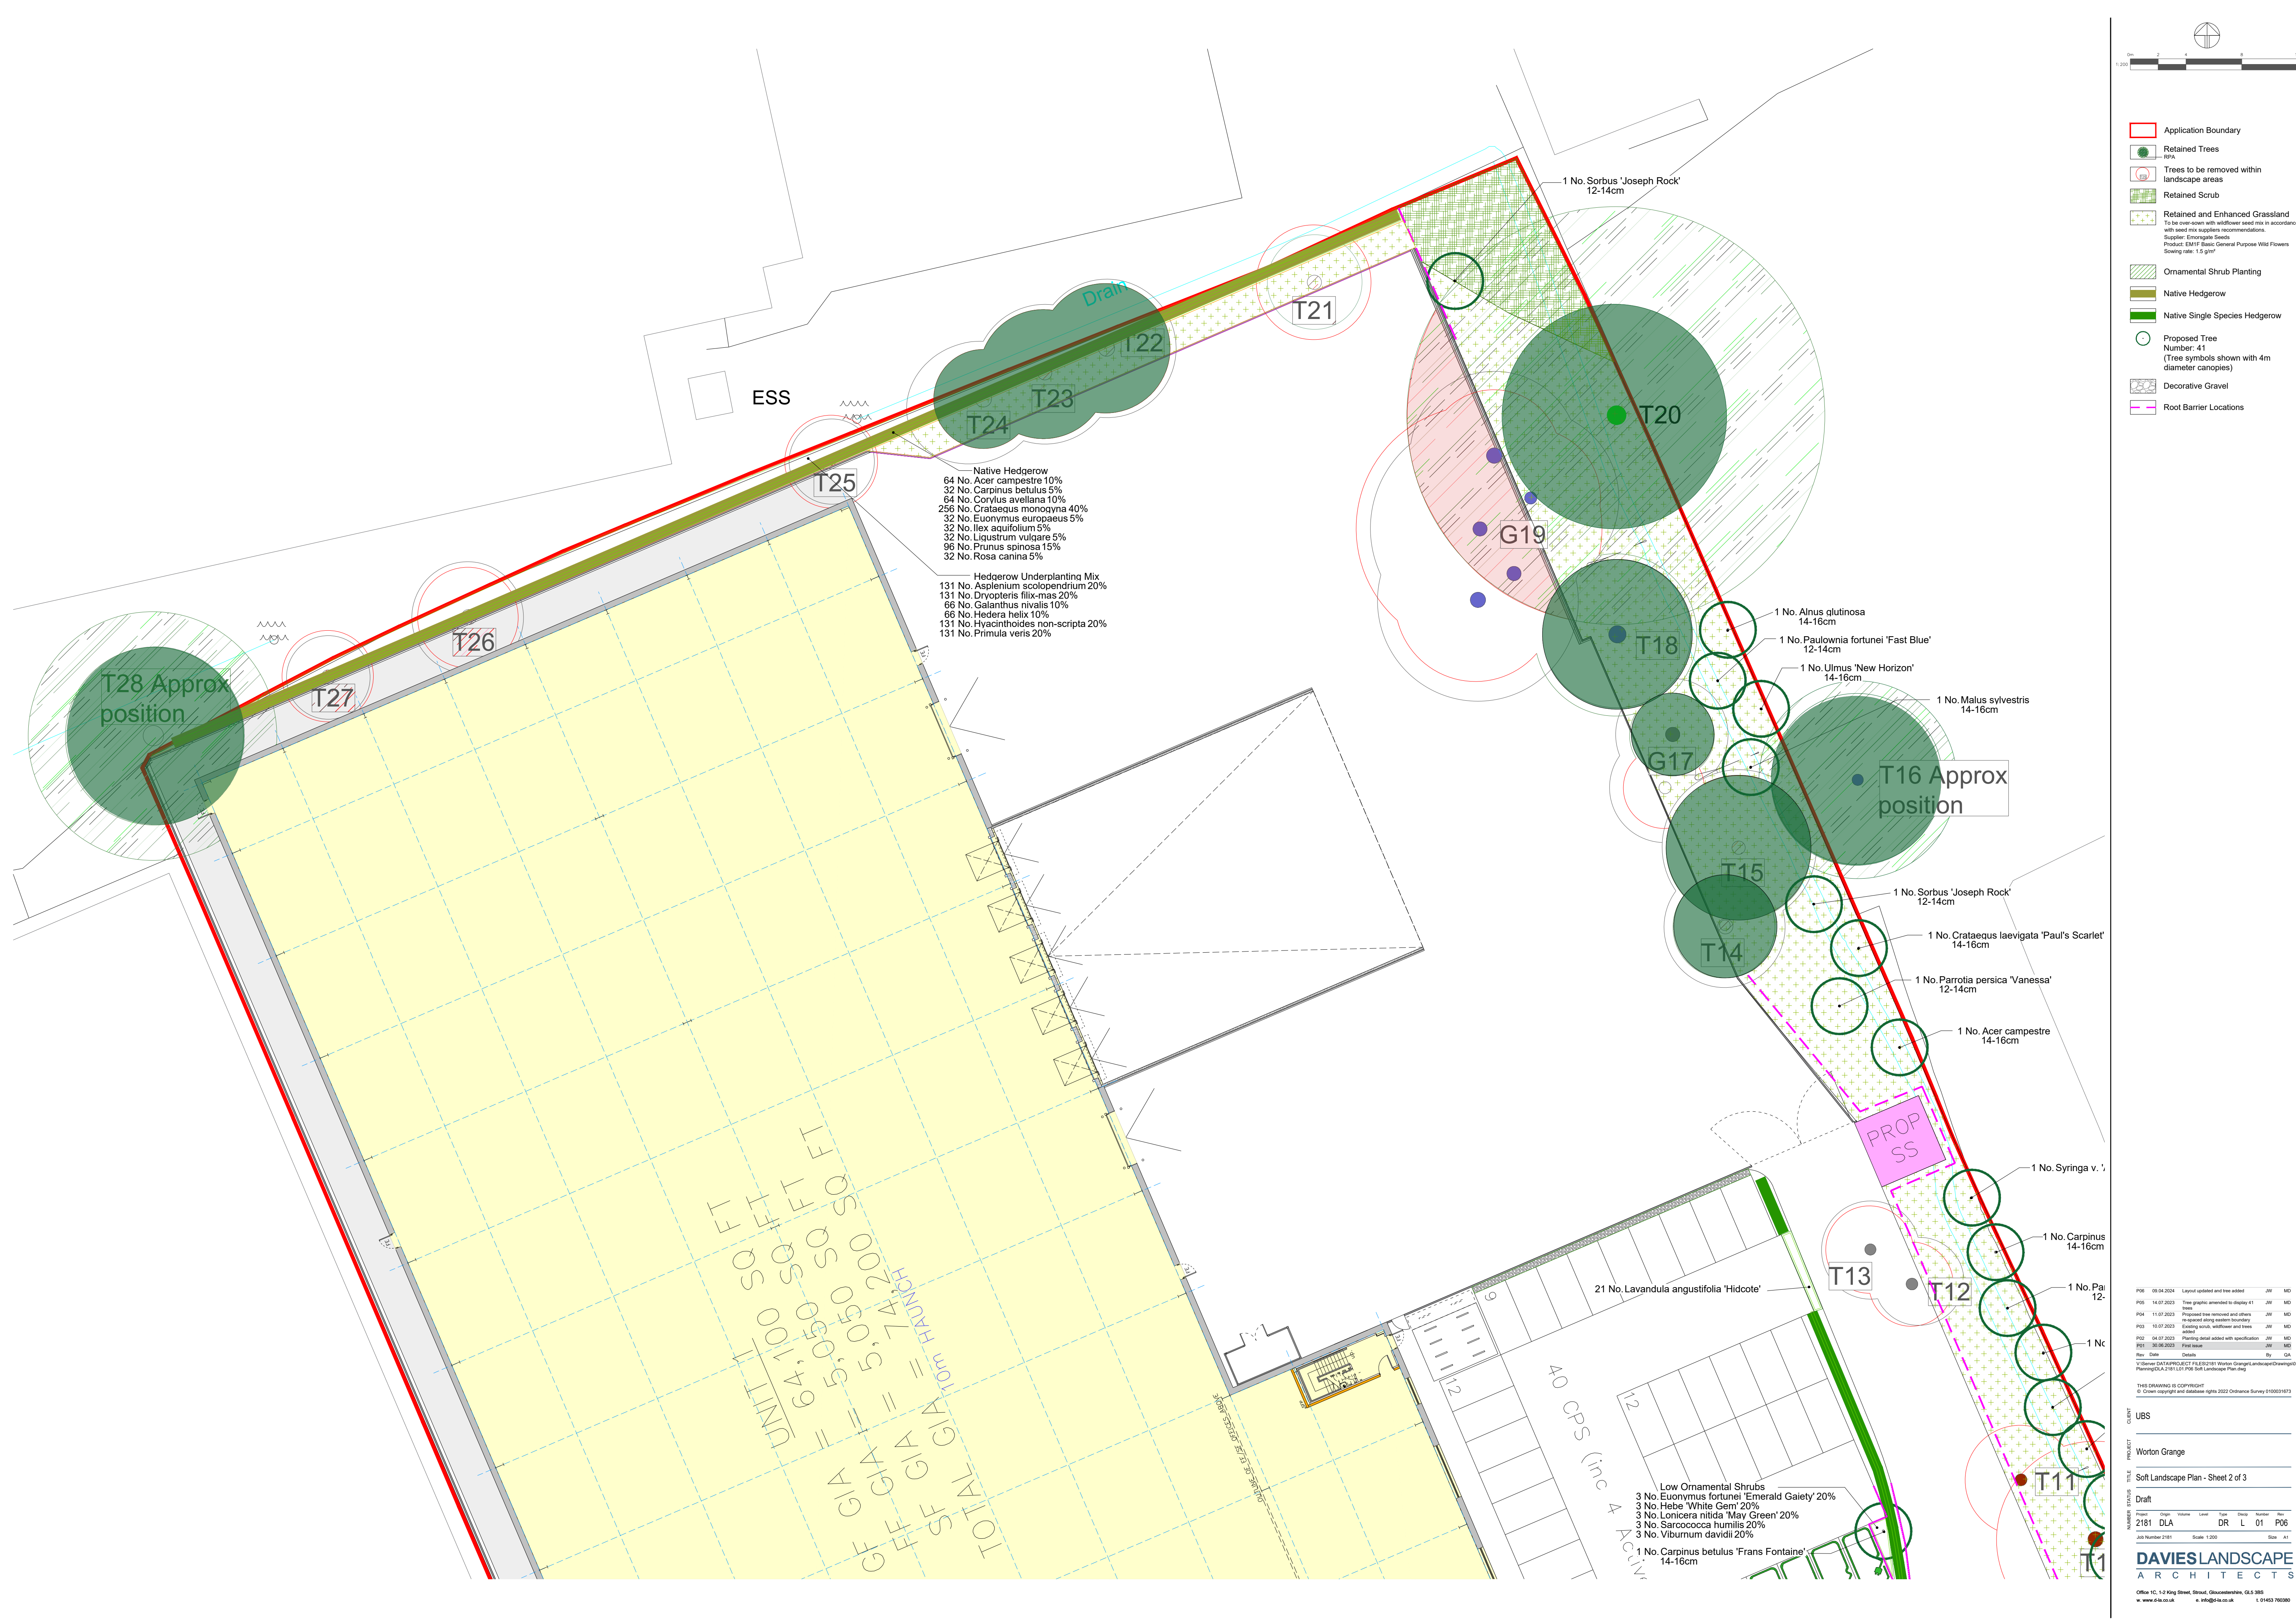


- Application Boundary
- Retained Trees
- Trees to be removed within landscape areas
- Retained Scrub
- Retained and Enhanced Grassland
- Ornamental Shrub Planting
- Native Hedgerow
- Native Single Species Hedgerow
- Proposed Tree
- Decorative Gravel
- Root Barrier Locations

Rev	Date	Details	By	CA
001	03.04.2024	Layout updated and tree added	JW	MD
002	14.07.2023	Tree graphics amended to display 41 trees	JW	MD
003	11.07.2023	Proposed tree removed and others re-added along eastern boundary	JW	MD
004	08.07.2023	Existing scrub, wildflower and trees added	JW	MD
005	08.07.2023	Planting detail added with specification	JW	MD
006	30.06.2023	Final issue	JW	MD