


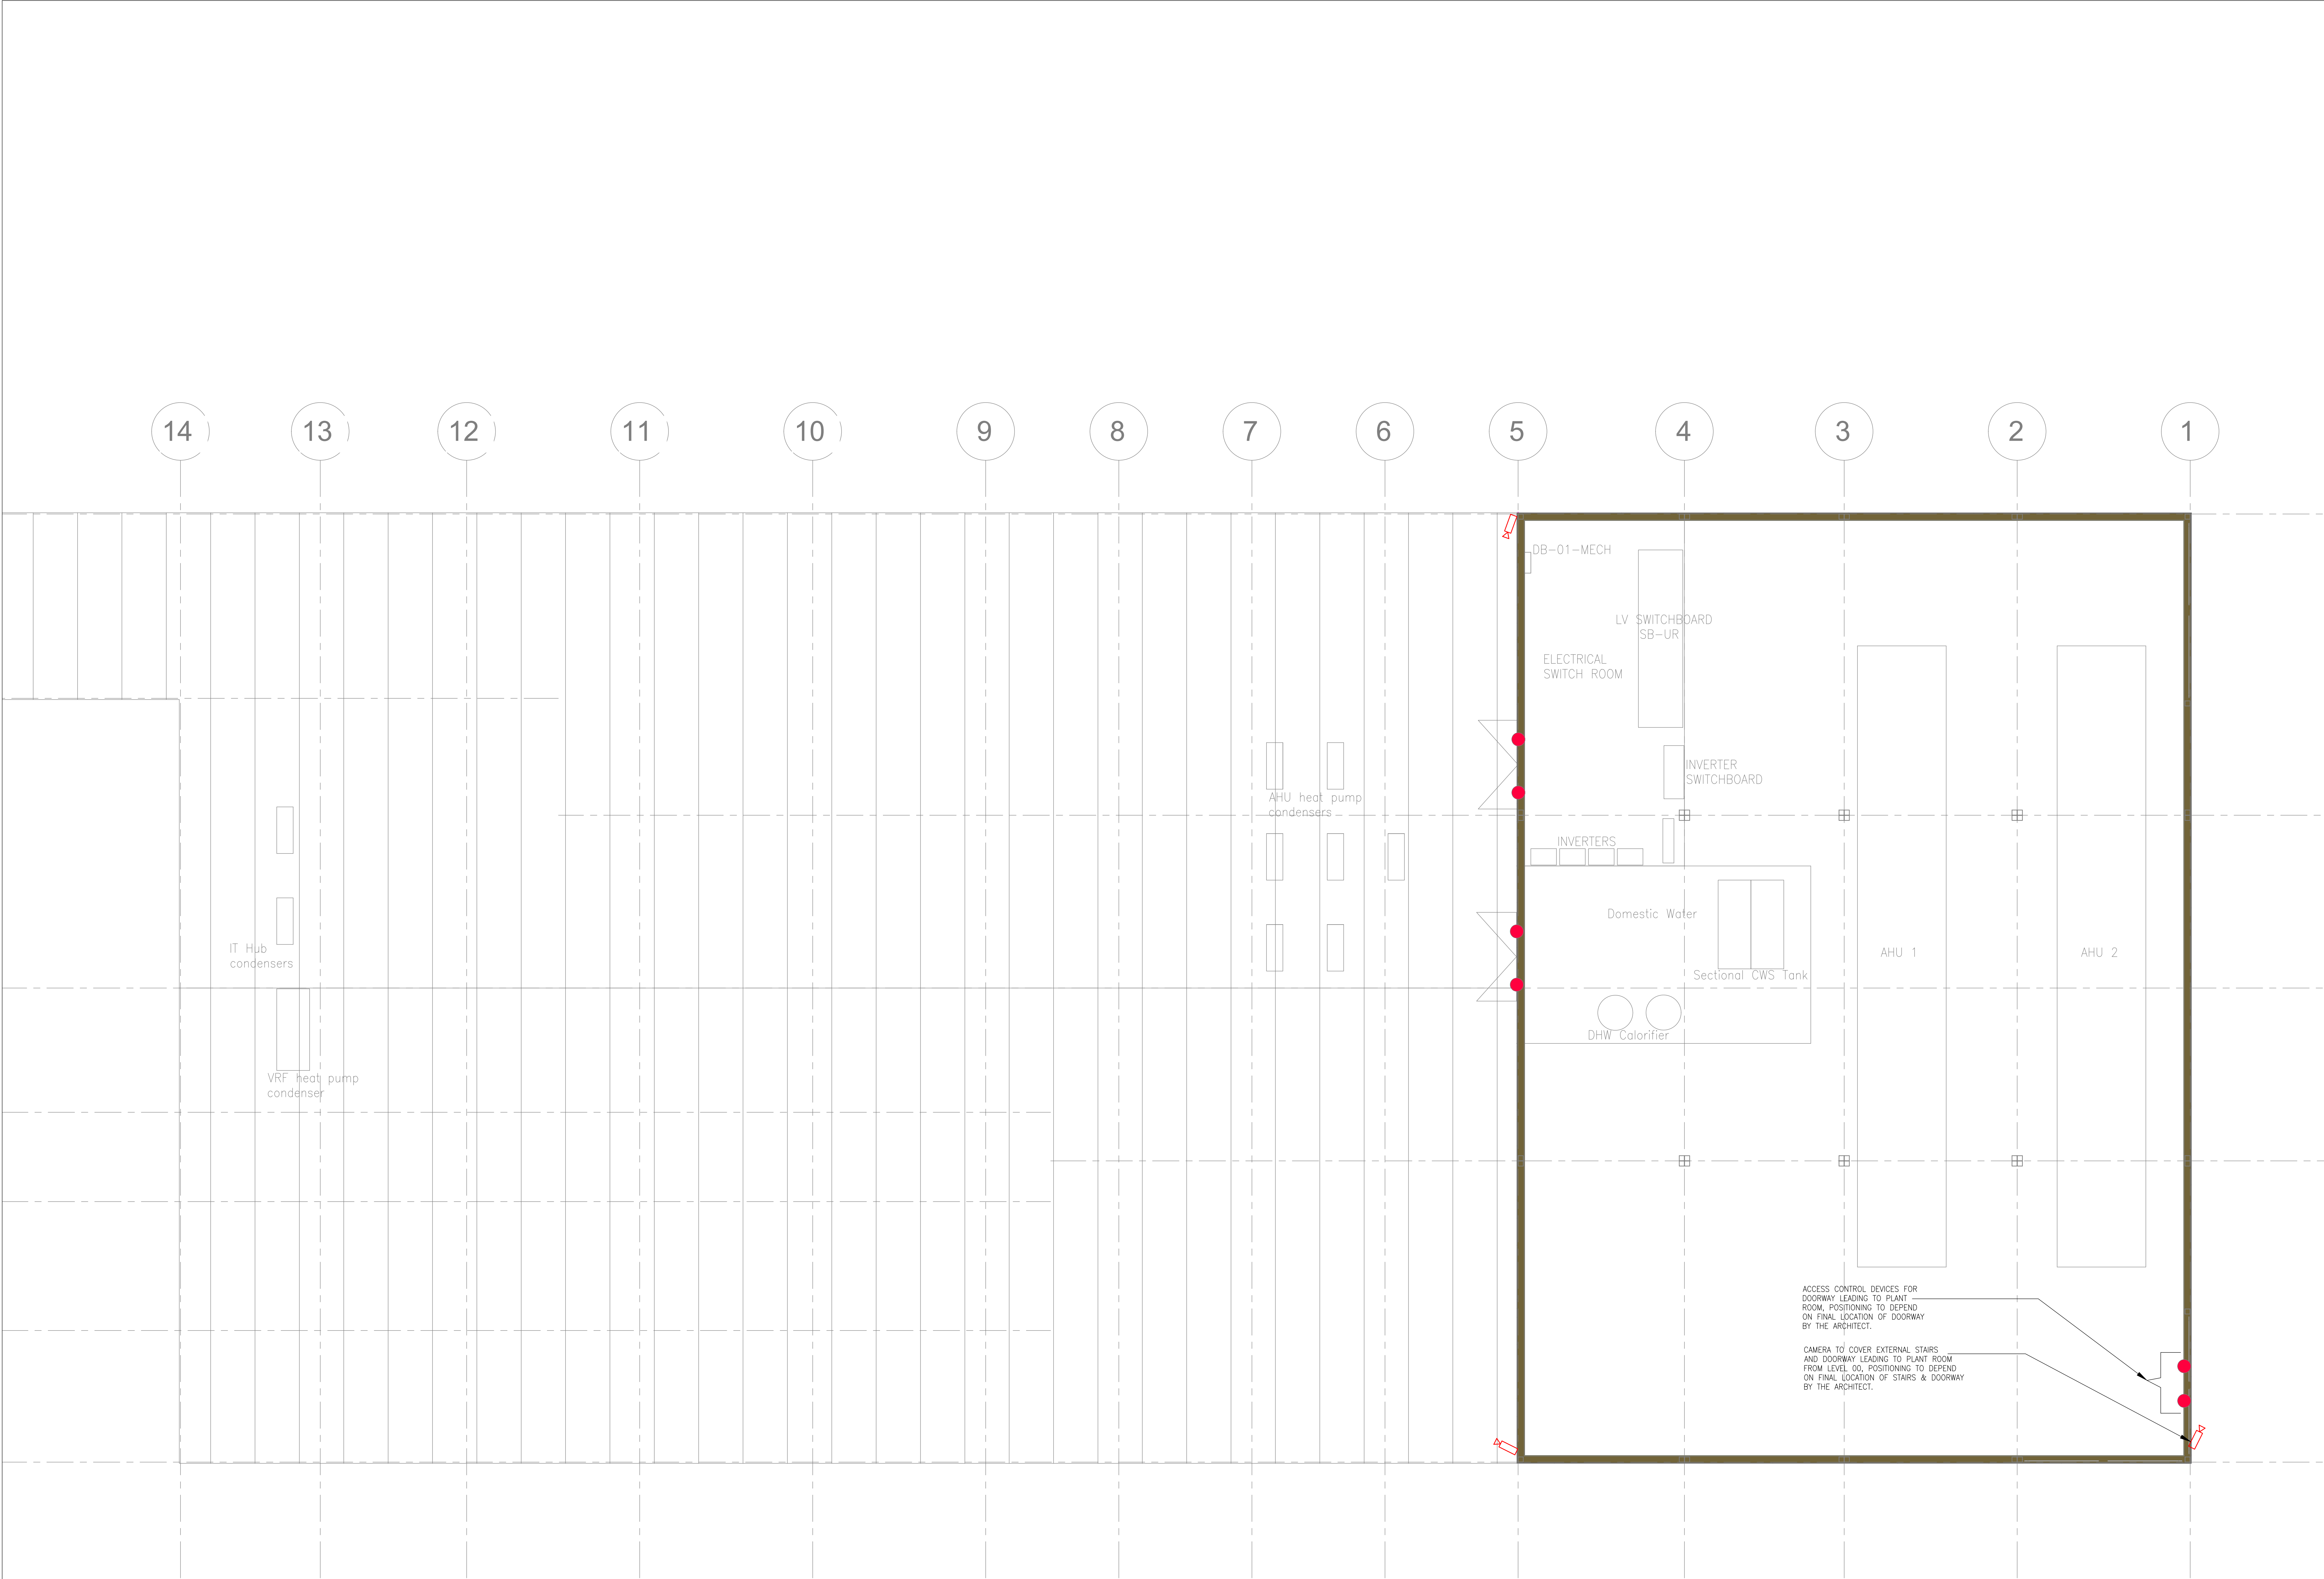

DO NOT SCALE

NOTES

IF THIS DRAWING HAS BEEN RECEIVED ELECTRONICALLY IT IS THE RECIPIENT'S RESPONSIBILITY TO PRINT THE DOCUMENT TO THE CORRECT SCALE.

ALL DIMENSIONS ARE IN MILLIMETERS UNLESS STATED OTHERWISE IT IS RECOMMENDED THAT INFORMATION IS NOT SCALED OFF THIS DRAWING.

THIS DRAWING SHOULD BE READ IN CONJUNCTION WITH ALL OTHER RELEVANT DRAWINGS AND SPECIFICATIONS FORMING THE EXTENT OF THIS WORKS PACKAGE.

CROSS REFERENCE SHOULD BE MADE TO ARCHITECTS & STRUCTURAL ENGINEERING DRAWINGS WHERE APPLICABLE.

THIS DRAWING SHALL BE READ IN CONJUNCTION WITH THE ARCHITECTS FIRE STRATEGY DRAWING FOR COMPARTMENTATION WHERE APPLICABLE.

LEGEND

- EXTERNAL CCTV CAMERA, HIGH DEFINITION, IP65 MINIMUM.
- INTERNAL CCTV CAMERA
- ACCESS CONTROL – CARD READER, REQUEST TO EXIT BUTTON, GREEN MANUAL BREAK GLASS MAGNETIC LOCK
- ACCESS CONTROL – GREEN MANUAL BREAK GLASS MAGNETIC LOCK
- DOOR CONTACTS – INTRUDER ALARM
- DUAL TECH DETECTOR – INTRUDER ALARM
- INTRUDER ALARM PANEL
- VIDEO INTERCOM

NOTES

- THIS DRAWING SHOULD BE READ IN CONJUNCTION WITH DSSR MECHANICAL SERVICES LAYOUTS AND ARCHITECTURAL LAYOUTS
- PROVISIONS INDICATED AND SECURITY EQUIPMENT MANUFACTURER ARE STILL SUBJECT TO CONFIRMATION OF THE TRUST'S PREFERRED SECURITY STRATEGY AND CHOICE.
- POSSIBILITY OF LOCATING THE SECURITY EQUIPMENT RACK WITHIN THE IT HUB/COMMS ROOM TO BE CONFIRMED WITH THE TRUST'S IT TEAM.
- DO NOT SCALE FROM THIS DRAWING.
- ELECTRICAL INSTALLATION SHALL BE IN ACCORDANCE WITH BS 7671, THE 18TH EDITION WIRING REGULATIONS AND ALL RELEVANT HTM DOCUMENTS.

P01	MAY 24	FB	STAGE 2 – FOR COMMENT
REV	DATE	BY	DESCRIPTION

DRAWING STATUS: STAGE 2

SAFETY, HEALTH AND ENVIRONMENTAL INFORMATION

READERS OF THIS DRAWING
ALL EFFORTS HAVE BEEN TAKEN BY DSSR TO DESIGN OUT SIGNIFICANT HAZARDS WITHIN THE DESIGN RISK ASSESSMENT PROCESS. IT IS OUR OPINION THAT THE HAZARDS DETAILLED BELOW CANNOT BE DESIGNED OUT BY US GIVEN THE CONSTRAINTS OF THE BRIEF AND ARE HIGHLIGHTED SO THAT OTHER MEANS CAN BE DEVELOPED TO MITIGATE THE RESIDUAL RISKS IDENTIFIED. MORE DETAIL AVAILABLE IN THE PROJECT SPECIFIC RISK REGISTER.

IT IS ASSUMED THAT A COMPETENT MIE CONTRACTOR OR USER WILL BE AWARE OF THE STANDARD FORSESSABLE RISKS ASSOCIATED WITH WORKING WITH THE TYPE OF SERVICES DETAILLED ON THIS DRAWING.

DSSR | CONSULTING ENGINEERS

Glasgow Harrogate London Manchester

Manchester Office
Trafford House
Chester Road
Sharnford
Manchester
M30 9JG

Tel: +44 (0)161 672 4811
manchester@dssr.co.uk
www.dssr.co.uk

MTX Connects Ltd
100-10101, 10101
Brook Court
Luton, Bedfordshire
MK15 9JG
01581 850 2123
info@mtxconnects.co.uk
www.mtxconnects.co.uk

PROJECT:
ROYAL BERKSHIRE HOSPITAL
NHS FOUNDATION TRUST
ROYAL BERKSHIRE HOSPITAL UROLOGY

TITLE:
SECURITY STRATEGY
LEVEL 01

Designed	FB	Drawn	MAY 24	Checked	BH	Date	MAY 24
----------	----	-------	--------	---------	----	------	--------

Drawn	FB	Date	MAY 24	Scale	A0	Scale	NTS
-------	----	------	--------	-------	----	-------	-----

CAD File: M5364-DSSR-XX-01-DR-E-68100.dwg

DRAWING No:	M5364-DSSR-X-01-DR-E-68100	REV	P01
-------------	----------------------------	-----	-----

This drawing is the copyright of DSSR