


Notes

Arboricultural Impact Assessment
The current site has been laid to stone with a 20mm stone sub base topped with scalpings . This has been in position since before the two storey side extension was done and has not been changed . The proposal aims to provide more soil and planting around the base of the tree and this will be added once the Herras railing as described below has been removed
The current front hedge which sits aside a low level wall (this latter item was removed to use as hardcore during a recent build) is to be replaced with a new wall sat on the existing foundation . No foundations are considered necessary .

Tree Protection
Before work commences Herras railing as specified in BS 5838 :2012 at Chapter 6 and detailed in figure 2 shall be put in position as shown with sheeting as appropriate . No activities shall take place inside the protective area and shall be kept in position until the work is finished . Ground protection shall be in accordance with paragraph 6.2.3.3 of the same paragraph .In addition an area as marked in red on the plan shall be kept free for the storage of materials during the work .

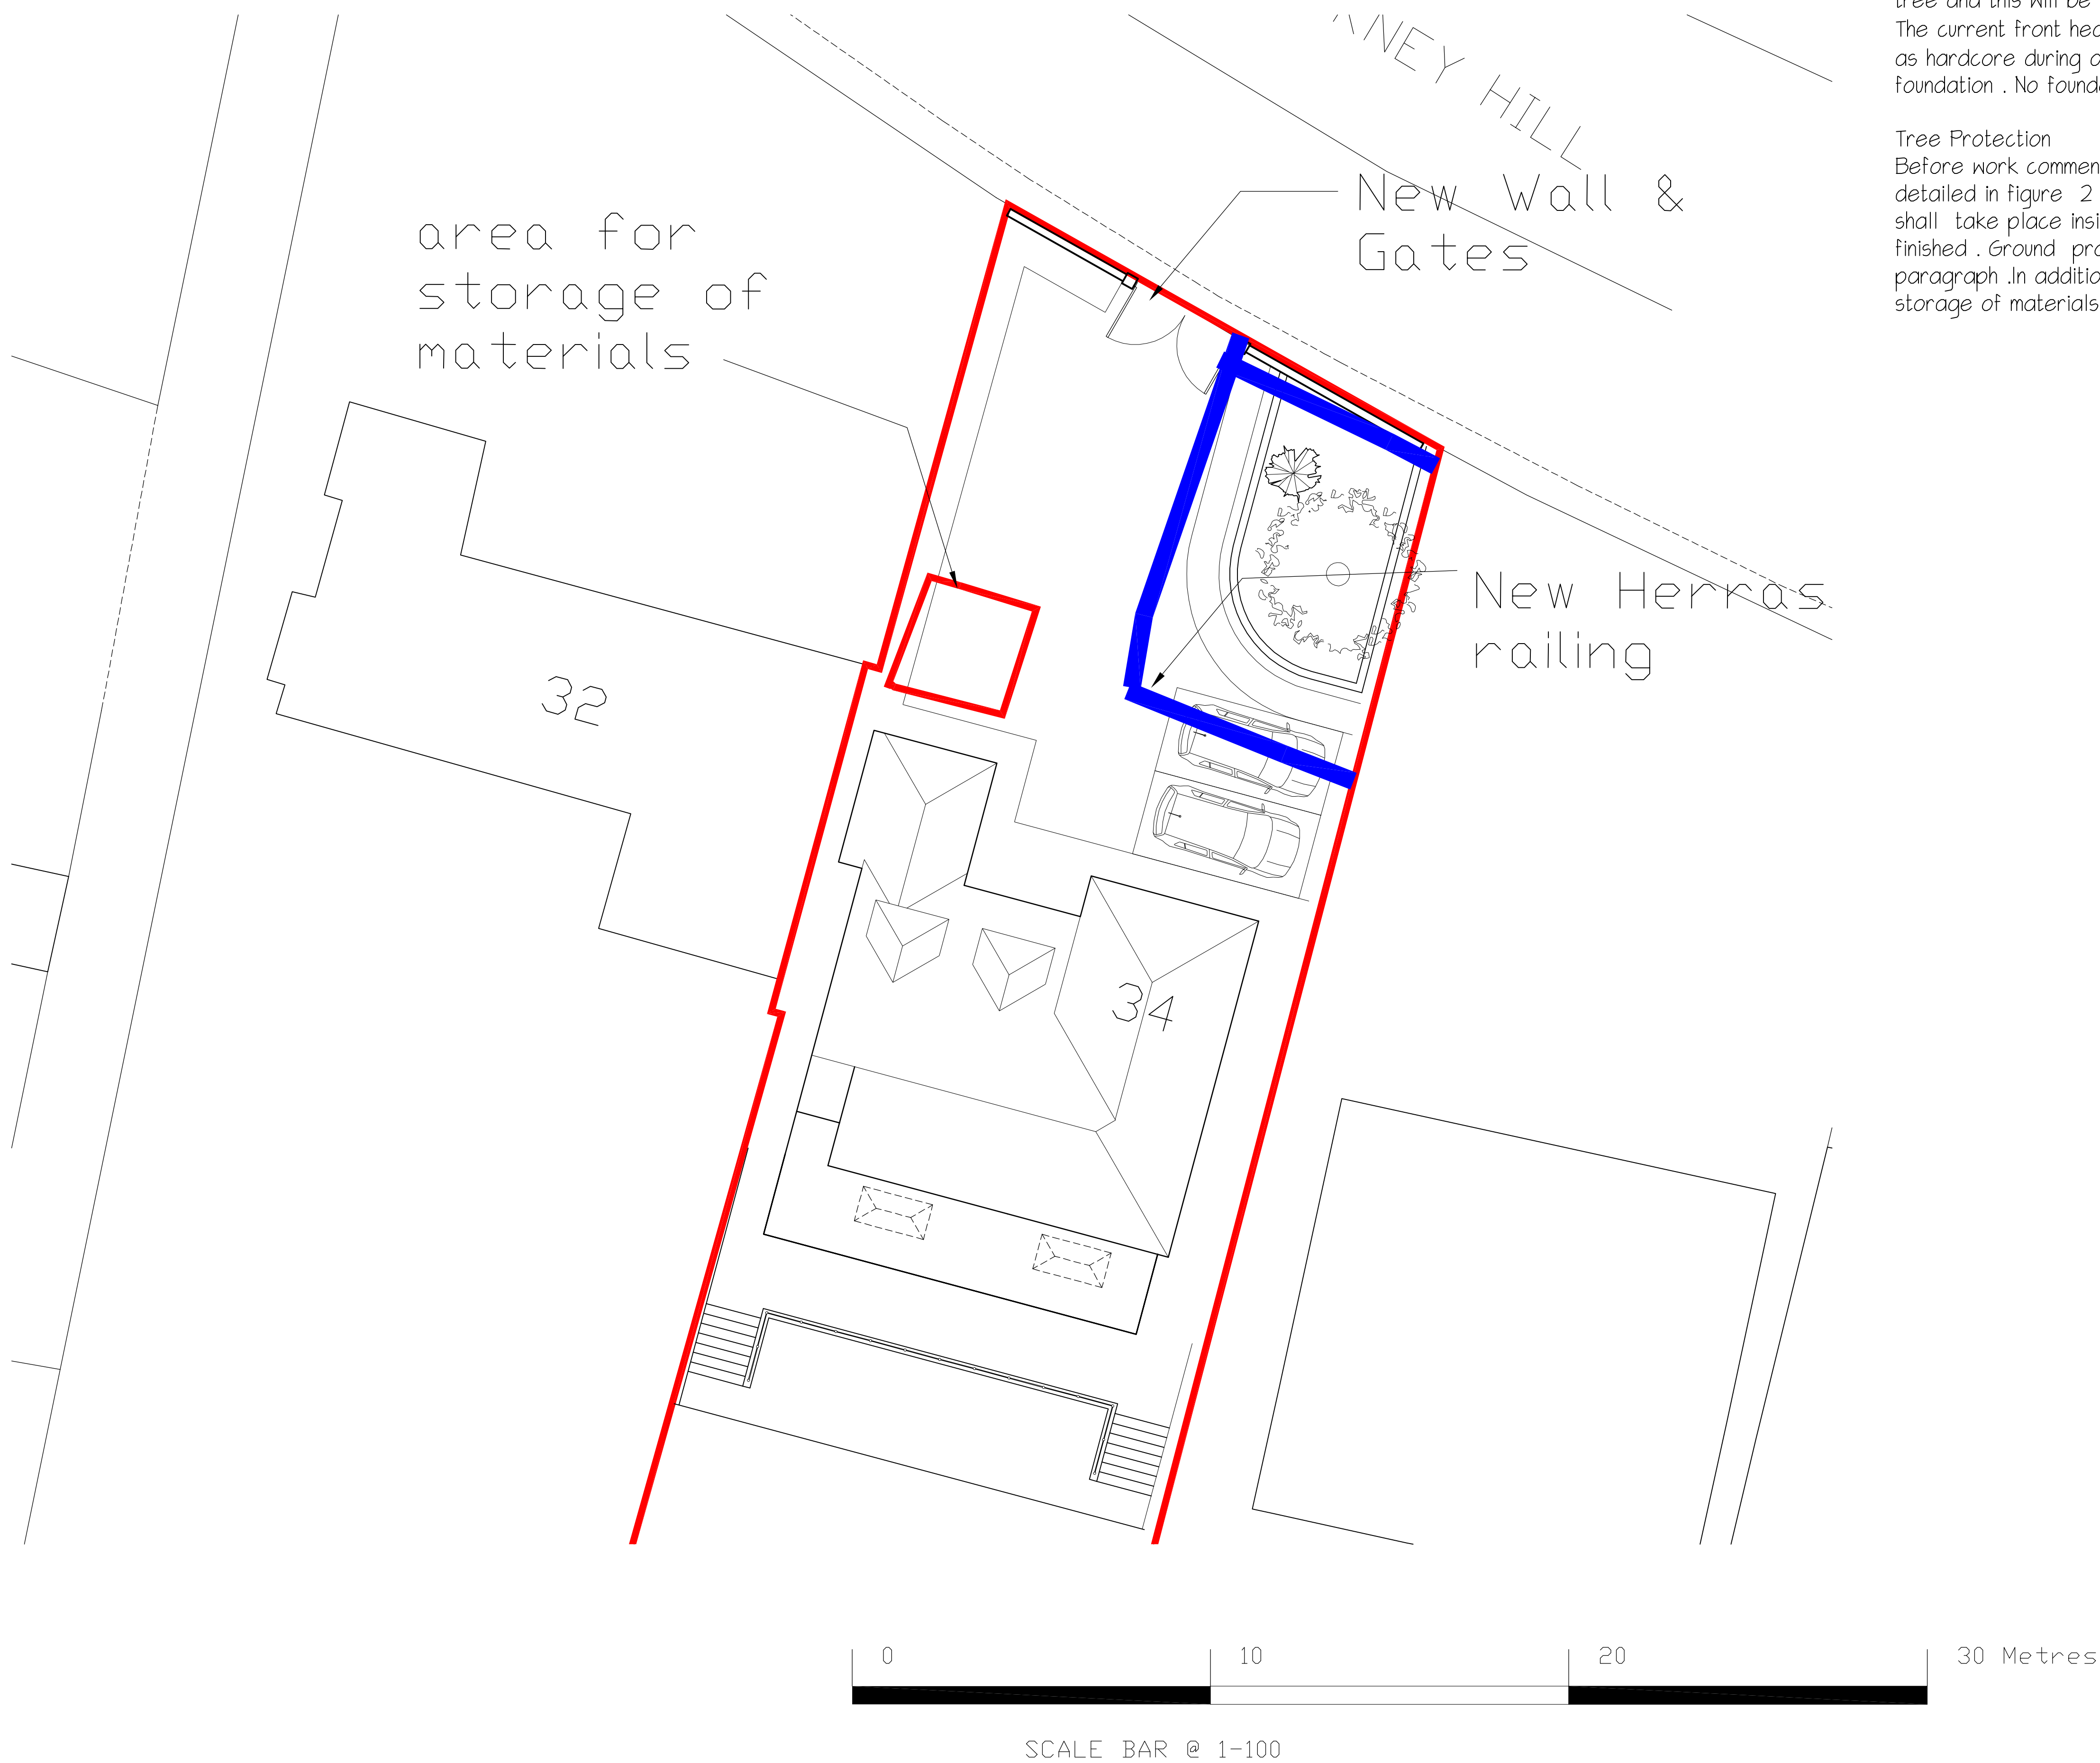



GREG

Farrell

Building & Design Consultant

43 Wendover Way,
Tilehurst, Reading,
Berkshire RG30 4RU
Tel & Fax: 0118 941 6249
Mobile: 07967 008862
greg@gregfarrell.co.uk

Planning, Building Regulations & Structural Design

REVISIONS		
Rev.	Description	Date
A	Clients updates added	17-05-2024

JOB TITLE

34 Cockney Hill
Tilehurst

TITLE

Arboricultural Impact Statement

SCALE	DATE	DRAWING No.
1:20	June 2024	03