




Do not scale from this drawing. All dimensions to be checked on site. All omissions and discrepancies to be reported to the Architect immediately.

This work is copyright and shall not be reproduced or used for any other purpose without the written permission of Squire and Partners.

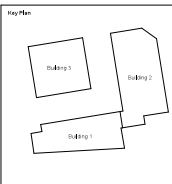


SQUIRE & PARTNERS
Squire and Partners LLP
info@squireandpartners.com
www.squireandpartners.com


Project
Eaton Court
Reading, Berkshire
RG1 7FU

Task
Proposed
Third Floor
Plan

Subsidiary	Status
A2	For Planning
20/07/2018	1:200
17110-SOP-ZZ-ZZ-DR-JPL004	6

Do not scale from this drawing. All dimensions to be checked on site. All omissions and discrepancies to be reported to the Architect immediately.

This work is copyright and shall not be reproduced or used for any other purpose without the written permission of Squire and Partners.

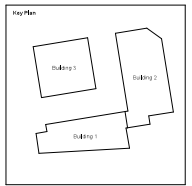


SQUIRE & PARTNERS

Squire and Partners LLP

info@squireandpartners.com
www.squireandpartners.com

Project
Eaton Court
Reading, Berkshire
RG1 7FU

Task
Proposed
Fourth Floor
Plan



Subsidiary Status
A2 For Planning

Date 20/07/2018 1:200 17110

Drawing Number 17110-SOP-ZZ-ZZ-DRAW-005

Revision 6



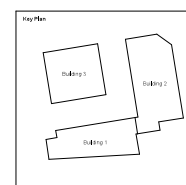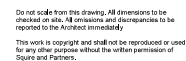

Issued for Planning 4	24/04/24
Issued for Information	27/06/22

SQUIRE & PARTNERS

Squire and Partners LLP
The Department Store
248 Fenchurch Road, London SW9 8FR
T: 020 7278 5555
info@squireandpartners.com
www.squireandpartners.com

Project
Eaton Court




Reading, Berkshire
RG1 7EU

**Proposed
Fifth Floor
Plan**

Suitability	Status
A2	For Planning


Date	Sold @ ISO A3	Sold @ ISO A1	Job Number
20/07/2018		1:200	17110
Drawing Number			Revision
17110-SQP-ZZ-ZZ-DR-A-PL006			6

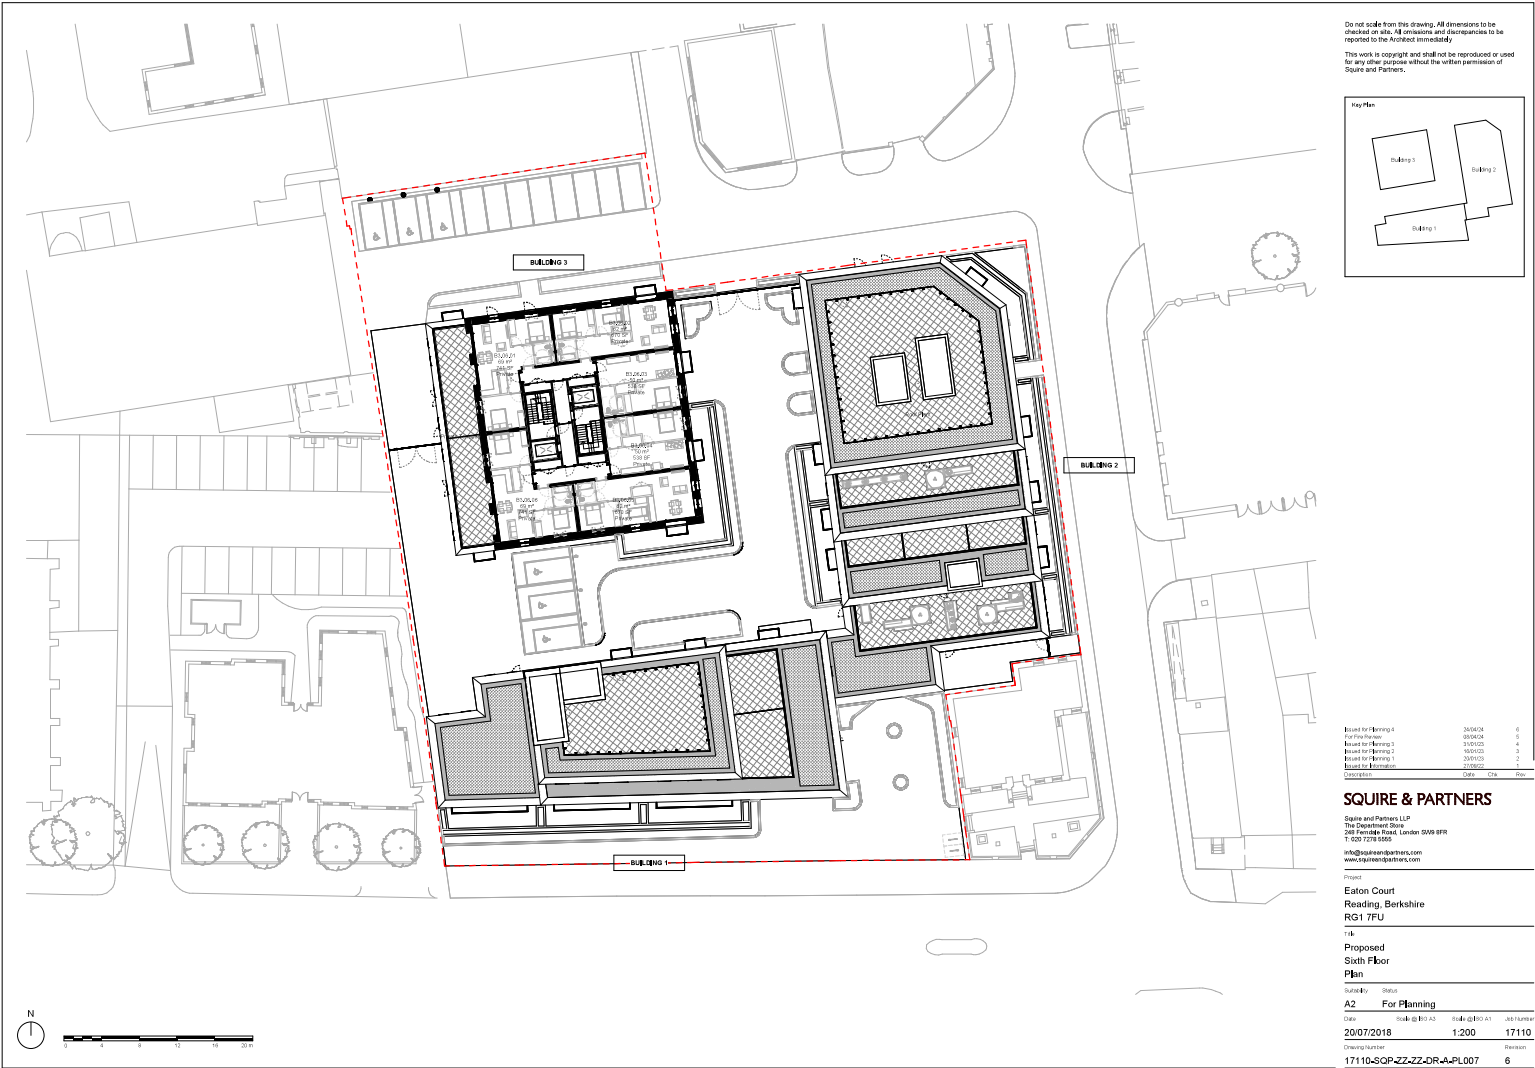

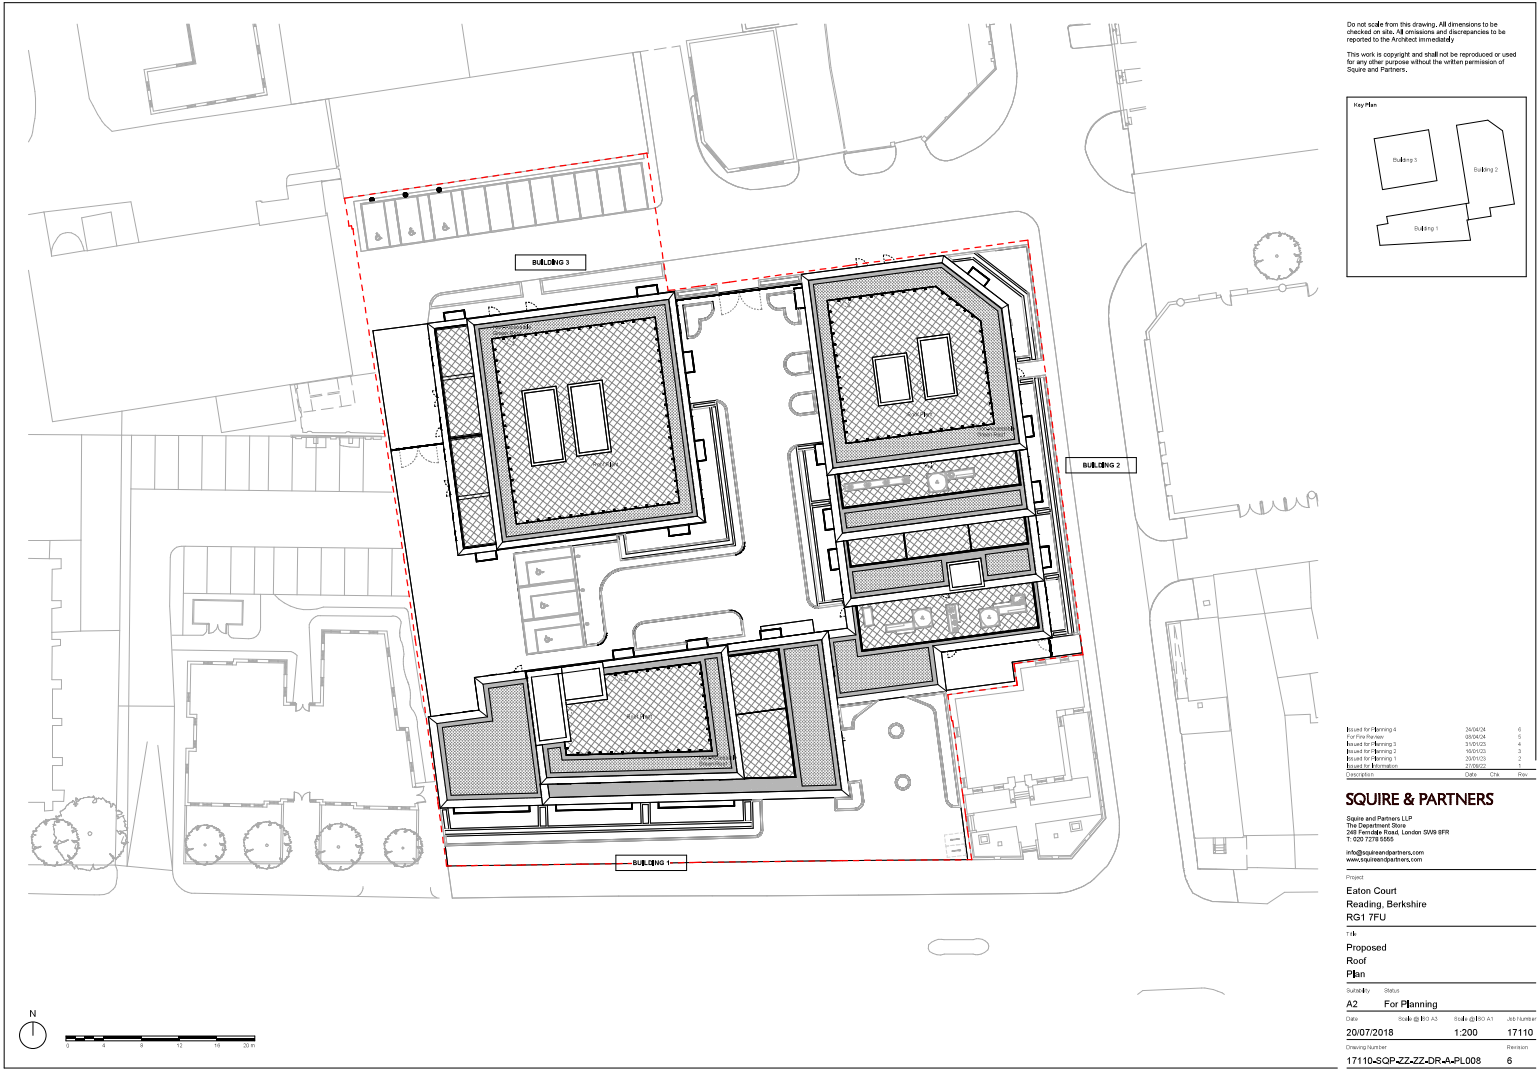

Do not scale from this drawing. All dimensions to be checked on site. All omissions and discrepancies to be reported to the Architect immediately.

This work is copyright and shall not be reproduced or used for any other purpose without the written permission of Squire and Partners.

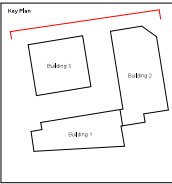

Building 2

Building 3

1 North Site Elevation




SQUIRE & PARTNERS

Squire and Partners LLP

Project
Eaton Court
Reading, Berkshire
RG1 7FU

Task
Proposed
North
Elevation

Subsidiary	Status
------------	--------


A2 For Planning

Date: 15/04/2020 1:100 17110

Drawing Number: 17110-SOP-ZZ-ZZ-DR-JPL010 3

Do not scale from this drawing. All dimensions to be checked on site. All omissions and discrepancies to be reported to the Architect immediately.

This work is copyright and shall not be reproduced or used for any other purpose without the written permission of Squire and Partners.

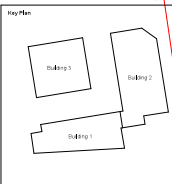


Building 2

1 East Site Elevation
1:100




SQUIRE & PARTNERS

Squire and Partners LLP
info@squireandpartners.com
www.squireandpartners.com


Project
Easton Court
Reading, Berkshire
RG1 7FU

Task
Proposed
East
Elevation

Subsidiary	Status
A2	For Planning

Do not scale from this drawing. All dimensions to be checked on site. All omissions and discrepancies to be reported to the Architect immediately.

This work is copyright and shall not be reproduced or used for any other purpose without the written permission of Squire and Partners.

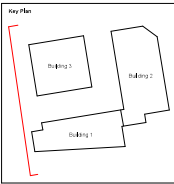

Building 3

Parking & Central Garden

Building 1

1 West Site Elevation

1:100




SQUIRE & PARTNERS

Squire and Partners LLP

info@squireandpartners.com
www.squireandpartners.com

Project
Eaton Court
Reading, Berkshire
RG1 7FU

Proposed
West
Elevation

Submit By	Status
-----------	--------

A2 For Planning

Date	Scale @ B10 A2	Scale @ B10 A1	Job Number
------	----------------	----------------	------------


10/02/21 1:100 17110

Drawing Number Revision


17110-SQP-ZZ-ZZ-QR-A-PL013 3

Do not scale from this drawing. All dimensions to be checked on site. All omissions and discrepancies to be reported to the Architect immediately.

This work is copyright and shall not be reproduced or used for any other purpose without the written permission of Squire and Partners.

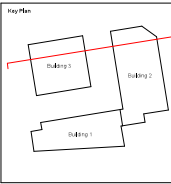

Building 2

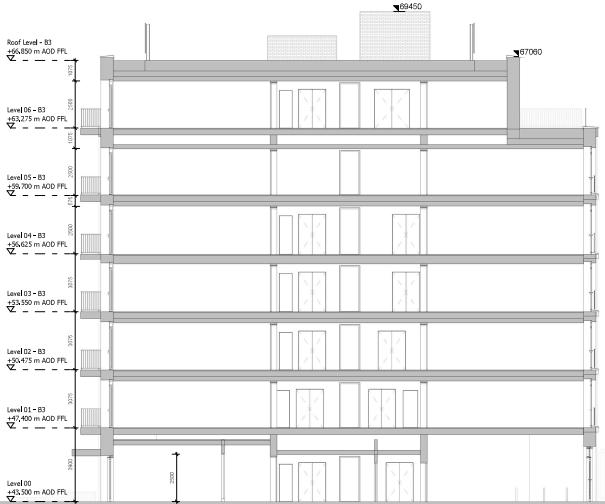

Building 3

01 Proposed North Section
1:100




SQUIRE & PARTNERS

Squire and Partners LLP
info@squireandpartners.com
www.squireandpartners.com

Project
Easton Court
Reading, Berkshire
RG1 7FU

Task
Proposed
Section AA
East-West




Subsidiary Status
A2 For Planning

Date: 15/04/2020 17110

Drawing Number: 17110-SOP-ZZ-ZZ-DR-PL020 3

Do not scale from this drawing. All dimensions to be checked on site. All omissions and discrepancies to be reported to the Architect immediately.

This work is copyright and shall not be reproduced or used for any other purpose without the written permission of Squire and Partners.

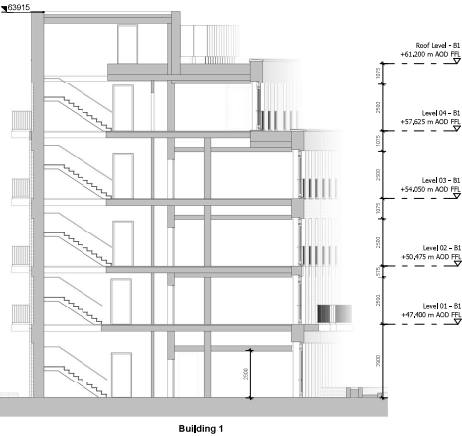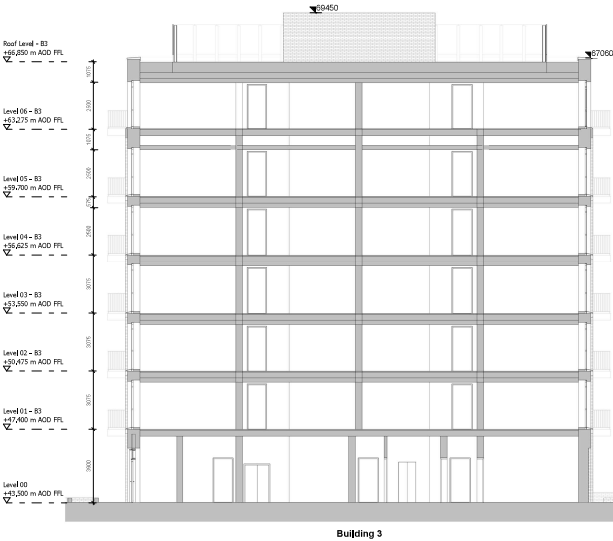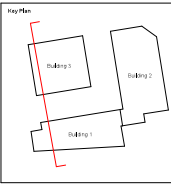

01 Proposed West Section
1:100




SQUIRE & PARTNERS

Squire and Partners LLP
info@squireandpartners.com
www.squireandpartners.com

Project
Easton Court
Reading, Berkshire
RG1 7FU

1:16
Proposed
Section BB
North South

Subsidiary Status



A2 For Planning

Date: 06/04/2020 Scale: 1:100 A3: 17110

Drawing Number: 17110-SOP-ZZ-ZZ-DR-JPL021 Revision: 4

Do not scale from this drawing. All dimensions to be checked on site. All omissions and discrepancies to be reported to the Architect immediately.

This work is copyright and shall not be reproduced or used for any other purpose without the written permission of Squire and Partners.

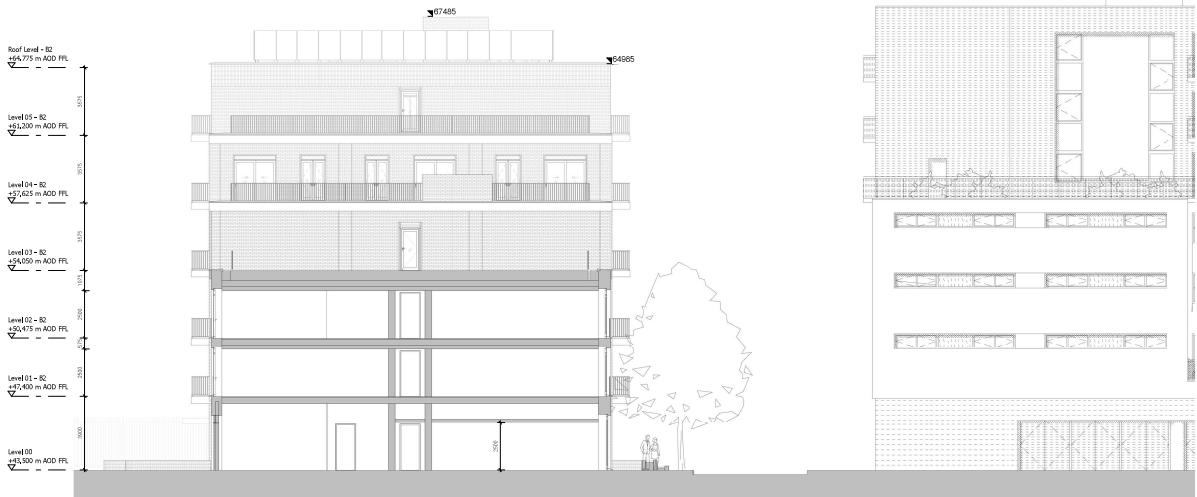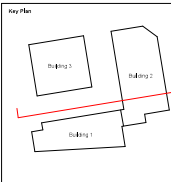

01 East to West Section
1:100

Issued for Planning 4	26/04/24	
Issued for Planning 1	20/01/23	
Issued for Information	27/08/22	
Description	Date	Chk

SQUIRE & PARTNERS

Squire and Partners LLP
info@squireandpartners.com
www.squireandpartners.com

Project
Eaton Court
Reading, Berkshire
RG1 7FU

Proposed
Section CC

Scale 1/100

17110-SQP-ZZ-ZZ-ZR-A-PL022 3

15/01/21 17110

17110-SQP-ZZ-ZZ-ZR-A-PL022 3

SQUIRE & PARTNERS

The Department Store
248 Ferndale Road, London SW9 8FR
020 7278 5555 info@squireandpartners.com
www.squireandpartners.com