
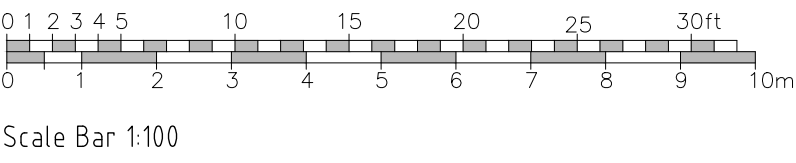


All dimensions are to be checked on site before work commences.
Figured dimensions to be taken in preference to scaled dimensions.
If in doubt please ask.
© Copyright reserved.

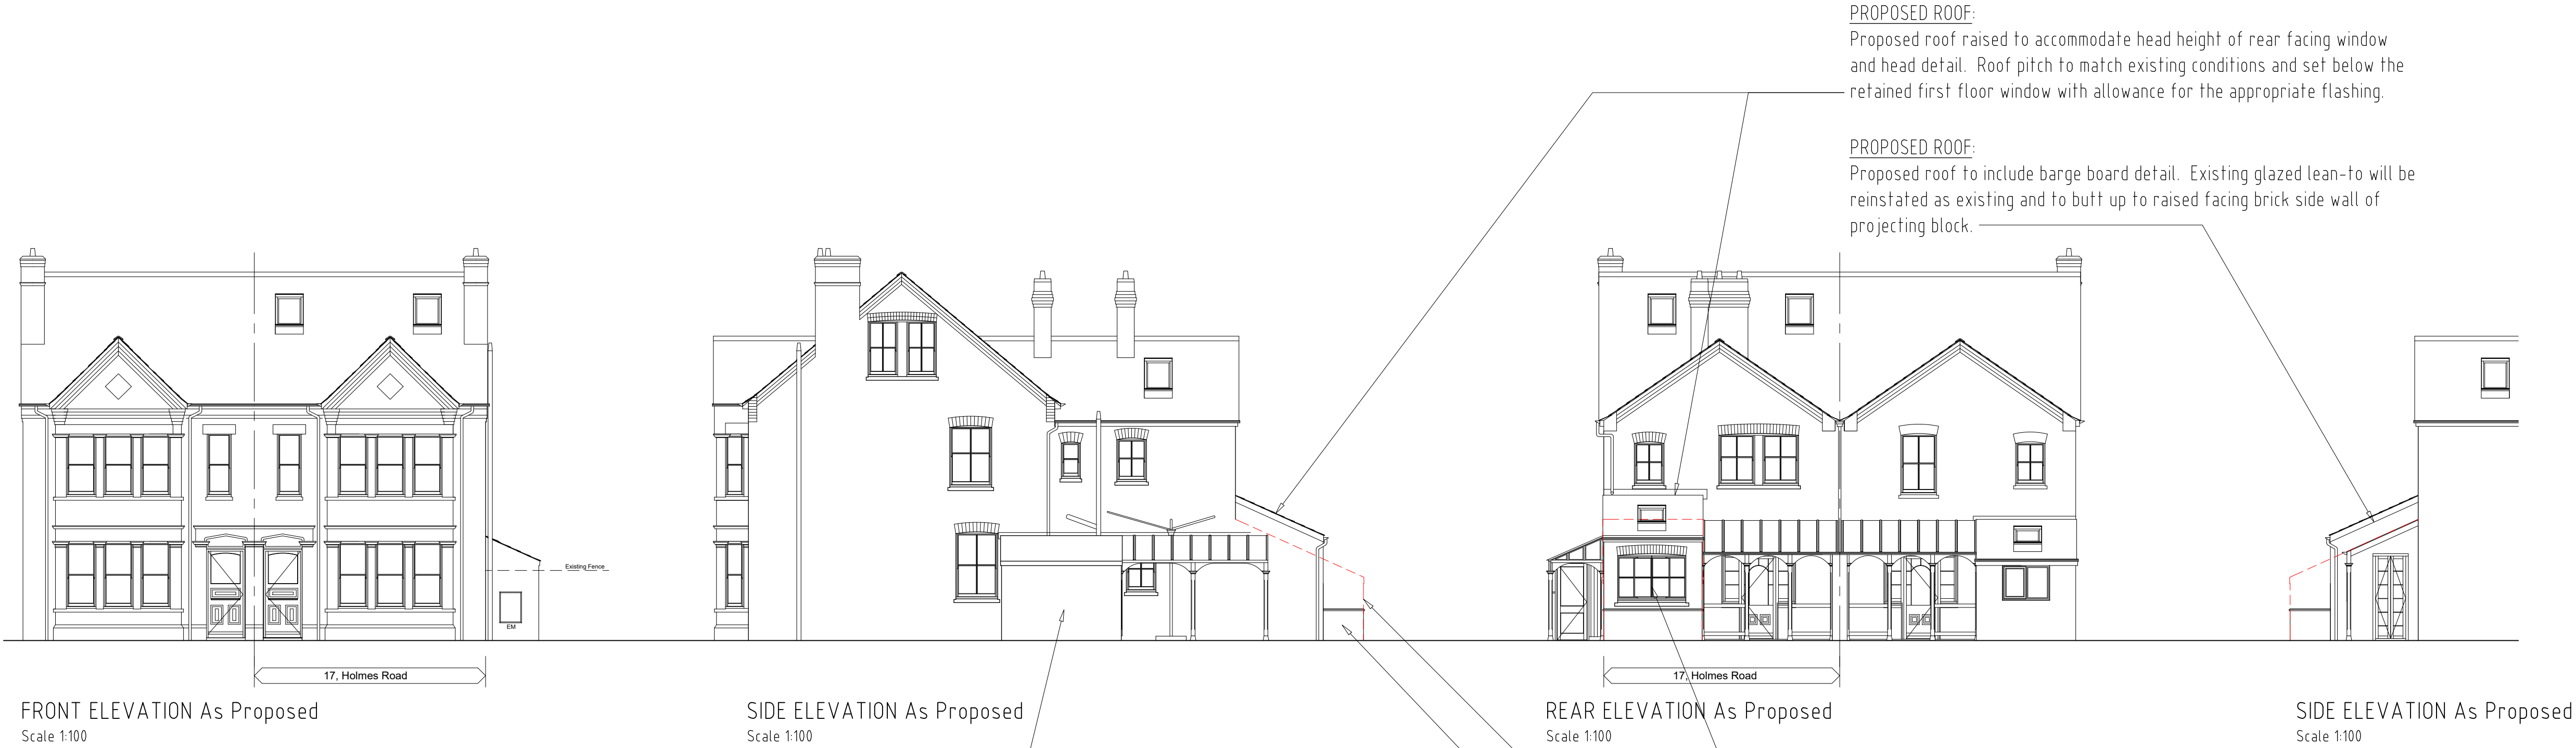

A	Side store reconfigured	11-06-2024	DH
Rev	Description	Date	Initials

FOR PLANNNG SUBMISSION

HOLTHAM+NEWMAN

ARCHITECTS

The Design Studio, Lockey Farm,
Sindlesham Road, Arborfield,
Reading, Berkshire RG2 9JH

T: 07971 316499
E: hello@hnarchitects.co.uk

Project:
17, Holmes Road
Reading
Berkshire
RG6 7BH

Client
C/O Holtham + Newman Architects

Drawing Title:
External Elevations
Front, Side and Rear
-
As Existing and Proposed

Scale: 1:100 @ A1

Dwg. No.: 2308-P120

Rev.: A