


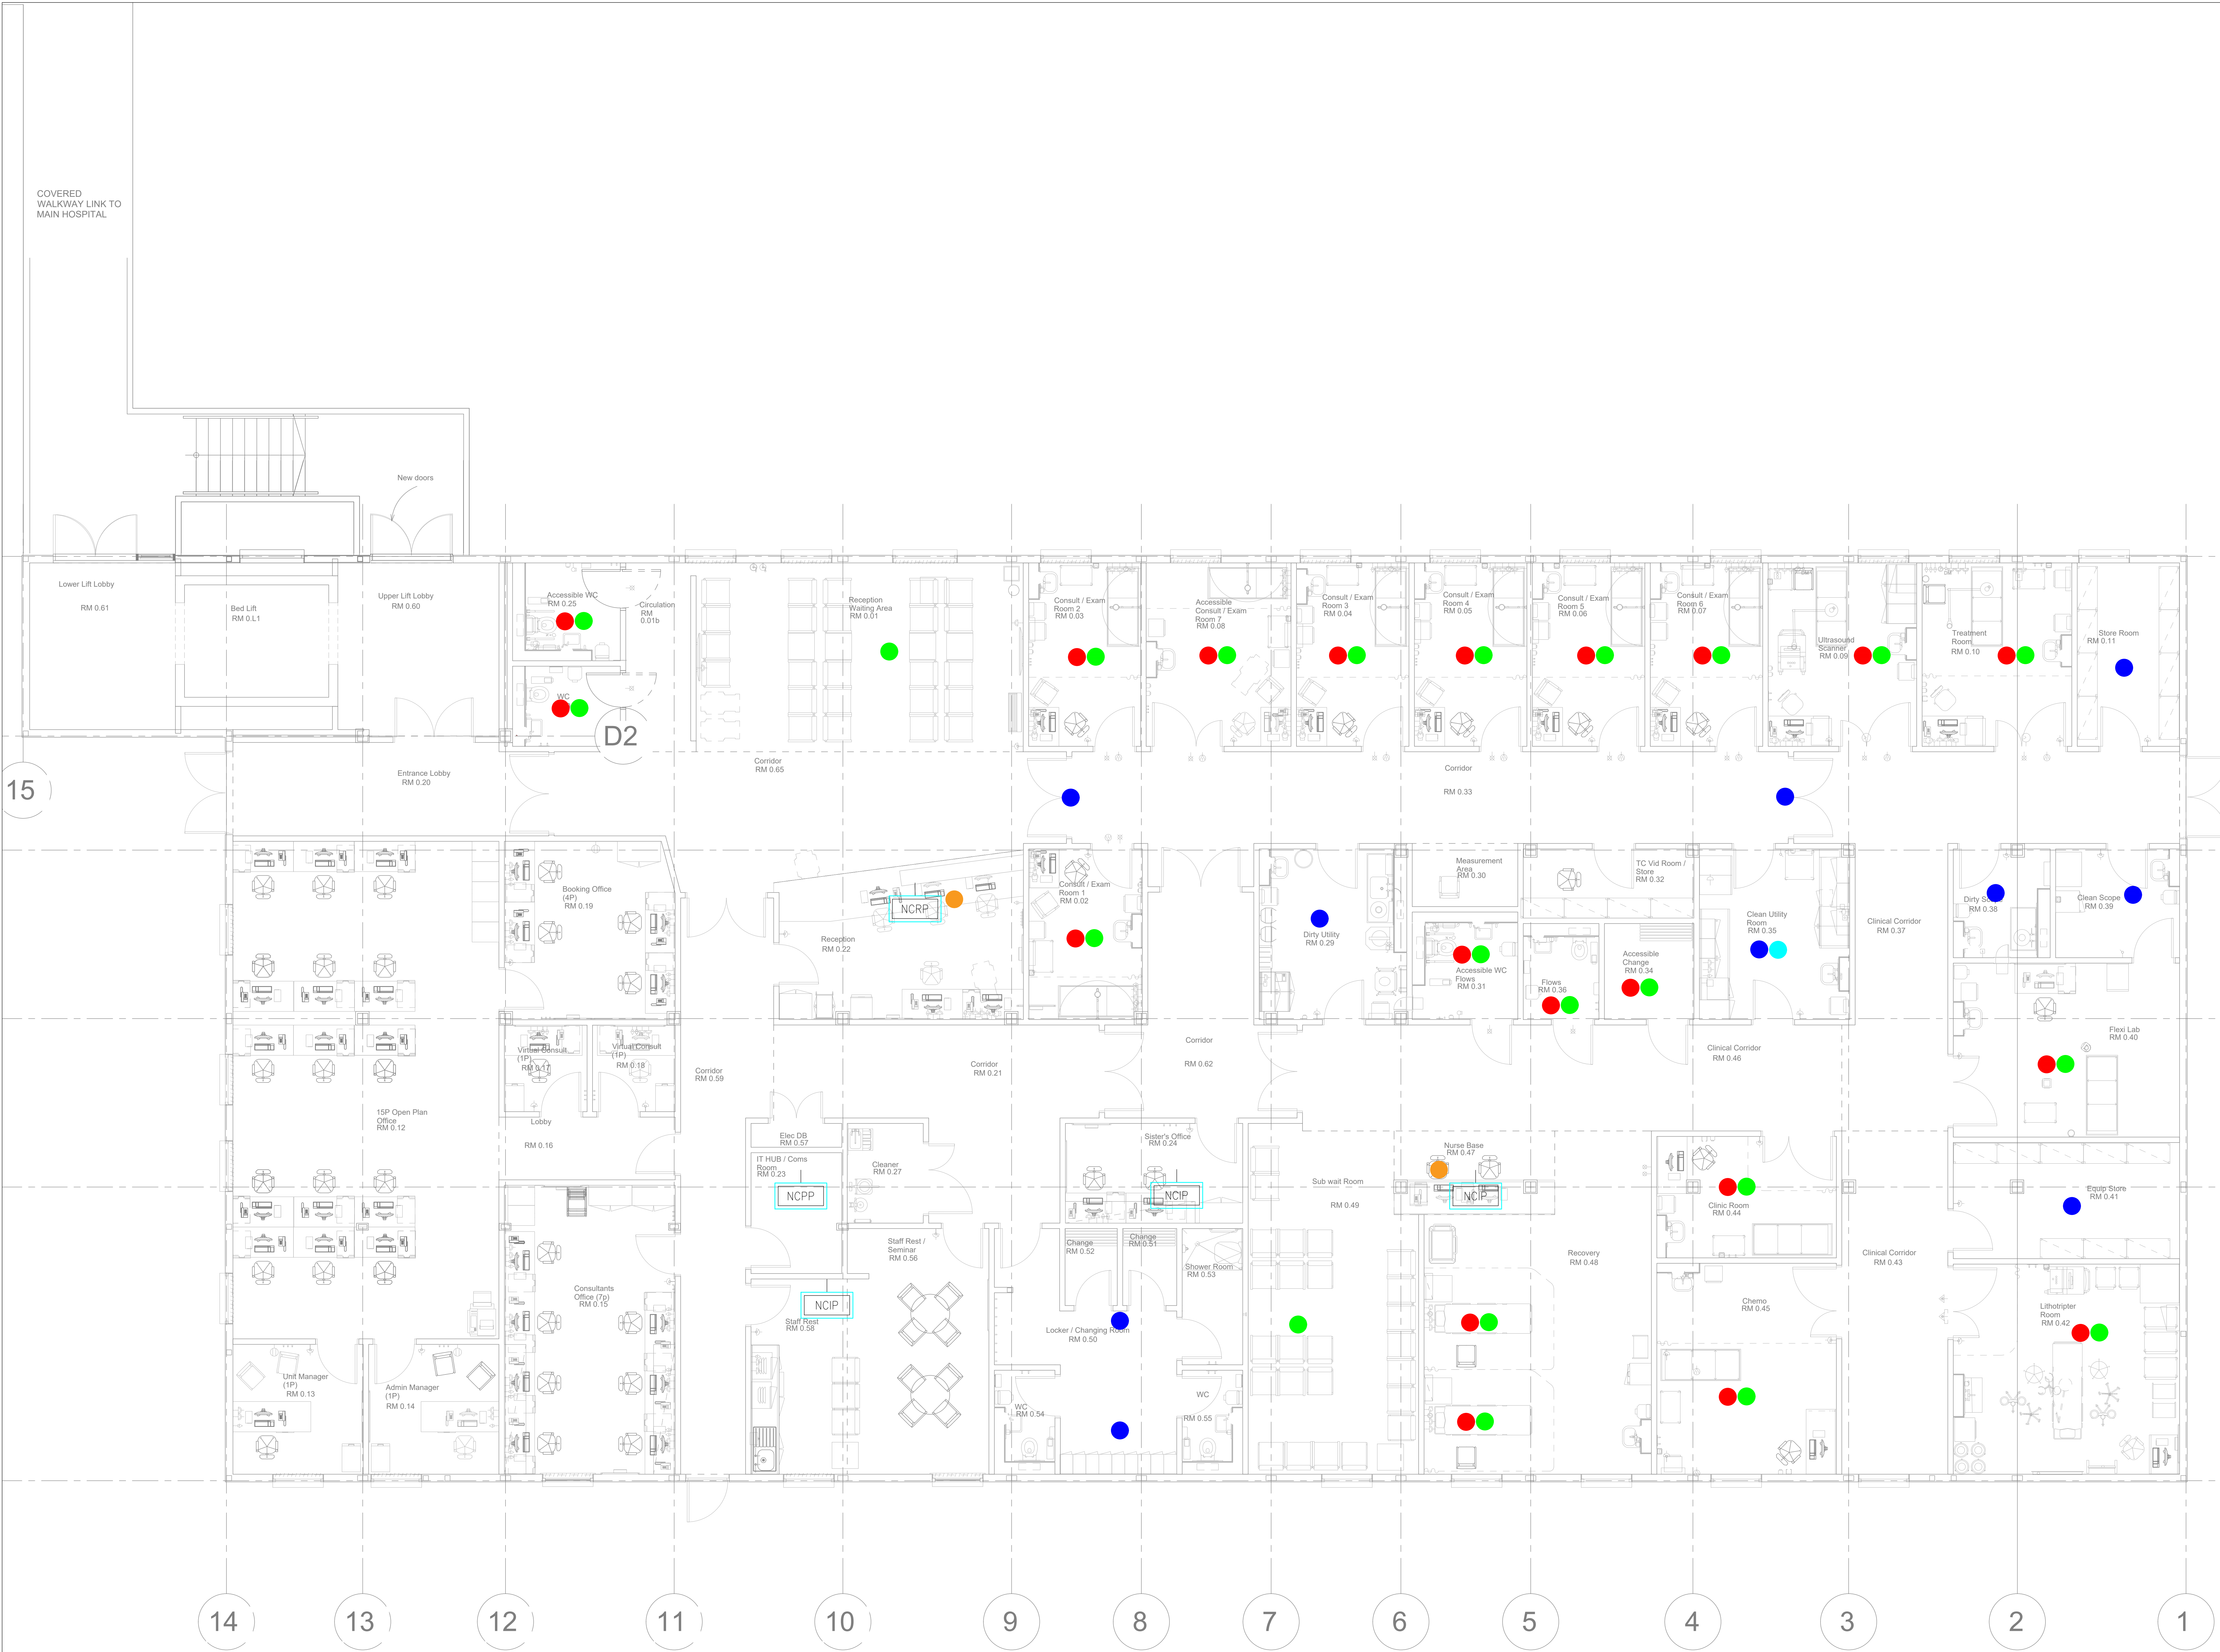

DO NOT SCALE

NOTES

IF THIS DRAWING HAS BEEN RECEIVED ELECTRONICALLY IT IS THE RECIPIENT'S RESPONSIBILITY TO PRINT THE DOCUMENT TO THE CORRECT SCALE.

ALL DIMENSIONS ARE IN MILLIMETERS UNLESS STATED OTHERWISE IT IS RECOMMENDED THAT INFORMATION IS NOT SCALED OFF THIS DRAWING.

THIS DRAWING SHOULD BE READ IN CONJUNCTION WITH ALL OTHER RELEVANT DRAWINGS AND SPECIFICATIONS FORMING THE EXTENT OF THIS WORKS PACKAGE.

CROSS REFERENCE SHOULD BE MADE TO ARCHITECTS & STRUCTURAL ENGINEERING DRAWINGS WHERE APPLICABLE.

THIS DRAWING SHALL BE READ IN CONJUNCTION WITH THE ARCHITECTS FIRE STRATEGY DRAWING FOR COMPARTMENTATION WHERE APPLICABLE.

NOTES

1. NURSE CALL SYSTEM WILL COMPLY WITH HTM08-03 BEDHEAD SERVICES.
2. AMBER AND BLUE OVERDOOR INDICATORS SHALL BE PROVIDED OUTSIDE EACH ROOM CONTAINING NURSE CALL AND ON BOTH SIDES OF THE DEPARTMENTAL CORRIDOR DOORS.
3. NURSE CALL SYSTEM TO BE IP BASED, CONFIRMATION TO BE SORT FROM TRUST'S IT TEAM ON THE POSSIBILITY OF HAVING THE NURSE CALL EQUIPMENT RACK IN THE IT HUB/COMMS ROOM.

LEGEND

- PATIENT TO STAFF CALL
- STAFF TO STAFF EMERGENCY CALL
- CARDIAC CALL
- CONTROLLED DRUGS ALARM
- LAMP/TONE REPEAT UNIT
- PANIC ALARM BUTTON (REPEAT TO MAIN SECURITY)

NCIP NURSE CALL INDICATOR PANEL

NCRP NURSE CALL REPEATER PANEL

NCPN NURSE CALL POWER PACK

REV	DATE	BY	DESCRIPTION
P01	MAY 24	FB	ISSUED FOR COMMENTS

DRAWING STATUS: ISSUED FOR STAGE 2

SAFETY, HEALTH AND ENVIRONMENTAL INFORMATION

READERS OF THIS DRAWING

ALL EFFORTS HAVE BEEN TAKEN BY DSSR TO DESIGN OUT SIGNIFICANT HAZARDS WITHIN THE DESIGN RISK ASSESSMENT PROCESS. IT IS OUR OPINION THAT THE HAZARDS SET OUT BELOW CANNOT BE DESIGNED OUT BY US GIVEN THE CONSTRAINTS OF THE BRIEF AND ARE HIGHLIGHTED SO THAT OTHER MEANS CAN BE DEVELOPED TO MITIGATE THE RESIDUAL RISKS IDENTIFIED. MORE DETAIL AVAILABLE IN THE PROJECT SPECIFIC RISK REGISTER.

IT IS ASSUMED THAT A COMPETENT TIME CONTRACTOR OR USER WILL BE AWARE OF THE STANDARD FORSESSABLE RISKS ASSOCIATED WITH WORKING WITH THE TYPE OF SERVICES DETAILED ON THIS DRAWING.

DSSR CONSULTING ENGINEERS

Glasgow Harrogate London Manchester

Manchester Office
Trafford House
Chester Road
Shirley
Manchester
M12 0PS

Tel: +44 (0)161 872 4811
manchester@dssr.co.uk
www.dssr.co.uk

MTX CONSULTANTS LTD

Brook Court
Lonsdale Road
Heaton
Salford
Greater Manchester
M6 6PU

T: 0161 884 2123
info@mtxconsultants.co.uk
www.mtxconsultants.co.uk

PROJECT:

ROYAL BERKSHIRE HOSPITAL
NHS FOUNDATION TRUST
ROYAL BERKSHIRE HOSPITAL UROLOGY

TITLE:

NURSE CALL STRATEGY
LEVEL 00

Drawn: FB Date: MAY 24 Drawn: BH Date: MAY 24

Scale: A0 Scale: NTS

CAD File: M5364-DSSR-XX-00-DR-E-64200.dwg

Drawn: FB Date: MAY 24 Drawn: BH Date: MAY 24

Scale: A0 Scale: NTS

Drawn: FB Date: MAY 24 Drawn: BH Date: MAY 24

Scale: A0 Scale: NTS