


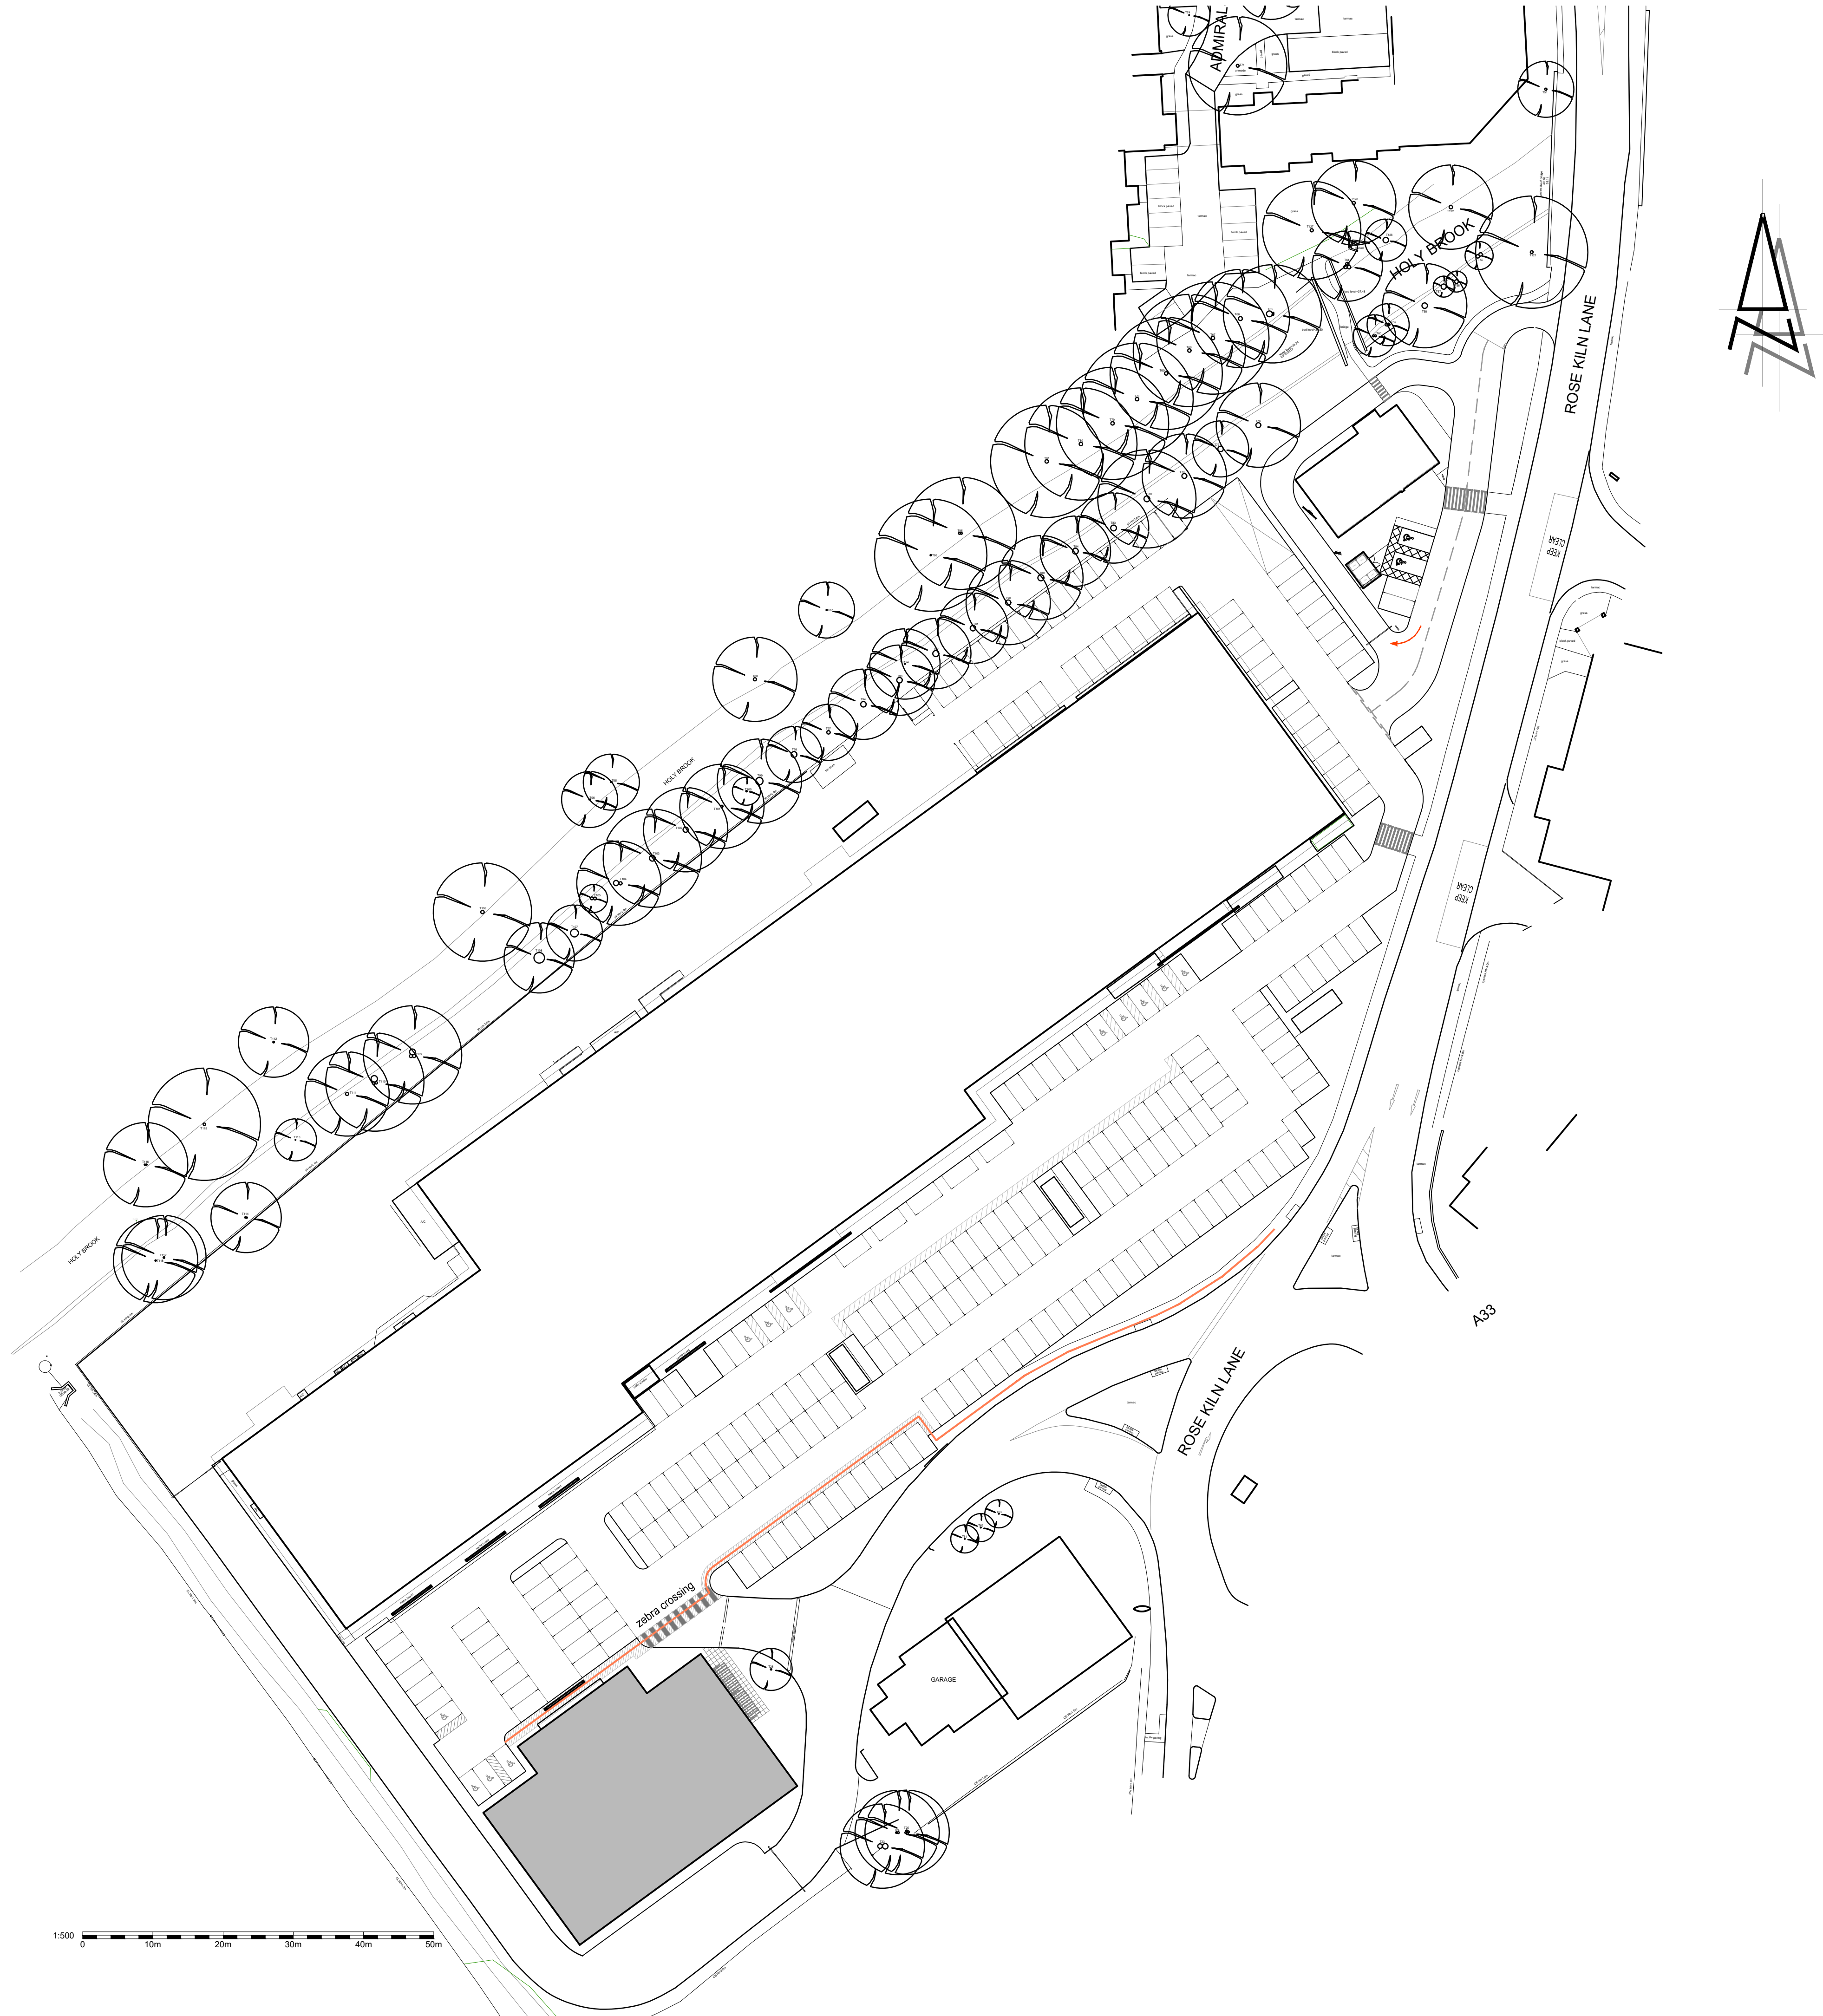

A* 02.05.24 zebra crossing added.

Rev	Date	Description
-----	------	-------------



Proposed Development at
Reading Link Retail Park, Rose Kiln Lane,
Reading.

Planning

Drawing

Plan - Pedestrian Link

Date	Scale @ A1	Drawn
01.02.2023	1:500	jd

Drawing number	Revision
----------------	----------

RLRPRKL_PLN-GM_014 A