



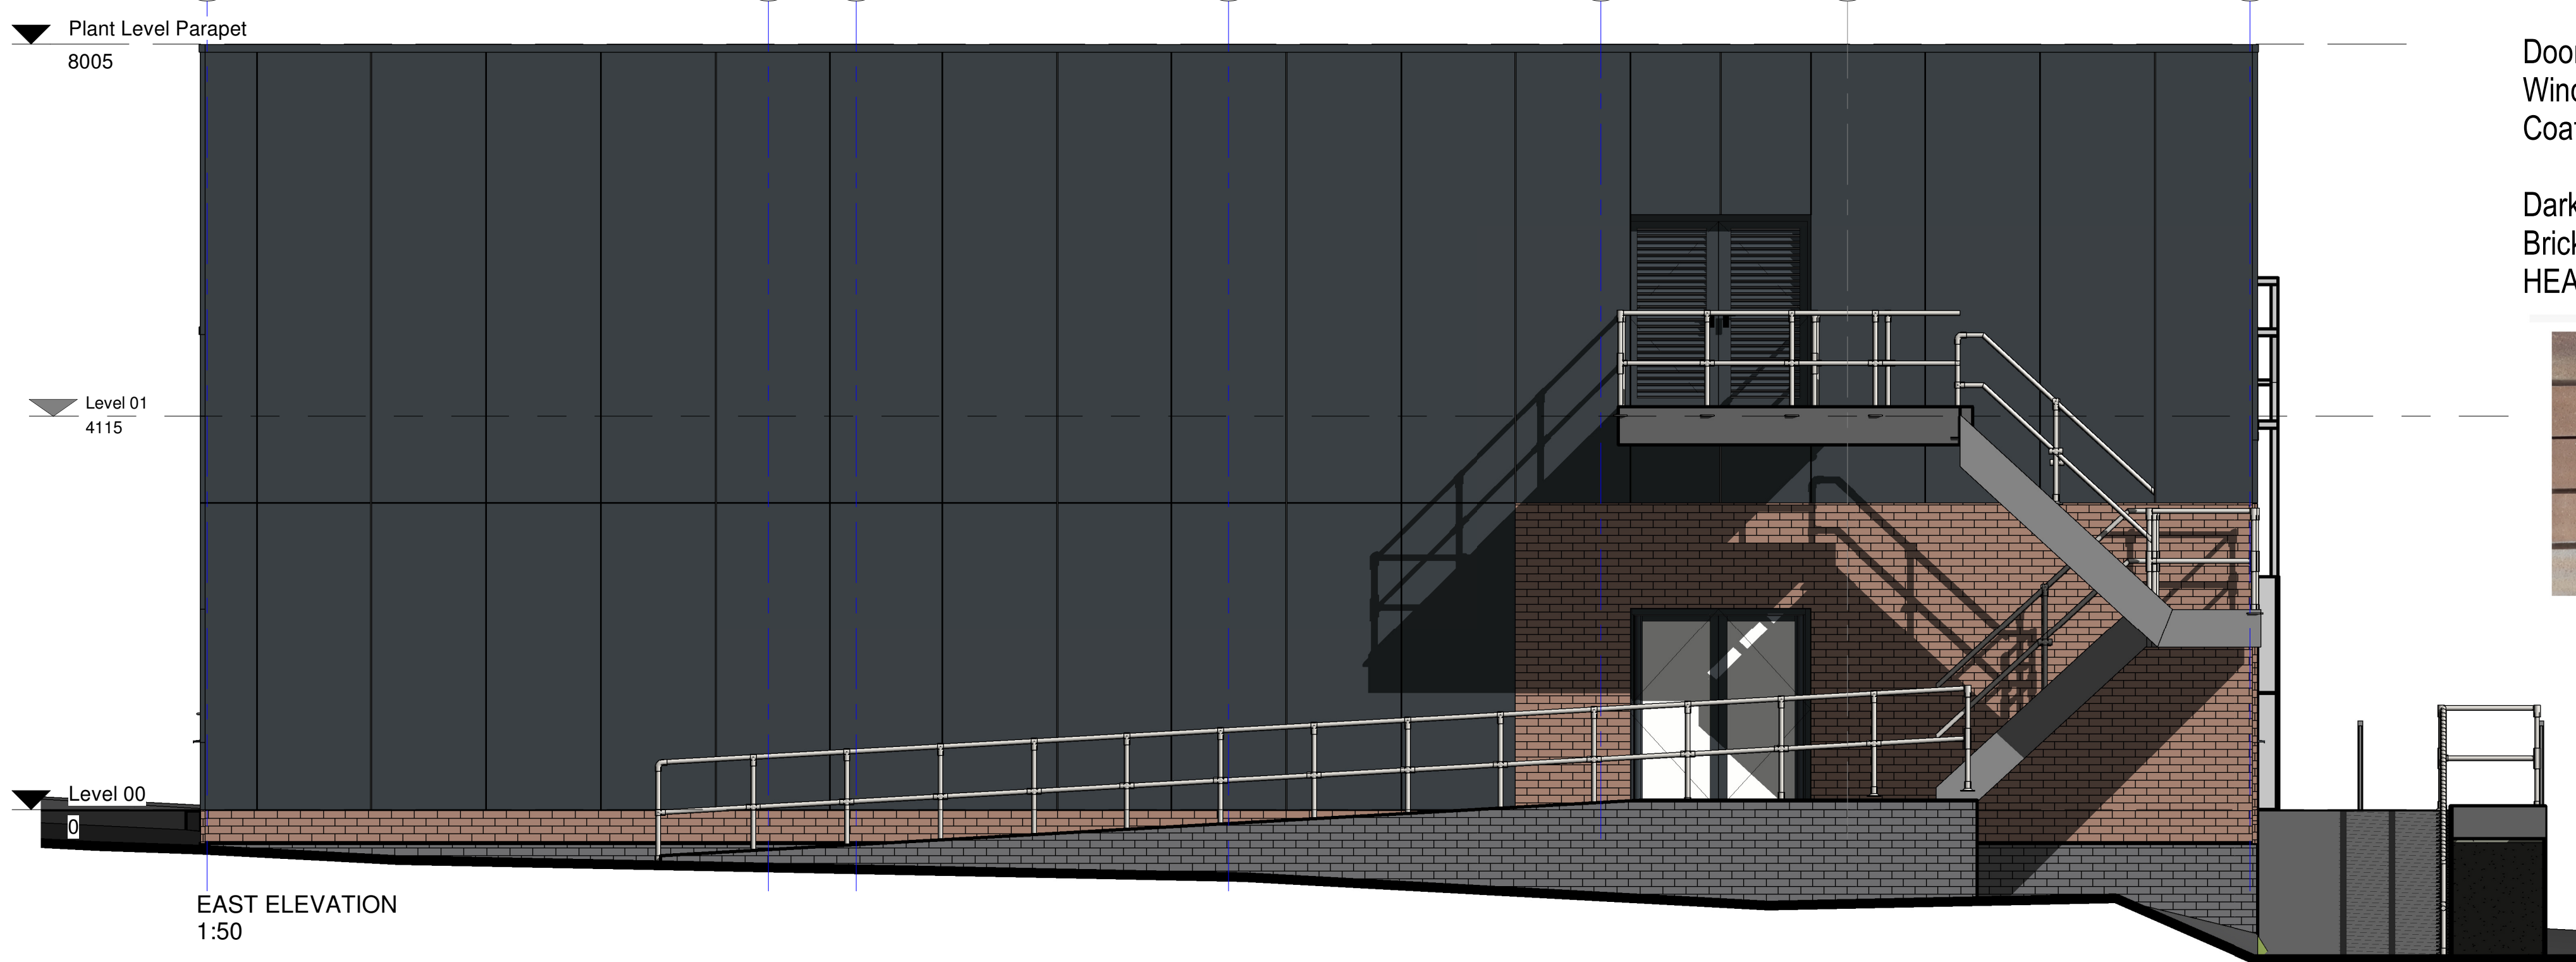

Materials

Doors / Ironmongery / Capping /
Window Frames / Cladding - Powder
Coated Aluminium, RAL 7016

Dark grey bricks to base plinth / ramps
Brick Slips, Matclad; CORWEN
HEATHER

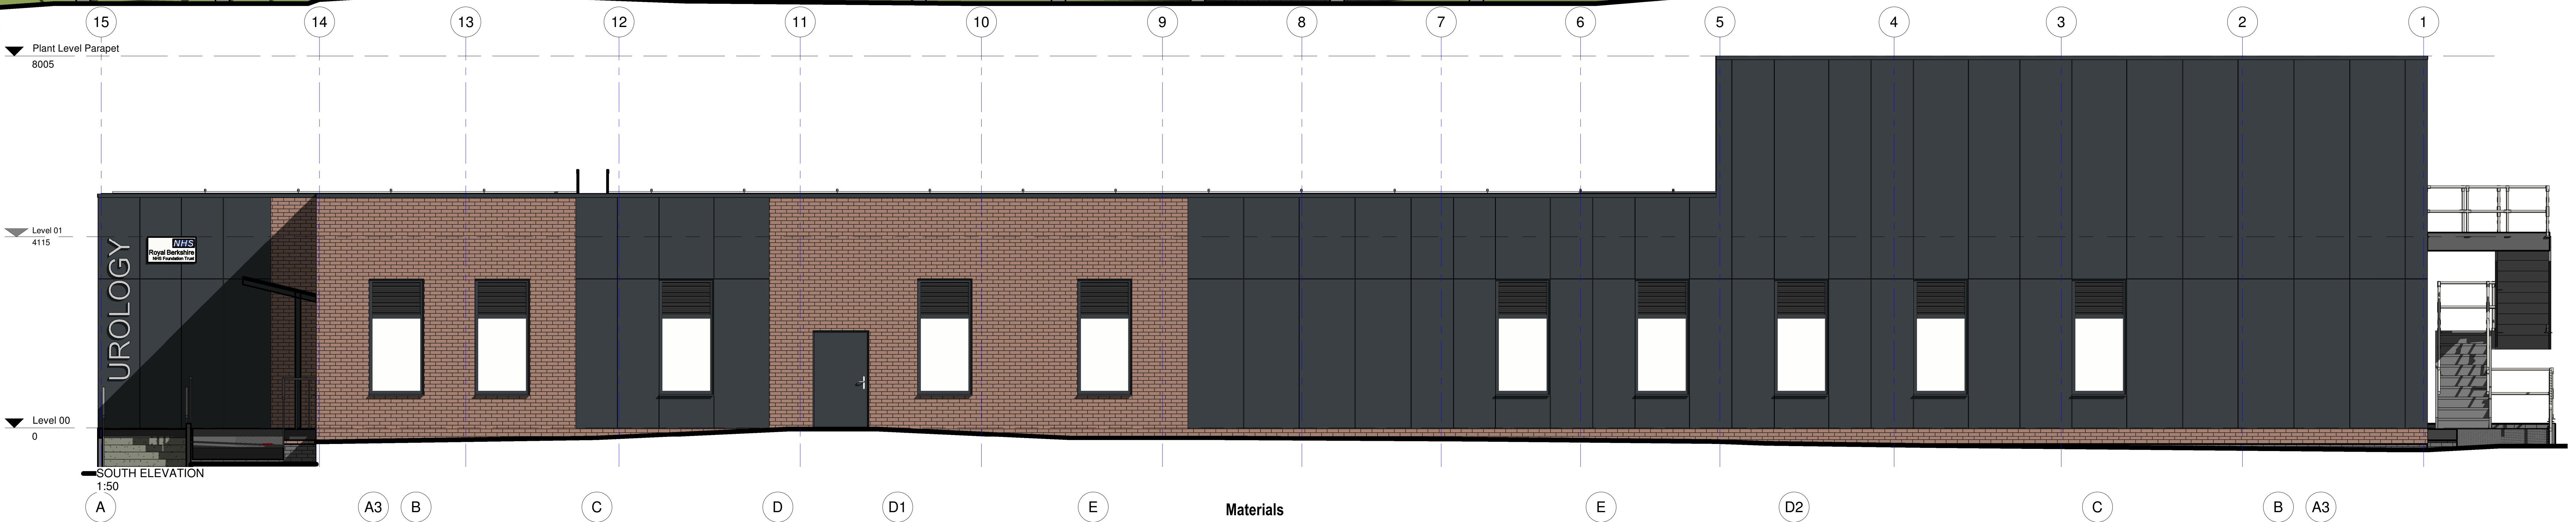

3D View 1 -
South West



3D View 2 -
North East

P4	Updated to suit exterior design progression	13.06.24
P3	Plant Room reduced	20.06.24
P2	Plant Room added	04.06.24
P1	Final Issue	26.03.24
Rev	Description	Date

Drawn
Preliminary

Client
Royal Berkshire NHS Foundation Trust

Project
Royal Berkshire Hospital
Urology Unit

Title
Elevations

Drawn By	Checked By	Date	Scale
NP	NS	26.03.24	1:50
1	2	3	4
P24-0002-MTX-XX-00-DR-A-20-3001	P4		

Copyright © The copyright of this drawing belongs to: MTX Connects LTD and cannot be reproduced in any way without written consent of MTX Connects LTD