


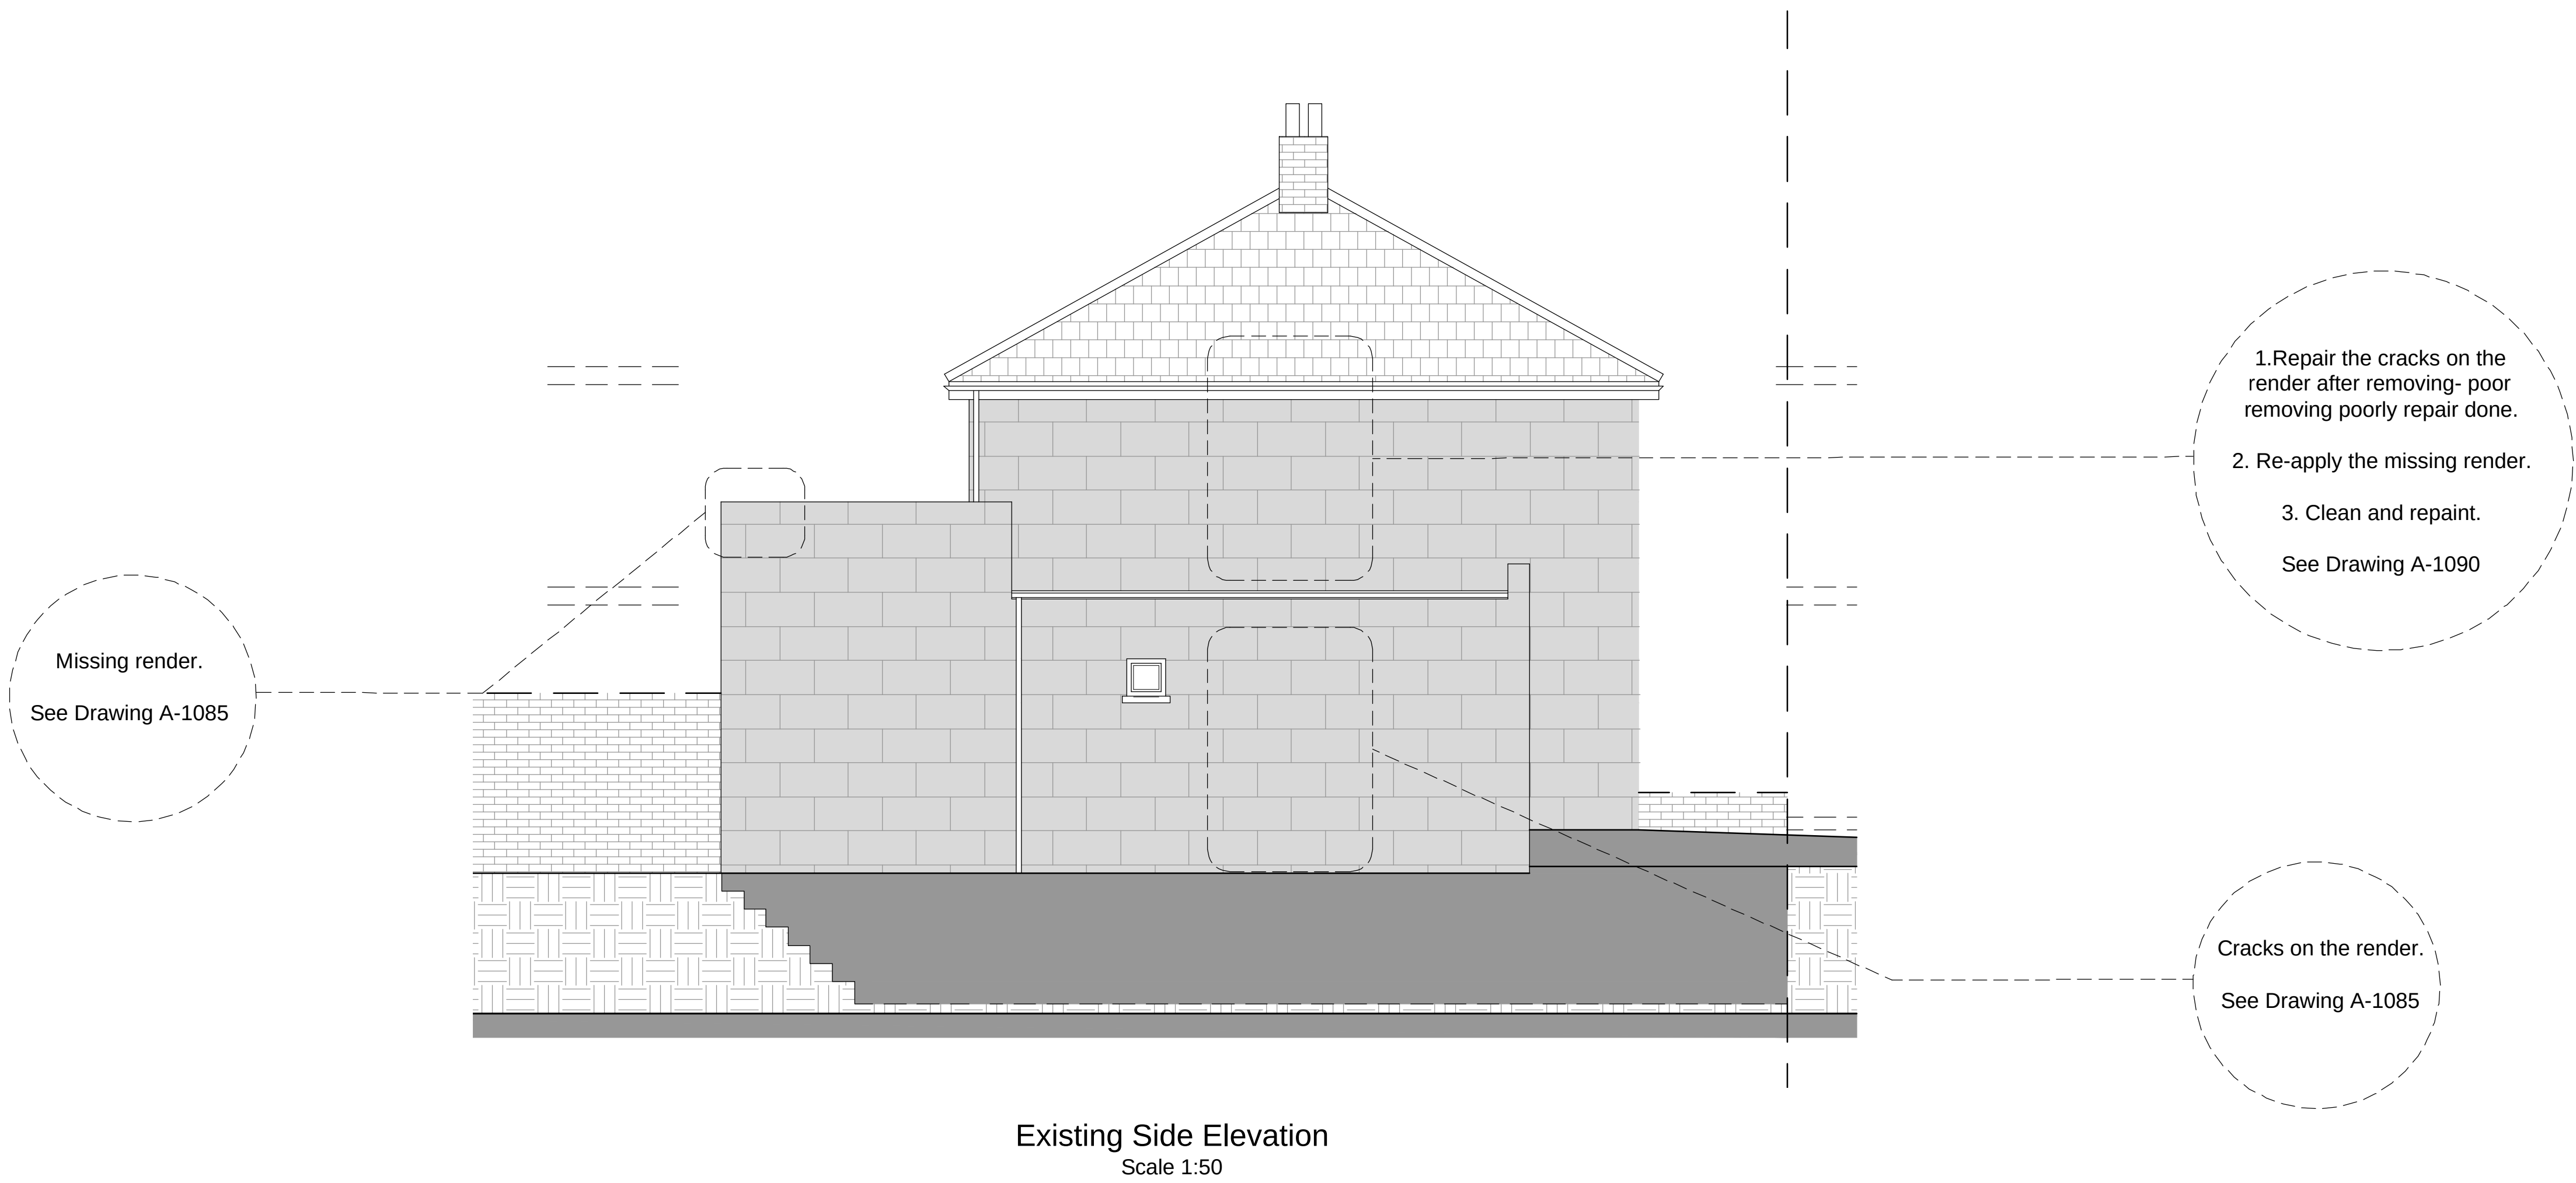

010002000300040005000mm

SCALE 1:50

B	01.07.24	JA	DA	JA	ISSUED FOR PLANNING APPROVAL	
A	24.05.24	JA	DA	JA	ISSUED TO CLIENT	
REV	DATE	DRN	CHKD	APPD	DESCRIPTION	
DRAWING STATUS						

For Approval

BLUEBIRD

DESIGN SERVICES

E: info@bluebirdengineering.co.uk

T: 0118 9583 551

A: 46LondonStreet,Reading,RG1 4SQ

CLIENT	Mr Nima Gholi	
PROJECT	33 Baker Street Reading	
TITLE	Existing Side Elevations	
DRAWN	JA	SCALE As Shown @ A1
DATE	May 24	
DRG NO	A-1130	REV B
© BLUEBIRD ENGINEERING LTD 2022		