


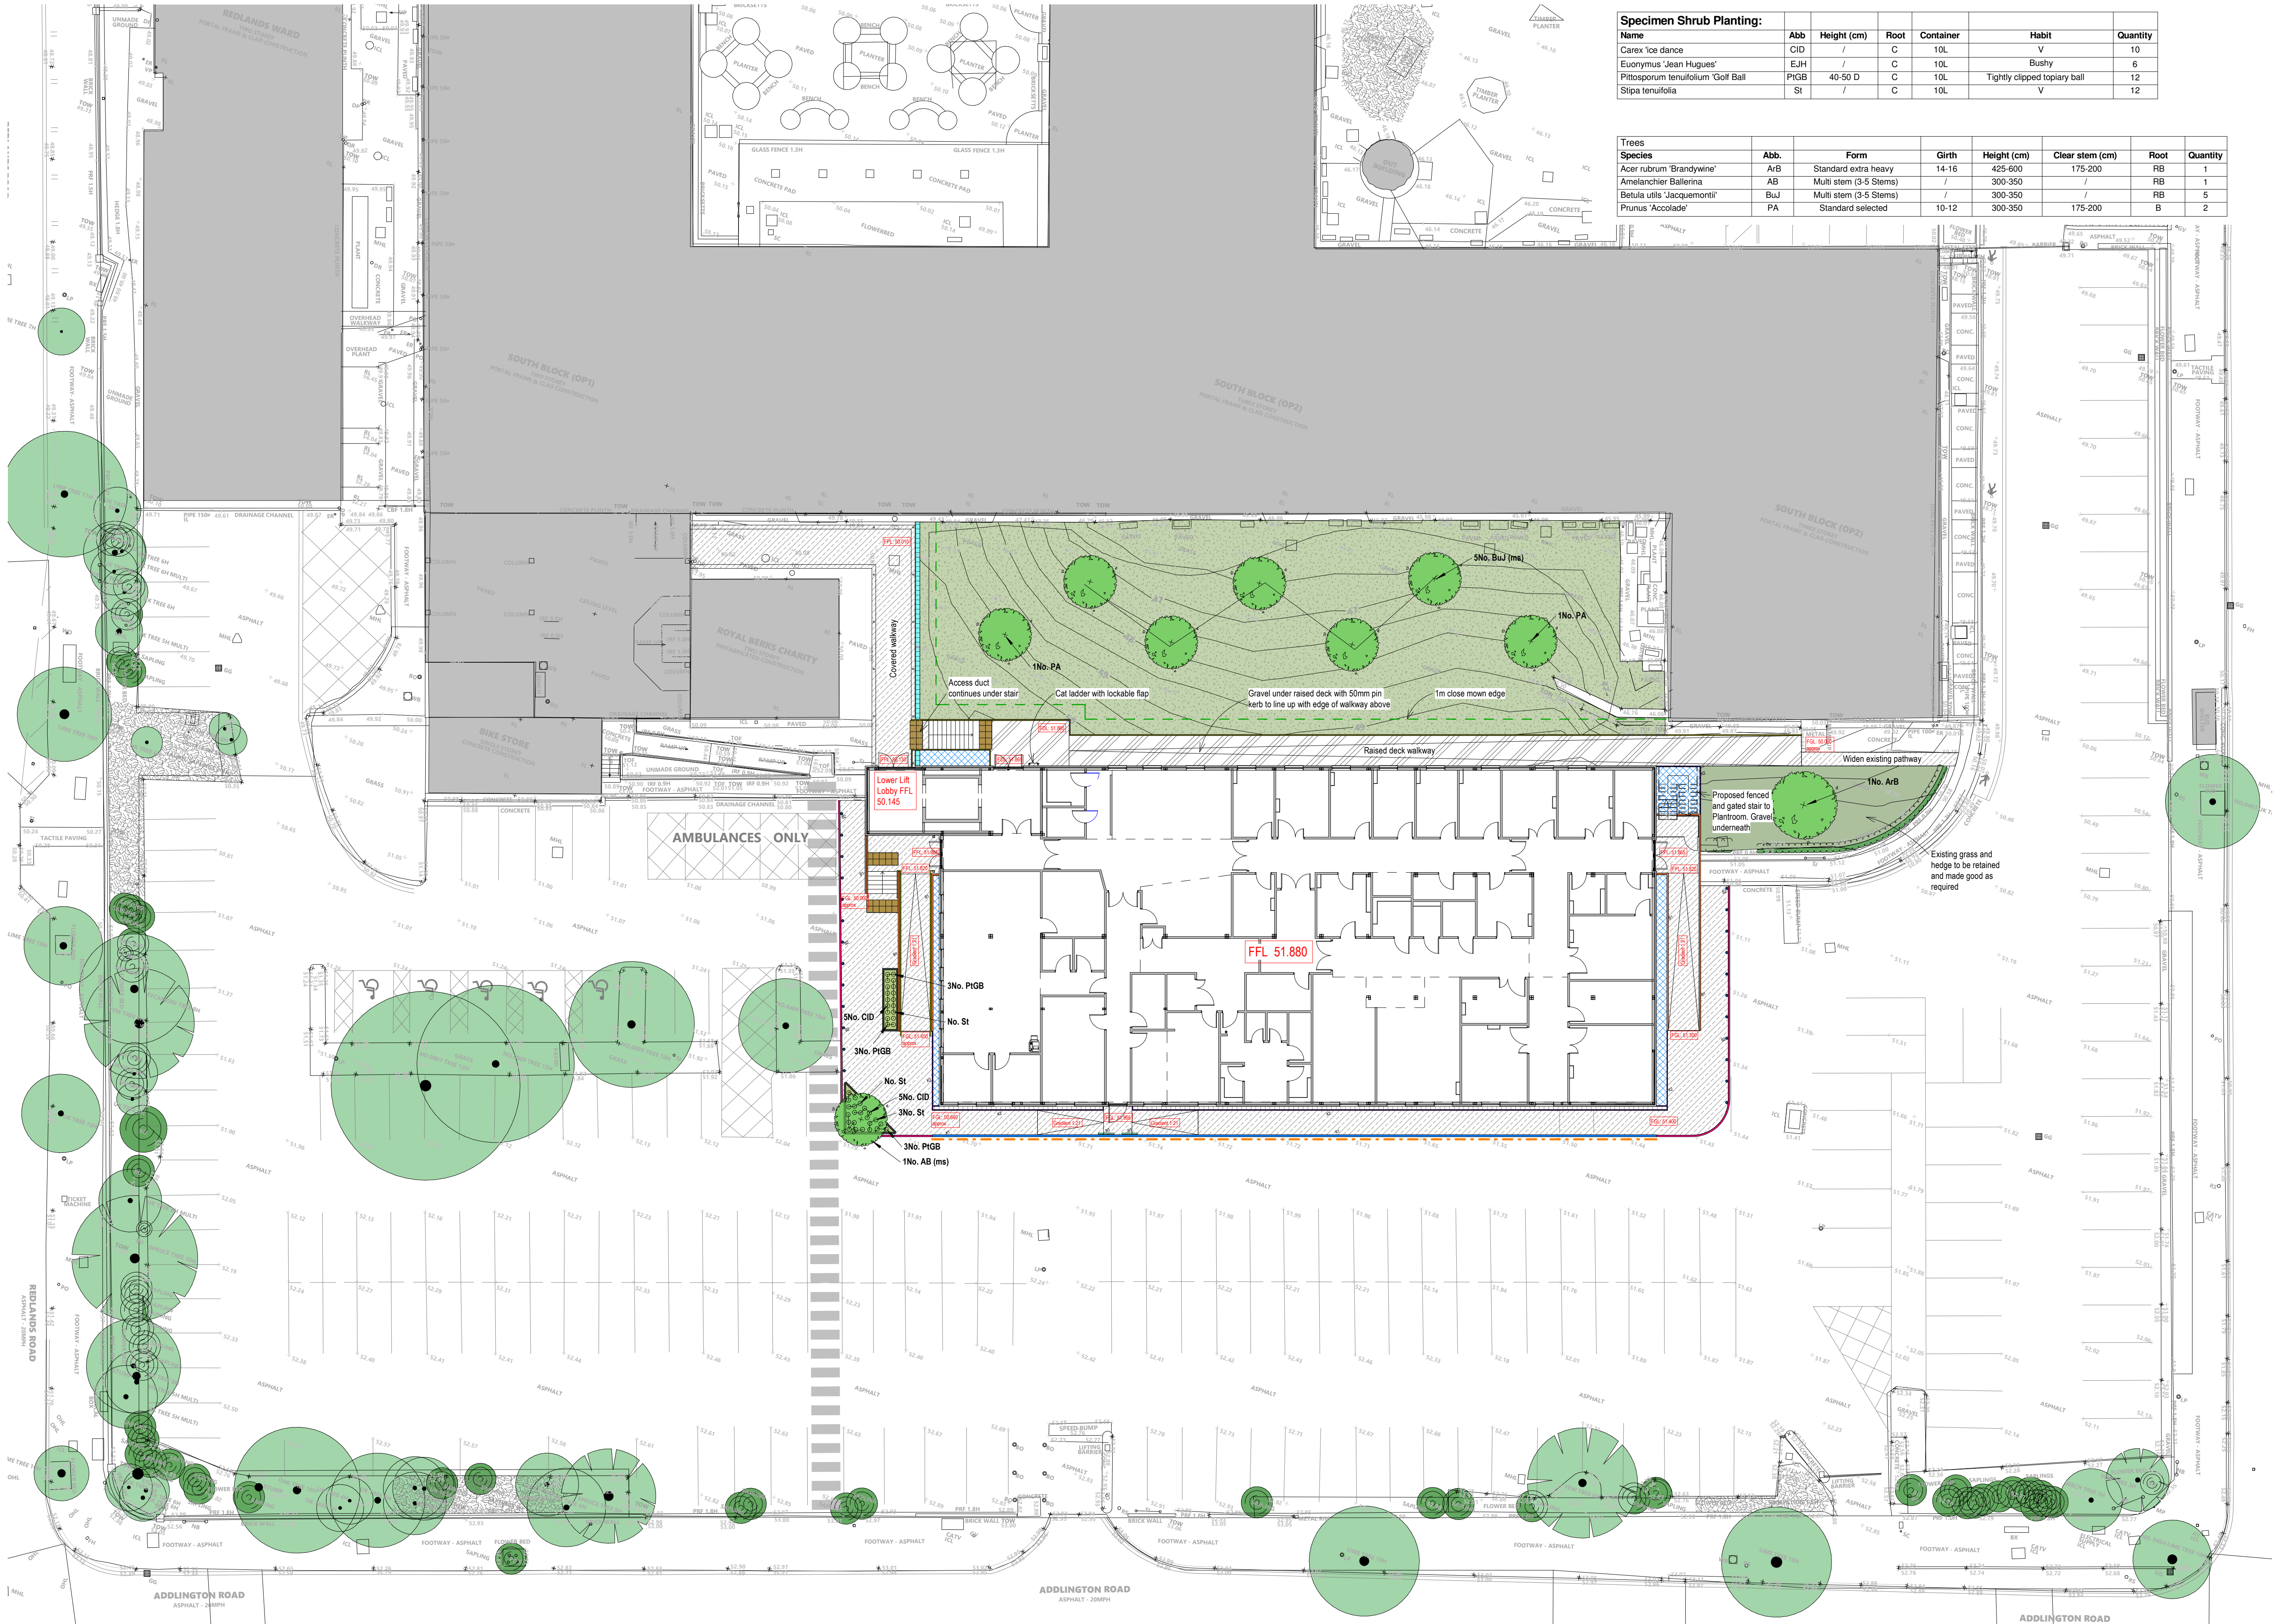

Specimen Shrub Planting:						
Name	Abb	Height (cm)	Root	Container	Habit	Quantity
Carex 'Ice dance'	CID	/	G	10L	V	10
Euonymus 'Jean Hugues'	EJH	/	G	10L	Bushy	6
Pittosporum tenuifolium 'Golf Ball'	PIGB	40-50 D	C	10L	Tightly clipped topiary ball	12
Stipa tenuifolia	St	/	C	10L	V	12

Trees						
Species	Abb.	Form	Girth	Height (cm)	Clear stem (cm)	Root
Acer rubrum 'Brandywine'	ArB	Standard extra heavy	14-16	425-600	175-200	RB
Amelanchier 'Ballerina'	AB	Multi stem (3-5 Stems)	/	300-350	/	RB
Betula utilis 'Jacquemontii'	BuJ	Multi stem (3-5 Stems)	/	300-350	/	RB
Prunus 'Accolade'	PA	Standard selected	10-12	300-350	175-200	B

Hard Landscape Key

- Proposed PCC Half Battered Kerb, 125mm upstand
- Proposed PCC Pin Kerb 50 x 400mm
- Pedestrian grade tarmac to engineers specification
- Raised deck walkway to engineers specification
- Thermoplastic white line marking to car park
- Gravel channel around base of building where shown Colour TBC
- PCC tactile paving, Cordroy Hazard warning Paving, Colour: Buff. Size L:400 x W:400mm D:50mm
- Brick edging / facing to ramps and steps. Colour: Dark grey to match building base plinth
- Steps - Material TBC

Other

- Existing levels
- Indicative proposed levels
- ACO Drain
- Handrail - Finish TBC (to engineers specification and detail)
- Precast concrete top access duct with 300x300mm liftable flags
- Bollards
- Perimeter Hoop Barrier Galvanised 1000mm width, 500mm above ground.
- Amco barrier

Soft Landscape Key

- Existing lawn
- Planters
- Proposed EL1 Flowering Lawn by Emorsgate seeds or similar approved. Area around edge to be 1m close mown to give a neat edge.
- Proposed trees in soft landscape Refer to plant schedule for species & specification
- Proposed specimen shrub planting Refer to plant schedule for species & specification

P1 First Issue 04.07.24
Rev Description Date

Status
Planning

T: +44(0)161 6949123 | E: info@mtxcontracts.co.uk | W: www.mtx.co.uk

Client
Royal Berkshire NHS Foundation Trust

Project
Royal Berkshire Hospital
Urology Unit

Title
Proposed External Works Plan

Drawn By
NP

Checked By
NS

Date
28.06.24

Scale@A1
1 : 200

Project | Origin | Volume | Level | Type | (Role) | Number | Revision
P24-0002-MTX-XX-XX-DR-A-700-100 P1

COPYRIGHTS: The copyright of this drawing belongs to: MTX Contracts LTD and cannot be reproduced in any way whatsoever without company approval.

A1