


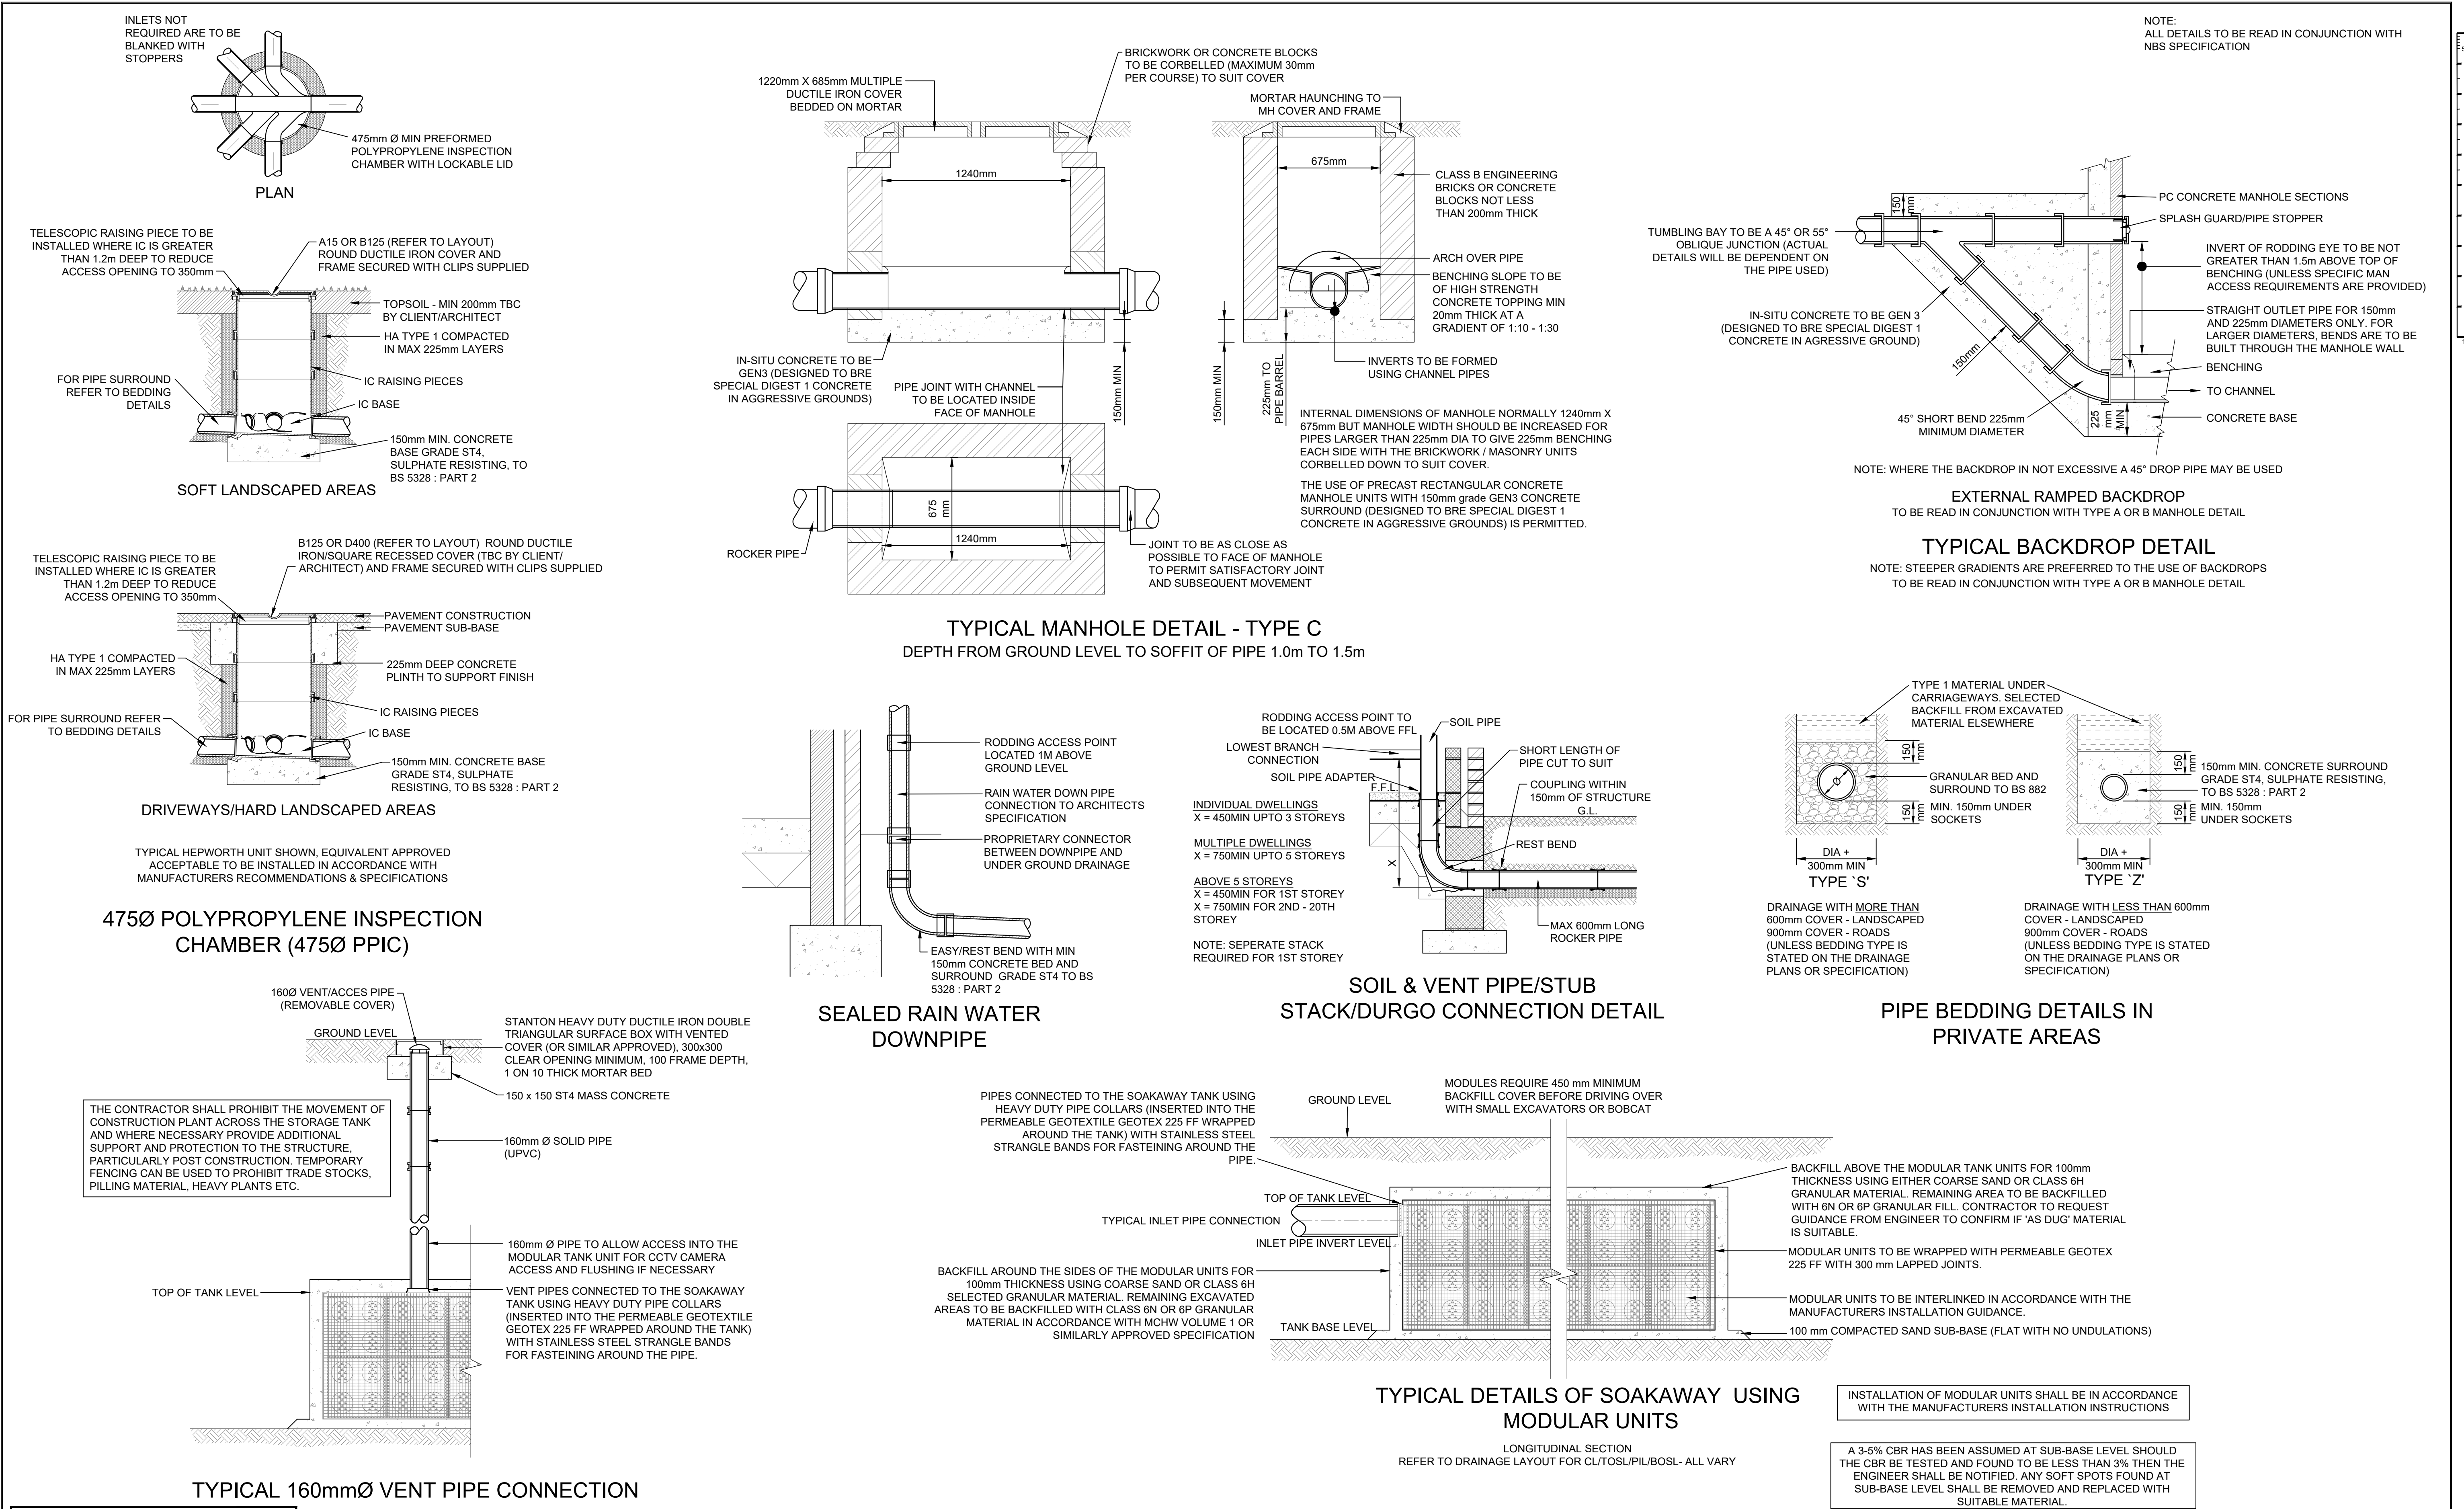

CROWN COPYRIGHT AND DATABASE RIGHTS 2024
ORDNANCE SURVEY 100019180

										CLIENT					CONSULTANT					SCALE @ A1 1:20		SCHEME		DRAWING TITLE			
										PROPERTY SERVICES HAMPSHIRE COUNTY COUNCIL UNIVERSAL SERVICES					 Hampshire Engineering Services Elli Court West - 2nd Floor The Castle Winchester SO23 8UJ engineering.services@hants.gov.uk www.hants.gov.uk/engineeringservices					SCALE @ A3 -		PARK LANE JUNIOR SCHOOL		DRAINAGE DETAILS			
																				SHEET No. 1 OF 2							
																				DRAWING NUMBER E05323-HEH-XX-XX-DR-C-7503		SUIT A		ISSUED FOR CONSTRUCTION		REV C01	
A C01 ISSUED FOR CONSTRUCTION 25.06.2024 L W S B J D																											
D2 T01.1 ISSUED FOR TENDER 09.02.2024 L W S B J D																											
S2 P01.1 ISSUED FOR PLANNING 03.11.2023 L W S B J D																											
SUIT REV AMENDMENTS DATE ENG TECH CHKO APPD																											
FILE: K:\Eng\Roads\Schemes\E05323 - Park Lane Primary School\01-WIP\AutoCAD\E05323-HEH-XX-XX-DC-C-7501 - 7504.dwg PRINTED: 27/6/2024 13:37:25 BY: Xipetlee																											