


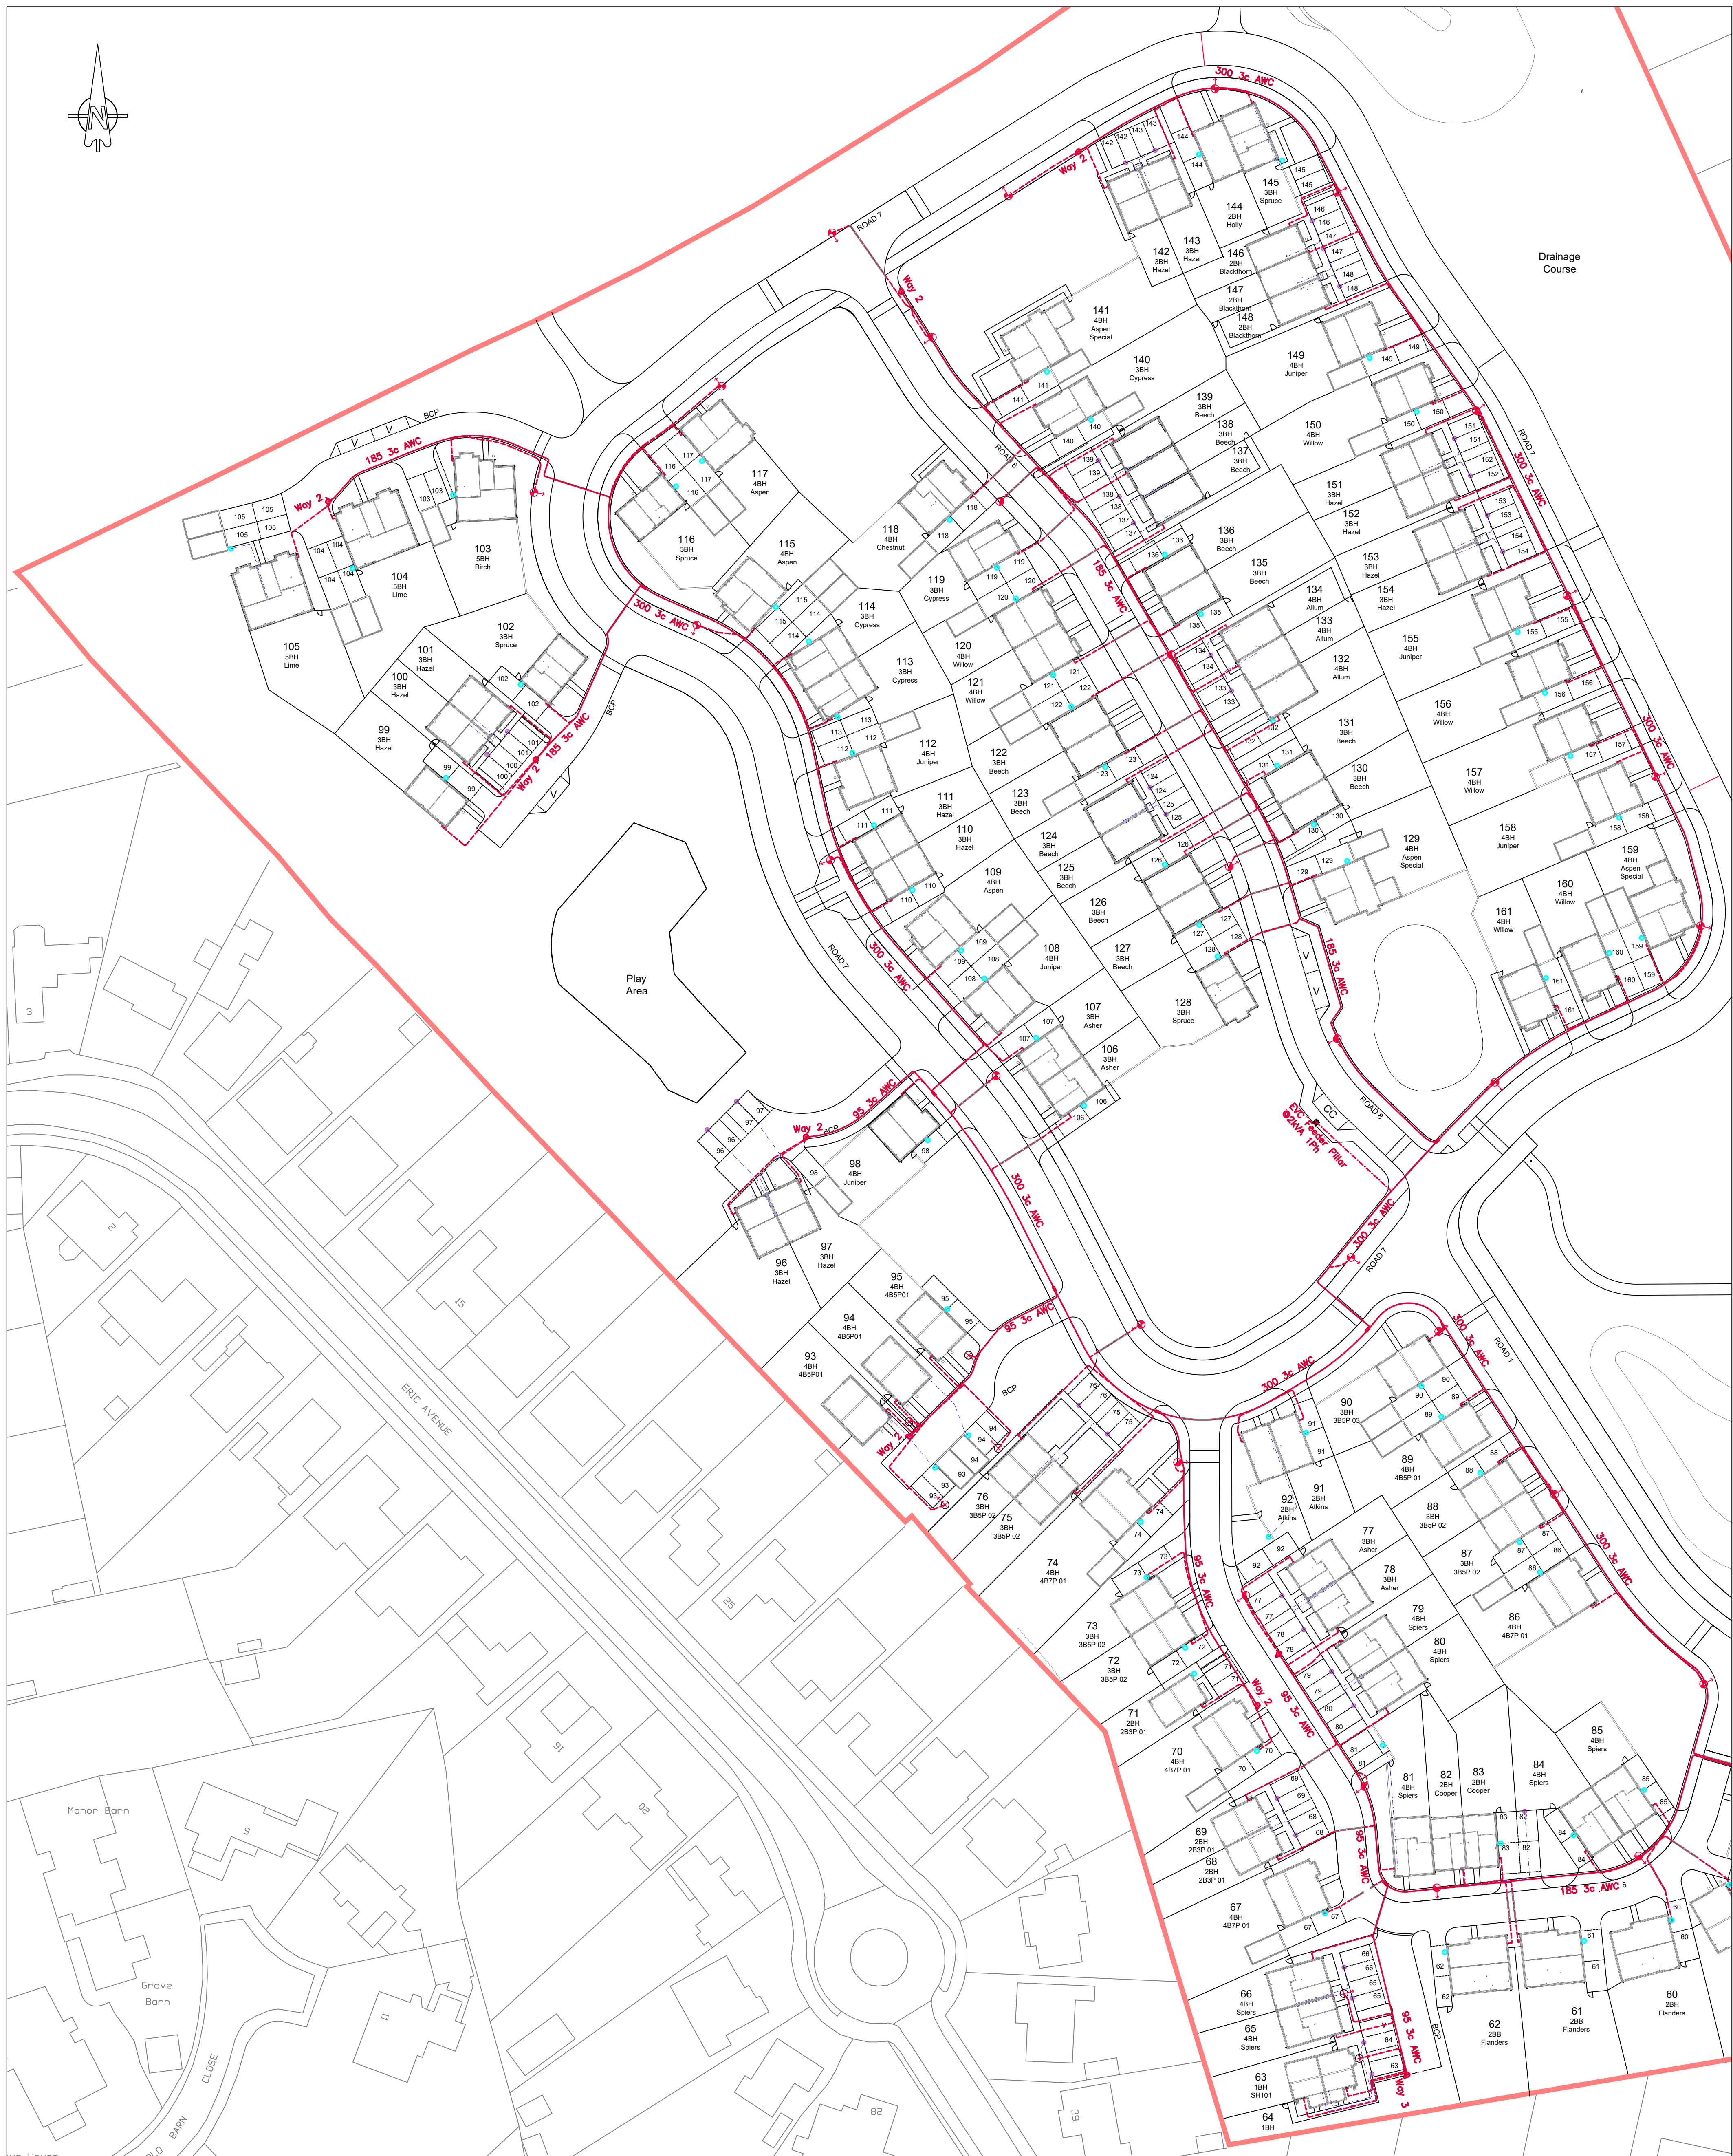

All EVC Pillar (Private) supplies to be fed from garage supply /consumer unit.
All Wall Mounted EVC Point to be fed from consumer unit

Parcel Boundary



MJA CONSULTING
CIVIL & STRUCTURAL ENGINEERS