



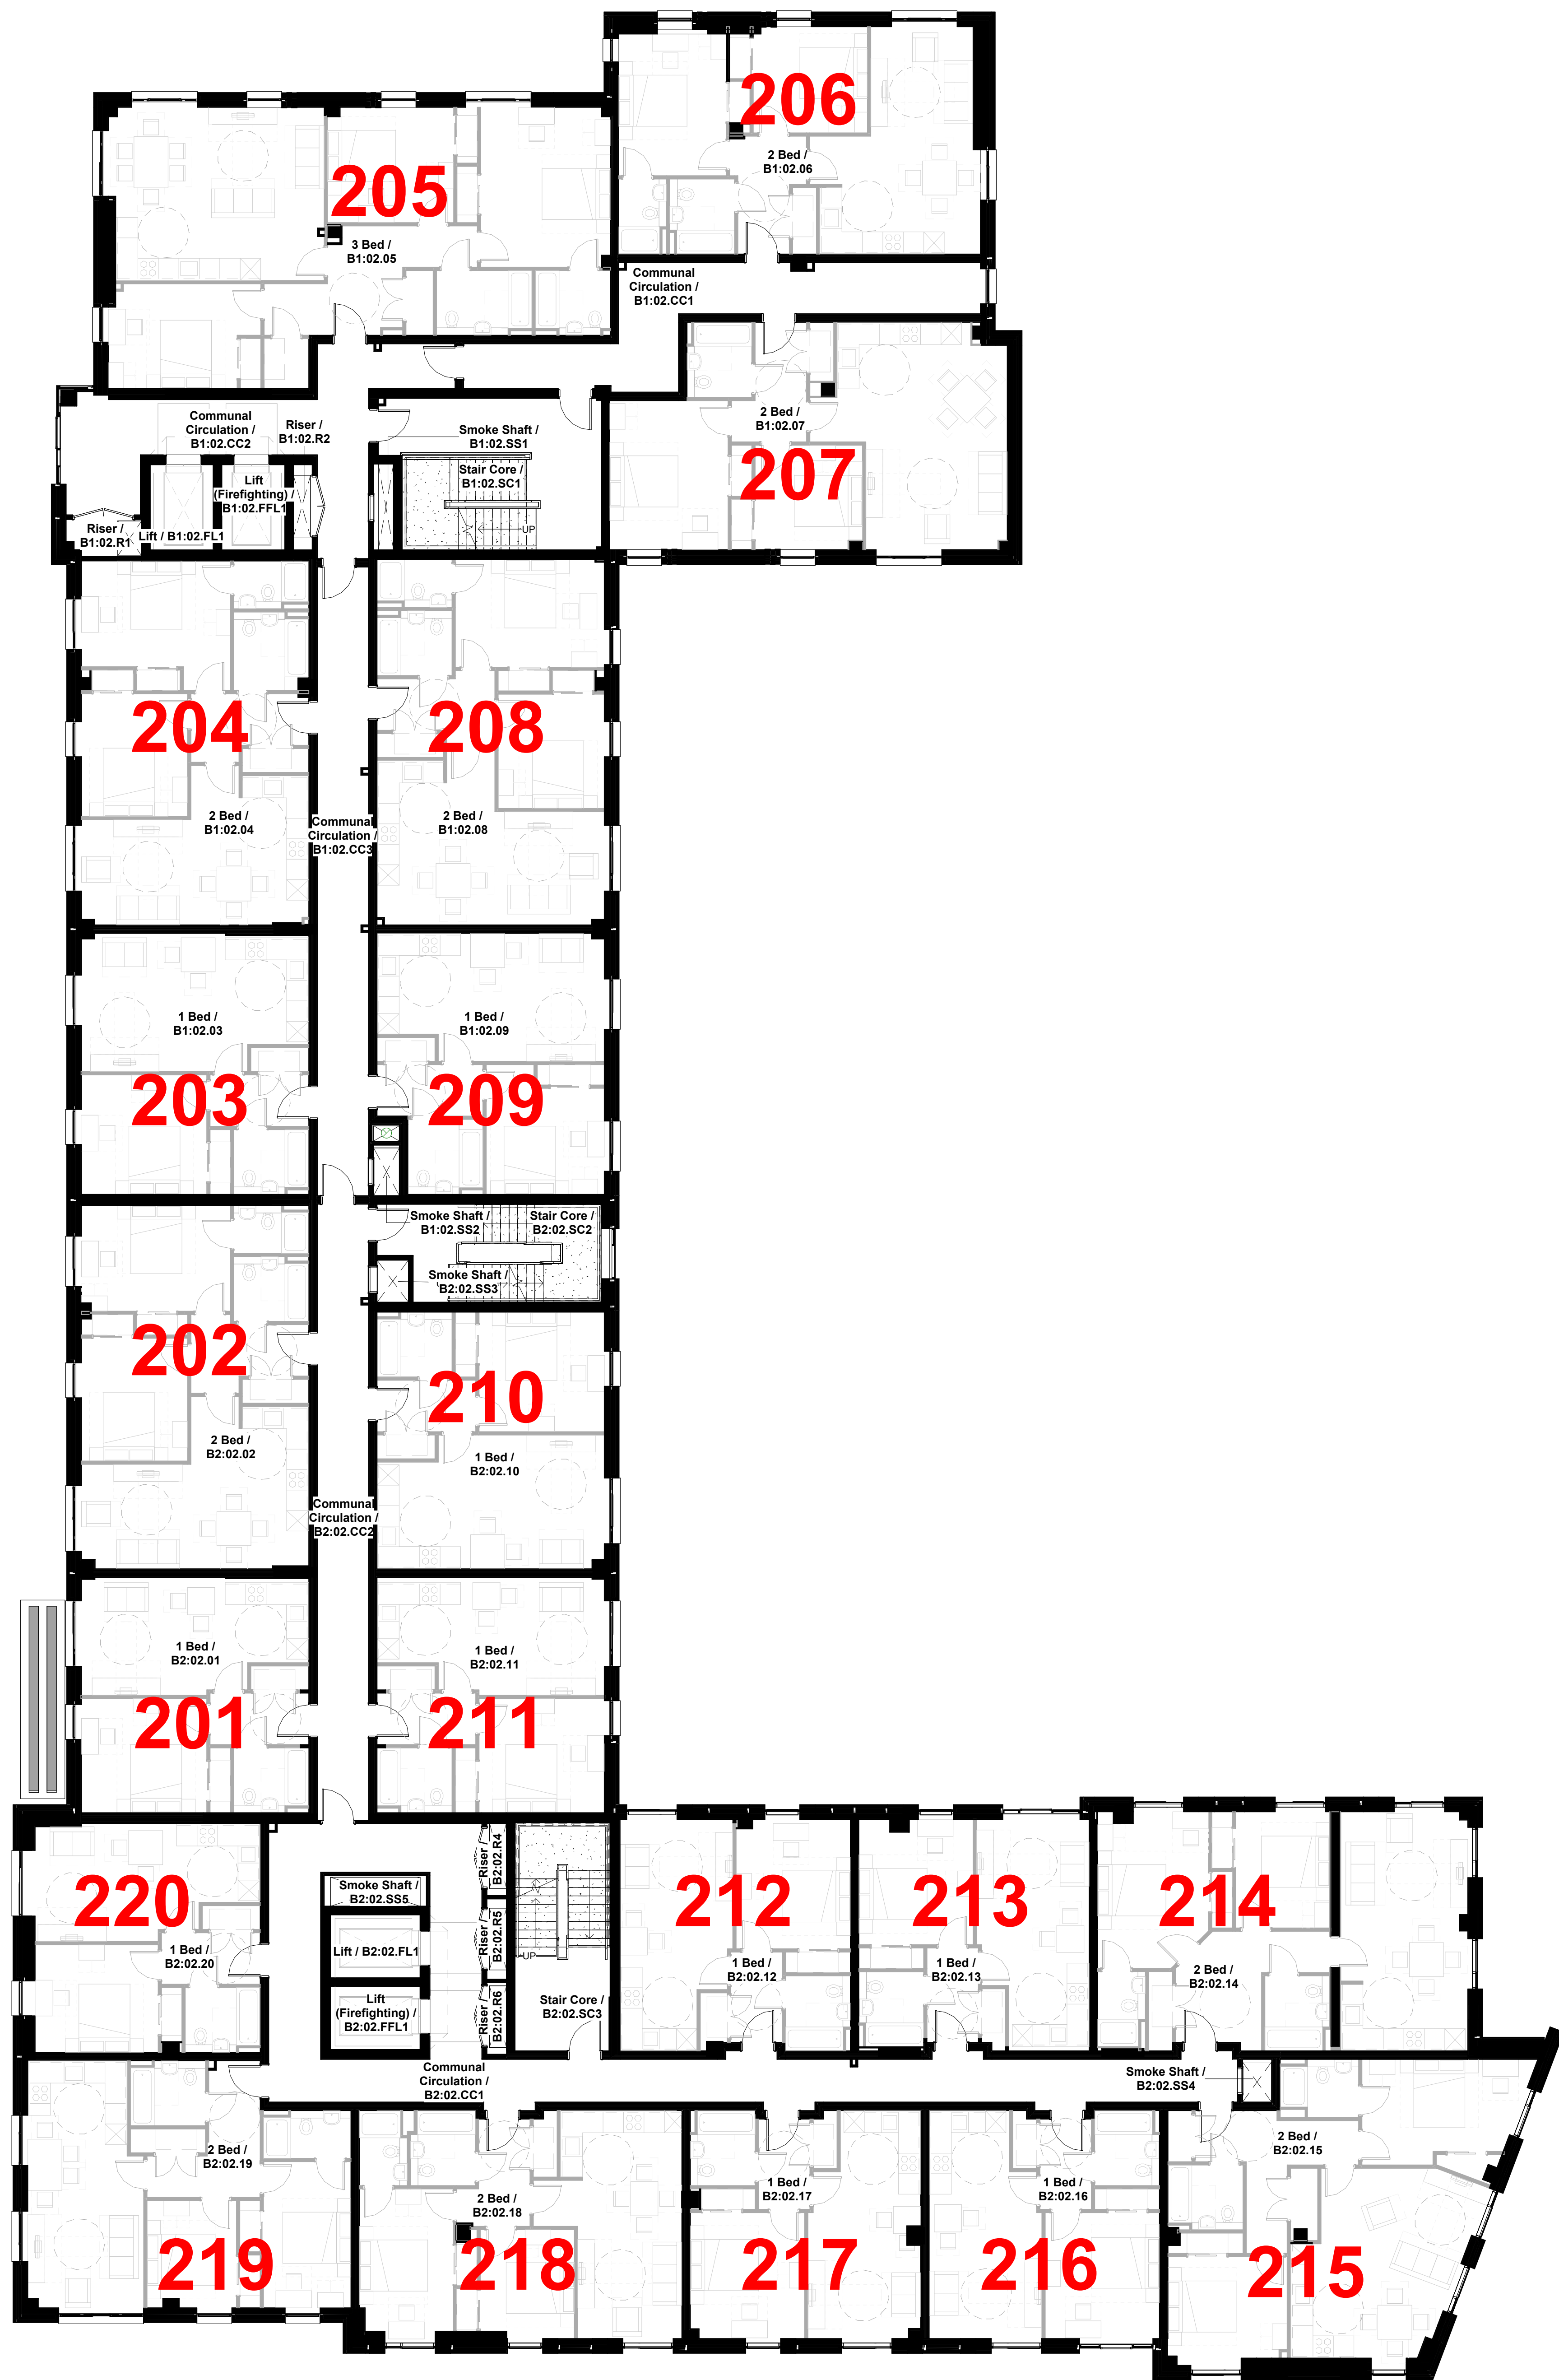

SECOND FLOOR
POSTAL NUMBERS
201 - 220,
Alloway Courtyard,
Weldale Street, Reading.
RG1 7PZ

A	14/12/23	First Issue	PK	JC
Rev	Date	Notes	Dim	CHK'd

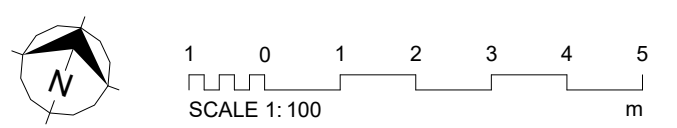

Document Originator
AWW
London 105 Weston Street, SE1 3QB 020 7460 6000
Plymouth East Quay House, PL4 8HQ 01752 261 1362
Bristol 1st Floor, 48-50 Baldwin Street, BS1 1QB 0117 923 2535
RIBA Chartered Practise www.aww-uk.com

Client

AWW Project Number 4767 Project Stage Stage 5

Project Title Weldale Street Reading, Phase2 Building B1 & B2

Title Postal Numbers - Second Floor

Scale (B A0) Document Status 1:100 S3 - Suitable for Review and Comments

Project	Origin	Volume	Level	Type	Role	Number	Rev
WDS	AWW	V1	02	DR	A	9103	A