



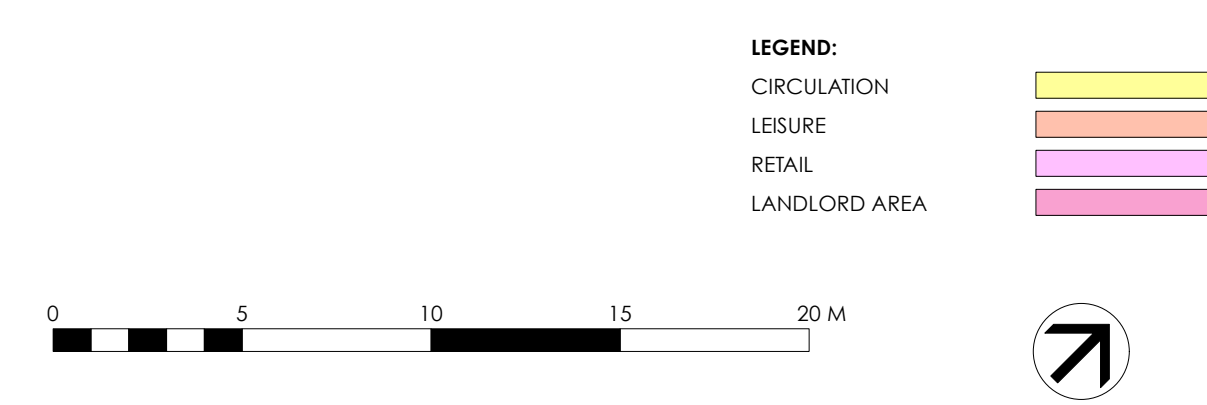

Project Title: THE ORACLE, READING - PHASE 1
Project Ref: 1167
Status: INFORMATION
Scale: 1:100 / A1
Sheet Title: LEVEL 01-RIVERSIDE-PROPOSED PLAN
Sheet Ref: D130 / 0

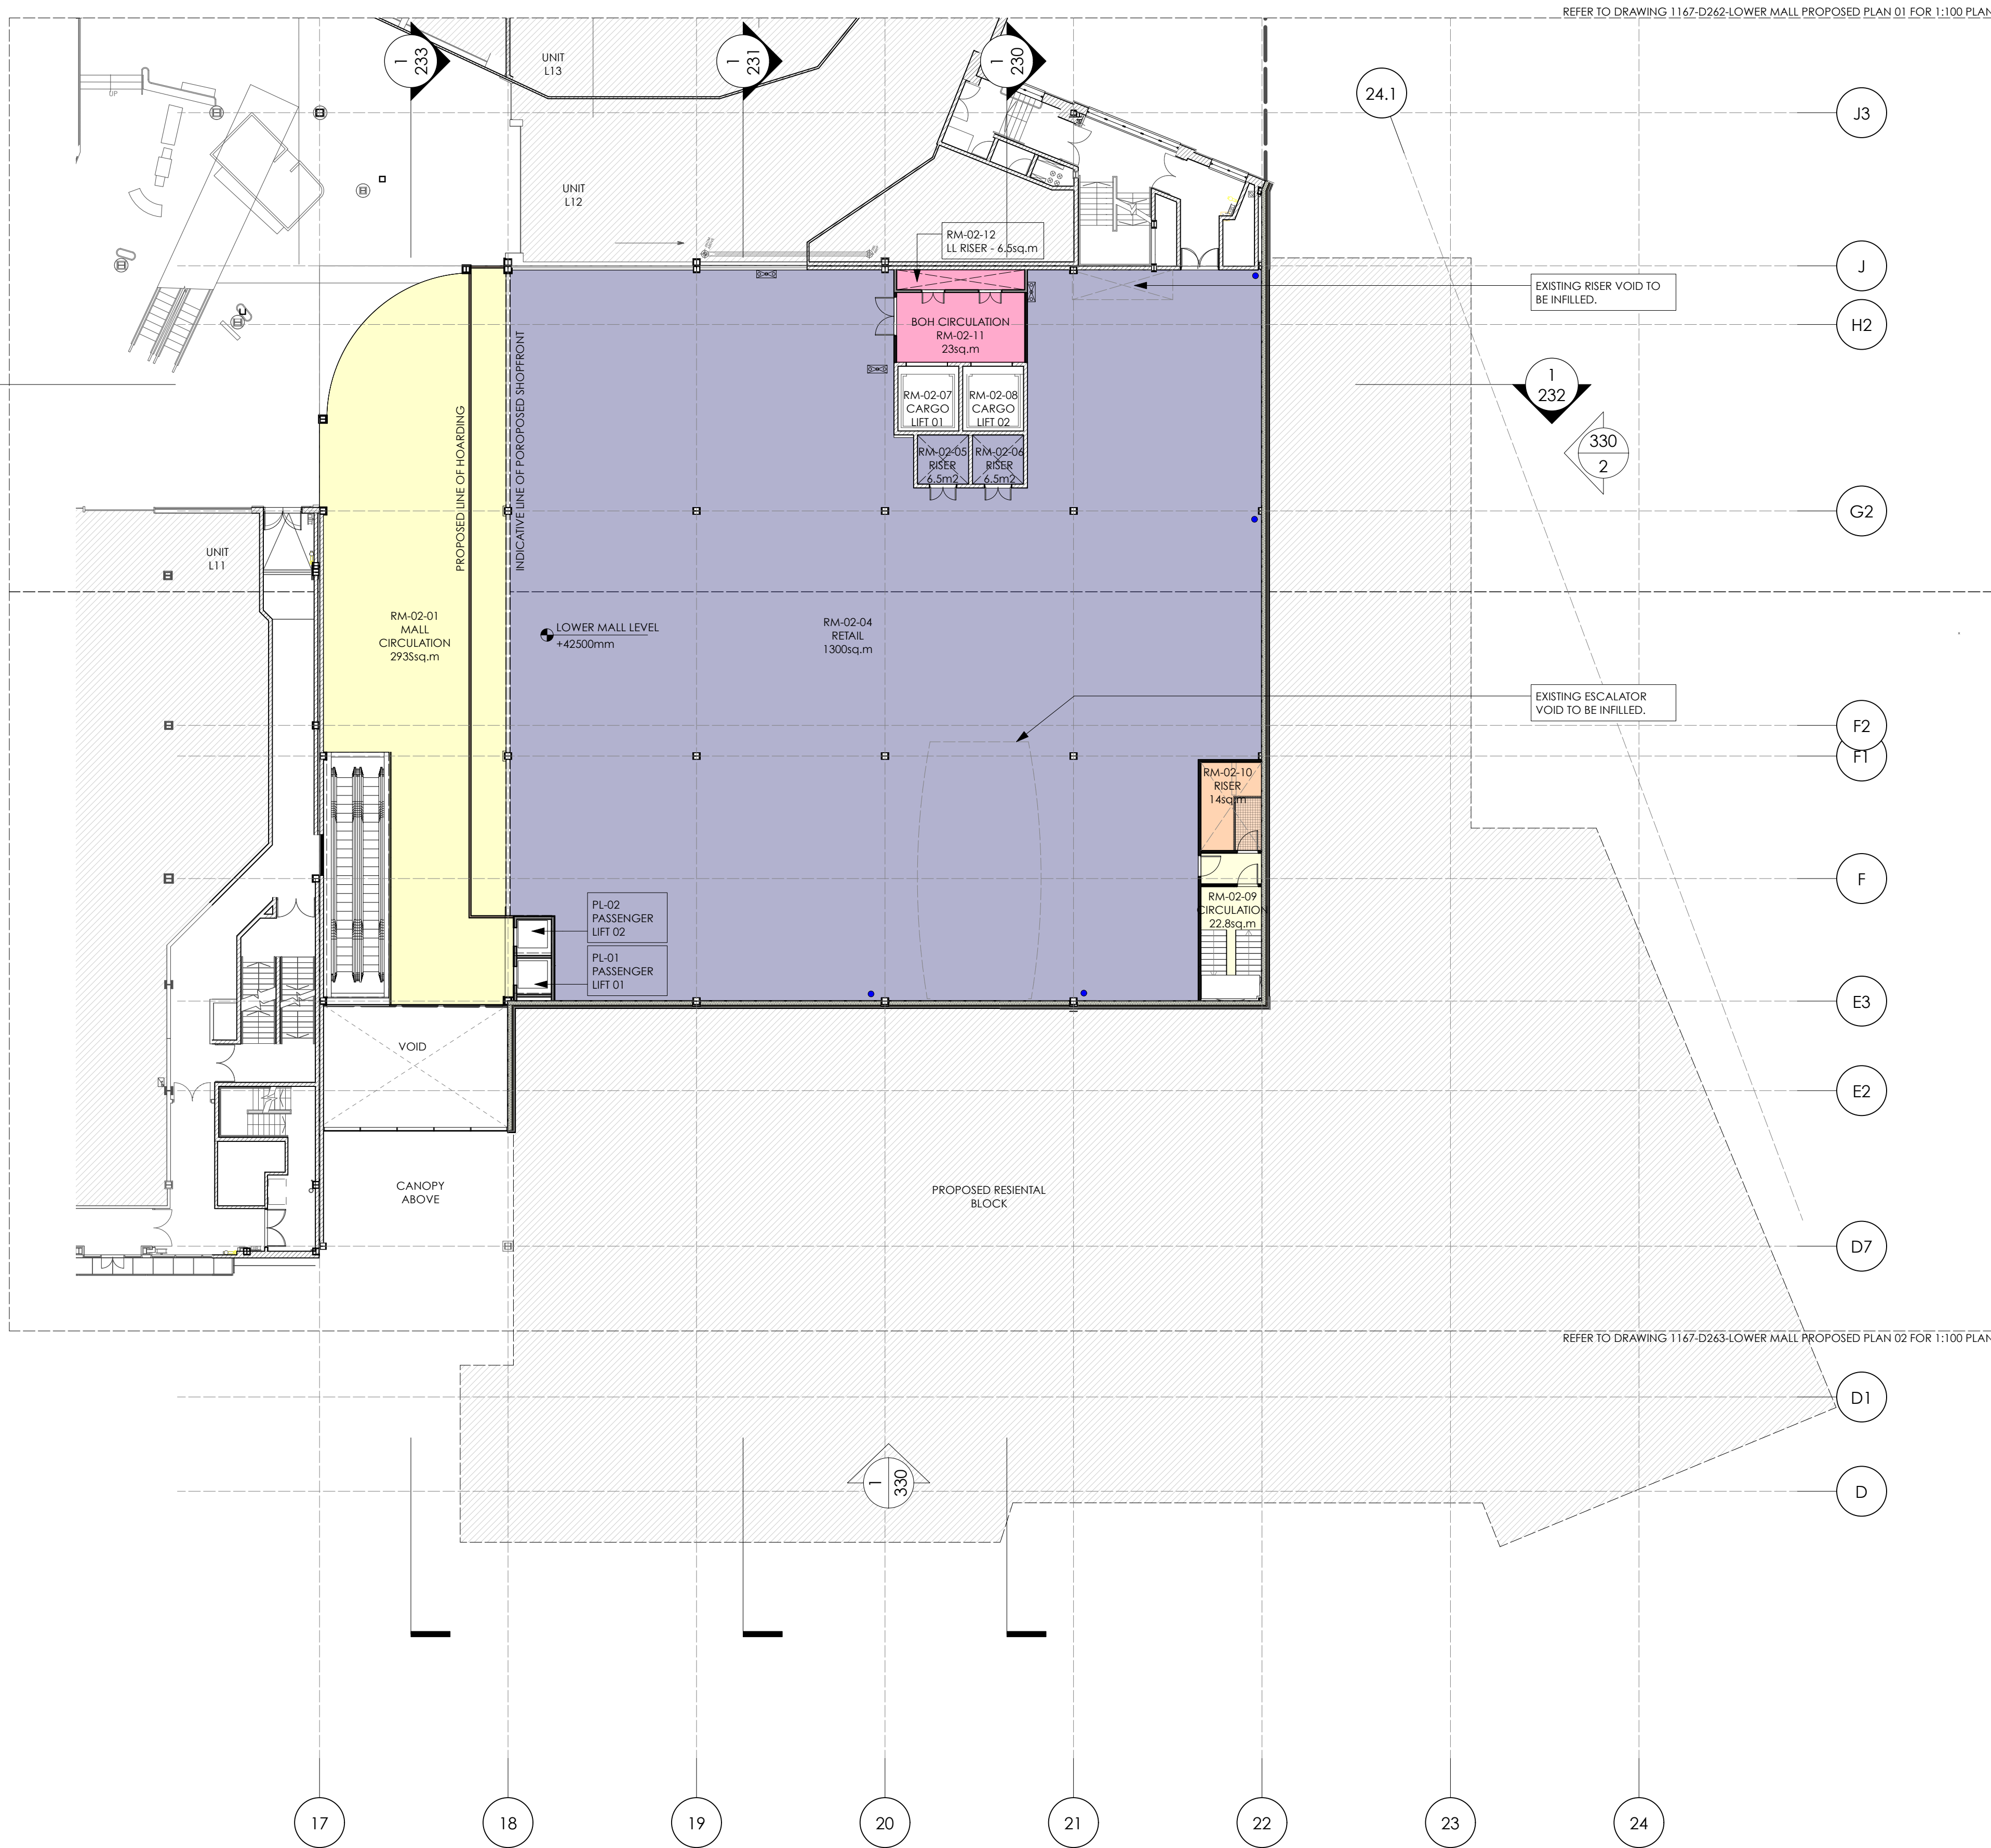


1 LEVEL 02-LOWER MALL-PROPOSED PLAN
Scale: 1:200

LEGEND:

CIRCULATION	
LEISURE	
RETAIL	
LANDLORD AREA	

0 5 10 15 20 M

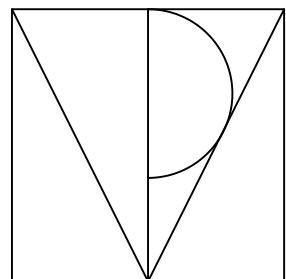

TPM Studio
Canonbury Yard
New North Road
London N1 7BJ

+44 (0) 20 3773 3374
info@tpm-studio.co.uk
www.tpm-studio.co.uk

NOTES:

1 - THE INFORMATION CONTAINED ON THIS DRAWING IS ILLUSTRATIVE AND SHOULD BE VERIFIED BY AN INDEPENDANT SURVEY COMPANY.

2 - TPM STUDIO ARE NOT RESPONSIBLE FOR THE DATA CONTAINED WITHIN THIS DRAWING, WHERE IT HAS BEEN AMALGAMATED FROM A SERIES OF DRAWINGS PROVIDED BY THE CLIENT FOR ILLUSTRATIVE PURPOSES ONLY.

3 - THE INFORMATION CONTAINED ON THIS DRAWING SHOULD NOT BE USED FOR THE BASIS OF CONSTRUCTION INFORMATION, WHERE IT SHOULD BE SUPERSEDED BY ACURATE SURVEY INFORMATION.

4 - ANY ERRORS AND OMISSIONS WITHIN THE INFORMATION ARE NOT THE RESPONSIBILITY OF TPM STUDIO.

REVISION NOTES:

0 16/06/2023 STAGE 3 DRAFT ISSUE

GENERAL NOTES:

1. ALL DIMENSIONS IN MM UNLESS OTHERWISE STATED

2. ALL DIMENSIONS TO BE CHECKED ON SITE BY THE CONTRACTOR


3. DO NOT SCALE FROM THIS DRAWING

4. TO BE READ IN CONJUNCTION WITH RELEVANT CONTRACT DRAWINGS

5. TO BE READ IN CONJUNCTION WITH RELEVANT ENGINEERS DRAWINGS

6. REPORT ANY ERRORS, OMISSIONS AND DISCREPANCIES TO THE ARCHITECT



Project Title: THE ORACLE, READING - PHASE 1
Project Ref: 1167
Status: INFORMATION
Scale: 1:100 / A1
Sheet Title: LEVEL 02-LOWER MALL-PROPOSED PLAN
Sheet Ref: D131 / 0

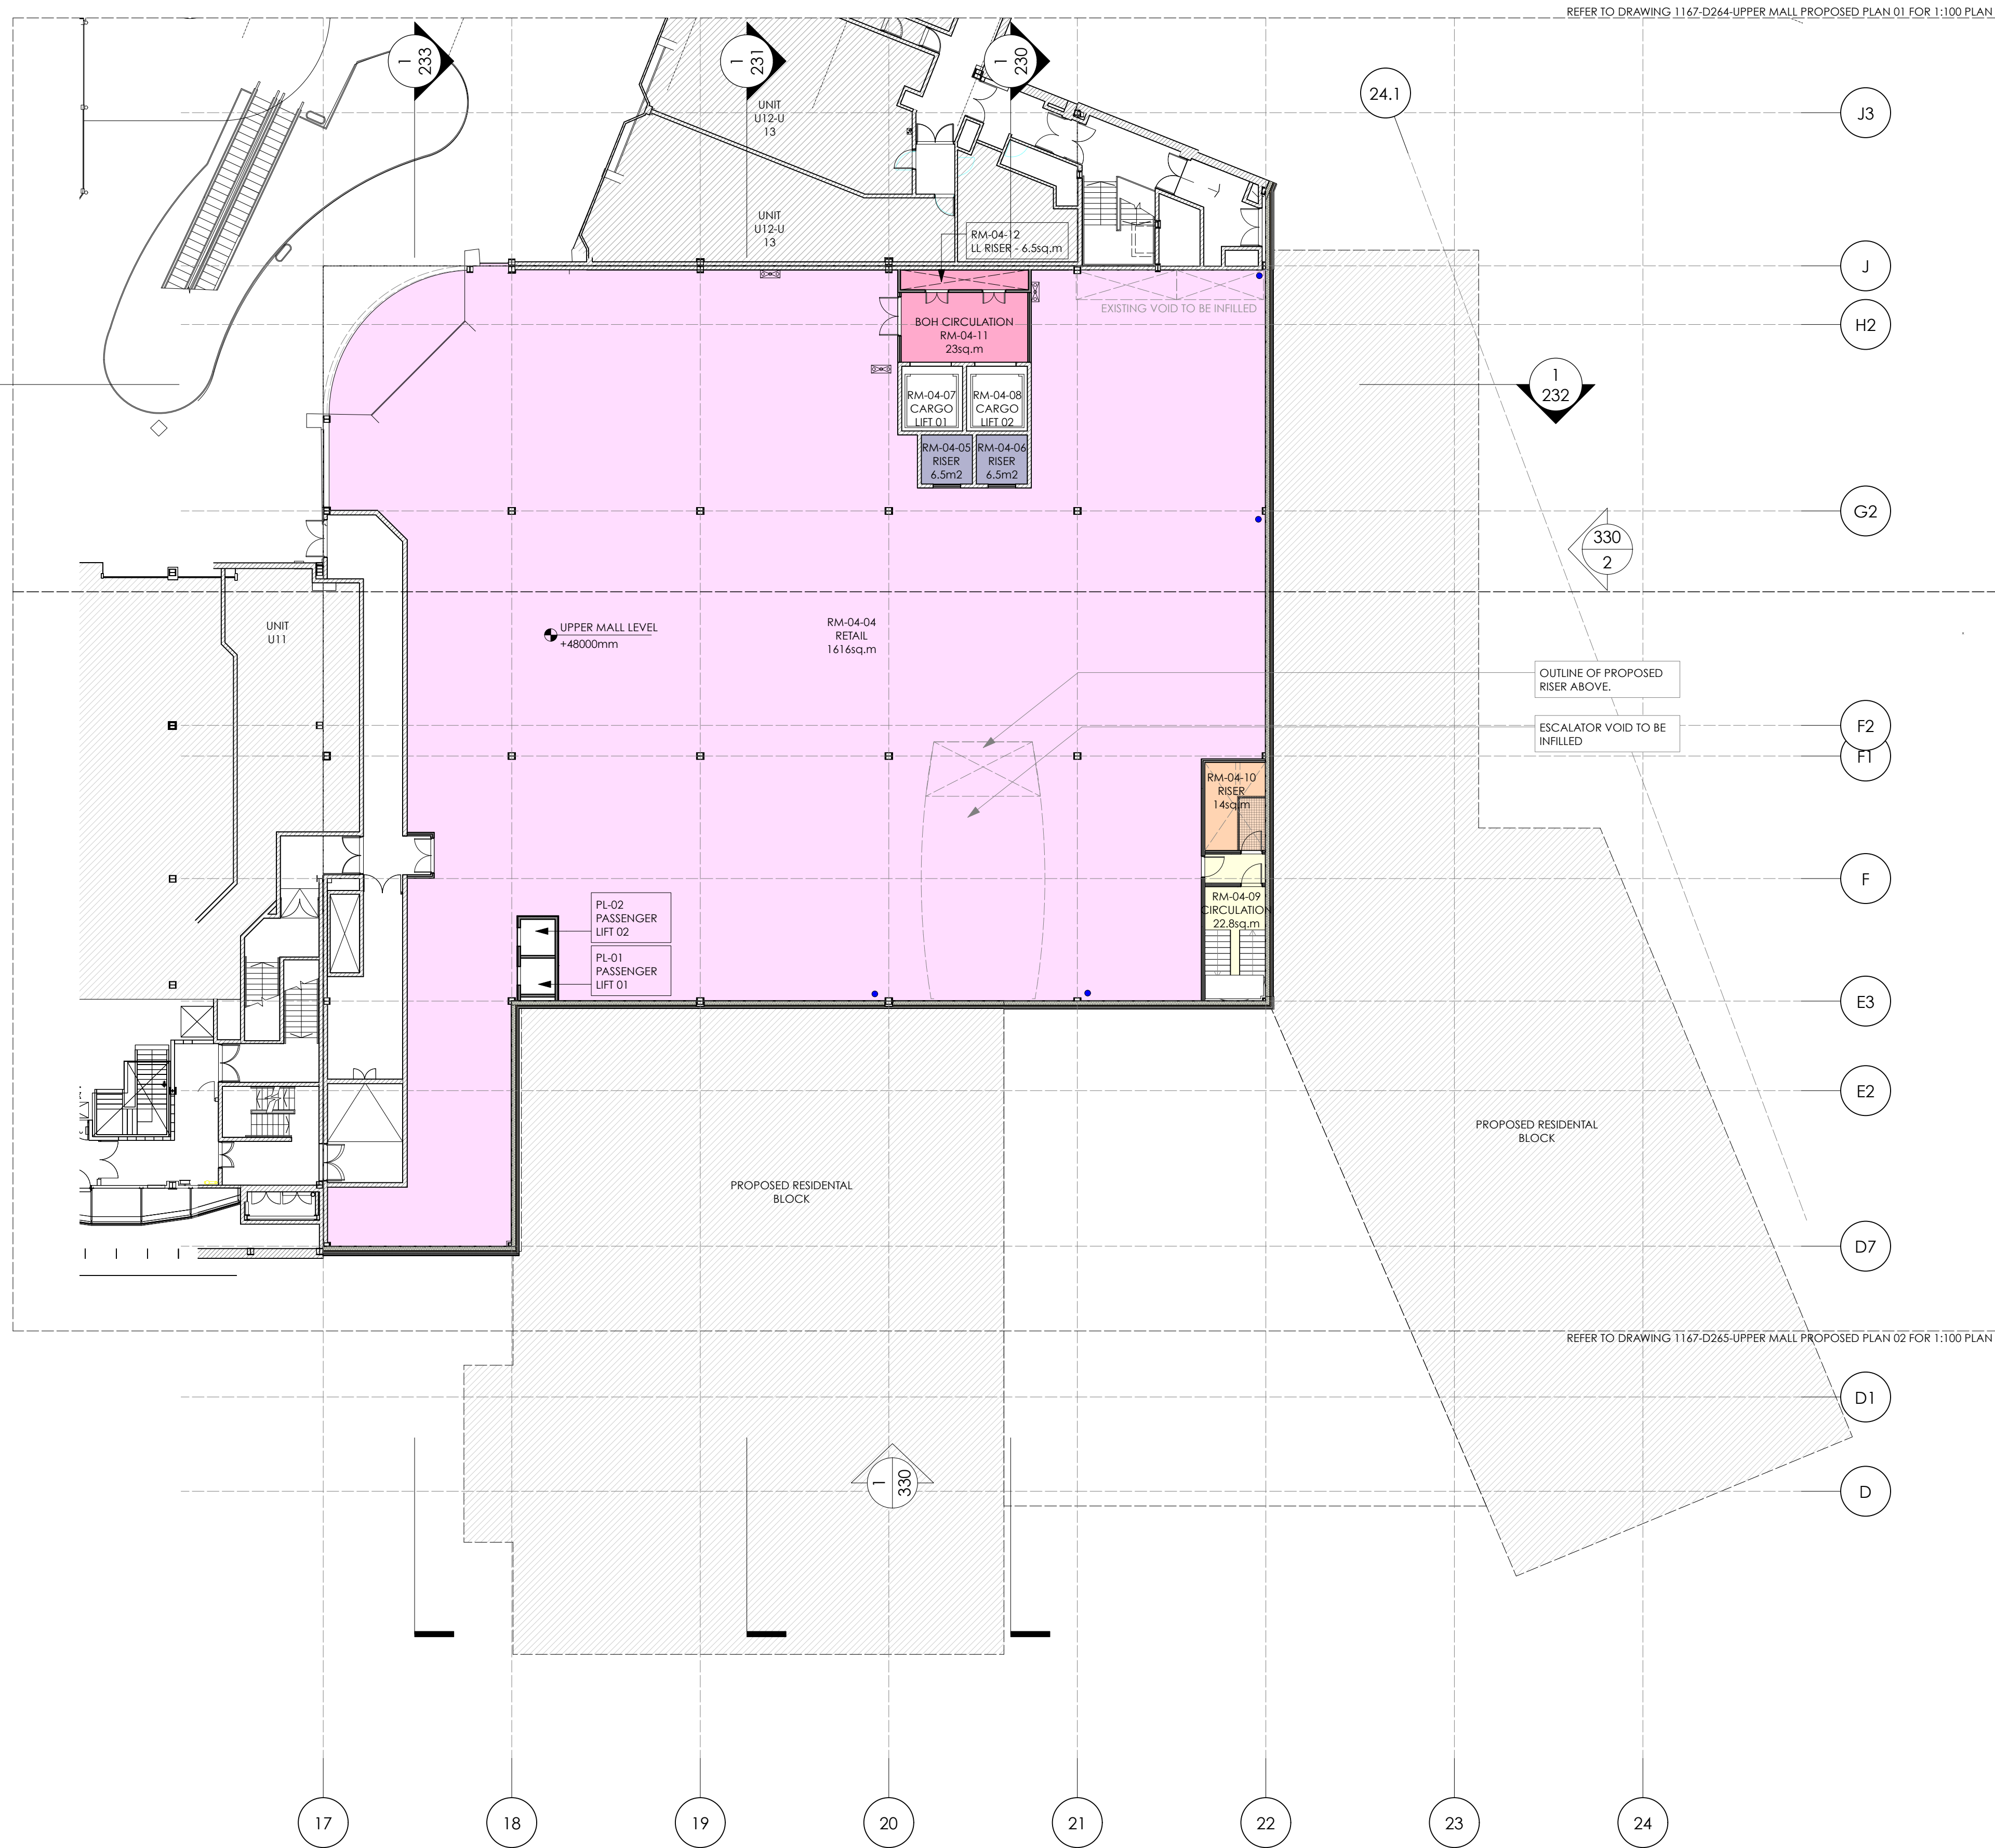

1 LEVEL 04-UPPER MALL-PROPOSED PLAN
Scale: 1:200

LEGEND:

CIRCULATION	
LEISURE	
RETAIL	
LANDLORD AREA	

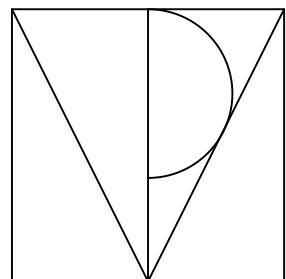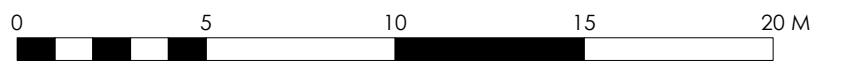

TPM Studio
Canonbury Yard
New North Road
London N1 7BJ

+44 (0) 20 3773 3374
info@tpm-studio.co.uk
www.tpm-studio.co.uk

NOTES:

- 1 - THE INFORMATION CONTAINED ON THIS DRAWING IS ILLUSTRATIVE AND SHOULD BE VERIFIED BY AN INDEPENDANT SURVEY COMPANY.
- 2 - TPM STUDIO ARE NOT RESPONSIBLE FOR THE DATA CONTAINED WITHIN THIS DRAWING, WHERE IT HAS BEEN AMALGAMATED FROM A SERIES OF DRAWINGS PROVIDED BY THE CLIENT FOR ILLUSTRATIVE PURPOSES ONLY.

3 - THE INFORMATION CONTAINED ON THIS DRAWING SHOULD NOT BE USED FOR THE BASIS OF CONSTRUCTION INFORMATION, WHERE IT SHOULD BE SUPERSEDED BY ACURATE SURVEY INFORMATION.

4 - ANY ERRORS AND OMISSIONS WITHIN THE INFORMATION ARE NOT THE RESPONSIBILITY OF TPM STUDIO.


REVISION NOTES:

0	16/06/2023	STAGE 3 DRAFT ISSUE
---	------------	---------------------



GENERAL NOTES:

1. ALL DIMENSIONS IN MM UNLESS OTHERWISE STATED
2. ALL DIMENSIONS TO BE CHECKED ON SITE BY THE CONTRACTOR
3. DO NOT SCALE FROM THIS DRAWING
4. TO BE READ IN CONJUNCTION WITH RELEVANT CONTRACT DRAWINGS
5. TO BE READ IN CONJUNCTION WITH RELEVANT ENGINEERS DRAWINGS
6. REPORT ANY ERRORS, OMISSIONS AND DISCREPANCIES TO THE ARCHITECT

Project Title: THE ORACLE, READING - PHASE 1
Project Ref: 1167
Status: INFORMATION
Scale: 1:100 / A1
Sheet Title: LEVEL 04-UPPER MALL-PROPOSED PLAN
Sheet Ref: D132 / 0

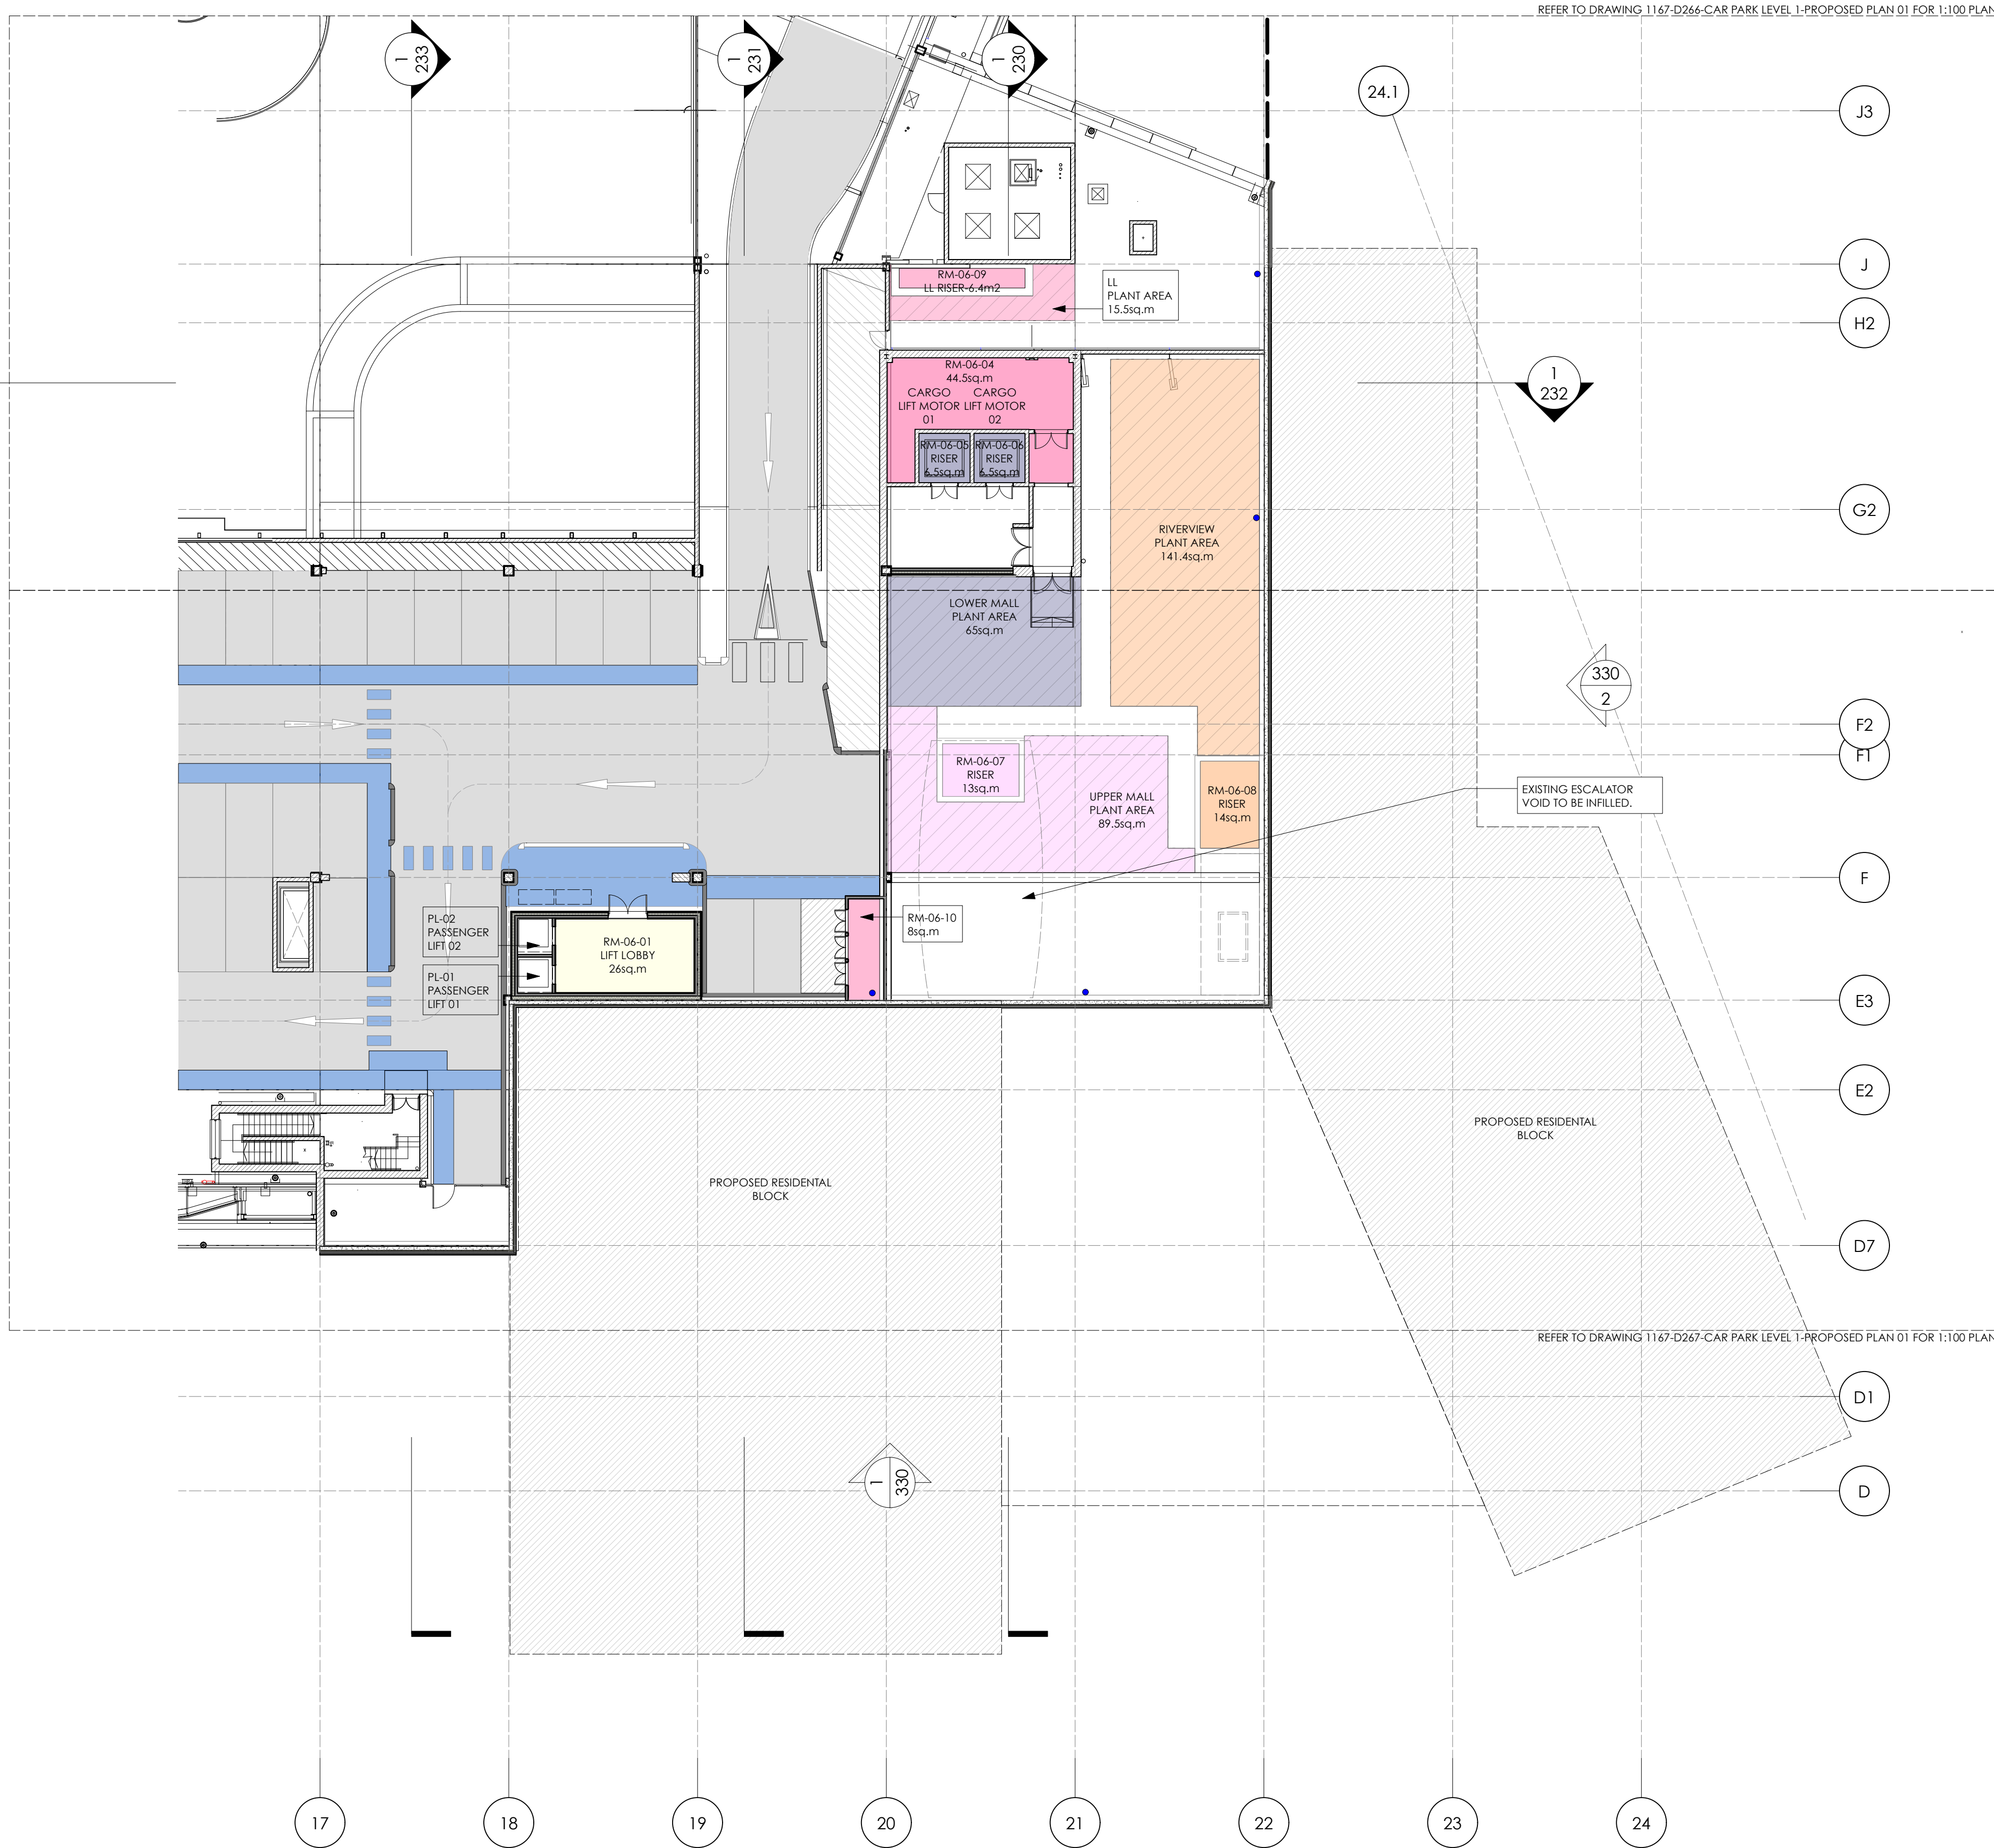

1 LEVEL 01-RIVERSIDE-PROPOSED PLAN
Scale: 1:200

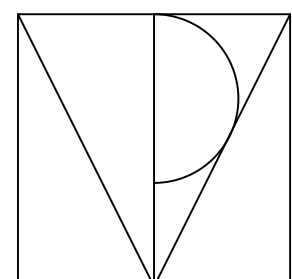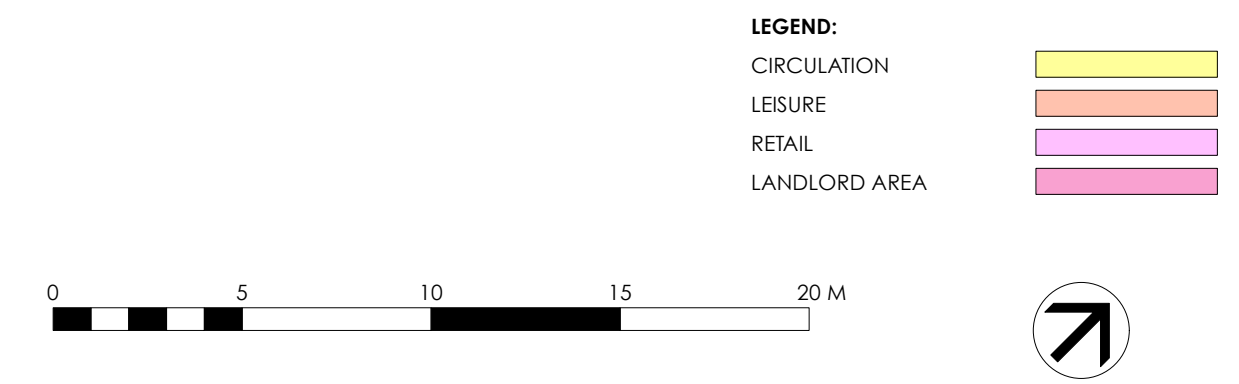

TPM Studio
Canonbury Yard
New North Road
London N1 7BJ

+44 (0) 20 3773 3374
info@tpm-studio.co.uk
www.tpm-studio.co.uk

NOTES:

1 - THE INFORMATION CONTAINED ON THIS DRAWING IS ILLUSTRATIVE AND SHOULD BE VERIFIED BY AN INDEPENDANT SURVEY COMPANY.

2 - TPM STUDIO ARE NOT RESPONSIBLE FOR THE DATA CONTAINED WITHIN THIS DRAWING, WHERE IT HAS BEEN AMALGAMATED FROM A SERIES OF DRAWINGS PROVIDED BY THE CLIENT FOR ILLUSTRATIVE PURPOSES ONLY.

3 - THE INFORMATION CONTAINED ON THIS DRAWING SHOULD NOT BE USED FOR THE BASIS OF CONSTRUCTION INFORMATION, WHERE IT SHOULD BE SUPERSEDED BY ACURATE SURVEY INFORMATION.

4 - ANY ERRORS AND OMISSIONS WITHIN THE INFORMATION ARE NOT THE RESPONSIBILITY OF TPM STUDIO.

REVISION NOTES:

0 16/06/2023 STAGE 3 DRAFT ISSUE

GENERAL NOTES:

1. ALL DIMENSIONS IN MM UNLESS OTHERWISE STATED

2. ALL DIMENSIONS TO BE CHECKED ON SITE BY THE CONTRACTOR

3. DO NOT SCALE FROM THIS DRAWING

4. TO BE READ IN CONJUNCTION WITH RELEVANT CONTRACT DRAWINGS

5. TO BE READ IN CONJUNCTION WITH RELEVANT ENGINEERS DRAWINGS

6. REPORT ANY ERRORS, OMISSIONS AND DISCREPANCIES TO THE ARCHITECT

Project Title: THE ORACLE, READING - PHASE 1


Project Ref: 1167

Status: INFORMATION

Scale: 1:100 / A1




Sheet Title: LEVEL 06-CAR PARK LEVEL 1-PROPOSED PLAN

Sheet Ref: D133 / 0

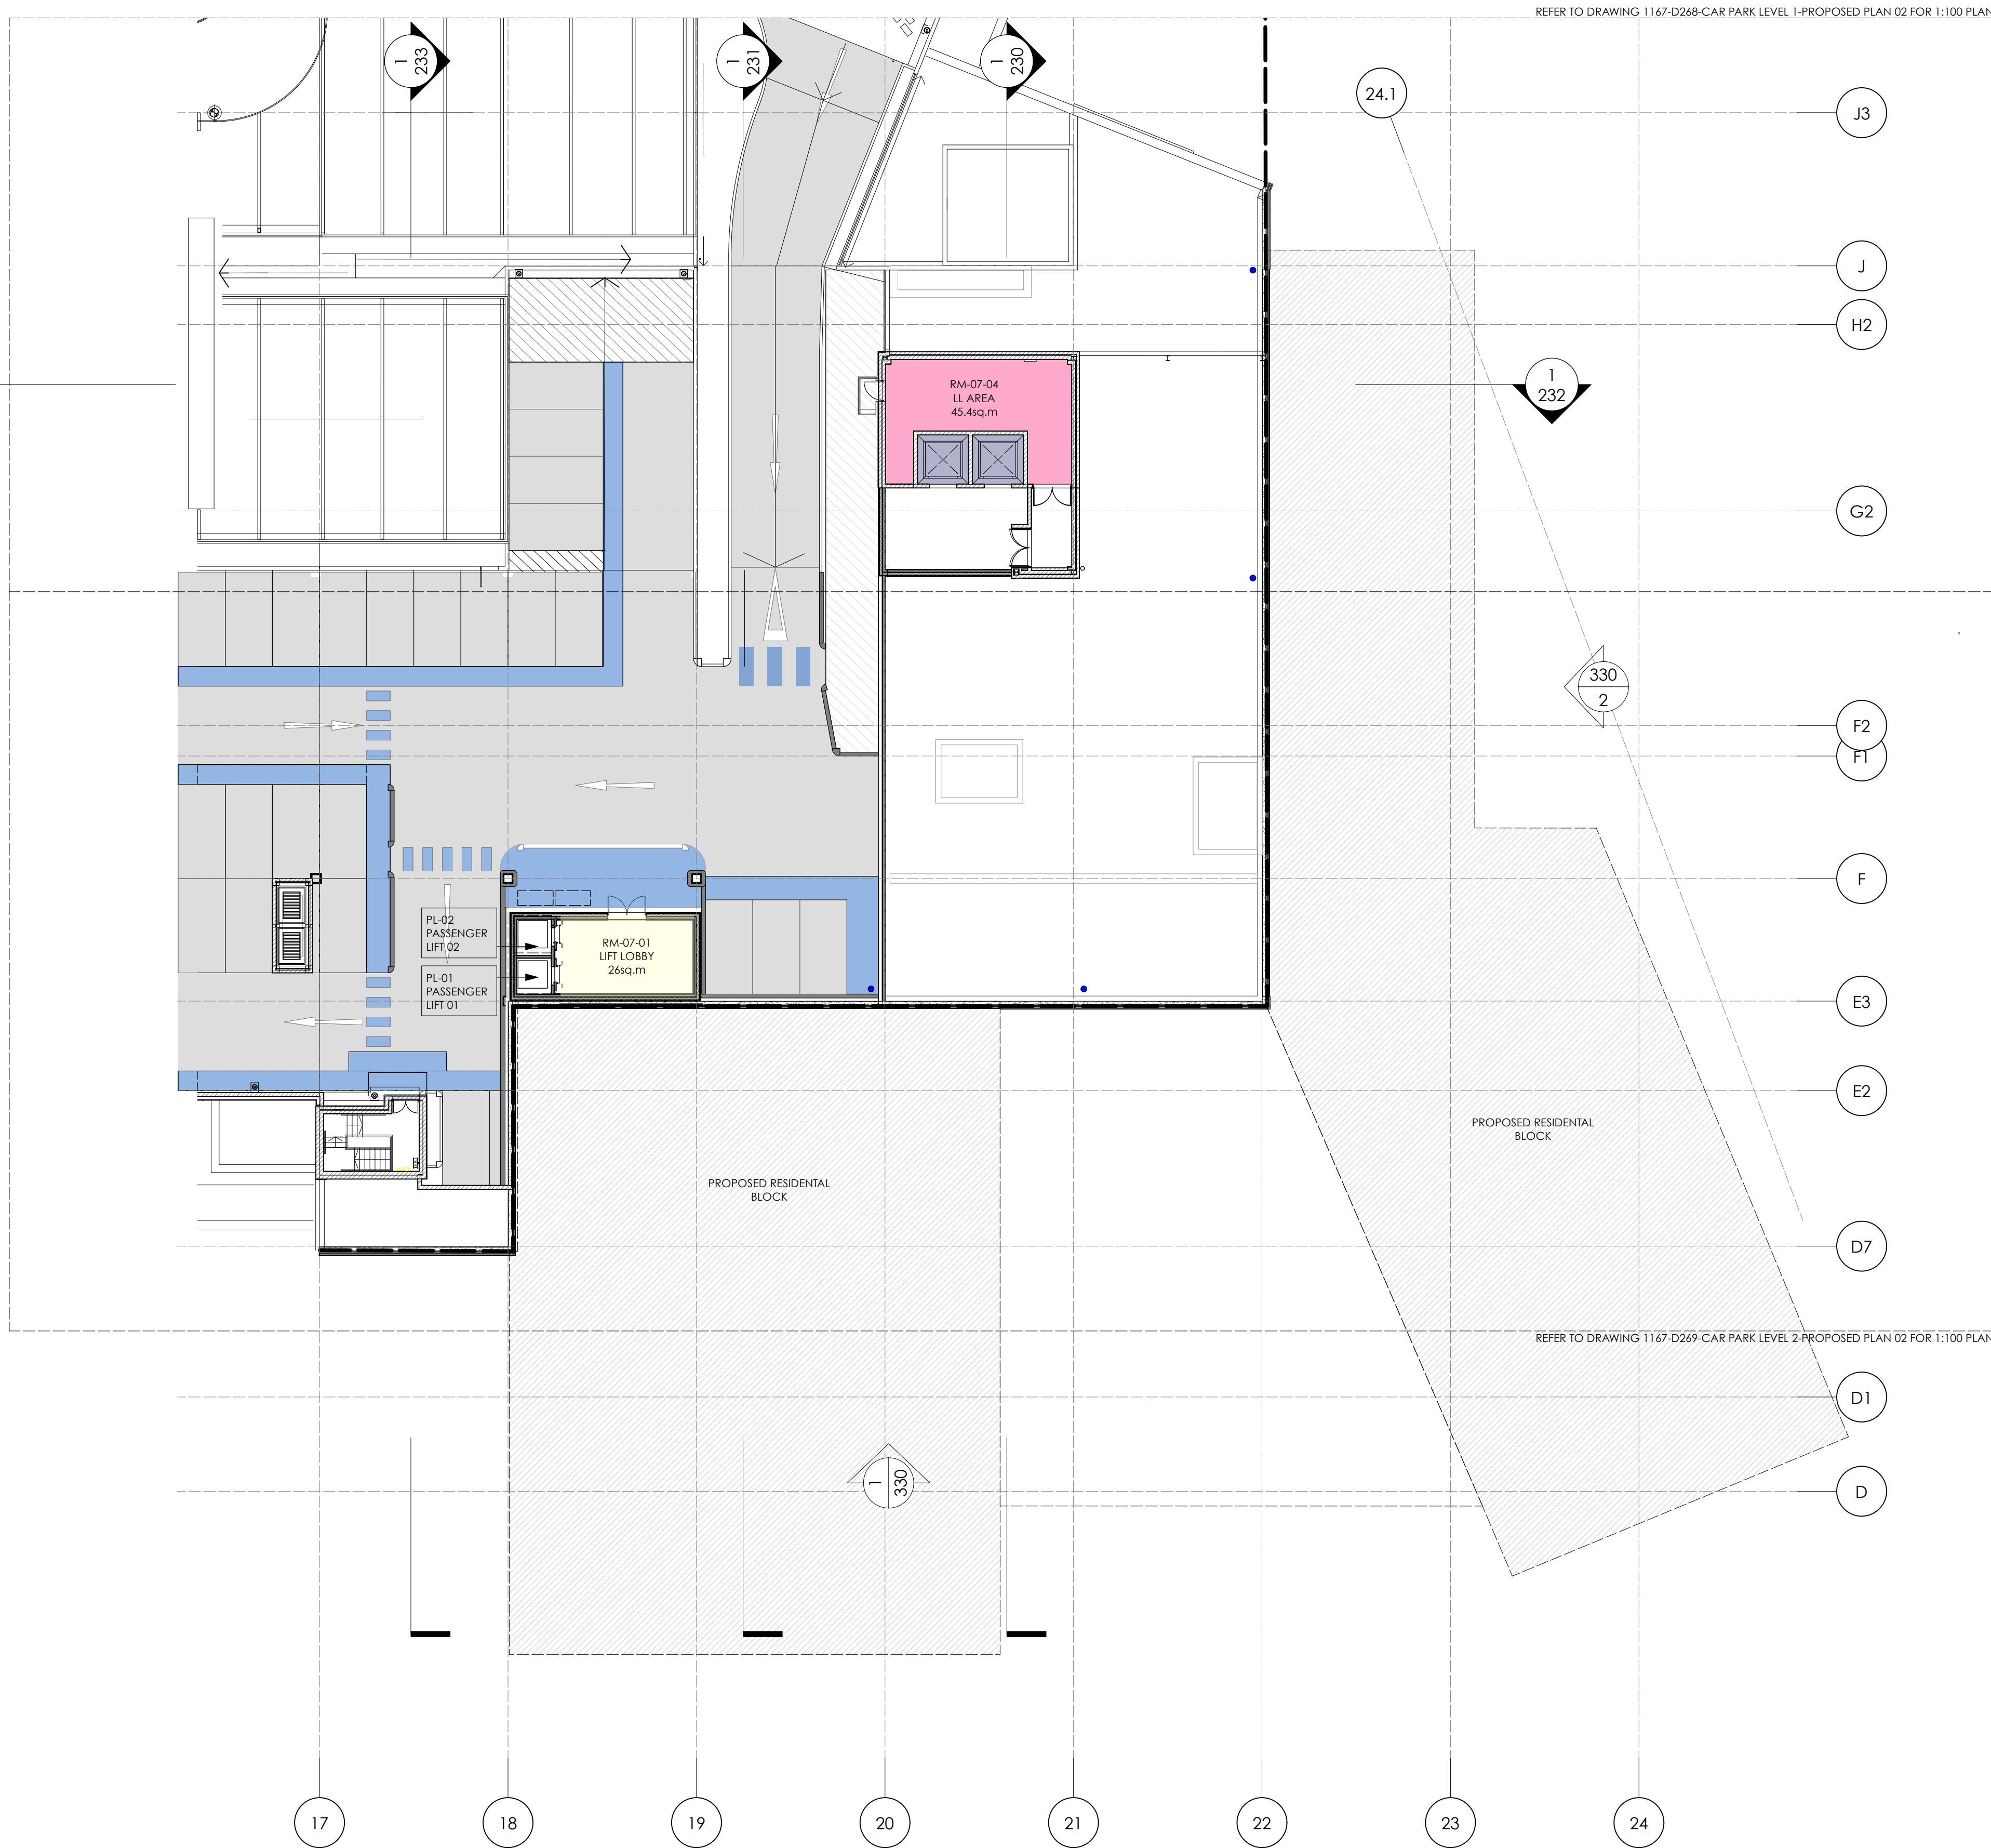

1 LEVEL 01-RIVERSIDE-PROPOSED PLAN
Scale: 1:200

LEGEND:
CIRCULATION
LEISURE
RETAIL
LANDLORD AREA

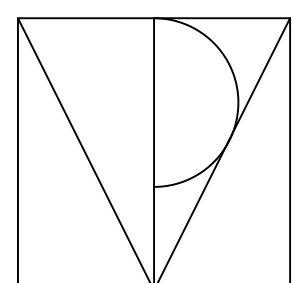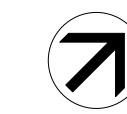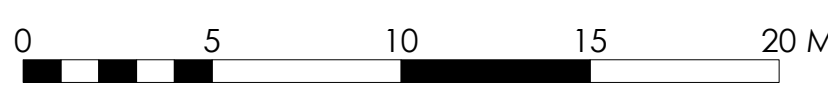

TPM Studio
Canonbury Yard
New North Road
London N1 7BJ

+44 (0) 20 3773 3374
info@tpm-studio.co.uk
www.tpm-studio.co.uk

NOTES:
1 - THE INFORMATION CONTAINED ON THIS DRAWING IS ILLUSTRATIVE AND SHOULD BE VERIFIED BY AN INDEPENDANT SURVEY COMPANY.
2 - TPM STUDIO ARE NOT RESPONSIBLE FOR THE DATA CONTAINED WITHIN THIS DRAWING, WHERE IT HAS BEEN AMALGAMATED FROM A SERIES OF DRAWINGS PROVIDED BY THE CLIENT FOR ILLUSTRATIVE PURPOSES ONLY.

3 - THE INFORMATION CONTAINED ON THIS DRAWING SHOULD NOT BE USED FOR THE BASIS OF CONSTRUCTION INFORMATION, WHERE IT SHOULD BE SUPERSEDED BY ACURATE SURVEY INFORMATION.
4 - ANY ERRORS AND OMISSIONS WITHIN THE INFORMATION ARE NOT THE RESPONSIBILITY OF TPM STUDIO.

REVISION NOTES:
0 16/06/2023 STAGE 3 DRAFT ISSUE

GENERAL NOTES:
1. ALL DIMENSIONS IN MM UNLESS OTHERWISE STATED
2. ALL DIMENSIONS TO BE CHECKED ON SITE BY THE CONTRACTOR
3. DO NOT SCALE FROM THIS DRAWING
4. TO BE READ IN CONJUNCTION WITH RELEVANT CONTRACT DRAWINGS
5. TO BE READ IN CONJUNCTION WITH RELEVANT ENGINEERS DRAWINGS
6. REPORT ANY ERRORS, OMISSIONS AND DISCREPANCIES TO THE ARCHITECT

Project Title: THE ORACLE, READING - PHASE 1
Project Ref: 1167
Status: INFORMATION
Scale: 1:100 / A1
Sheet Title: LEVEL 07-CAR PARK LEVEL 2-PROPOSED PLAN
Sheet Ref: D134 / 0