
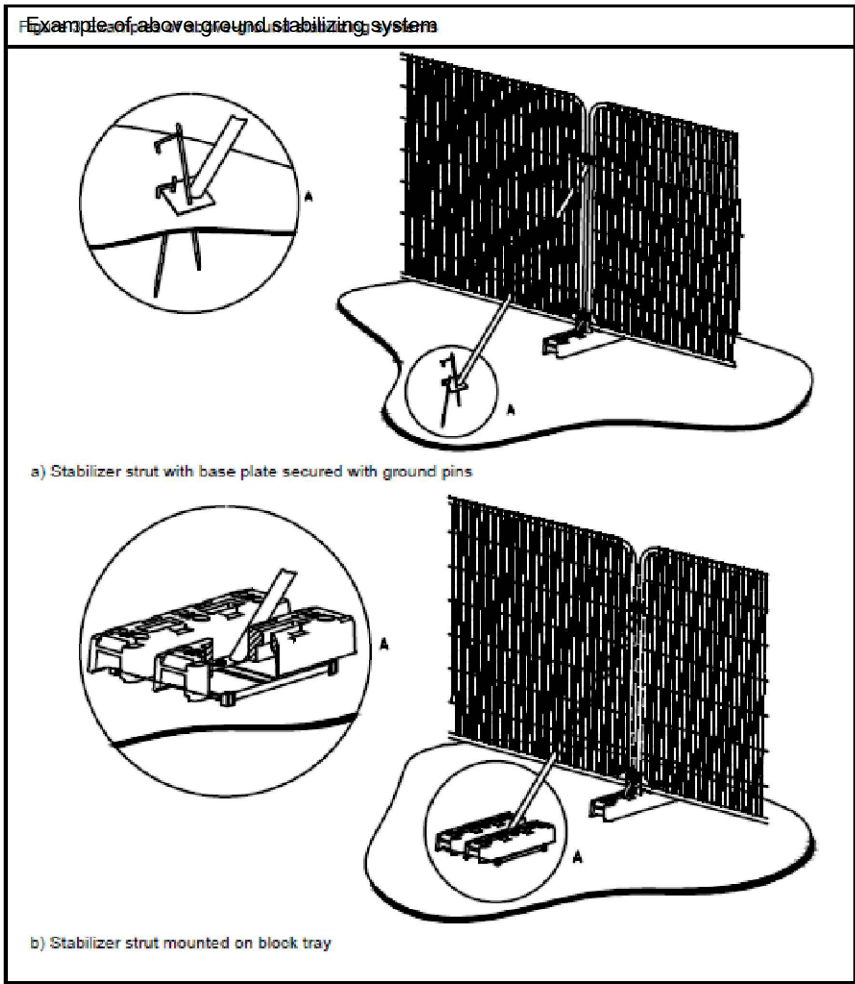


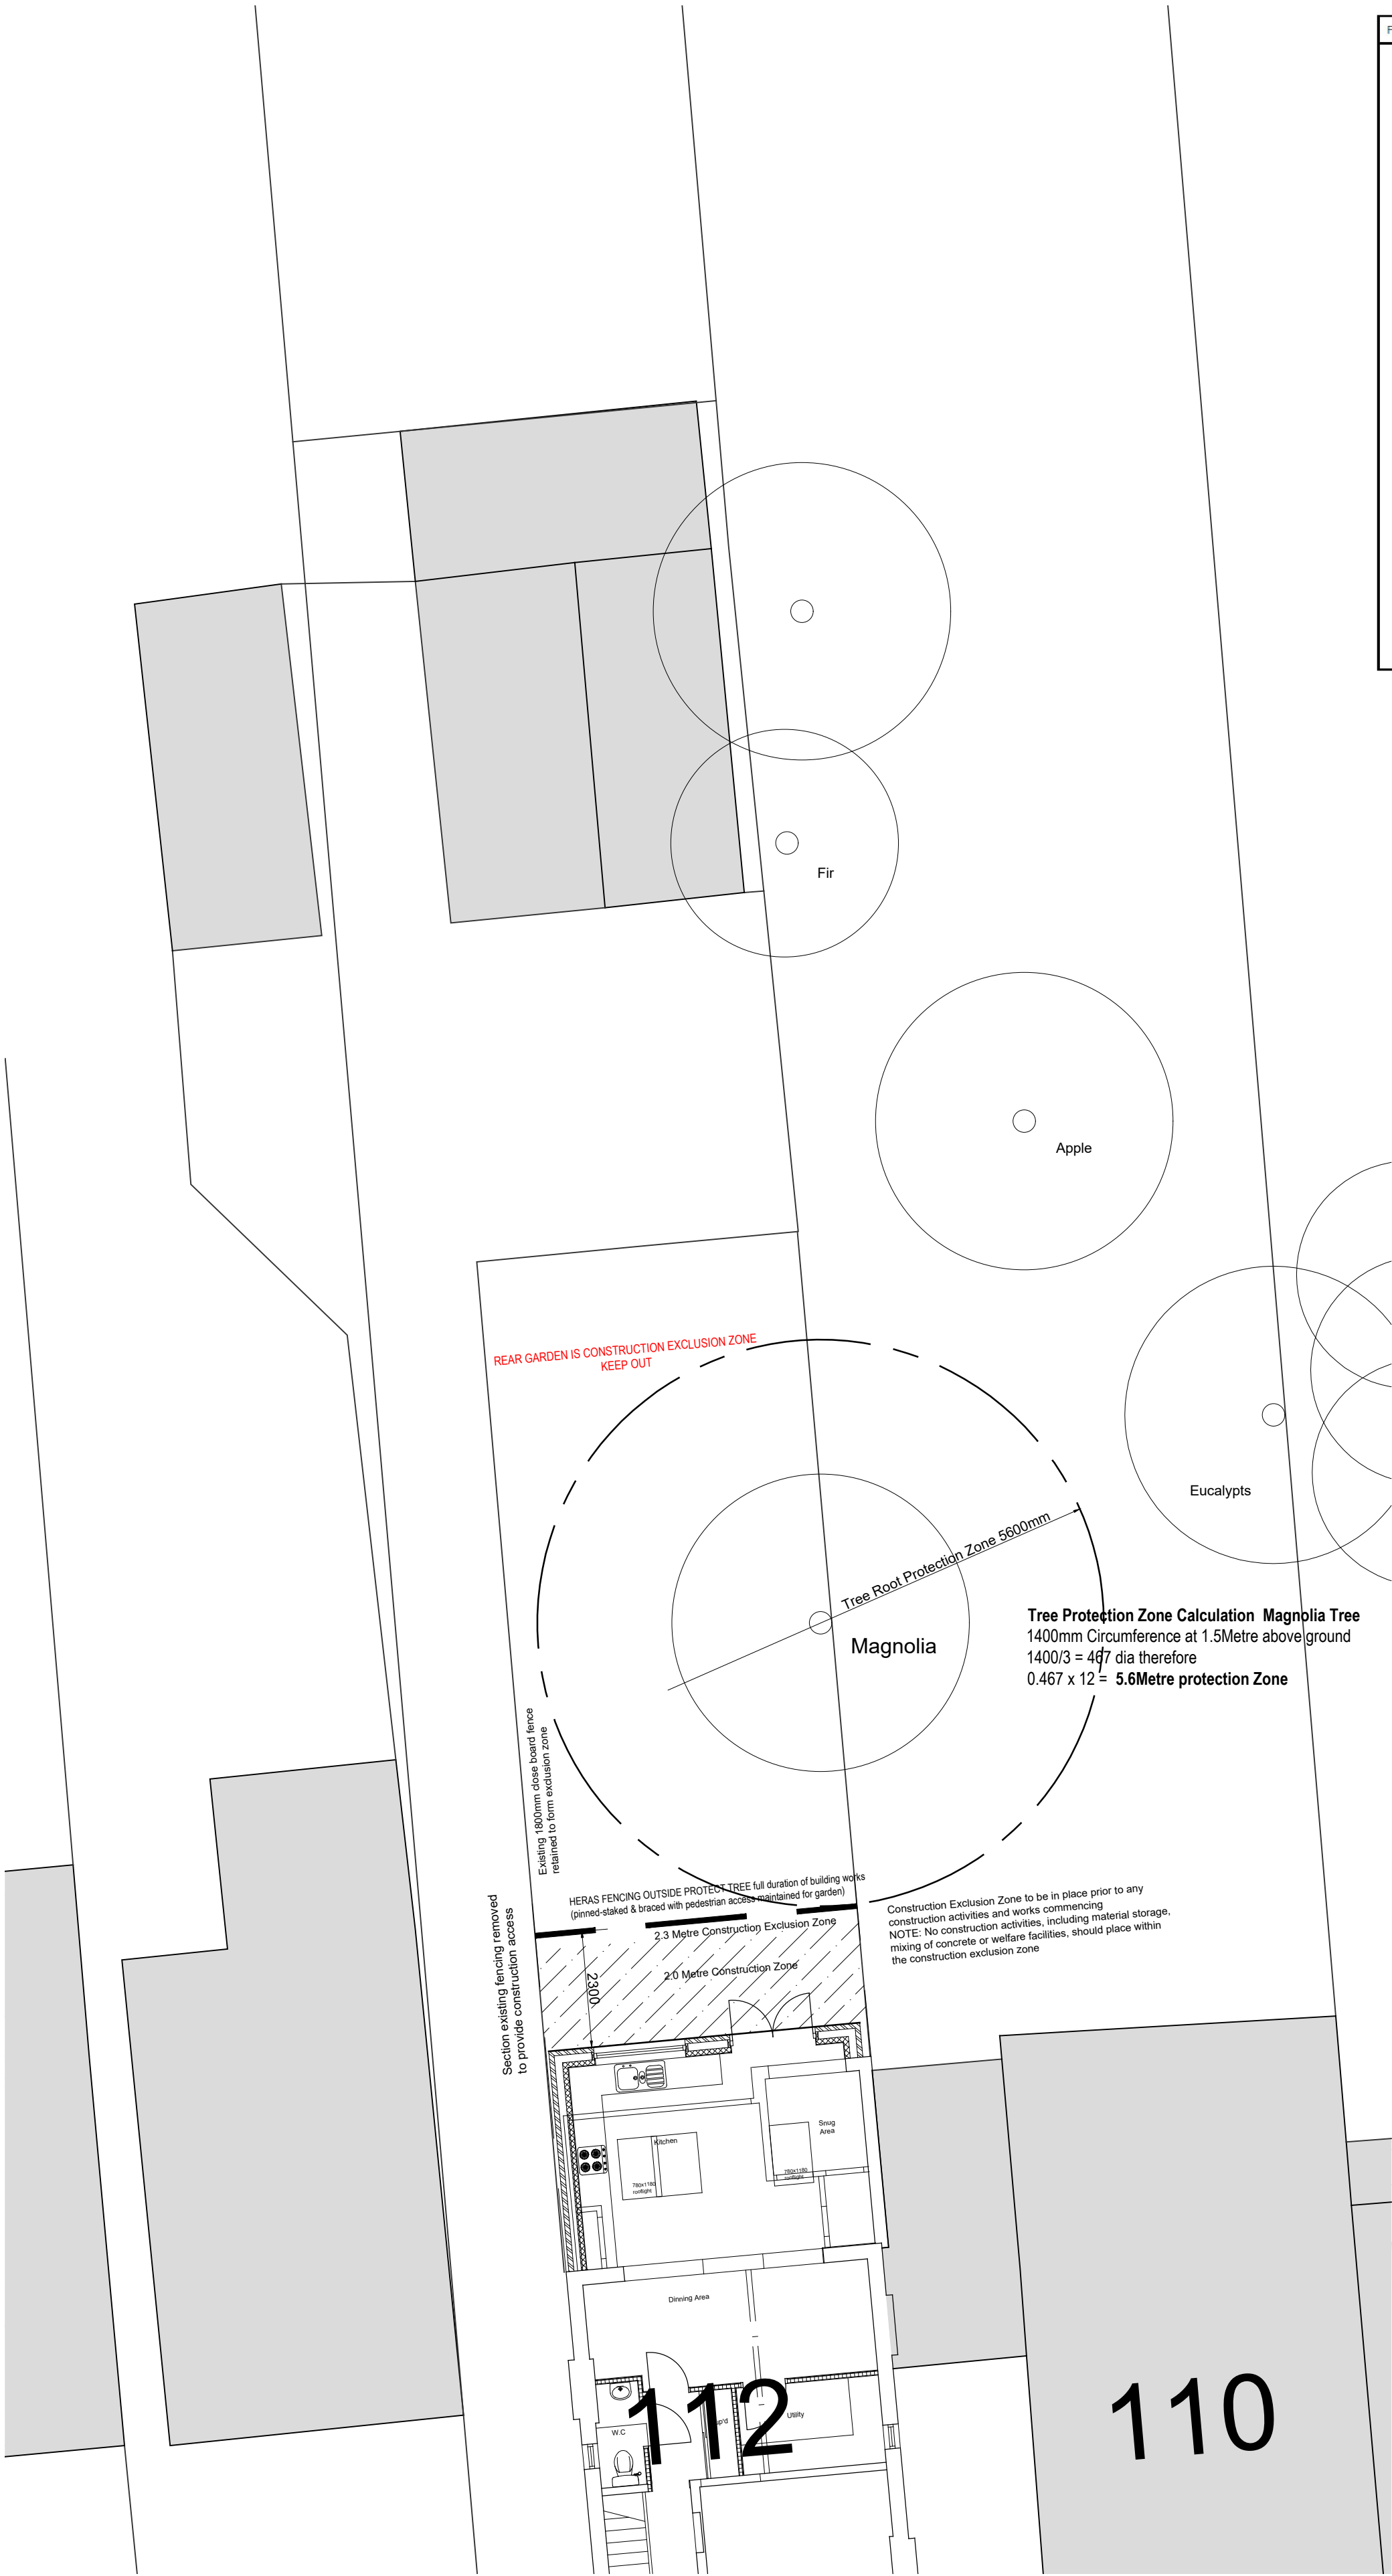

REV	DATE	NOTES	BY
ISSUED FOR CLIENT COMMENTS			

David Tingle

Building Design & Surveying Services

17 Woodland Drive, Tilehurst, Reading
Berkshire, RG30 4RT.
T: 0118.9419311 M: 07711902344

Copyright © David Tingle Building Design (2003)

MR & MRS H.JONES
112 BLENHEIM ROAD, CAVERSHAM
READING RG4 7RR

PROPOSED
SINGLE STOREY REAR EXTENSION
PROPOSED
TREE PROTECTION ZONE

Scale: 1:100 A2 Date: July 2024

Dwg No: 112 BR.TP100 Rev: