


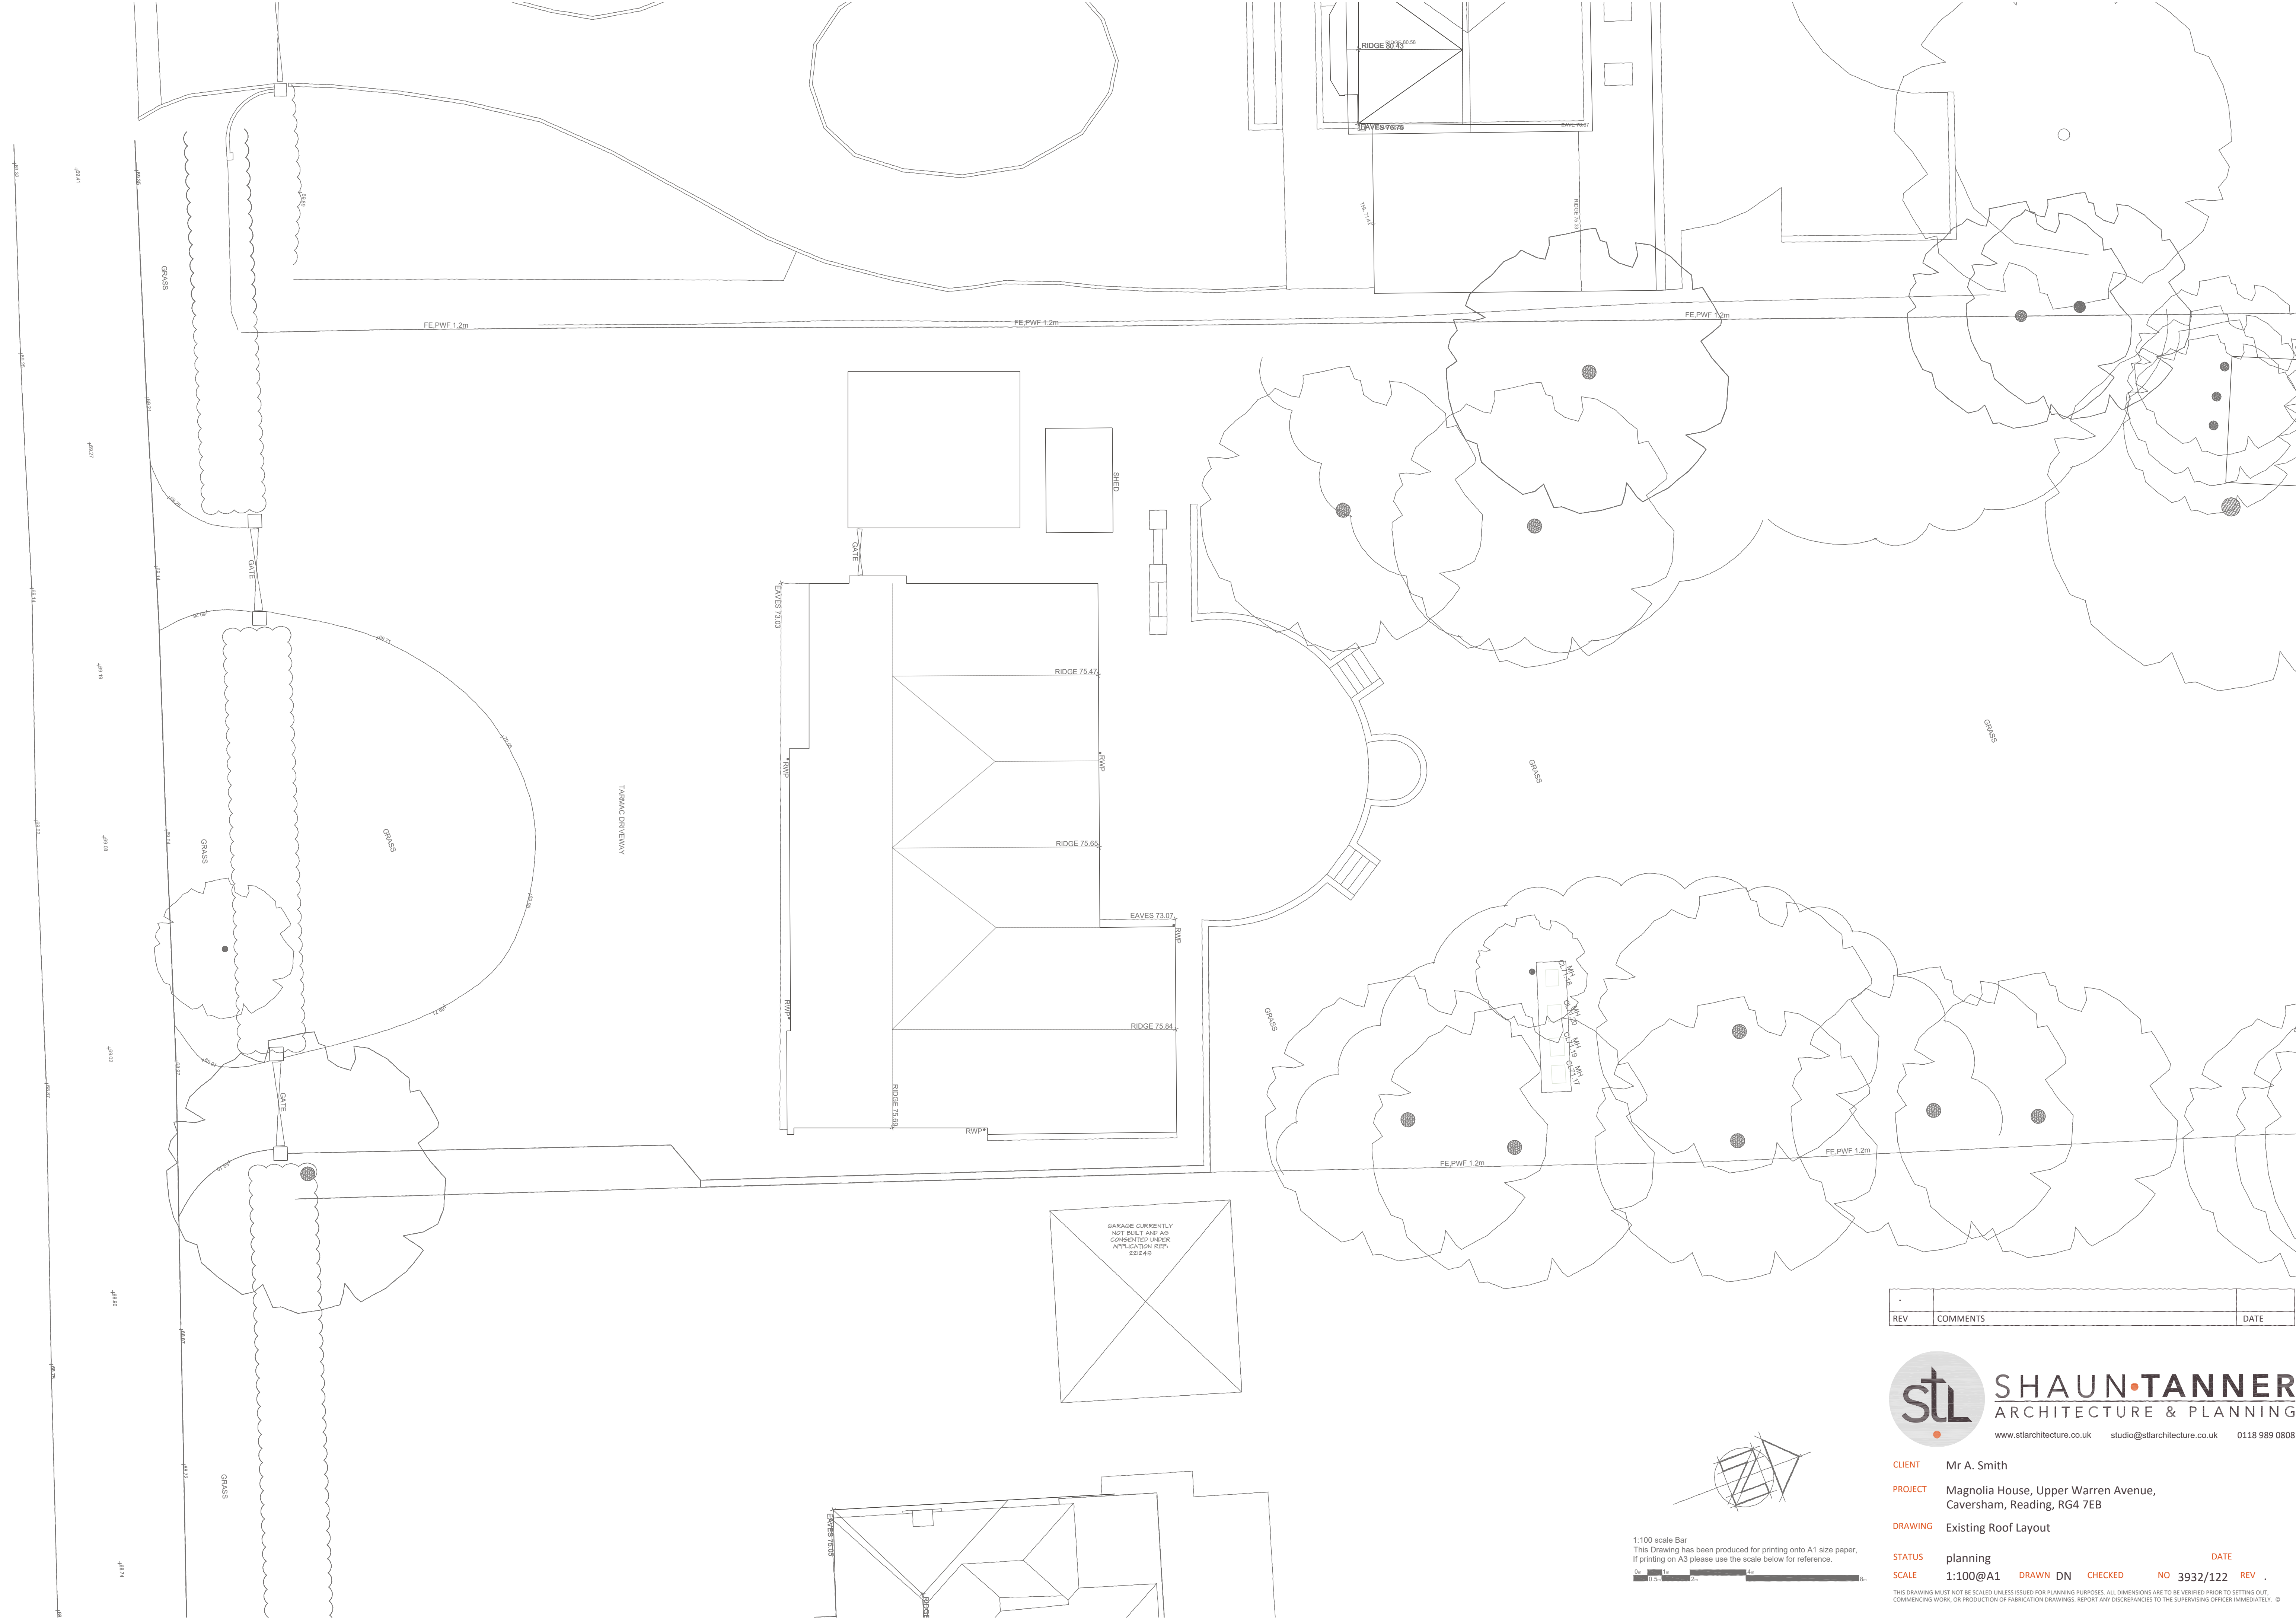

REV	COMMENTS	DATE



SHAUN TANNER
ARCHITECTURE & PLANNING
www.stlarchitecture.co.uk studio@stlarchitecture.co.uk 0118 989 0808

CLIENT Mr A. Smith
PROJECT Magnolia House, Upper Warren Avenue, Caversham, Reading, RG4 7EB
DRAWING Existing Roof Layout

STATUS planning **DATE**
SCALE 1:100@A1 **DRAWN** DN **CHECKED** **NO** 3932/122 **REV** .

THIS DRAWING MUST NOT BE SCALED UNLESS ISSUED FOR PLANNING PURPOSES. ALL DIMENSIONS ARE TO BE VERIFIED PRIOR TO SETTING OUT, COMMENCING WORK, OR PRODUCTION OF FABRICATION DRAWINGS. REPORT ANY DISCREPANCIES TO THE SUPERVISING OFFICER IMMEDIATELY. ©

