


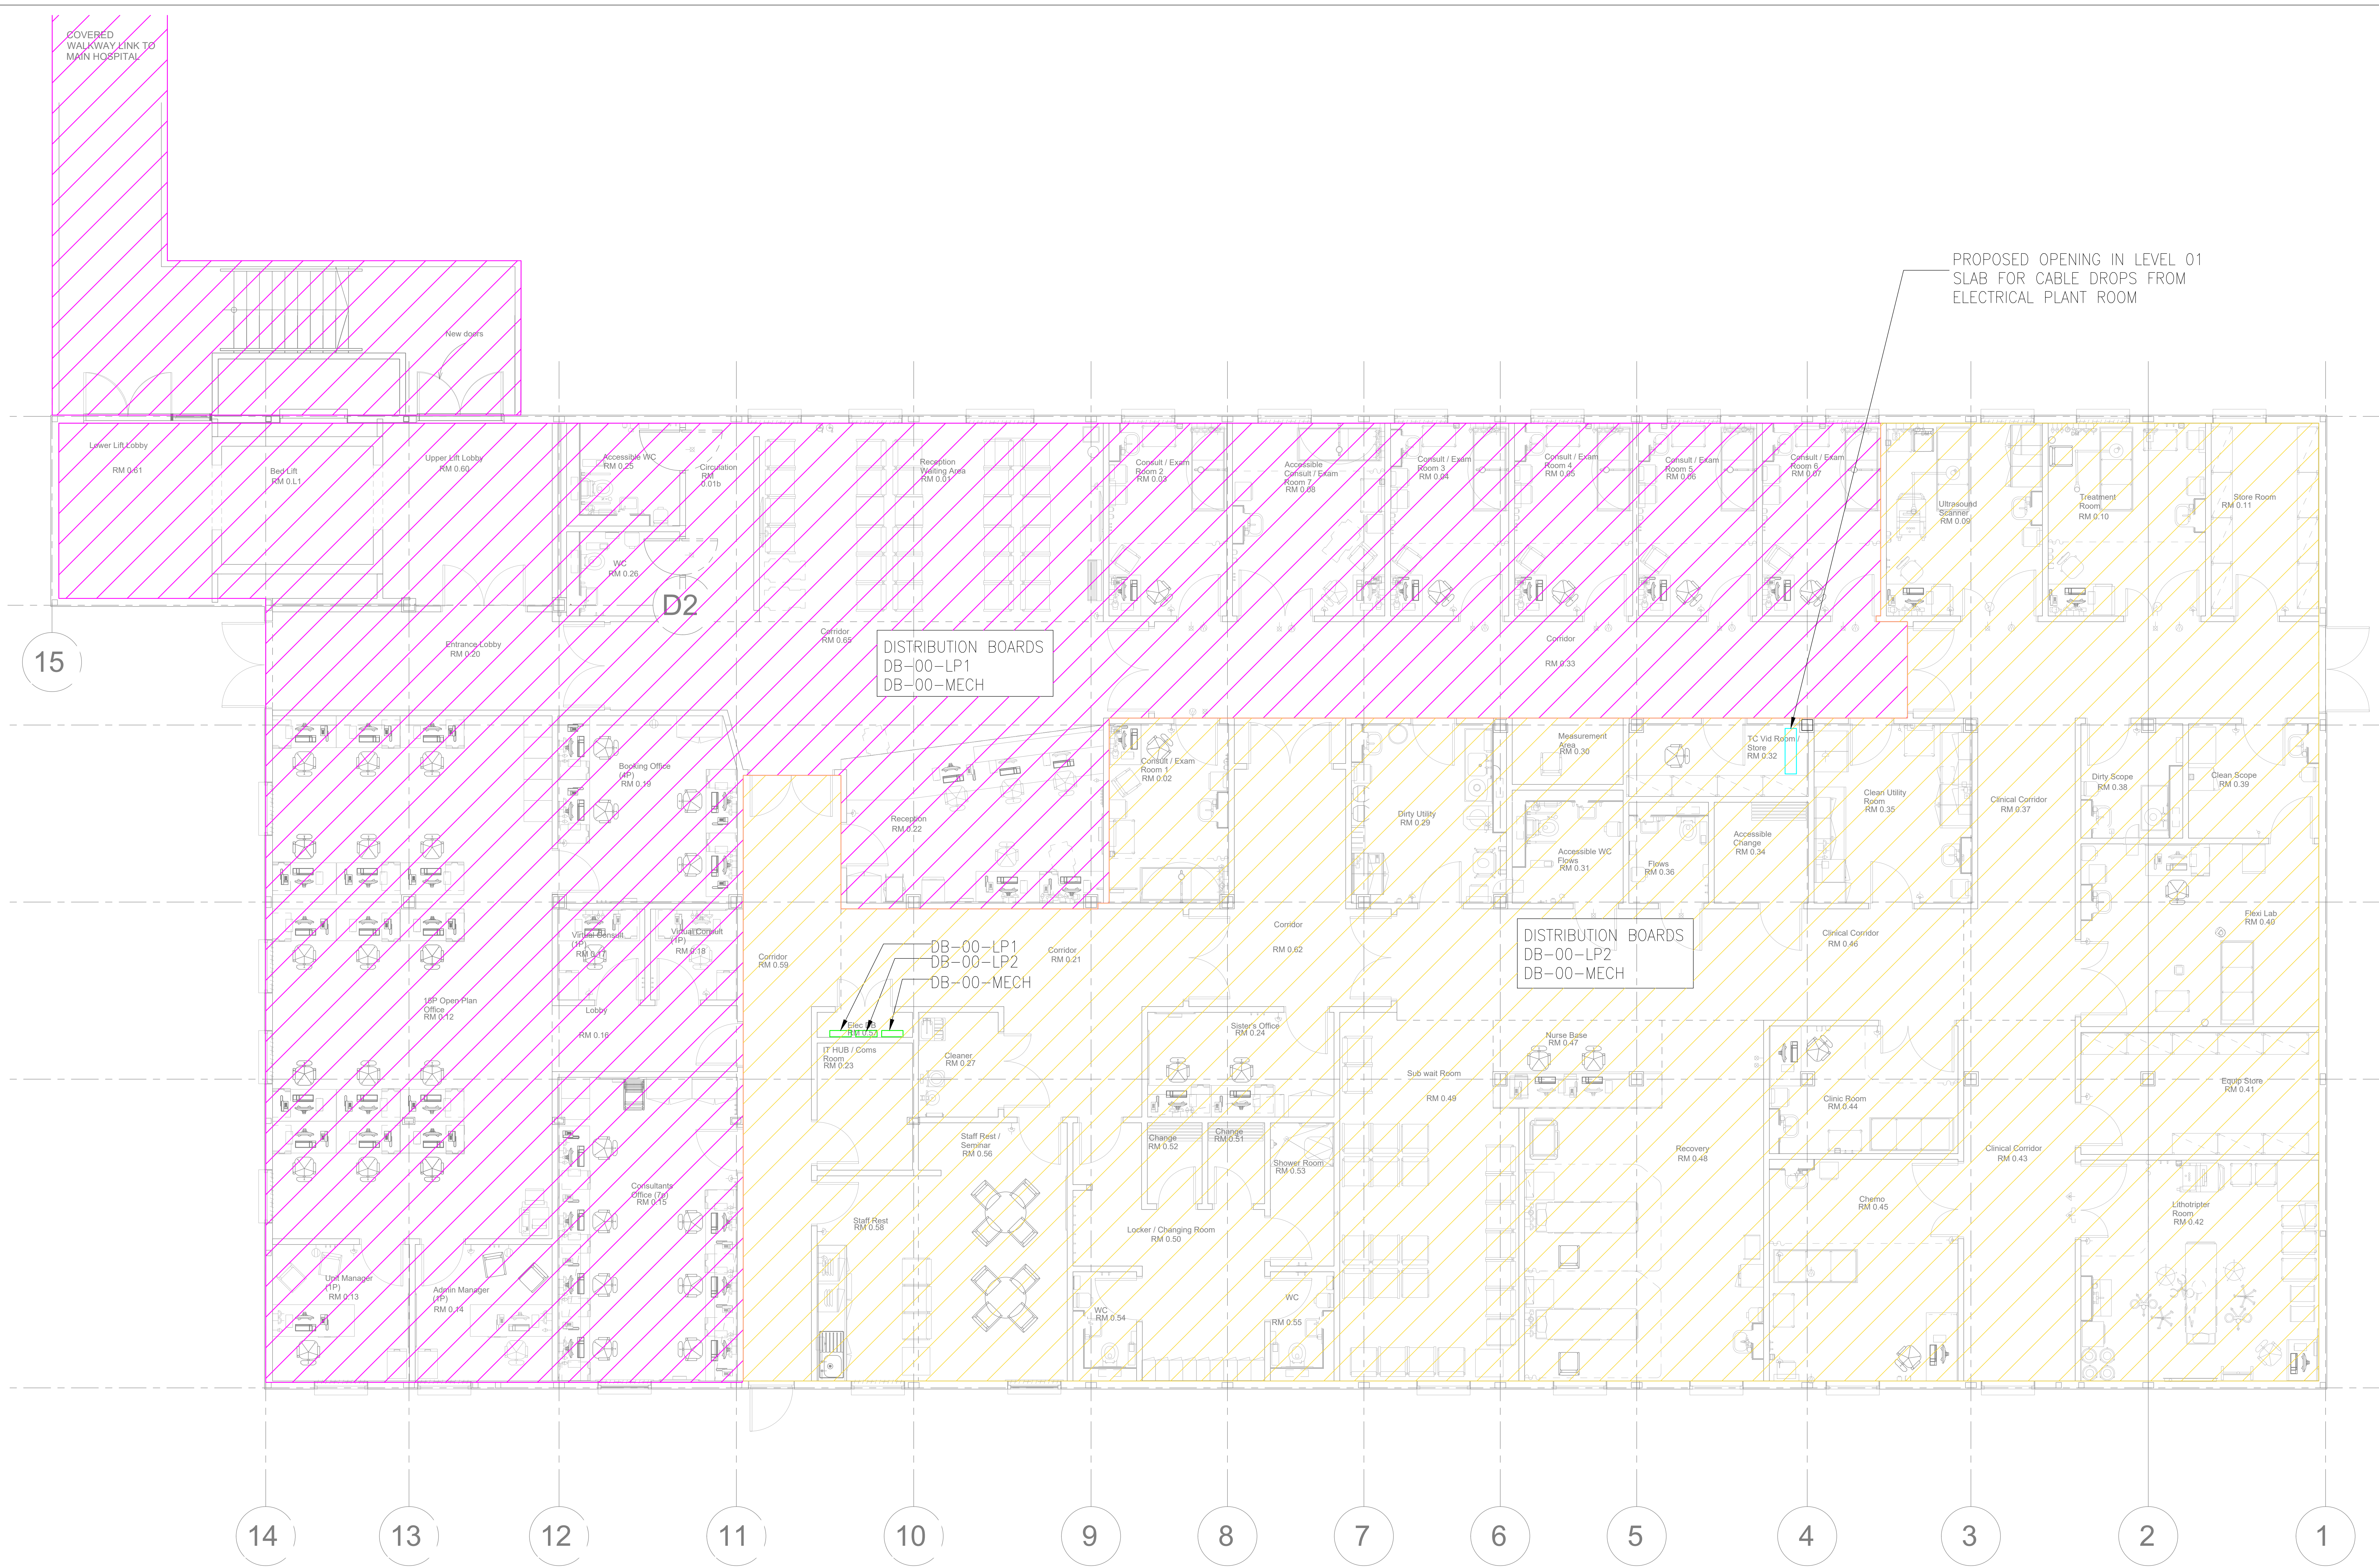

DO NOT SCALE

NOTES

IF THIS DRAWING HAS BEEN RECEIVED ELECTRONICALLY IT IS THE RESPONSIBILITY OF THE CLIENT TO PRINT THE DOCUMENT TO THE CORRECT SCALE.

ALL DIMENSIONS ARE IN MILLIMETERS UNLESS STATED OTHERWISE IT IS RECOMMENDED THAT INFORMATION IS NOT SCALED OFF THIS DRAWING.

THIS DRAWING SHOULD BE READ IN CONJUNCTION WITH ALL OTHER RELEVANT DRAWINGS AND SPECIFICATIONS FORMING THE EXTENT OF THIS WORKS PACKAGE.

CROSS REFERENCE SHOULD BE MADE TO ARCHITECTS & STRUCTURAL ENGINEERING DRAWINGS WHERE APPLICABLE.

THIS DRAWING SHALL BE READ IN CONJUNCTION WITH THE ARCHITECTS FIRE STRATEGY DRAWING FOR COMPARTMENTATION WHERE APPLICABLE.

FOI	MAY 24	ISSUED FOR COMMENTS	FB
REV	DATE	DESCRIPTION	ISSUED BY

ISSUED FOR STAGE 2 S2

SAFETY, HEALTH AND ENVIRONMENTAL INFORMATION

READERS OF THIS DRAWING:

ALL EFFORTS HAVE BEEN TAKEN BY DSSR TO DESIGN OUT SIGNIFICANT HAZARDS WITHIN THE DESIGN RISK ASSESSMENT PROCESS. IT IS OUR OPINION THAT THE HAZARDS DETAILED BELOW CANNOT BE DESIGNED OUT BY US GIVEN THE CONSTRAINTS OF THE BRIEF AND ARE HIGHLIGHTED SO THAT OTHER MEANS CAN BE DEVELOPED TO MITIGATE THE RESIDUAL RISKS IDENTIFIED.

IT IS ASSUMED THAT A COMPETENT M&E CONTRACTOR OR USER WILL BE AWARE OF THE STANDARD FORESEEABLE RISKS ASSOCIATED WITH WORKING WITH THE TYPE OF SERVICES DETAILED WITHIN THE DRAWING.

DSSR | CONSULTING ENGINEERS

Glasgow Harrogate London Manchester

Manchester Office
Trafalgar House
Chester Road
Bradford
Manchester
M32 0RS

Tel: +44 (0)161 872 4811
manchester@dssr.co.uk
www.dssr.co.uk

MTX CONSULTING LTD
Innovative Design
Brook Court
Lower Macclesfield Road
Macclesfield
Cheshire
SK10 2DQ

T: 0161 934 9123
info@mtx.co.uk
www.mtx.co.uk

PROJECT:

Royal Berkshire Hospital
NHS Foundation Trust
Royal Berkshire Hospital Urology

TITLE:

DISTRIBUTION BOARD STRATEGY
LEVEL 01

Drawn By	FB	Checked By	BH	DSSR Ref	M3364
Date	FB	Date	MAY 24	Scale & Notes	A0

Project - Originator - Volume - Level - Type - Role - Number	REV
P24-0002-DSSR-XX-01-DR-E-61201	P01