


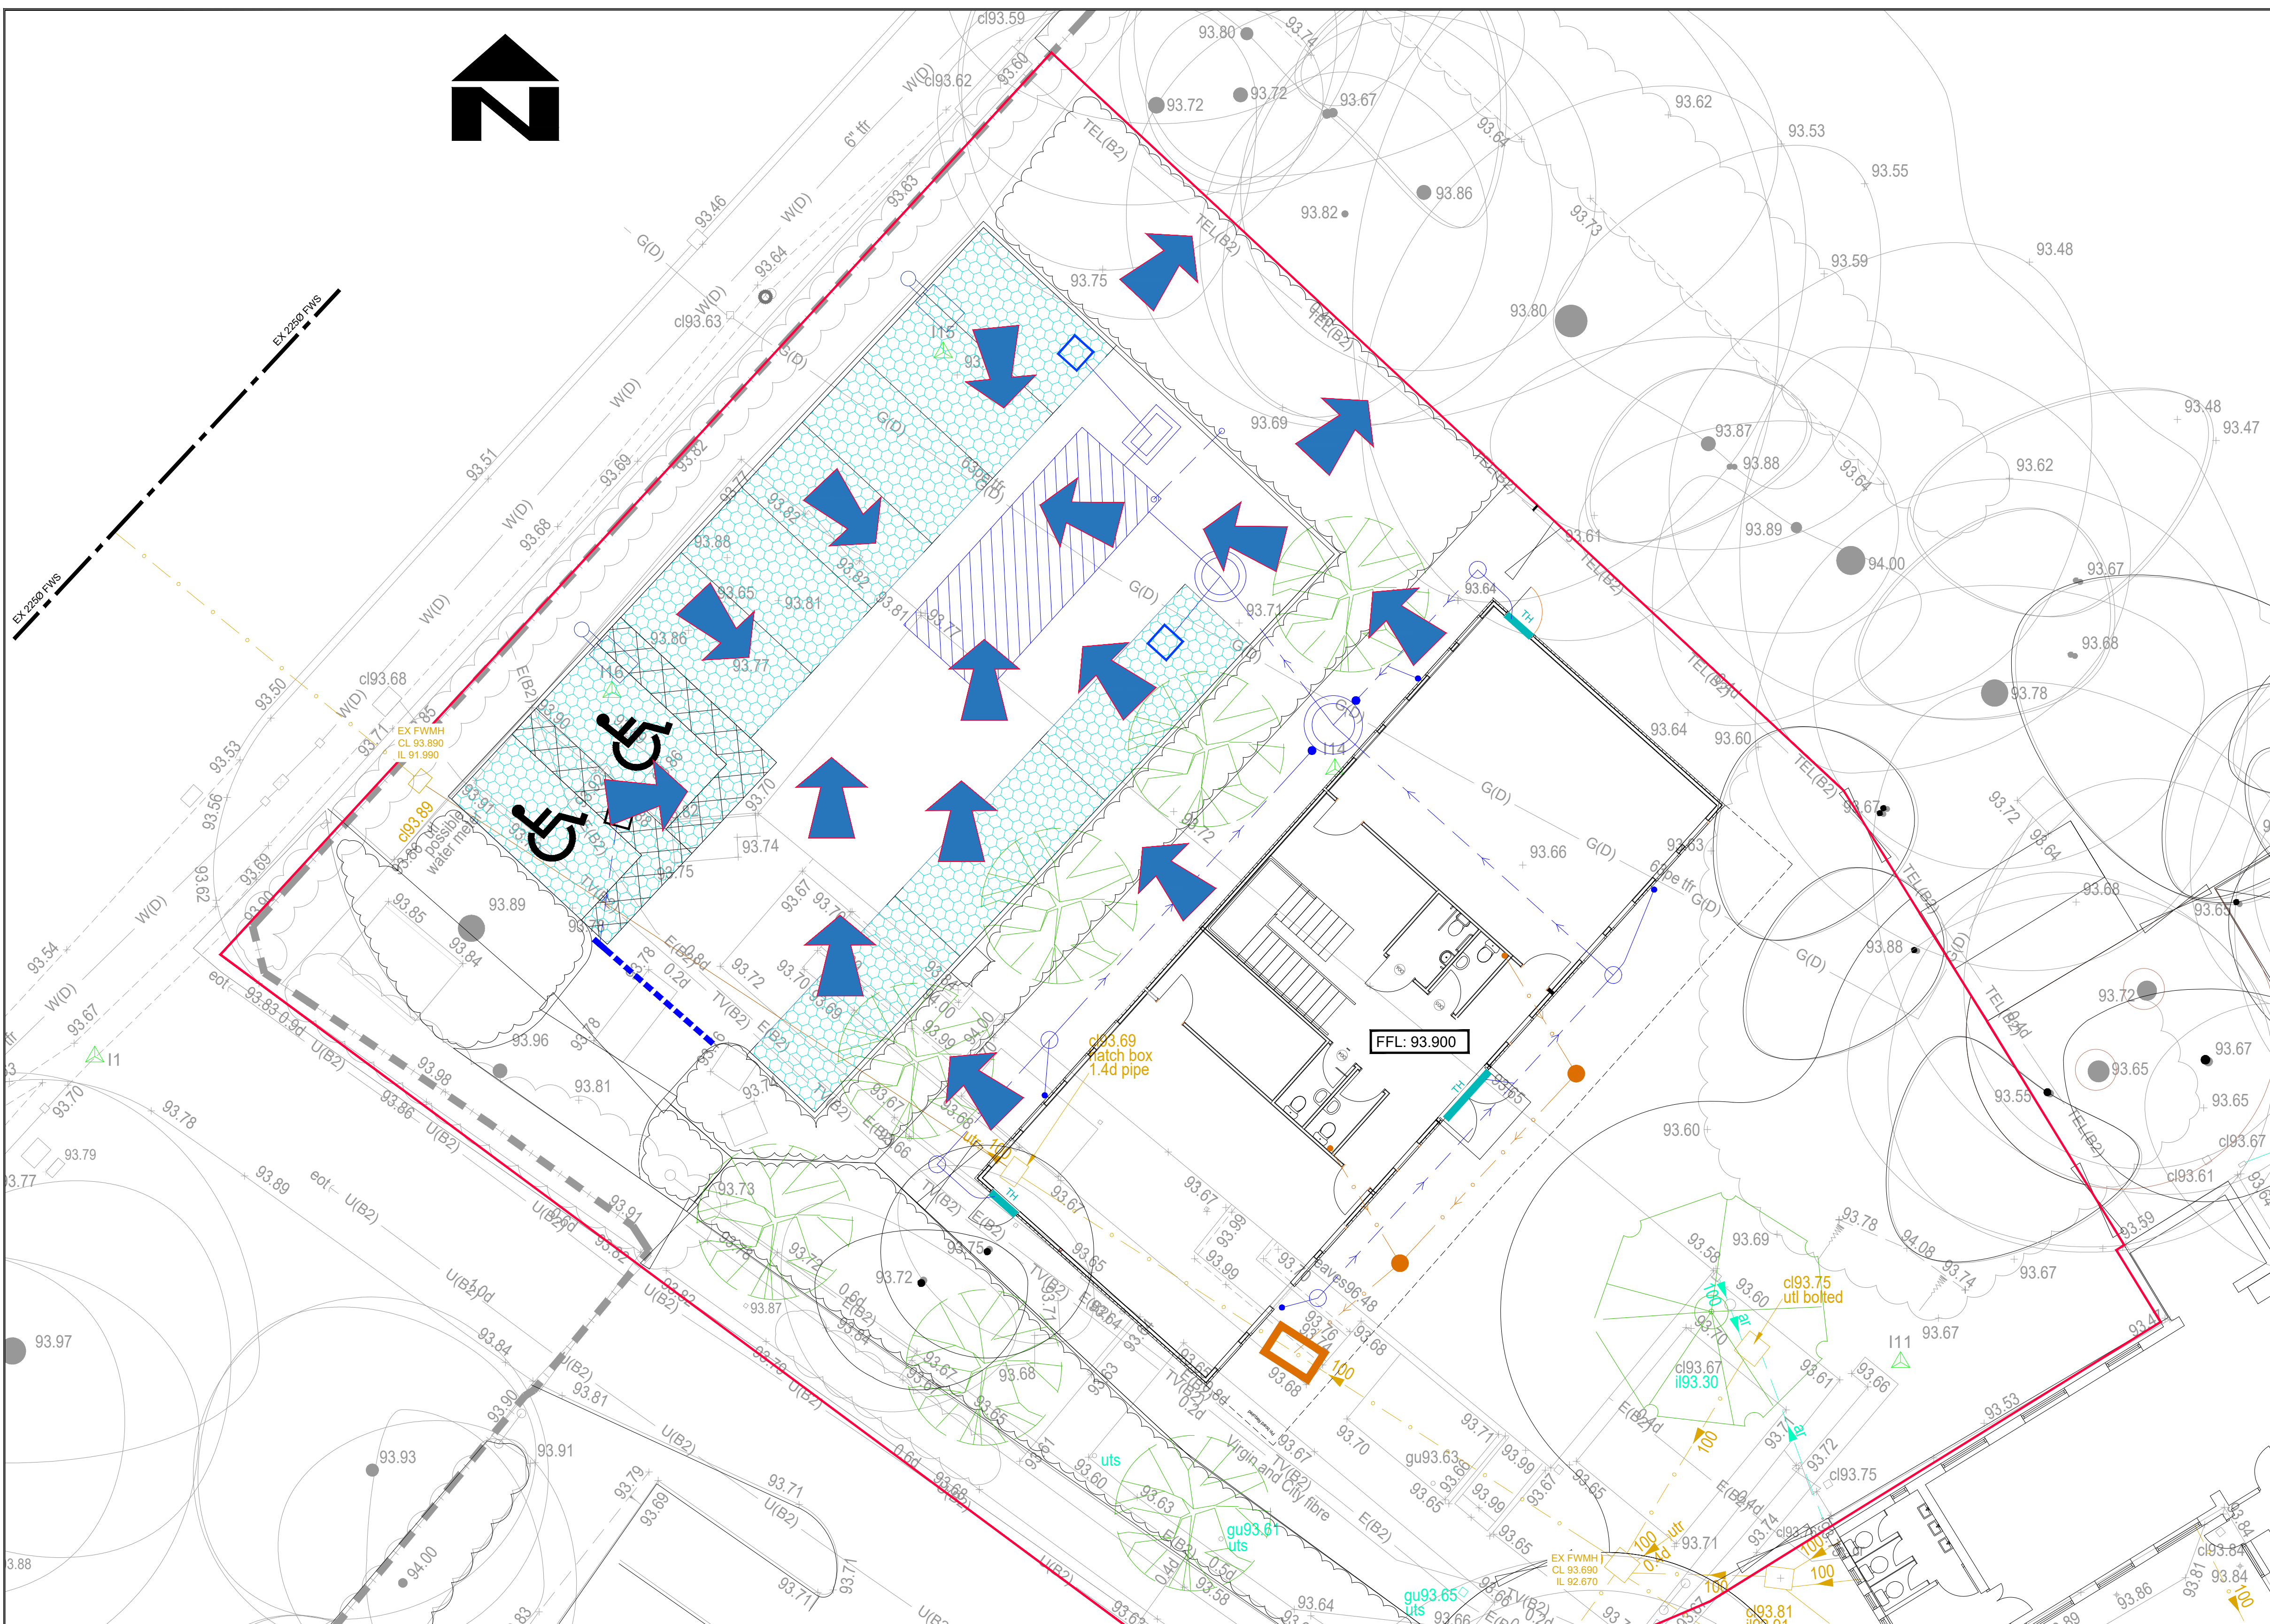

PARTS OF THIS DRAWING SHOULD BE SHOWN IN COLOUR. IF THIS NOTE IS NOT RED REPRINT A COLOURED COPY

 **CONSTRUCTION WARNING**

IMPORTANT NOTE: CAUTION

ALL INFORMATION SHOWN ON THIS DRAWING FOR UNDERGROUND SERVICES/STATUTORY UNDERTAKERS' PLANT IS APPROXIMATE AND IS *PROVIDED FOR THE CONTRACTOR'S INFORMATION ONLY*. IT SHOULD NOT BE RELIED ON FOR EXCAVATION OR ANY OTHER WORKS PURPOSES AND CONTRACTORS MUST SATISFY THEMSELVES OF THEIR LOCATIONS PRIOR TO THE COMMENCEMENT OF WORKS.

CLIENT

PROPERTY SERVICES
HAMPSHIRE COUNTY COUNCIL
UNIVERSAL SERVICES

SCALE @ A1 1:100	SCHEME PARK LANE JUNIOR SCHOOL	DRAWING TITLE	
SCALE @ A3 1:200		EXCEEDENCE PLAN	
SHEET No. 1 OF 1			
DRAWING NUMBER E05323-HEH-XX-XX-DR-C-0901		SUIT S2	ISSUED FOR INFORMATION
			REV P01.1