


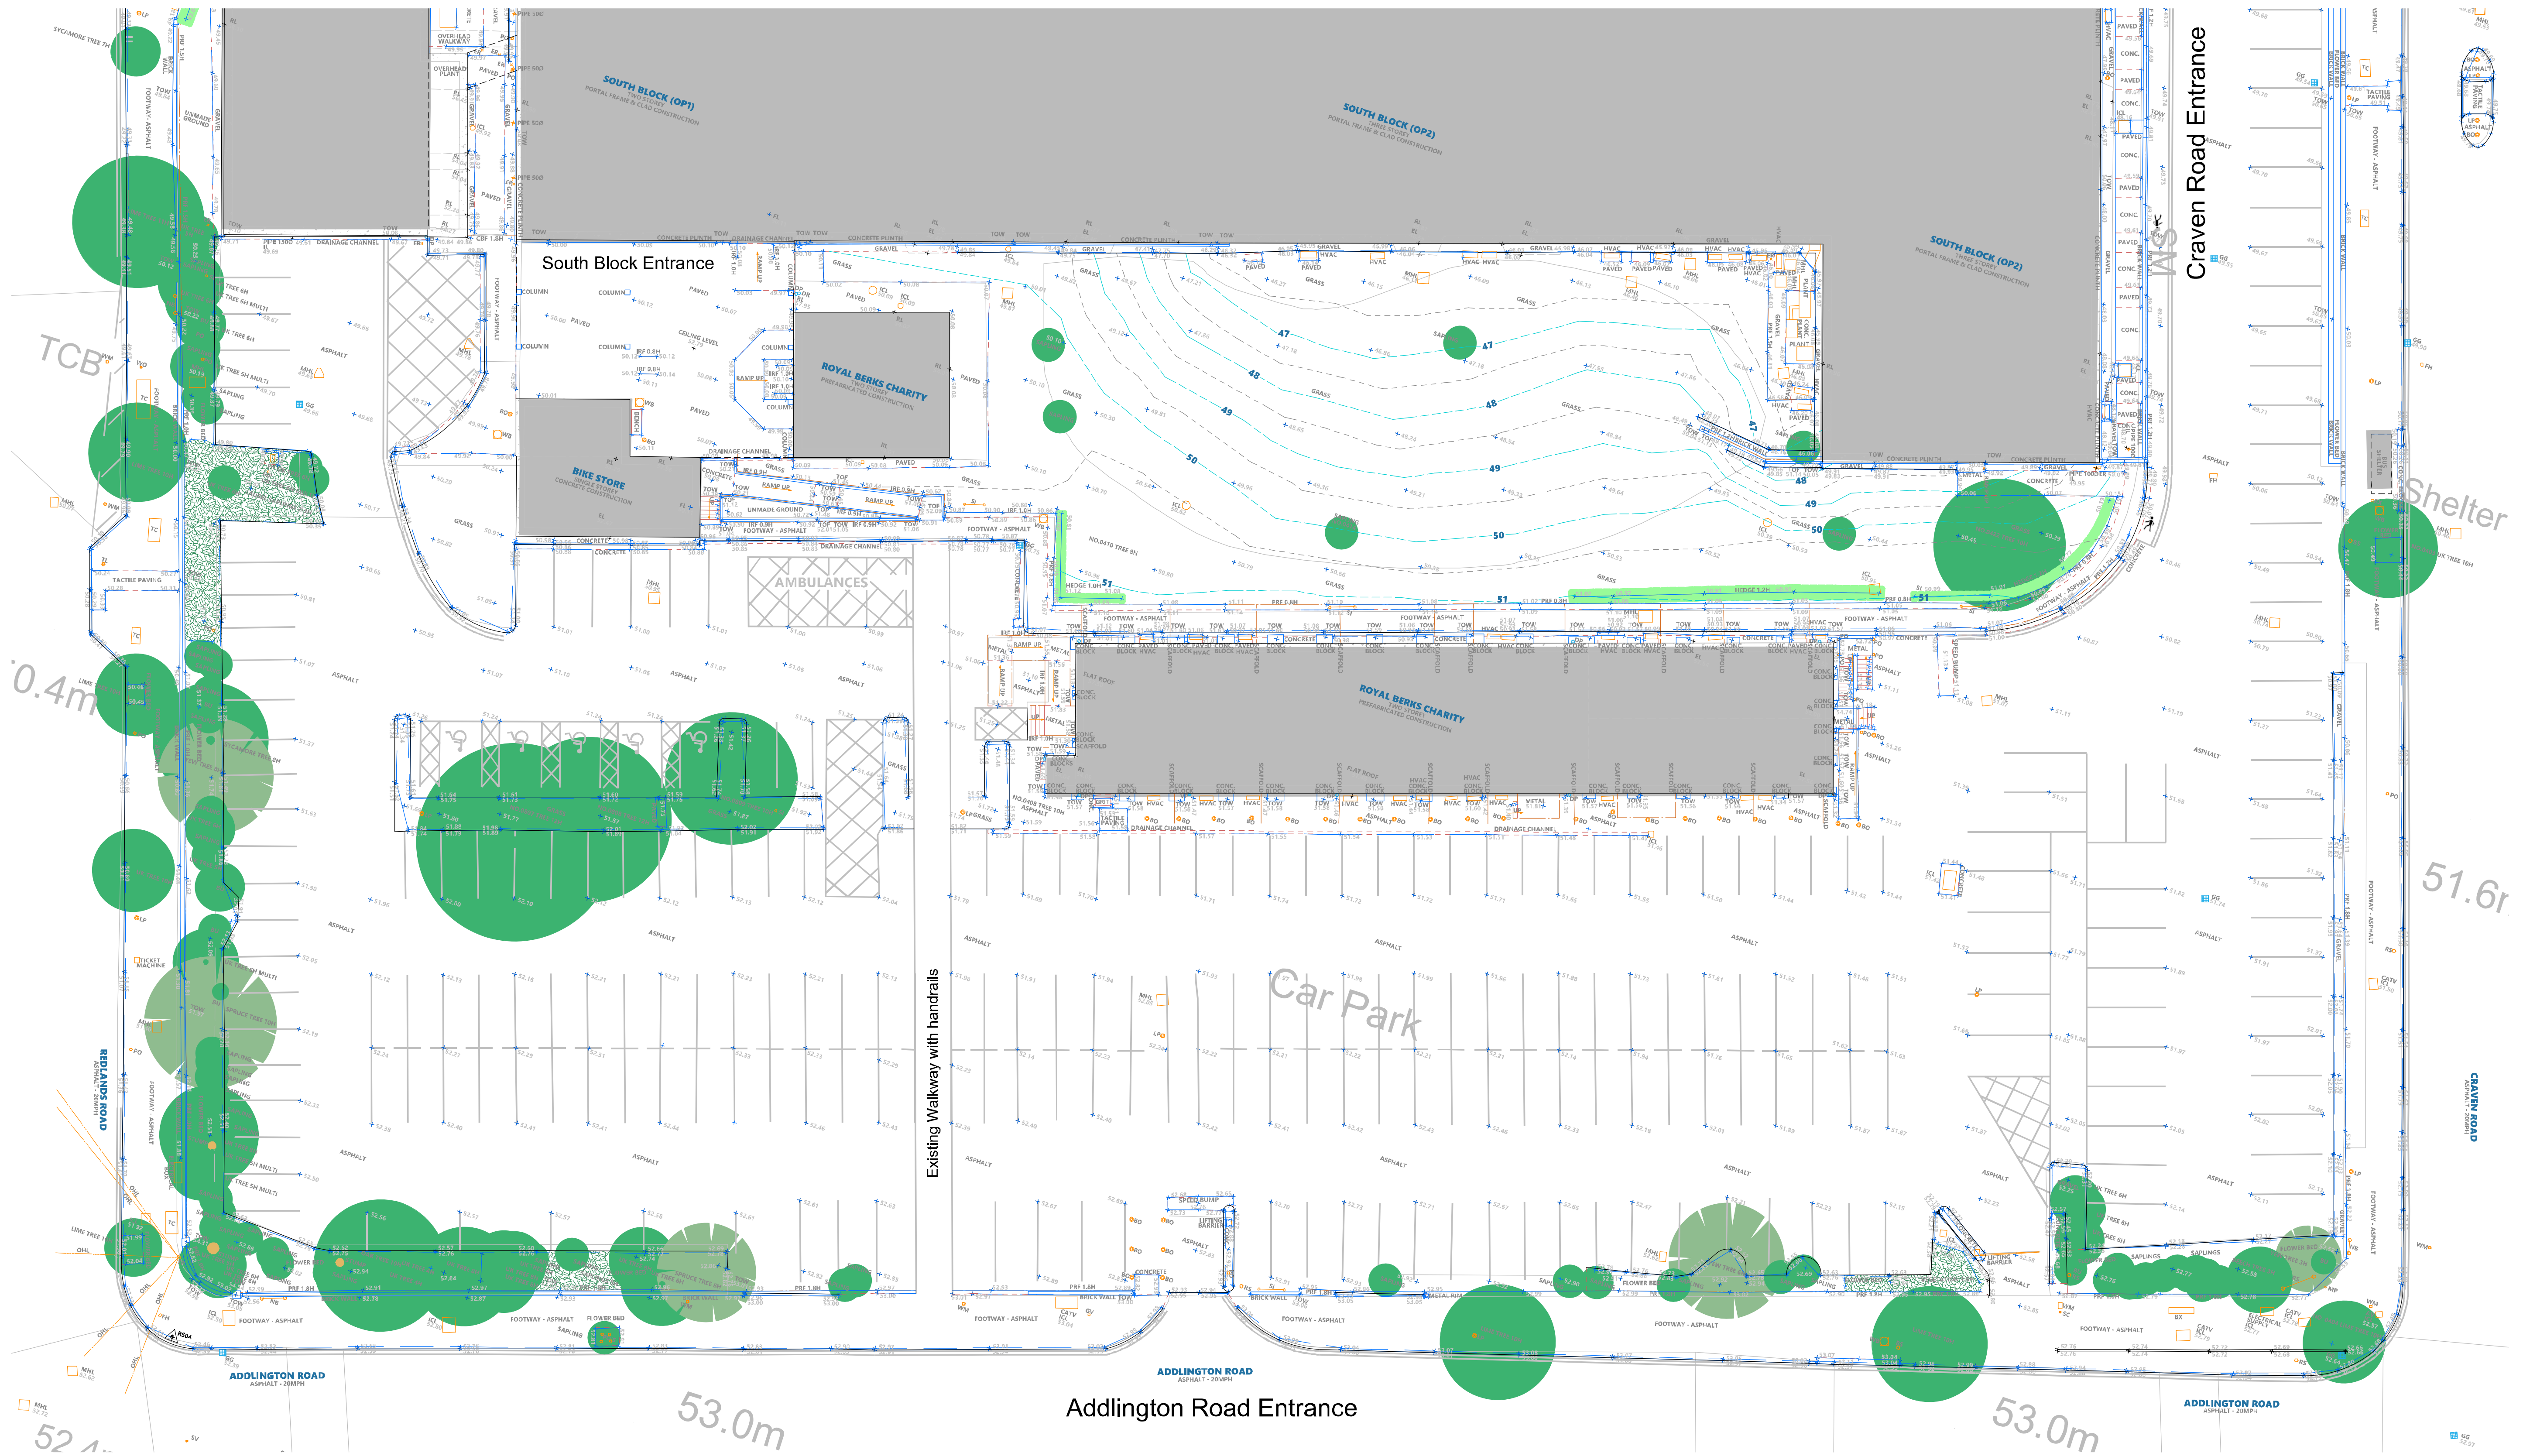

Existing Site Plan - 1:200

