


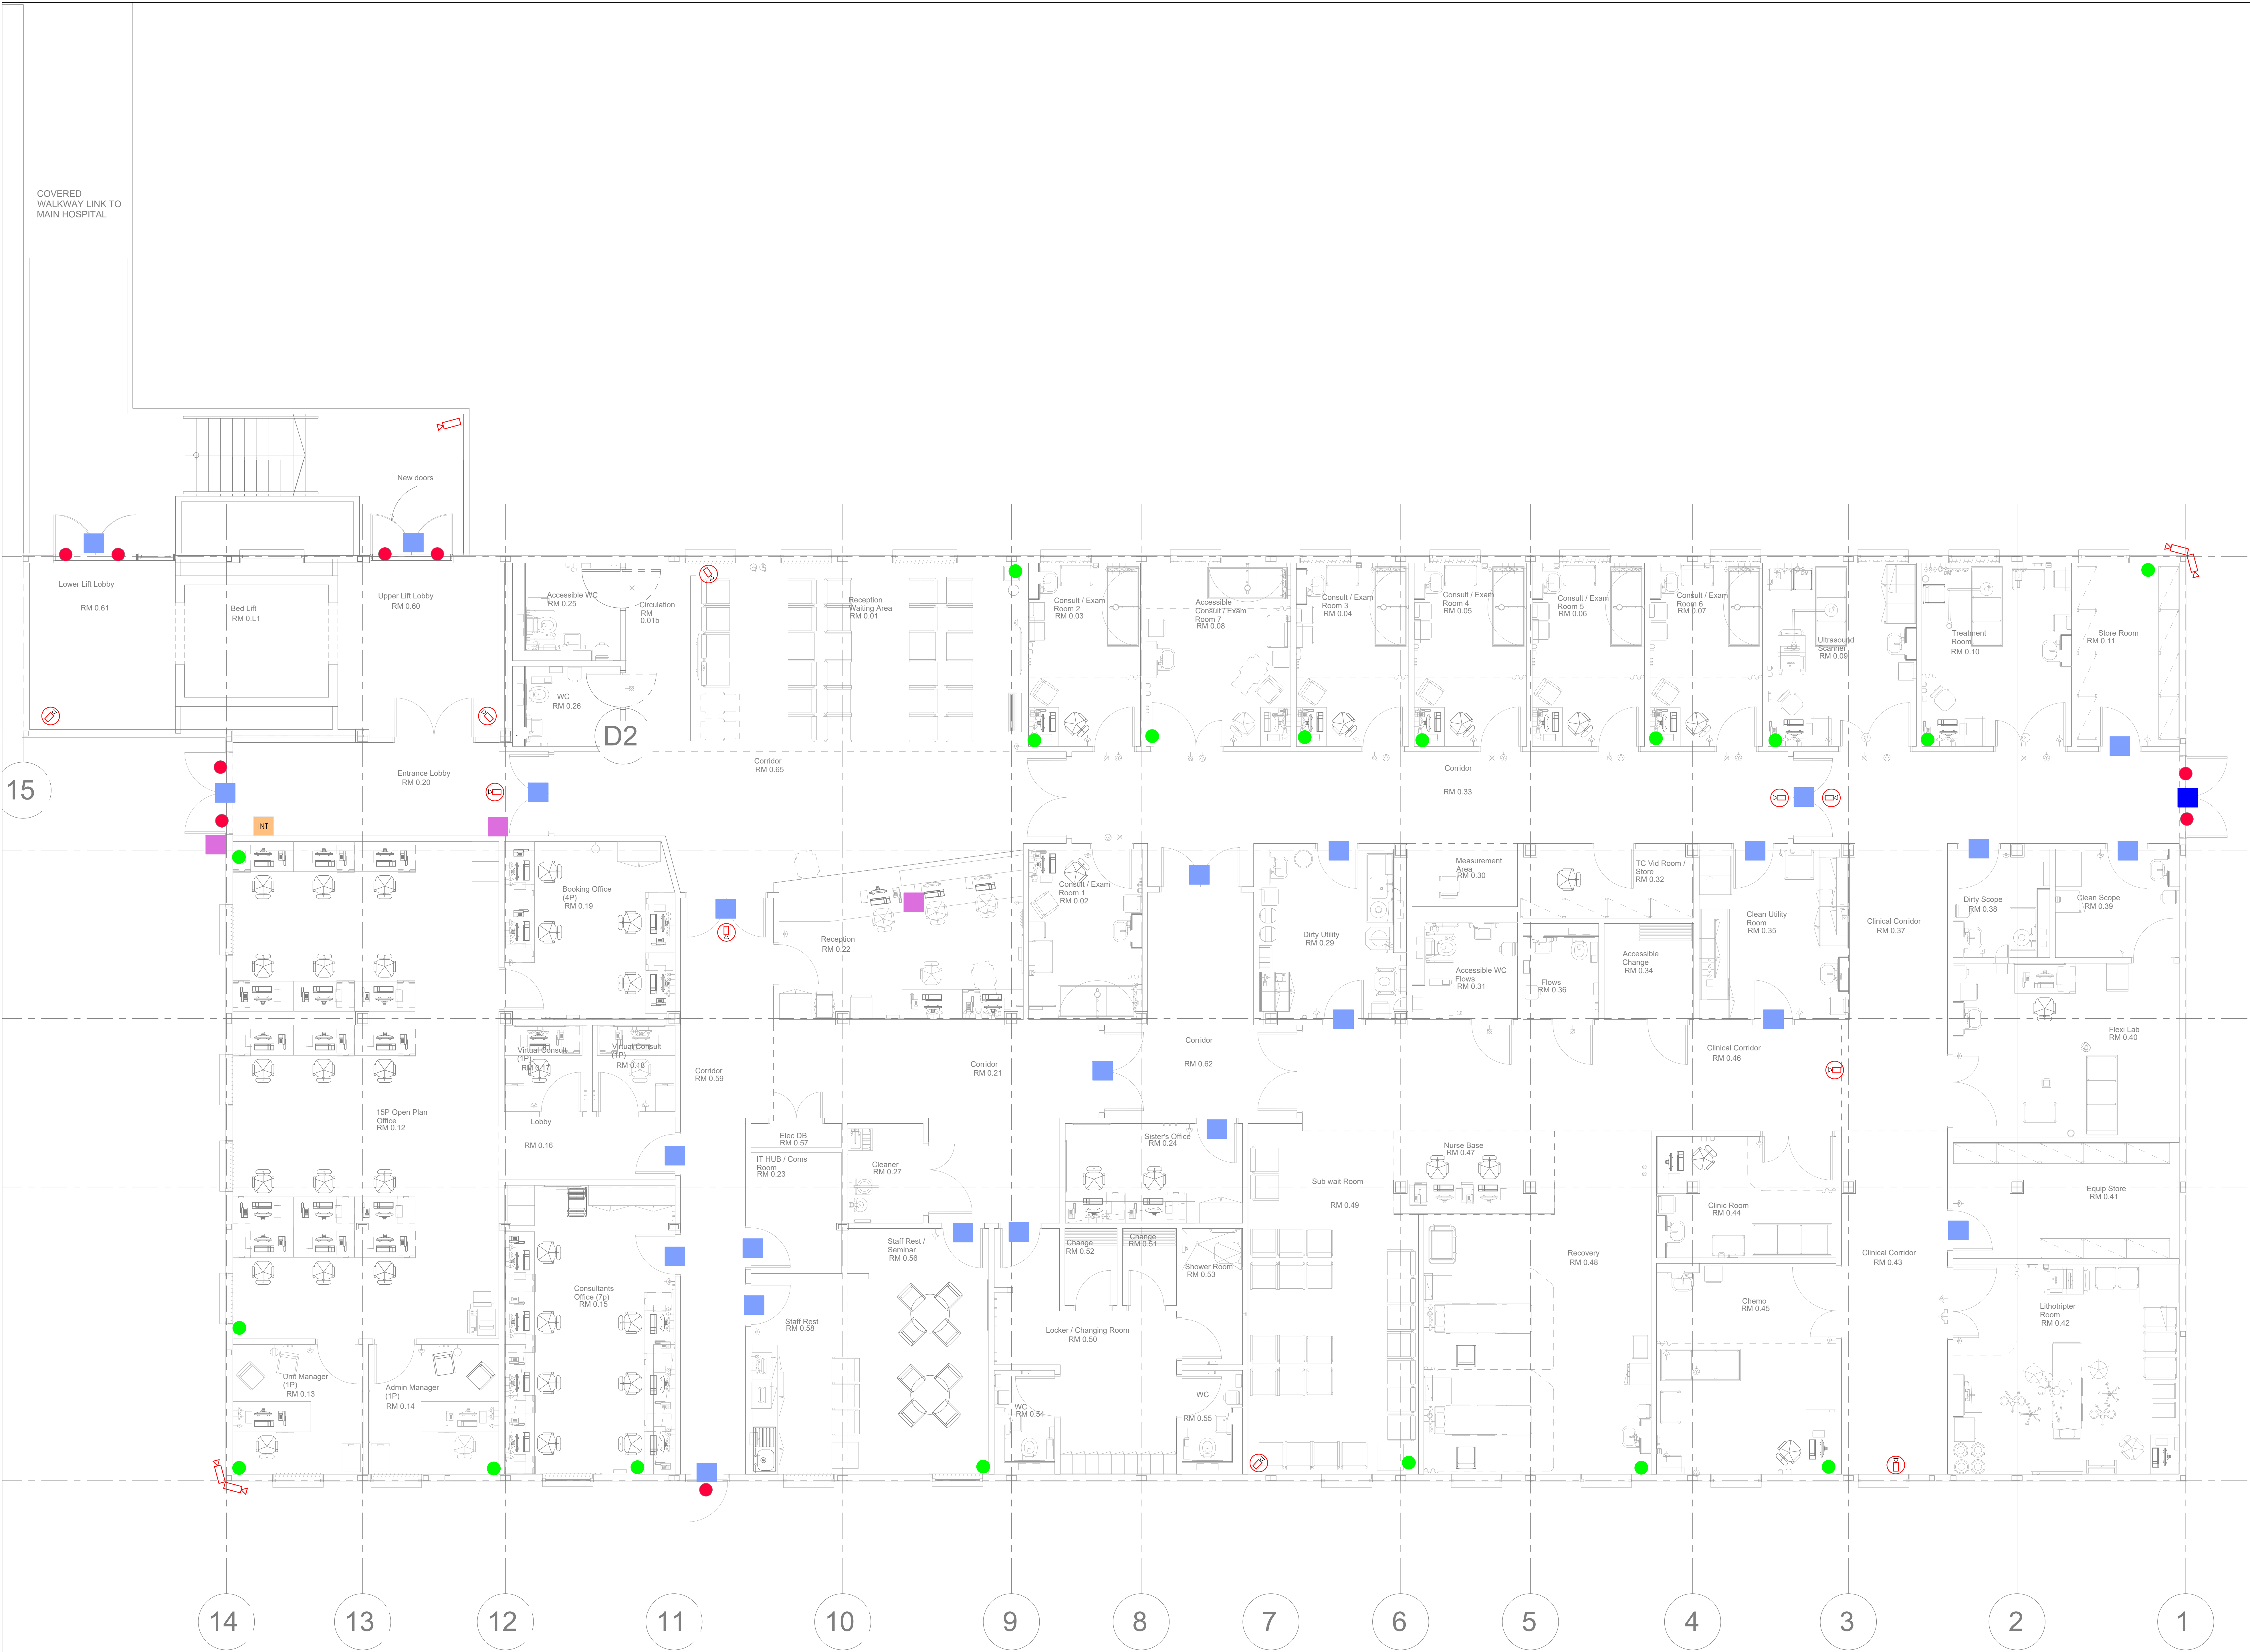

DO NOT SCALE

NOTES

IF THIS DRAWING HAS BEEN RECEIVED ELECTRONICALLY IT IS THE RECIPIENT'S RESPONSIBILITY TO PRINT THE DOCUMENT TO THE CORRECT SCALE.
ALL DIMENSIONS ARE IN MILLIMETERS UNLESS STATED OTHERWISE IT IS RECOMMENDED THAT INFORMATION IS NOT SCALED OFF THIS DRAWING.

THIS DRAWING SHOULD BE READ IN CONJUNCTION WITH ALL OTHER RELEVANT DRAWINGS AND SPECIFICATIONS FORMING THE EXTENT OF THIS WORKS PACKAGE.

CROSS REFERENCE SHOULD BE MADE TO ARCHITECTS & STRUCTURAL ENGINEERING DRAWINGS WHERE APPLICABLE.

THIS DRAWING SHALL BE READ IN CONJUNCTION WITH THE ARCHITECTS FIRE STRATEGY DRAWING FOR COMPARTMENTATION WHERE APPLICABLE.

LEGEND

EXTERNAL CCTV CAMERA, HIGH DEFINITION, IP65 MINIMUM.

INTERNAL CCTV CAMERA

ACCESS CONTROL -
CARD READER, REQUEST TO EXIT BUTTON,
GREEN MANUAL BREAK GLASS
MAGNETIC LOCK

ACCESS CONTROL -
GREEN MANUAL BREAK GLASS
MAGNETIC LOCK

DOOR CONTACTS- INTRUDER ALARM

DUAL TECH DETECTOR- INTRUDER ALARM

INT INTRUDER ALARM PANEL

VIDEO INTERCOM

NOTES

- THIS DRAWING SHOULD BE READ IN CONJUNCTION WITH DSSR MECHANICAL SERVICES LAYOUTS AND ARCHITECTURAL LAYOUTS
- PROVISIONS INDICATED AND SECURITY EQUIPMENT MANUFACTURER ARE STILL SUBJECT TO CONFIRMATION OF THE TRUST'S PREFERRED SECURITY STRATEGY AND CHOICE.
- POSSIBILITY OF LOCATING THE SECURITY EQUIPMENT RACK WITHIN THE IT HUB/COMMS ROOM TO BE CONFIRMED WITH THE TRUST'S IT TEAM.
- DO NOT SCALE FROM THIS DRAWING.
- ELECTRICAL INSTALLATION SHALL BE IN ACCORDANCE WITH BS 7671, THE 18TH EDITION WIRING REGULATIONS AND ALL RELEVANT HTM DOCUMENTS.

REV	DATE	BY	DESCRIPTION
P01	MAY 24	FB	ISSUED FOR COMMENTS

DRAWING STATUS

ISSUED FOR STAGE 2

SAFETY, HEALTH AND ENVIRONMENTAL INFORMATION

ALL EFFORTS HAVE BEEN TAKEN BY DSSR TO DESIGN OUT SIGNIFICANT HAZARDS WITHIN THE DESIGN RISK ASSESSMENT PROCESS. IT IS OUR OPINION THAT THE HAZARDS DETAILLED BELOW CANNOT BE DESIGNED OUT BY US GIVEN THE CONSTRAINTS OF THE BRIEF AND ARE HIGHLIGHTED SO THAT OTHER MEANS CAN BE DEVELOPED TO MITIGATE THE RESIDUAL RISKS IDENTIFIED. MORE DETAIL AVAILABLE IN THE PROJECT SPECIFIC RISK REGISTER.

IT IS ASSUMED THAT A COMPETENT MECHANICAL CONTRACTOR OR USER WILL BE AWARE OF THE STANDARD FORSESSABLE RISKS ASSOCIATED WITH WORKING WITH THE TYPE OF SERVICES DETAILED ON THIS DRAWING.

DSSR CONSULTING ENGINEERS
Glasgow Haringgate London Manchester

Manchester Office
Trafford House
Chester Road
Shirfield
Manchester
M12 0PS
Tel: +44 (0)161 872 4811
manchester@dssr.co.uk
www.dssr.co.uk

MTX CONSULTANTS LTD
Brook Court
Lonsdale House Road
Headingley
Leeds
LS6 2PL
T: 0111 854 2123
info@mtxconsultants.co.uk
www.mtxconsultants.co.uk

PROJECT
ROYAL BERKSHIRE HOSPITAL
NHS FOUNDATION TRUST
ROYAL BERKSHIRE HOSPITAL UROLOGY

TITLE
SECURITY STRATEGY
LEVEL 00

Drawn: FB Date: MAY 24 Checked: BH Date: MAY 24

Drawn: FB Date: MAY 24 Checked: AD Date: NTS

CAD File: M5364-DSSR-XX-00-DR-E-68100.dwg

DRAWING No: M5364-DSSR-XX-00-DR-E-68100

REV: P01

This drawing is the copyright of DSSR