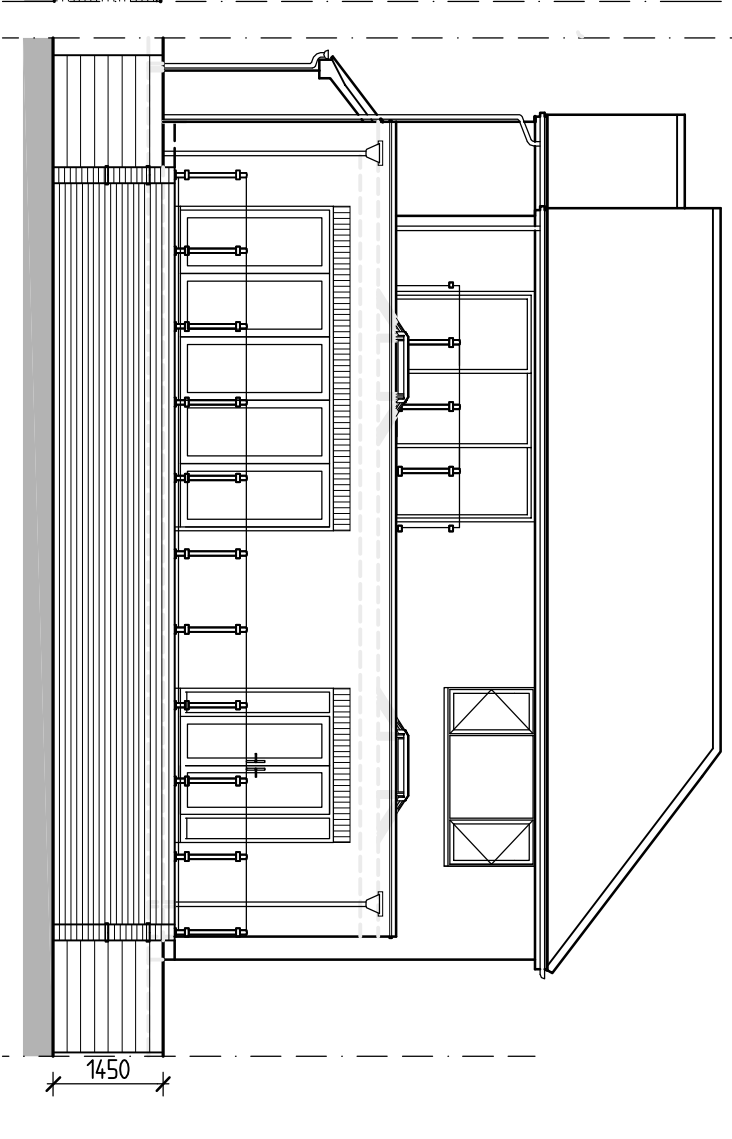
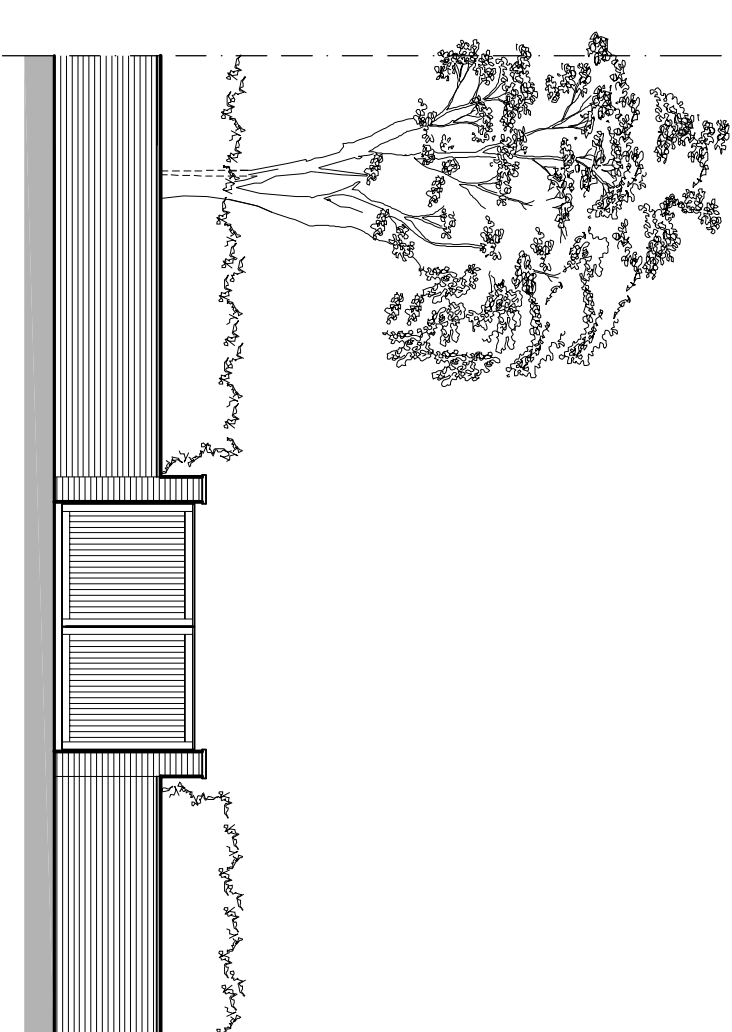
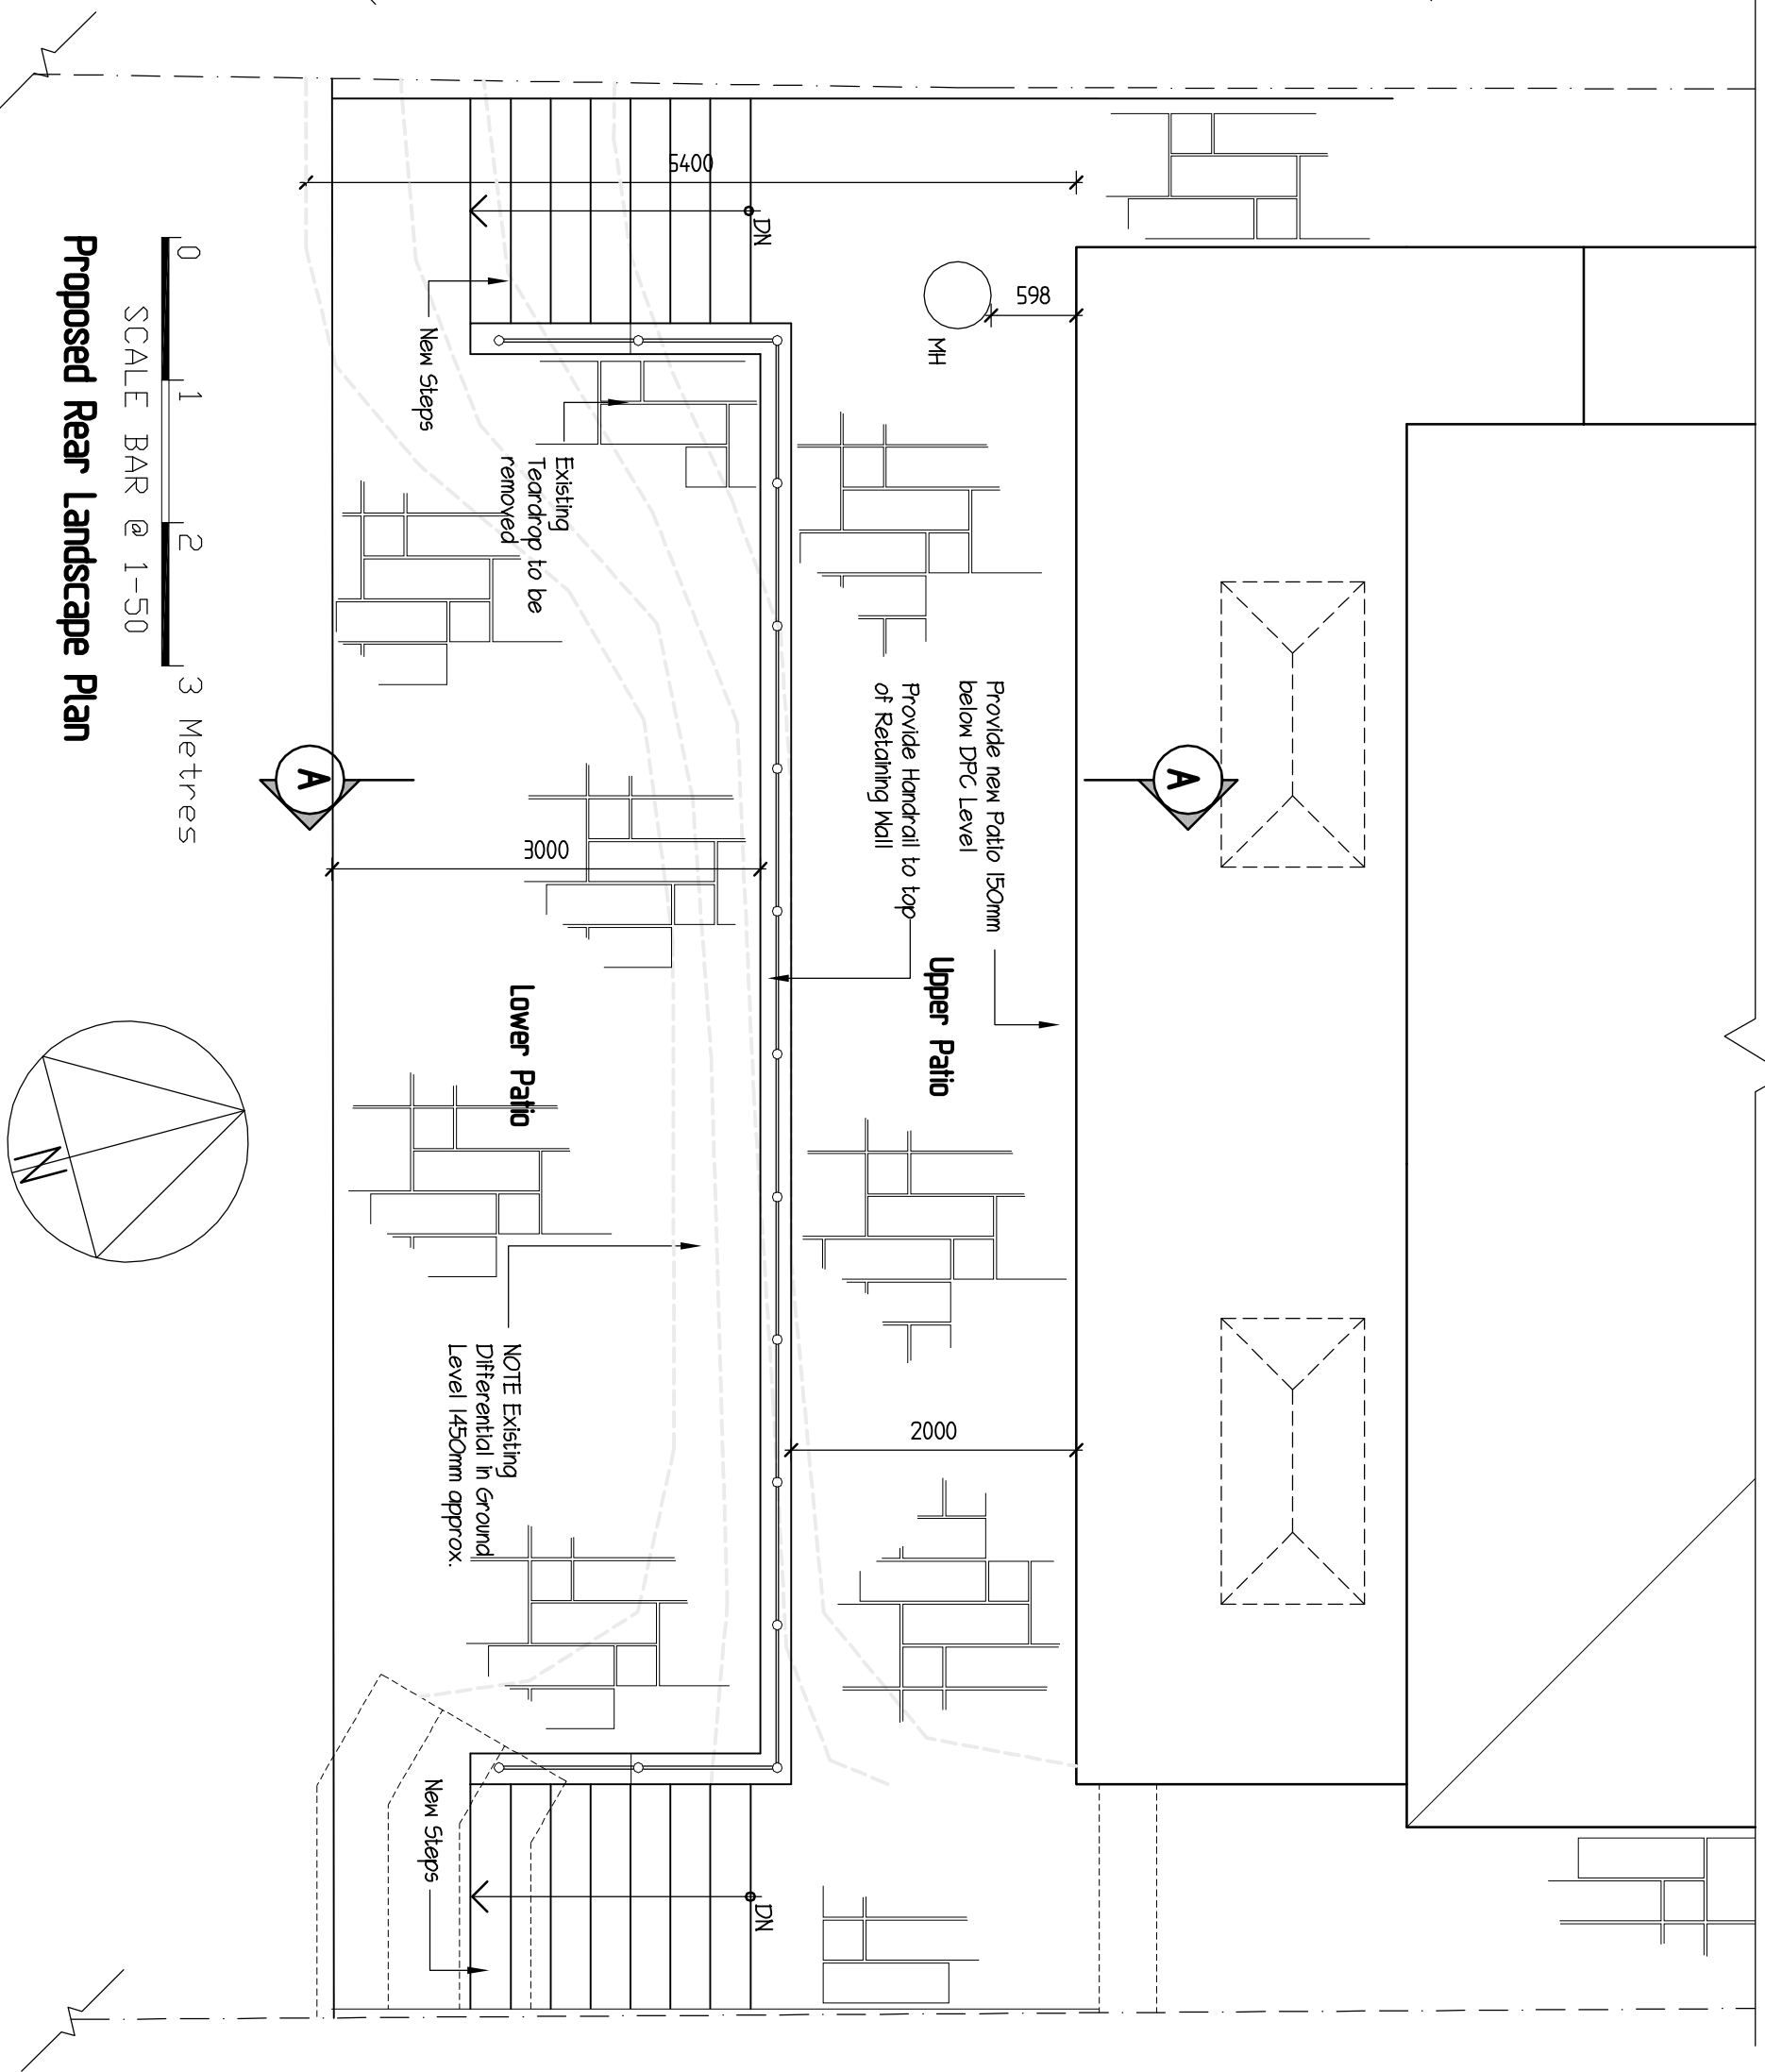
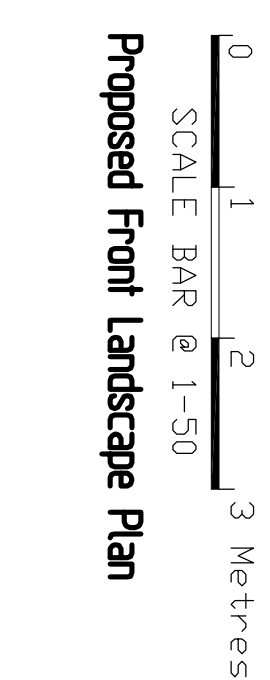
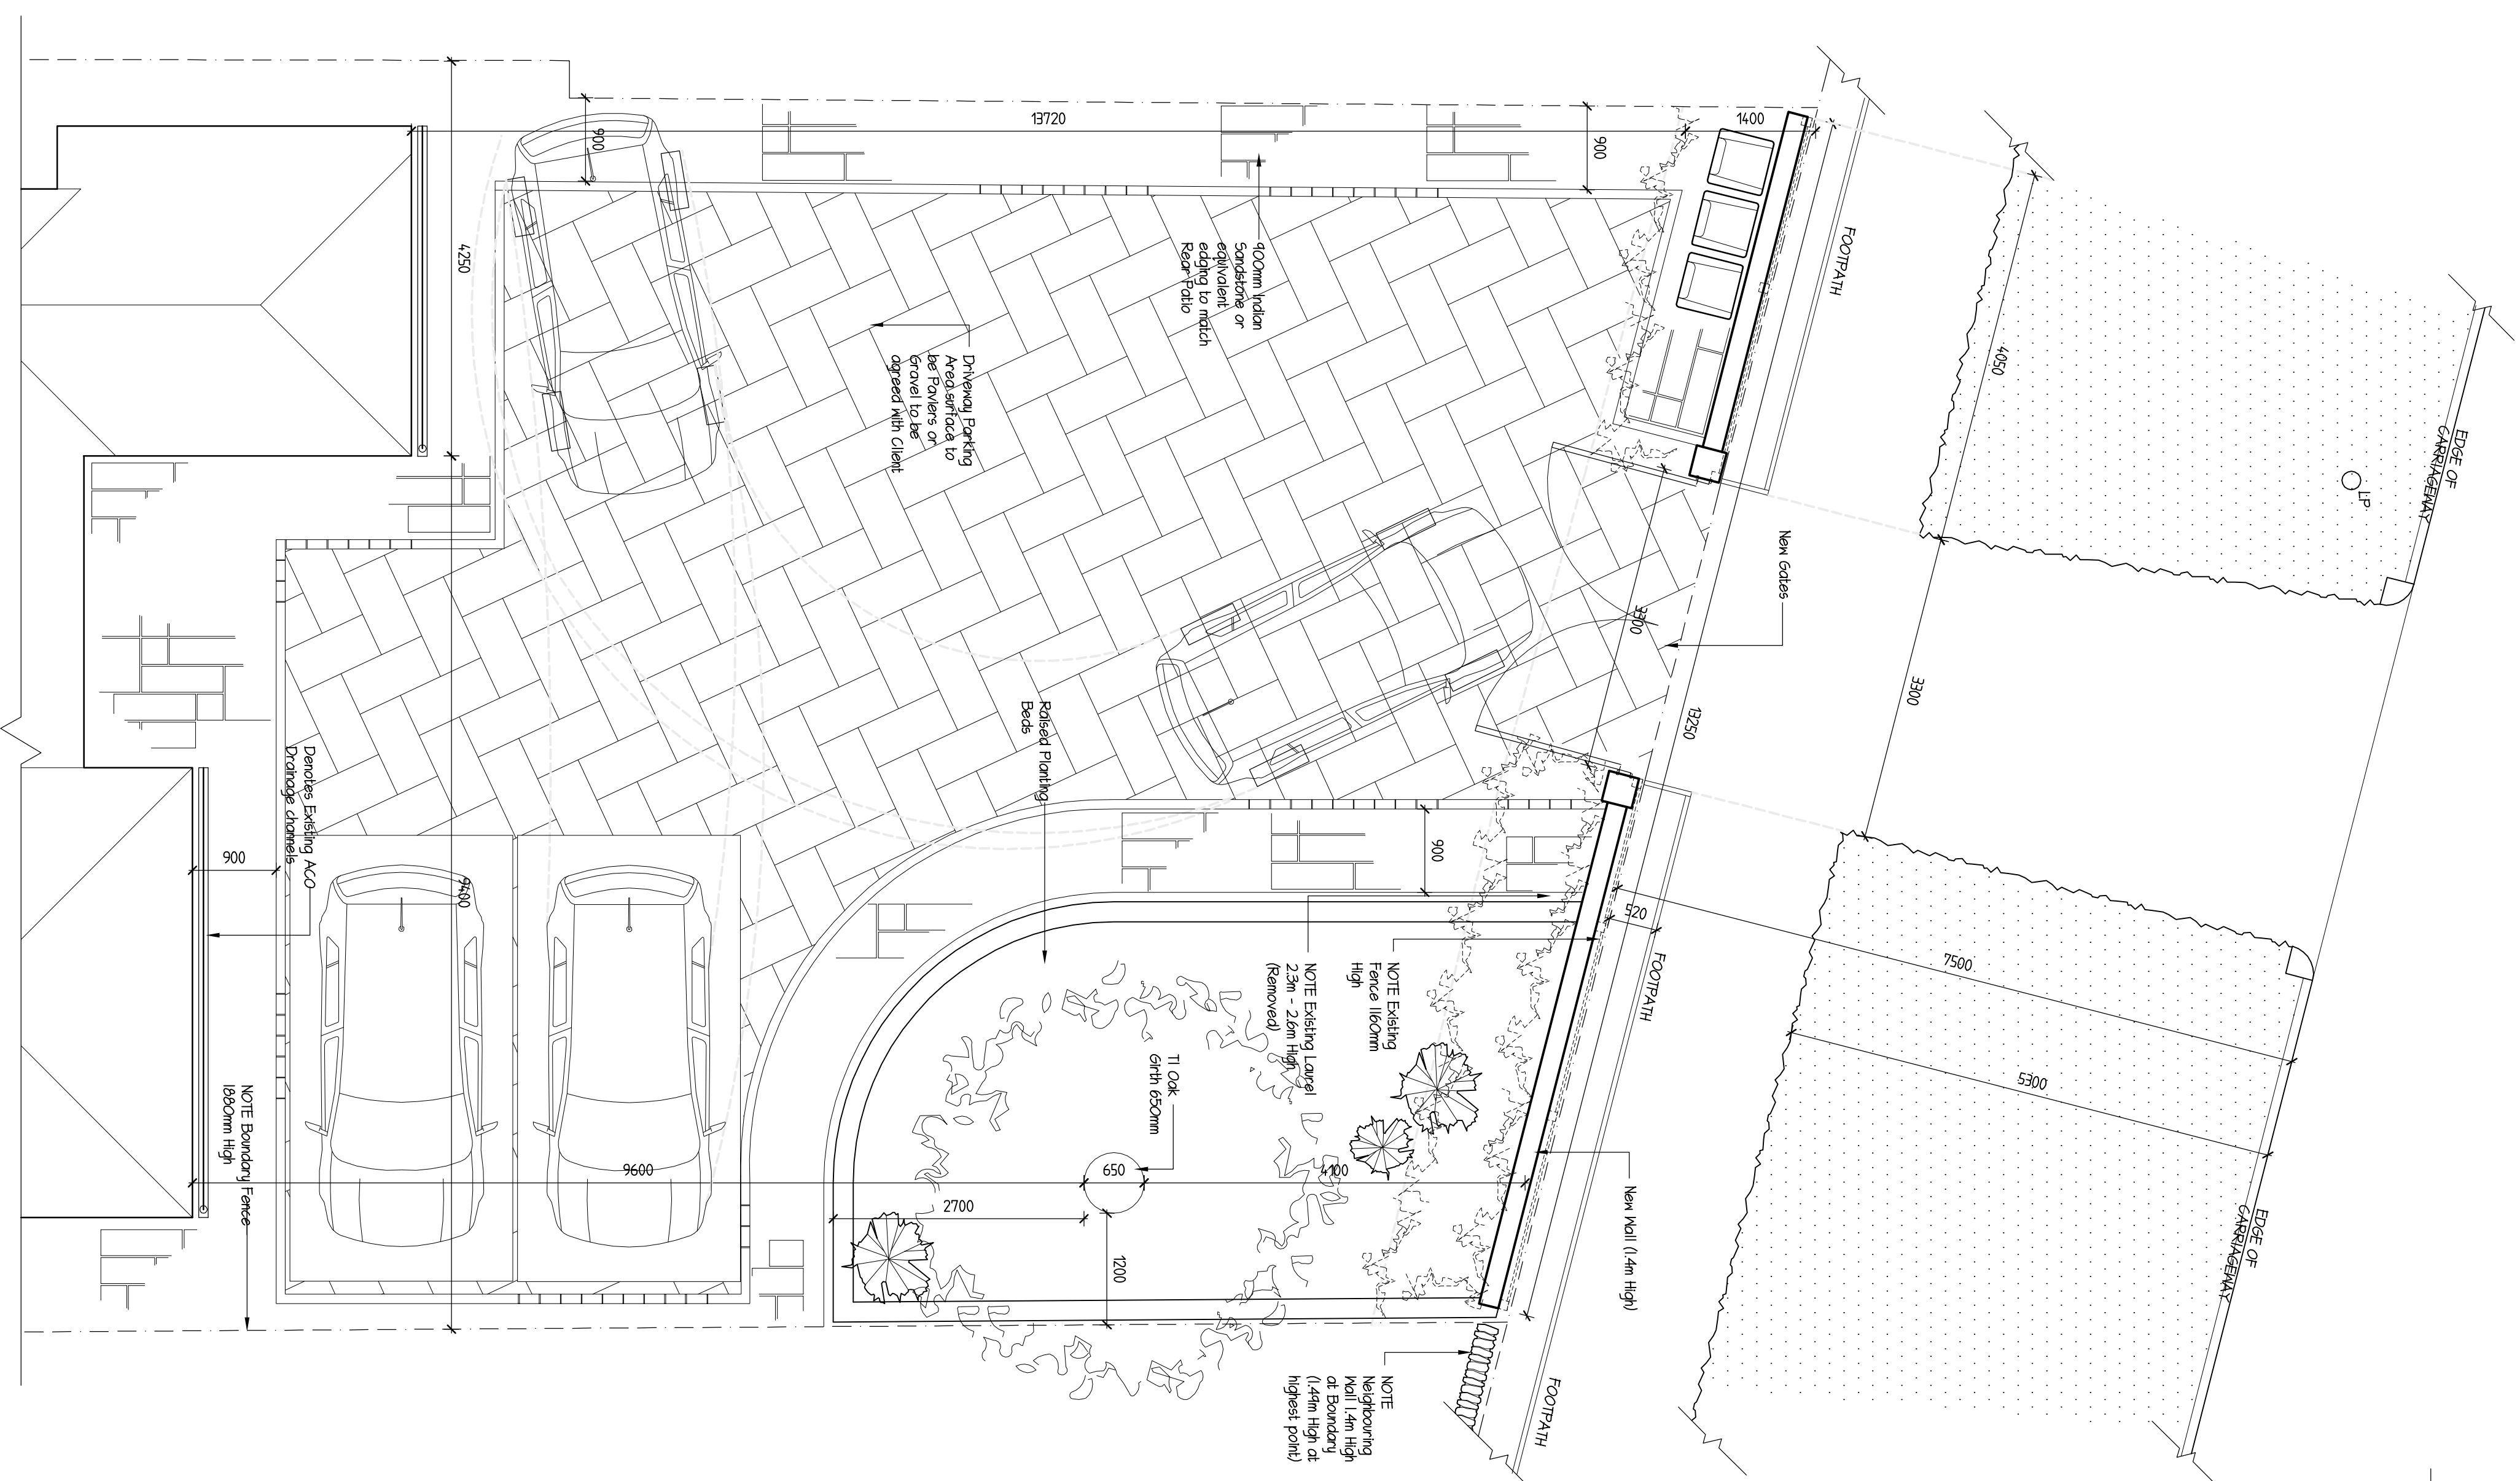
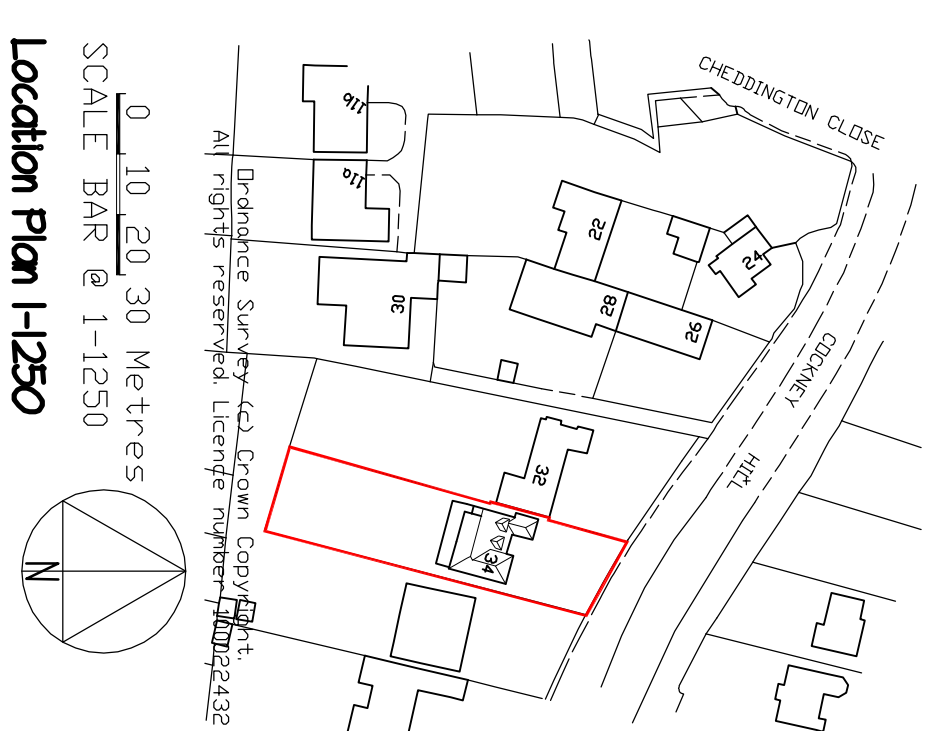
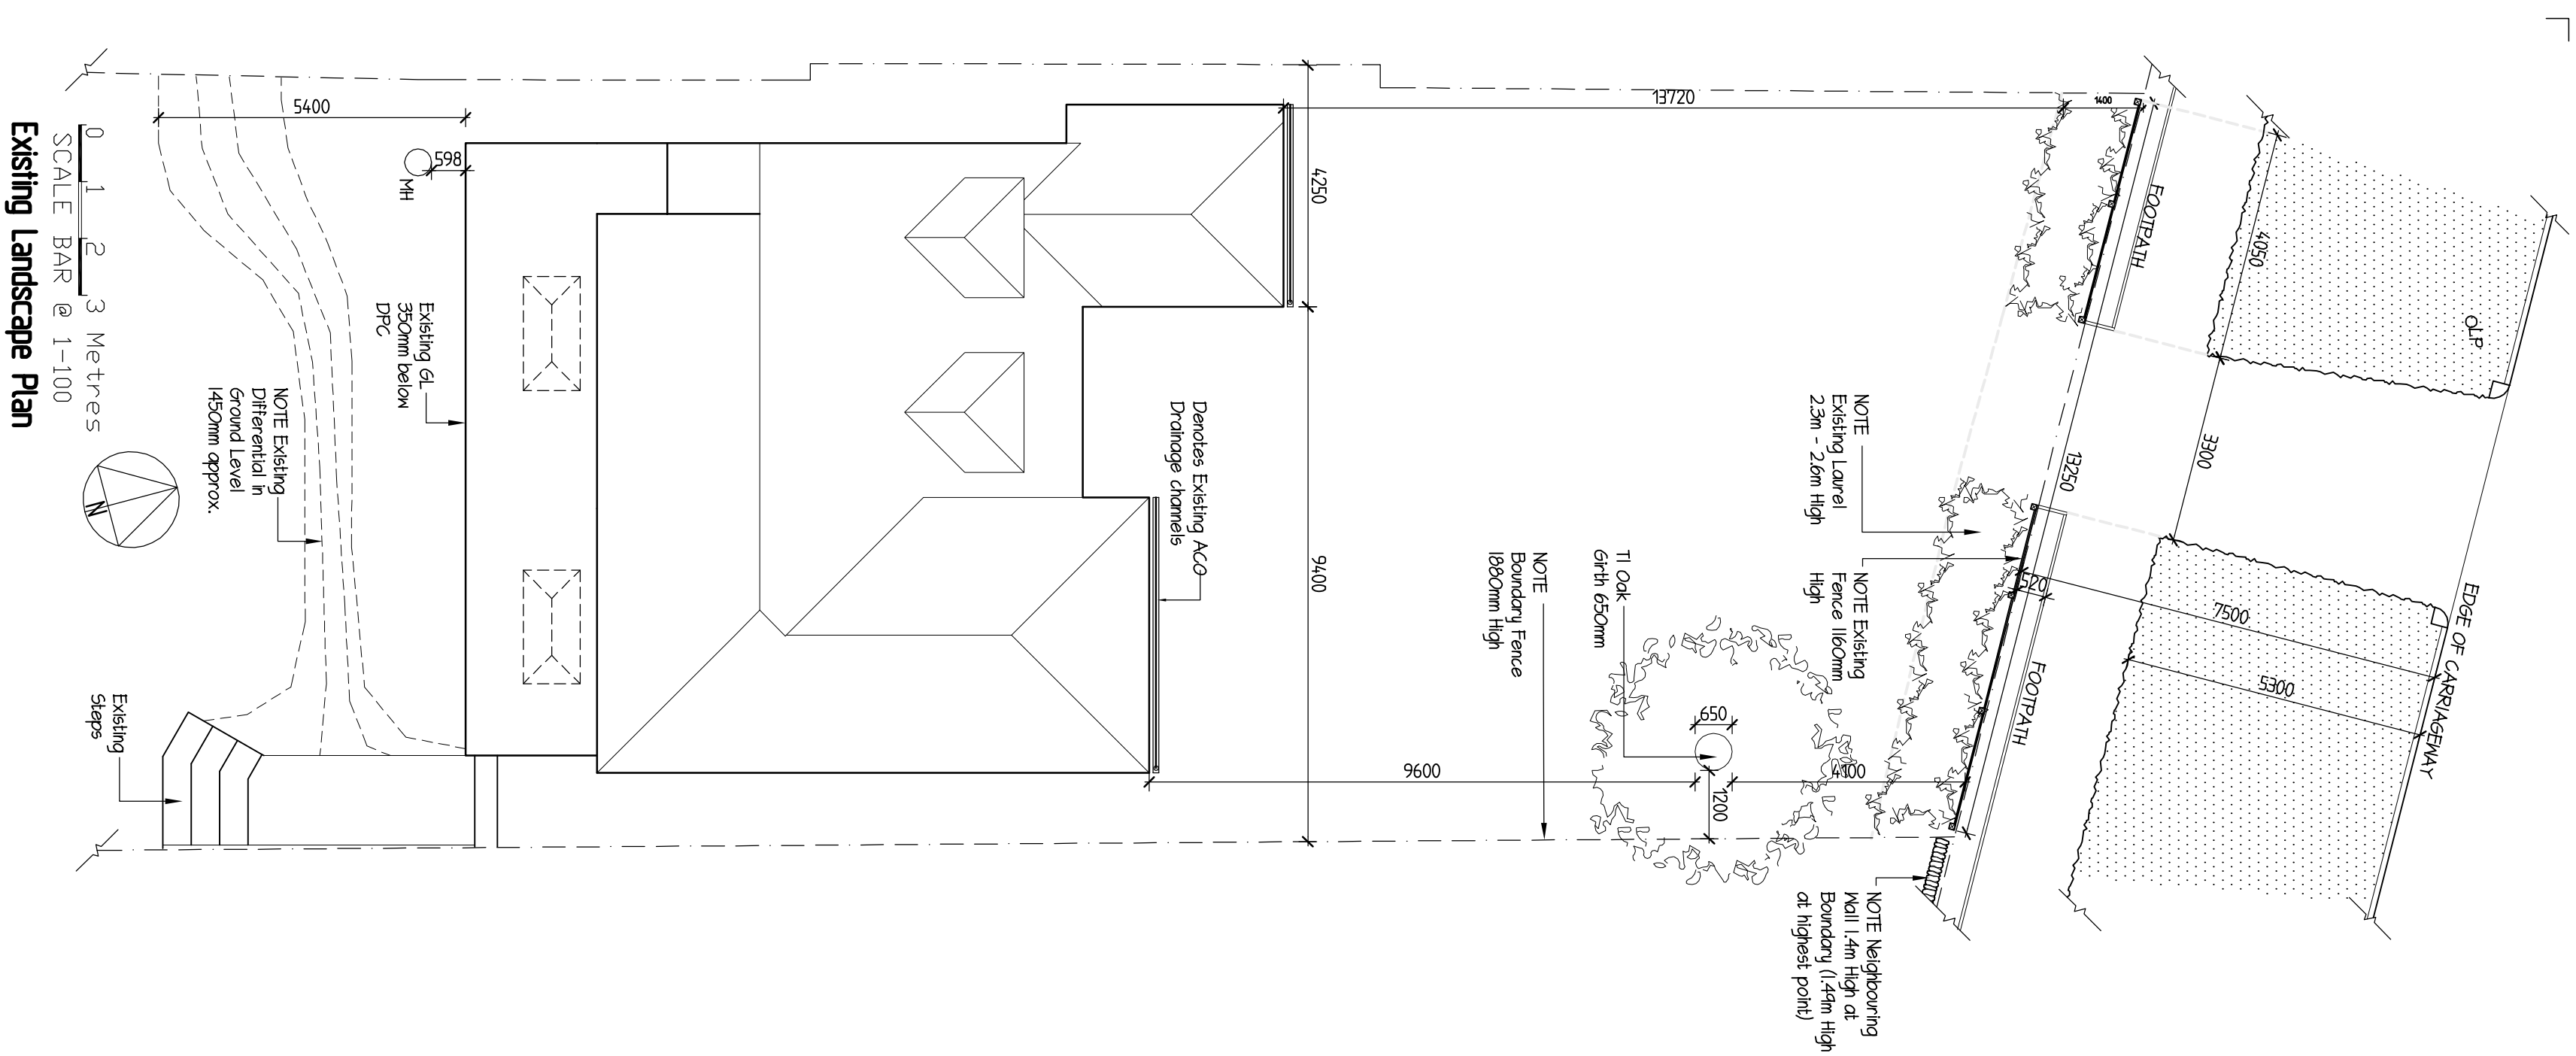


 43 Waverley Way, Tilthurst, Reading, Berk RG30 4AU Tel & Fax: 0118 941 6249 Mobile: 07967 009862 greg@gregfarrell.co.uk							
Planning, Building Regulations & Structural Design							
REVISIONS <table border="1"> <thead> <tr> <th>Rev.</th> <th>Description</th> <th>Date</th> </tr> </thead> <tbody> <tr> <td>A</td> <td>Clients updates added</td> <td>17-05-2024</td> </tr> </tbody> </table>		Rev.	Description	Date	A	Clients updates added	17-05-2024
Rev.	Description	Date					
A	Clients updates added	17-05-2024					
JOB TITLE _____ 34 Cockney Hill Tilthurst							
TITLE _____ Proposed Landscaping							
SCALE _____ 1:50 1:100	DATE _____ April 2024						
DRAWING No. _____ 01 A							