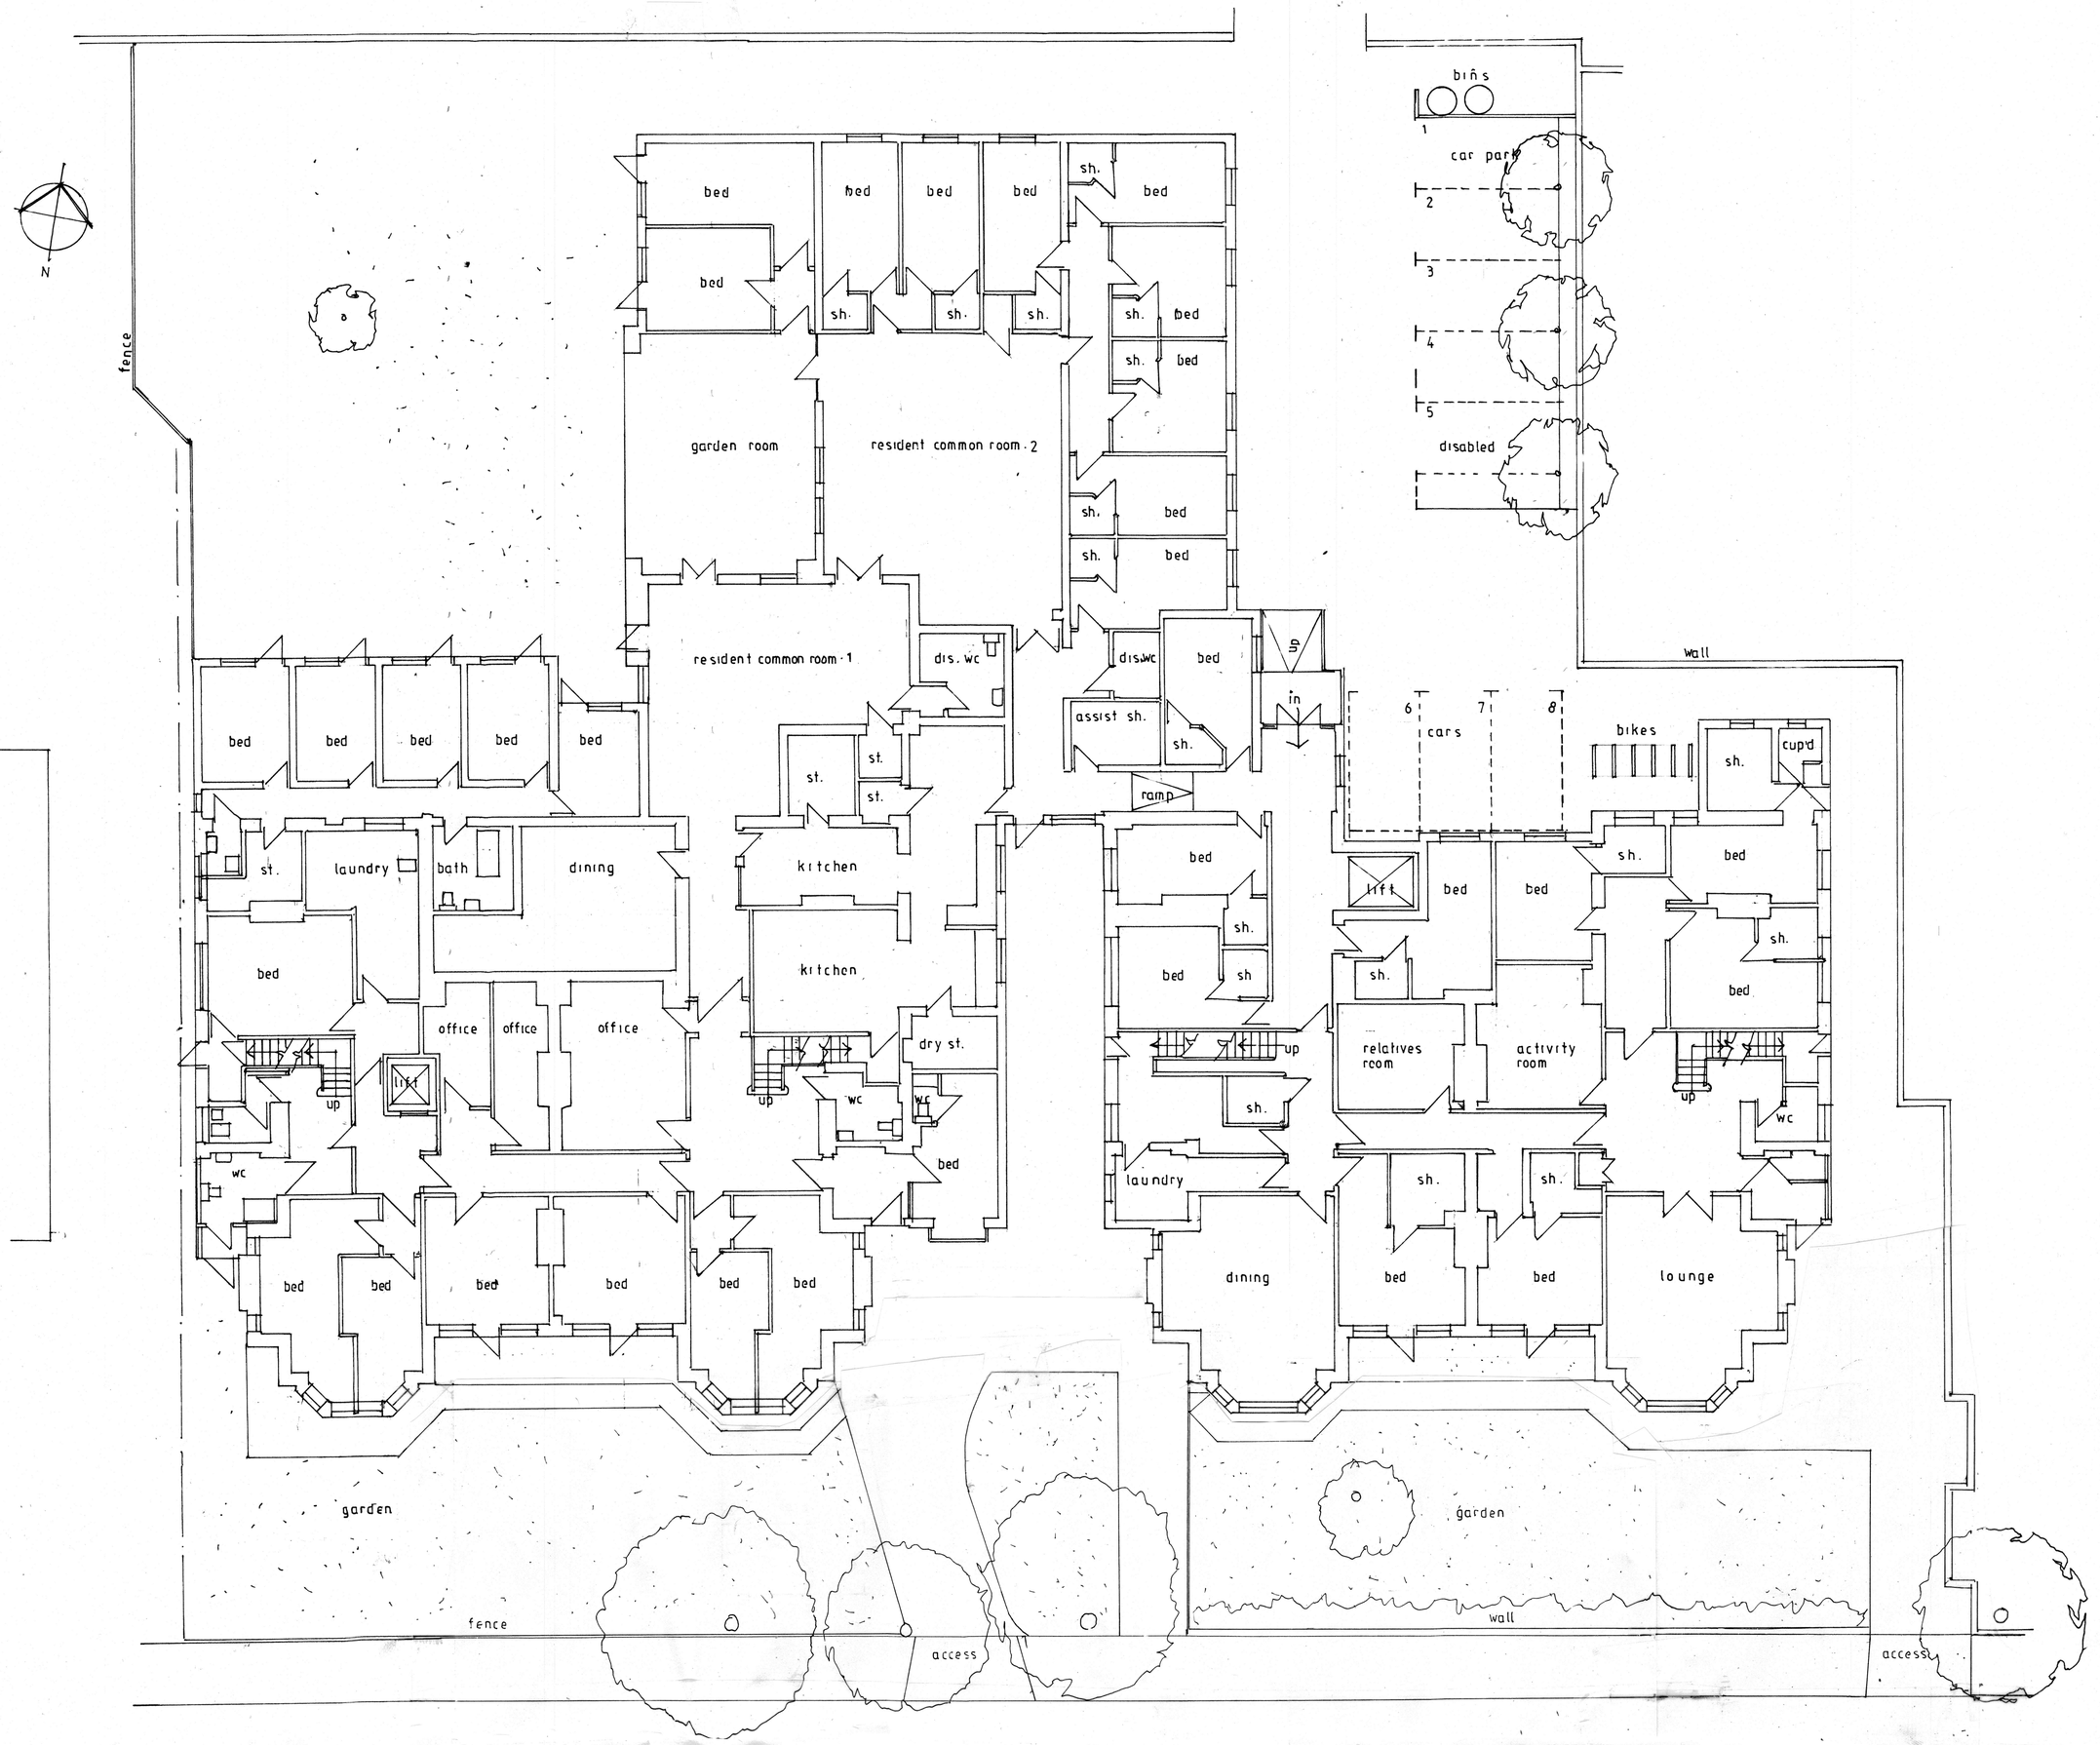


0 1 2 3 4 5m

Revisions	
Client	Z.DENNING
Project Title	FLORENCE HOUSE READING
Drawing Title	EXISTING GROUND FL.PLAN

Duncan Gayler RIBA Architect
107 Grand Avenue, Worthing BN11 5BE
Email: dg@mdg.uk.net
Mob: 07783066427 Office: 01903 340817

Scale(s) 1·100	@ A1		
Date	Drawn By		
Drawing Number	569	01	Revision A